These designs, plans and specifications and the copyright therein are the property of Bovis Lend Lease Pty Limited and must not be used, reproduced or copied wholly or in part without the written permission of Bovis Lend Lease.

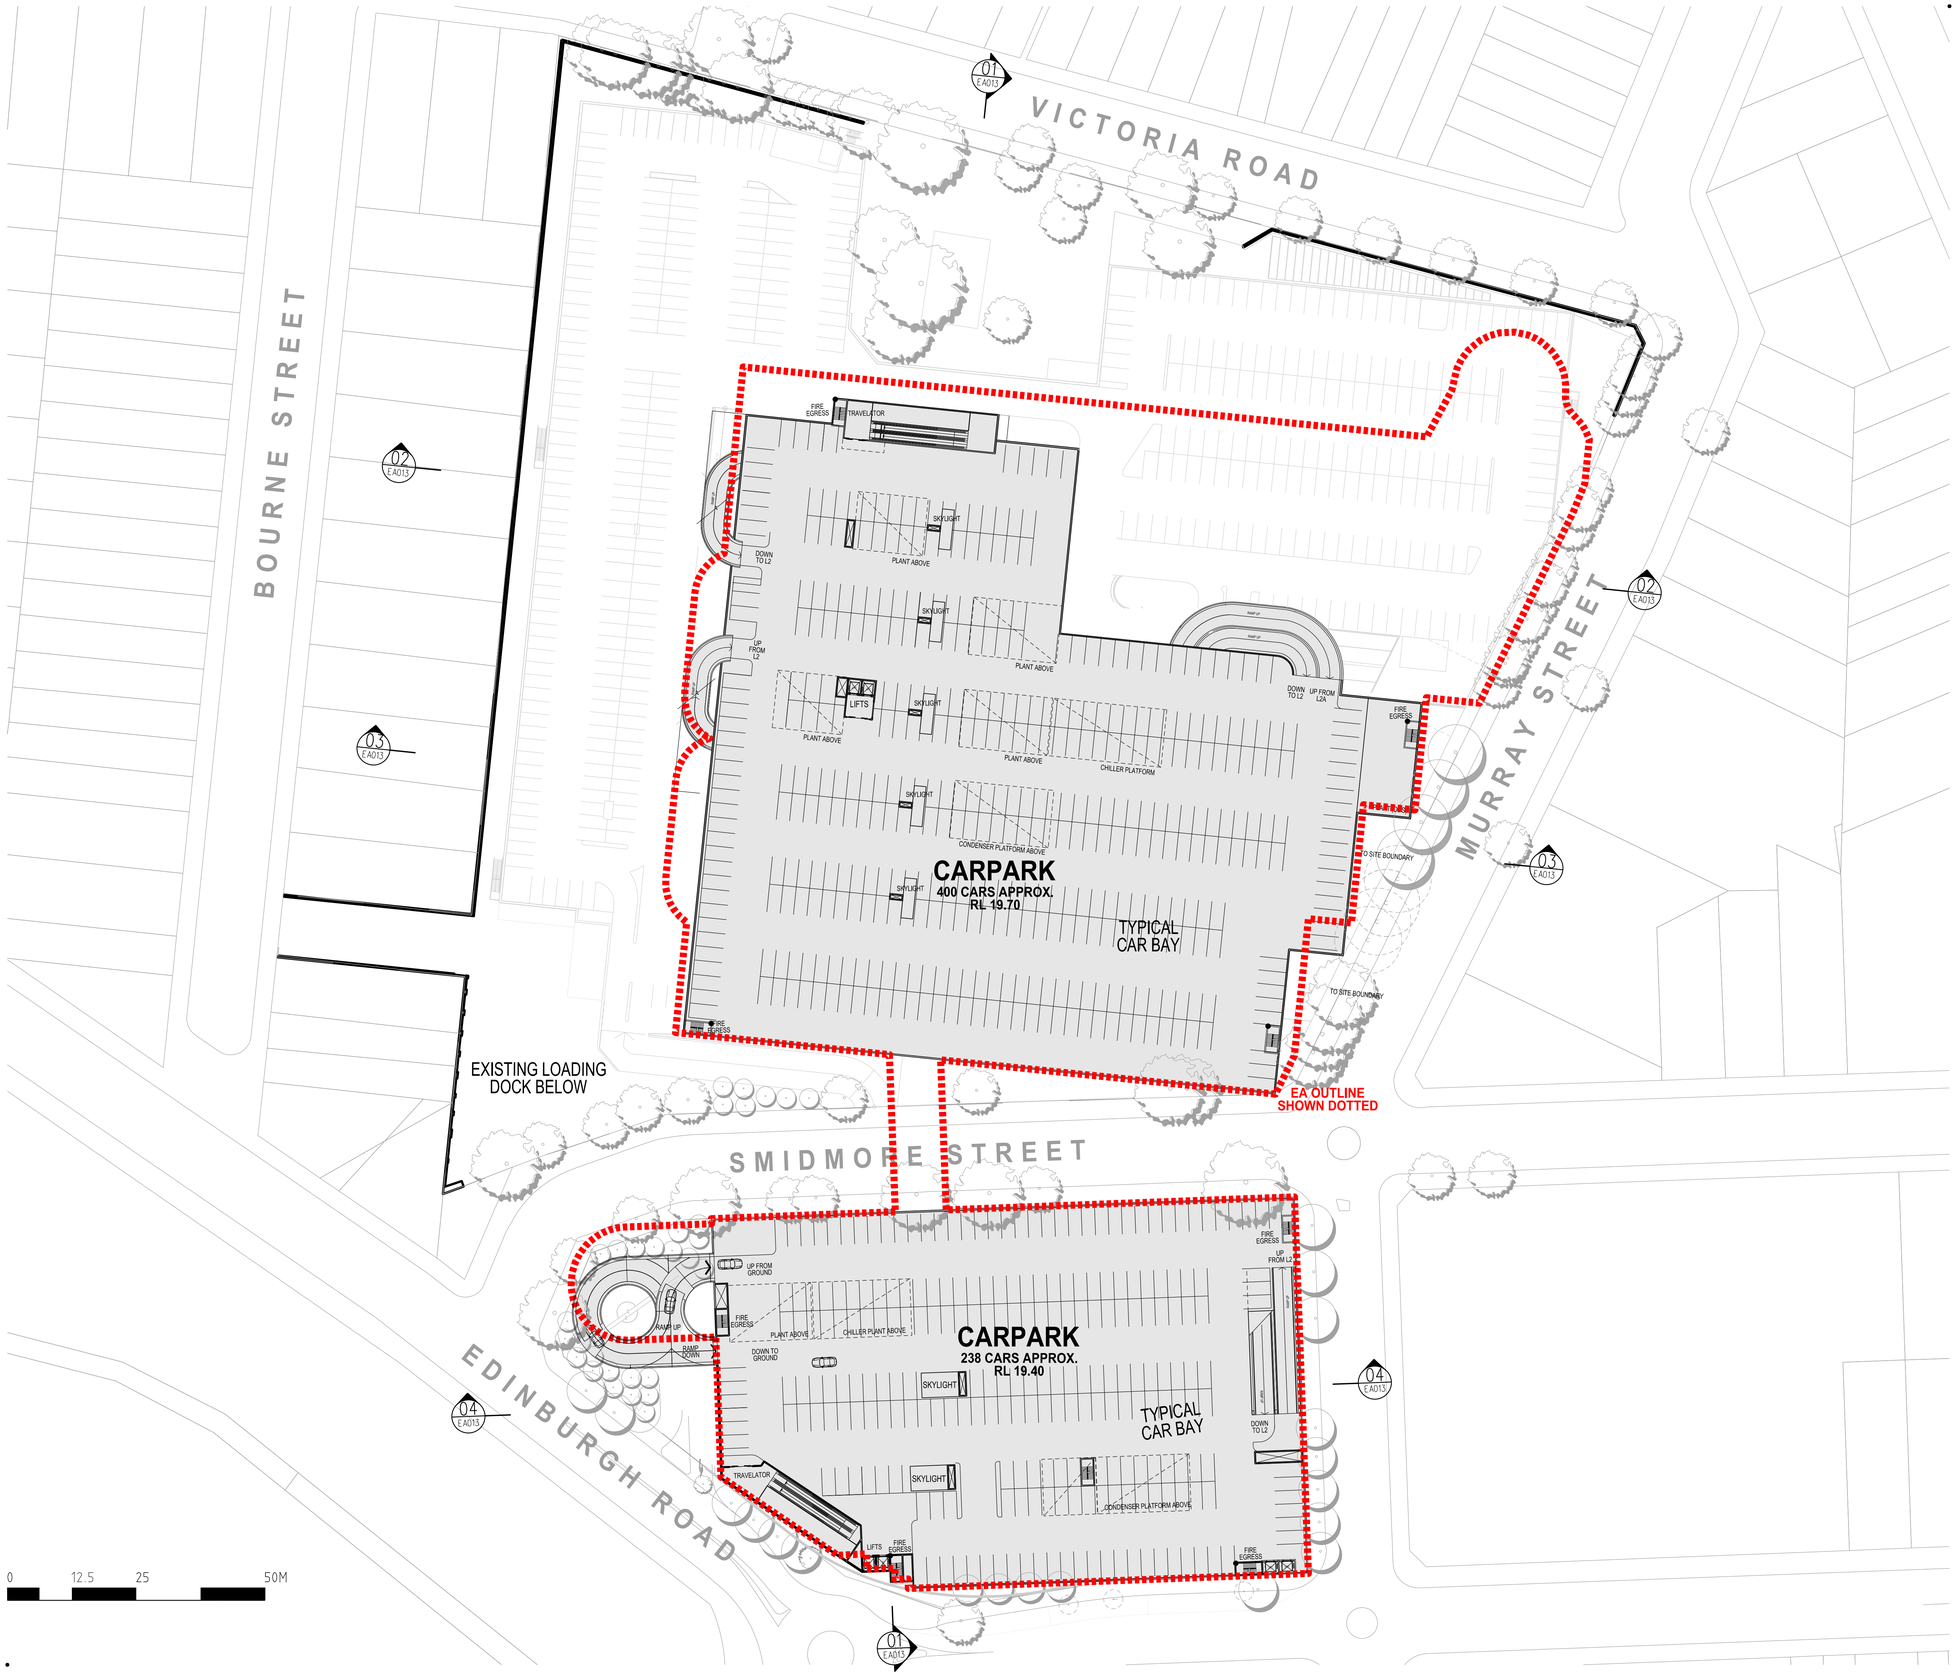

EXISTING	NEW	
		NEW MAJORS
		COMMUNITY OPPORTUNITY
		KEY PUBLIC DOMAIN OPPORTUNITIES
		SPECIALTY RETAIL
		CIRCULATION/ PUBLIC
		PARKING & DOCKS
		CONSTRUCTION ABOVE EXISTING
		EXISTING TREE
		TREE TO BE REMOVED
		PROPOSED NEW TREE

Rev.	Item	Revision Description	Date
01		PPR - ADDITIONAL	22.12.10

Project Manager
Bovis Lend Lease
Bovis Lend Lease Pty. Limited
ABN 97 000 098 162
30 The Bond 30 Hickson Road
Millers Point NSW 2000

Architect
Lend Lease design
Lend Lease design
30 The Bond 30 Hickson Road
Millers Point NSW 2000

Urban Planners
URBIS
Ph:+612 8233 9900 Fax:+612 8233 9966
Level 21, 321 Kent Street
Sydney NSW 2000

Landscape Architect
SITE IMAGE
Ph:02 9698 2899 Fax:02 9698 2877
24-46 Bowden Street
Alexandria NSW 2015

Client
AMP capital INVESTORS

Project
Metro Shopping Centre Marrickville

Title
PROPOSED
ROOFTOP CAR PARK
LEVEL 2A WITH EA OVERLAY

Scale 1:500 @ B1, 1:1250@ A3

Drawn By	Date	Purpose	Approved By	Date

Project Number :	Drawing Number Prev:	Revision
160496	EA028	01

d:\pwork\yun1424\dms03833\EA028.dgn 22/12/2010 5:28:32 PM

yun1424

B1

0 10 20 30 40 50 60 70 80 90 100 110 120 130 140 150

If this drawing is printed or plotted at a size other than B1- DO NOT SCALE DIMENSIONS FROM DRAWING.
Always take figured dimensions in preference to scaling.