PRELIMINARY
NOT FOR CONSTRUCTION

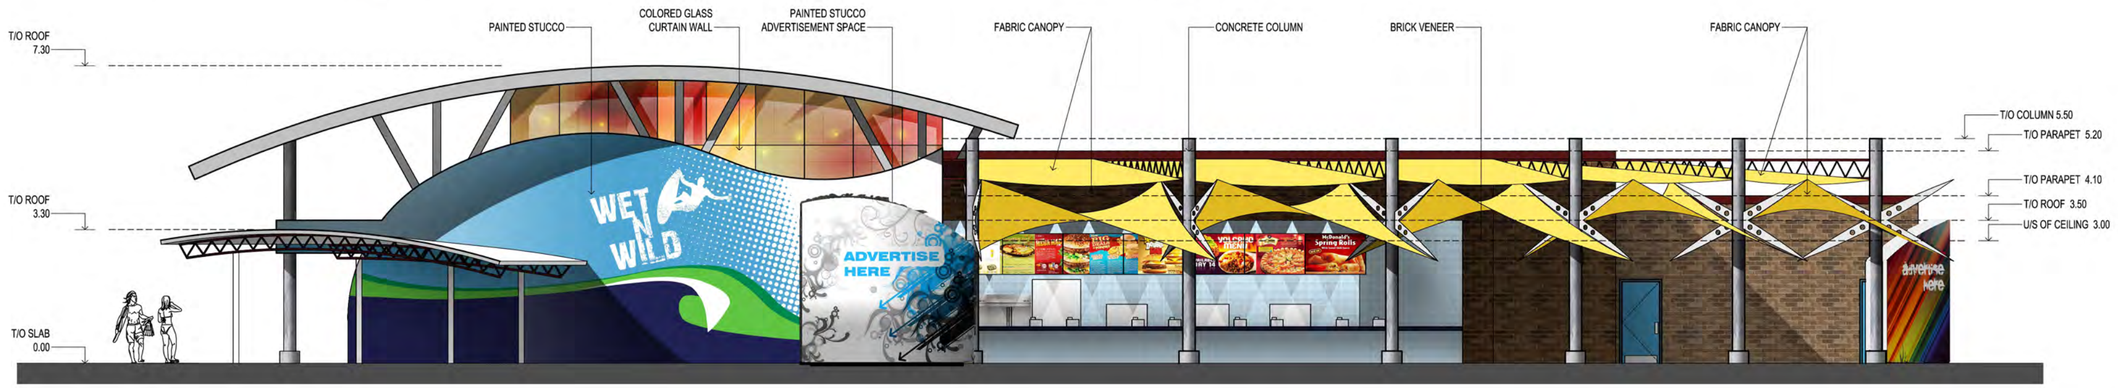

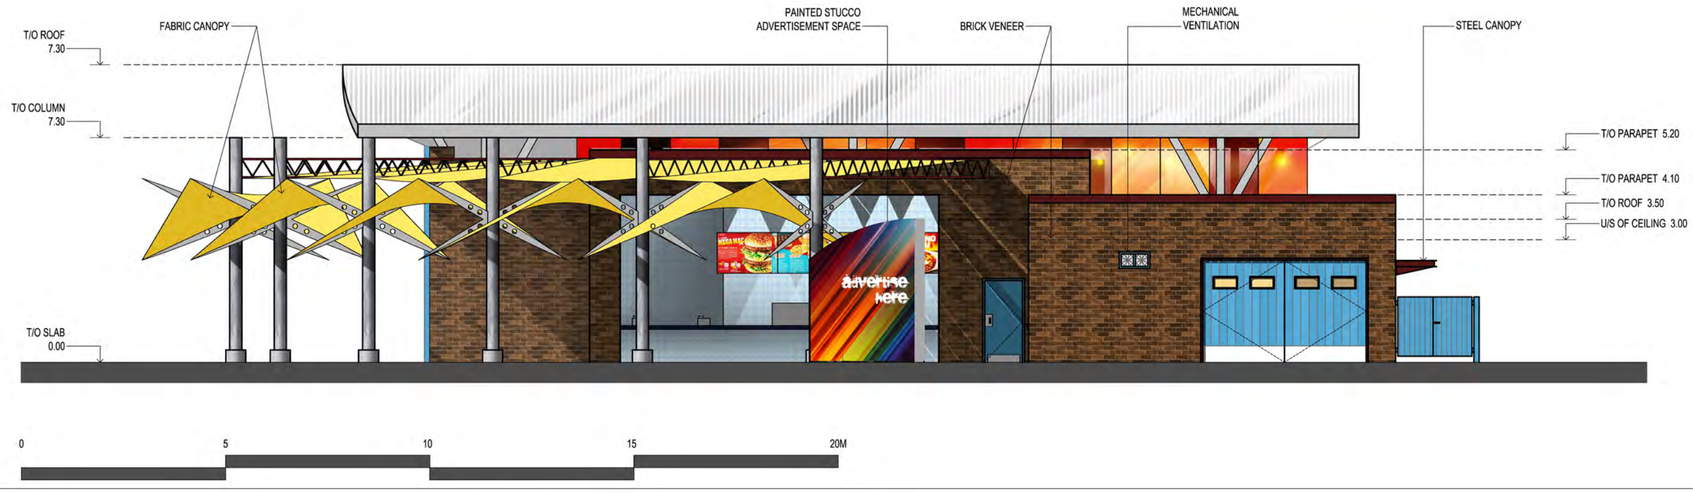

DESIGNED BY: AC	DATE: DEC 15/2010	PROJ. ENG. CHECK:	DATE:
DRAWN BY: AC	DATE: DEC 28/2010	DRAFTING CHECK:	DATE:
SCALE:		ARCHIVE FILE No.	

NOTE:- METRIC DIMENSIONS
ALL ELEVATIONS AND CO-ORDINATES ARE IN METRES
ALL OTHER DIMENSIONS ARE IN MILLIMETRES

WHITE WATER
WhiteWater West Industries Ltd
6700 McMillan Way, Richmond, B.C. Canada V6W 1J7
Tel (604) 273-1068 Fax (604) 273-4518

RESTAURANT BUILDING ELEVATIONS

WET'N'WILD
Sydney, Australia

PROJECT No.	DRAWING No.	REVISION
16156		-

PLOT DATE: 3/16/2010 PLOT TIME: 11:39 FILE NAME: 16088SD-1
ALL RIGHTS RESERVED. THESE DRAWINGS AND SPECIFICATIONS ARE THE PROPERTY AND COPYRIGHT OF WHITEWATER AND SHALL NOT BE REPRODUCED OR USED ON ANY OTHER WORK EXCEPT BY WRITTEN AGREEMENT WITH WHITEWATER