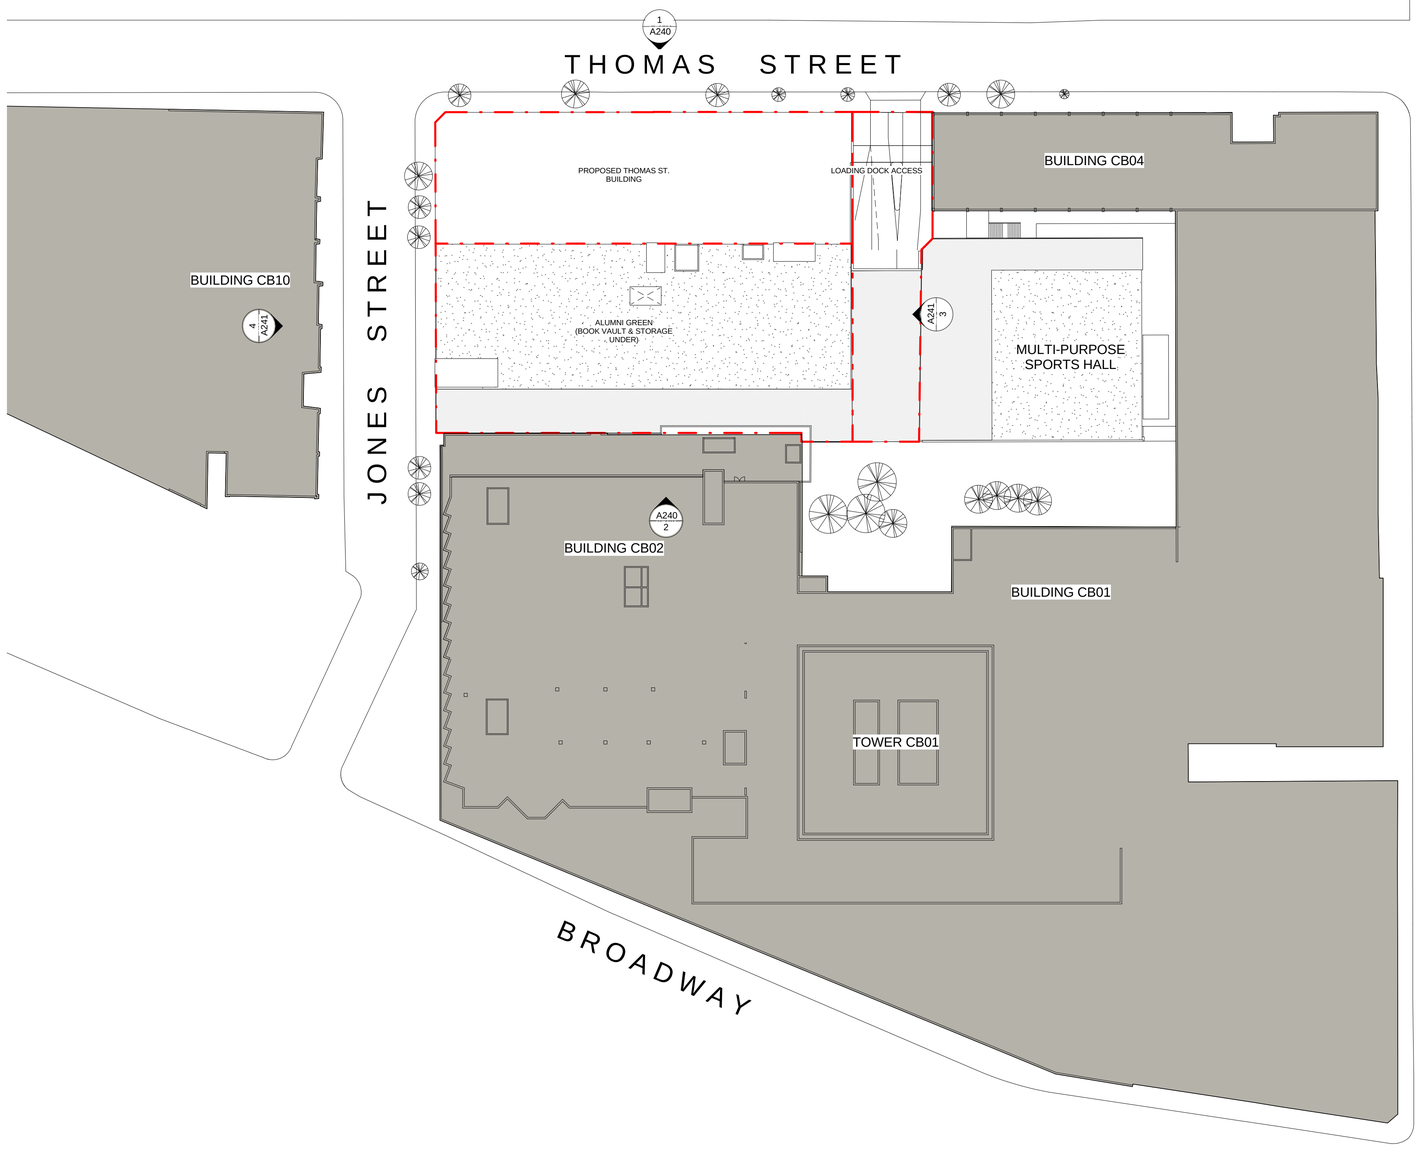

LEVEL 03 - SITE LOCATION
1 : 500

REFERENCE MAP

NORTH

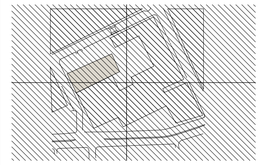

0 4 8 16m
1:200

NOTES

1. DO NOT SCALE DRAWINGS. WRITTEN DIMENSIONS GOVERN.
2. ALL DIMENSIONS ARE IN MILLIMETRES UNLESS NOTED OTHERWISE.
3. ALL DIMENSIONS SHALL BE VERIFIED ON SITE BEFORE PROCEEDING WITH THE WORK. HASSELL SHALL BE NOTIFIED IN WRITING OF ANY DISCREPANCIES.
4. THIS DRAWING MUST BE READ IN CONJUNCTION WITH ALL RELEVANT CONTRACTS, SPECIFICATIONS AND DRAWINGS.

© COPYRIGHT OF THIS DRAWING IS VESTED IN HASSELL. LTD. 2008 HASSELL. LTD.

THIS DRAWING IS AN UNCONTROLLED COPY. UNLESS NOTED OTHERWISE.

REV	DESCRIPTION	DATE
C	FINAL DA ISSUE	07/03/11
B	DA ISSUE	04/03/11
A	REVISED SHEET NUMBERS	15/12/10

CONSULTANT

HASSELL LTD ACN 007 711 435
LEVEL 2
88 CUMBERLAND STREET
SYDNEY NSW 2000 AUSTRALIA
SYDNEY@HASSELL.COM.AU
T +61 2 9101 2000 F +61 2 9101 2100

HASSELL

CLIENT

UNIVERSITY OF TECHNOLOGY, SYDNEY
15 BROADWAY
SYDNEY NSW 2007
BERLIN.NG@UTS.EDU.AU
T +61 2 9514 2823 F +61 2 9514 2828

UNIVERSITY OF TECHNOLOGY SYDNEY

PROJECT

UTS BOOK VAULT AND STORAGE
15 BROADWAY
SYDNEY NSW 2007

DRAWING TITLE

UTS BOOK VAULT AND STORAGE -
SITE LOCATION PLAN

STATUS

FOR DEVELOPMENT APPLICATION

SCALE @ A1	DRAWN	CO-ORD	REVIEWED	APPROVED
1 : 500	TM/SP		CC	CC

PROJECT NUMBER	DRAWING NUMBER	REV
AX002858	A210	C

Original Sheet Size A1 - 841 x 594mm

F:\pronarc\AX002858\revit\AX002858_UTS-ASRS.03\711.rvt
7/03/2011 4:46:44 PM

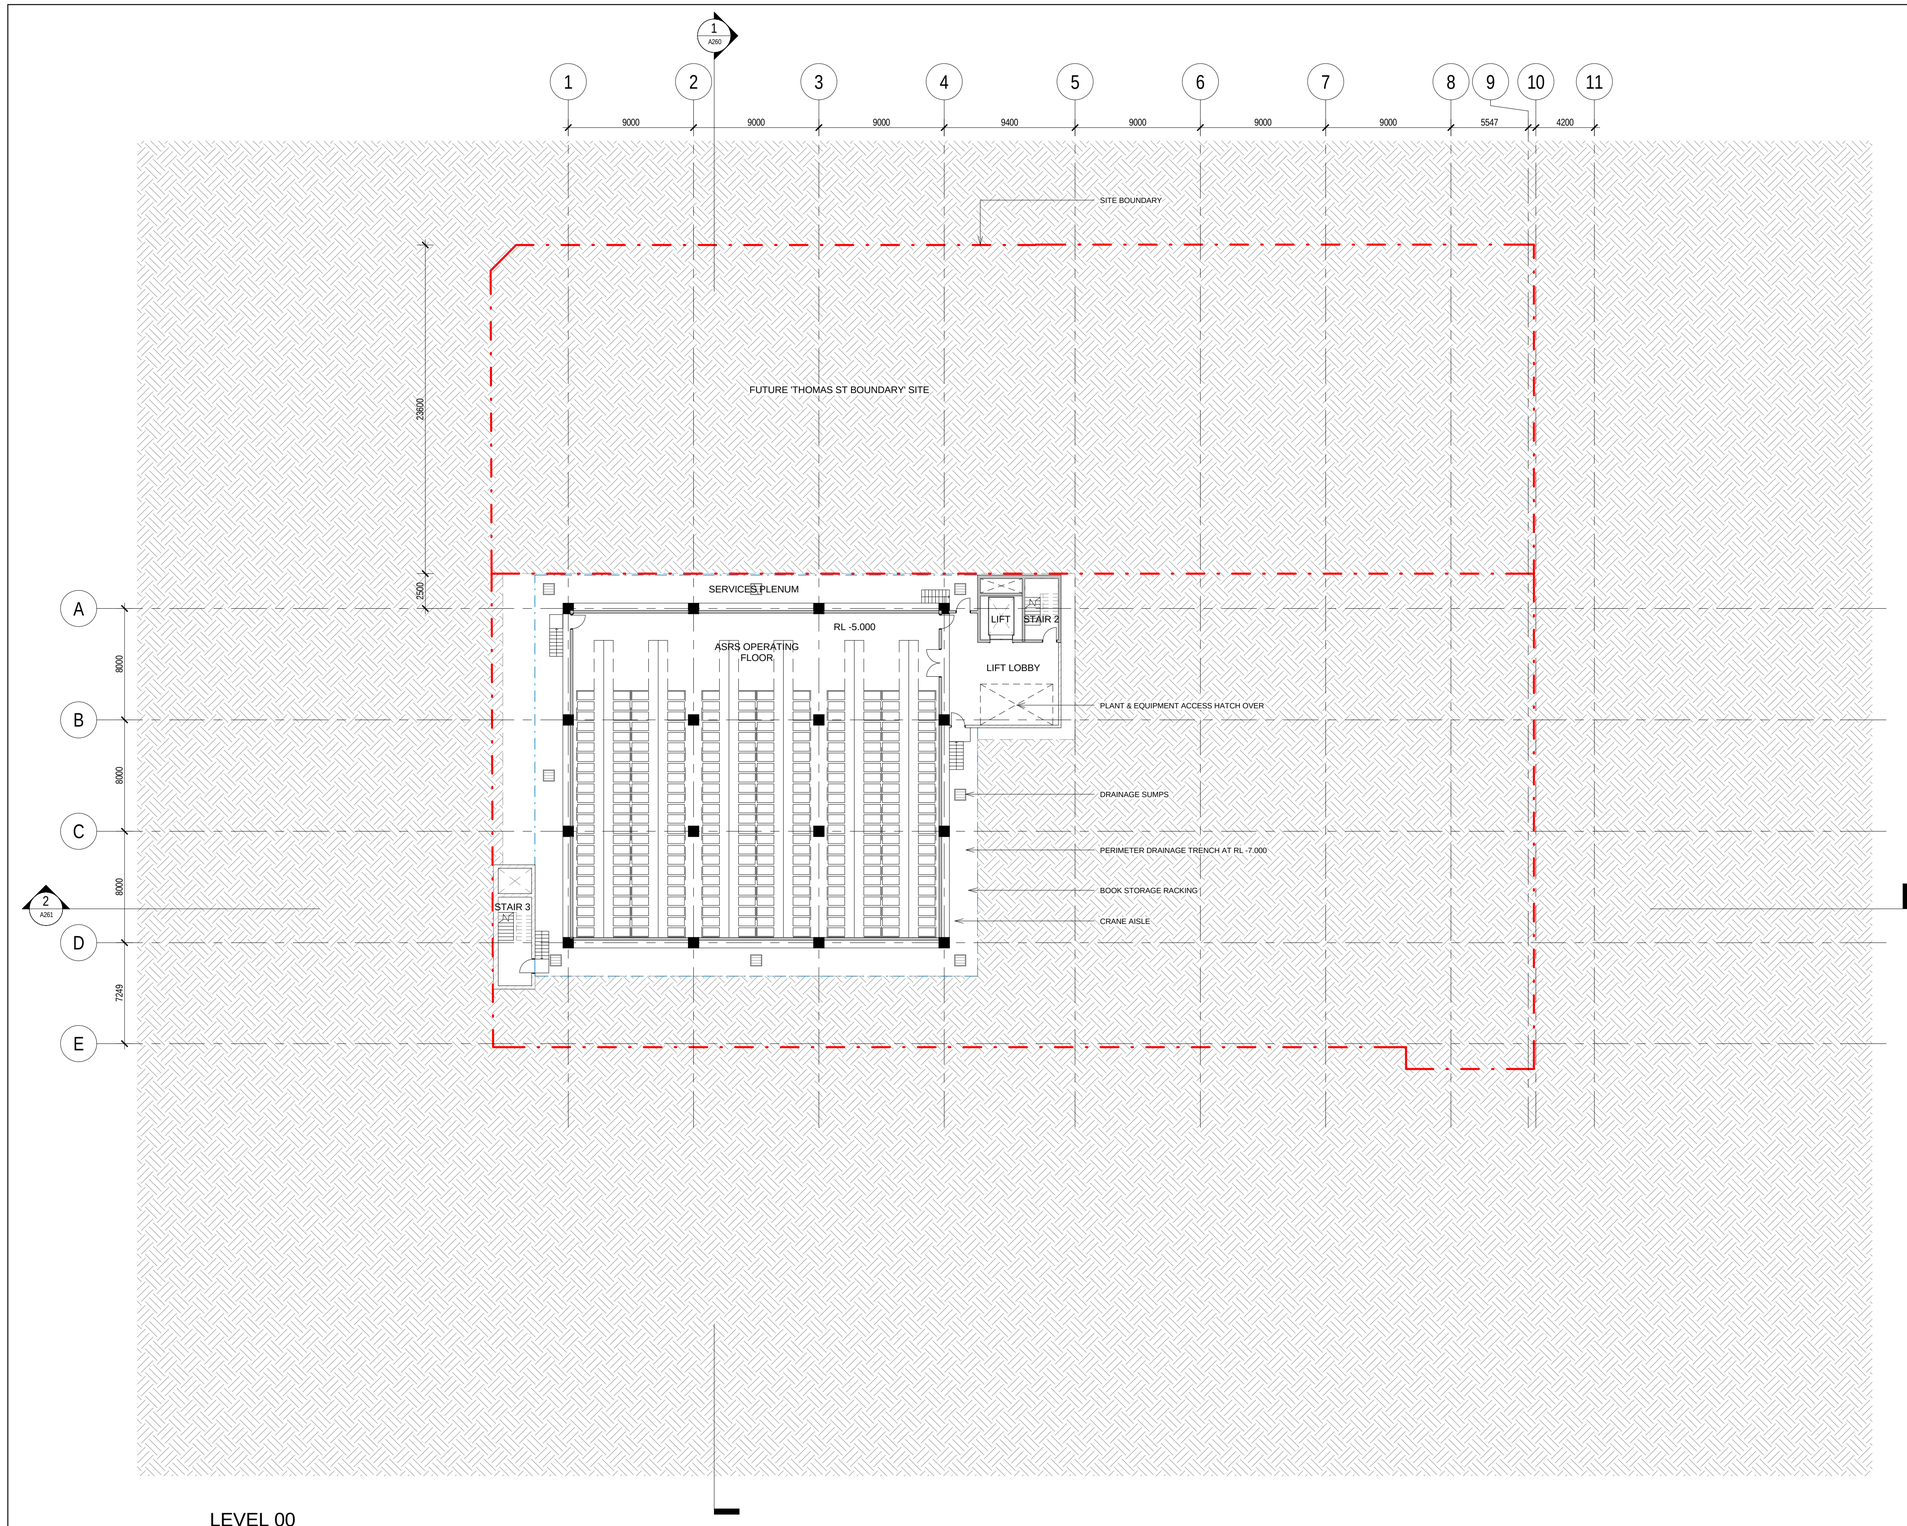

LEVEL 00
1 : 200

REFERENCE MAP

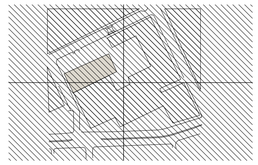

NORTH

0 4 8 16m
1:200

NOTES

1. DO NOT SCALE DRAWINGS. WRITTEN DIMENSIONS GOVERN.
2. ALL DIMENSIONS ARE IN MILLIMETRES UNLESS NOTED OTHERWISE.
3. ALL DIMENSIONS SHALL BE VERIFIED ON SITE BEFORE PROCEEDING WITH THE WORK. HASSELL SHALL BE NOTIFIED IN WRITING OF ANY DISCREPANCIES.
4. THIS DRAWING MUST BE READ IN CONJUNCTION WITH ALL RELEVANT CONTRACTS, SPECIFICATIONS AND DRAWINGS.

© COPYRIGHT OF THIS DRAWING IS VESTED IN HASSELL. LTD. 2008 HASSELL. LTD.

THIS DRAWING IS AN UNCONTROLLED COPY. UNLESS NOTED OTHERWISE.

REV	DESCRIPTION	DATE
H	FINAL DA ISSUE	07/03/11
G	DA ISSUE	04/03/11
F	REVISED SHEET NUMBERS	15/12/10
E	NEW STORAGE ADDED, ISSUED FOR BCA REVIEW	14/12/10
D	ISSUED FOR DESIGN TEAM REVIEW	25/11/10
C	ISSUED TO CLIENT FOR SITE BOUNDARY DEFINITION	01/10/10
B	ISSUED TO STRUCTURAL ENGINEER FOR REVIEW	24/09/10
A	ISSUED TO QS FOR INITIAL COST REVIEW	06/09/10

CONSULTANT

HASSELL LTD ACN 007 711 435
LEVEL 2
88 CUMBERLAND STREET
SYDNEY NSW 2000 AUSTRALIA
SYDNEY@HASSELL.COM.AU
T +61 2 9101 2000 F +61 2 9101 2100

HASSELL

CLIENT

UNIVERSITY OF TECHNOLOGY, SYDNEY
15 BROADWAY
SYDNEY NSW 2007
BERLIN.NG@UTS.EDU.AU
T +61 2 9514 2823 F +61 2 9514 2828

UNIVERSITY OF TECHNOLOGY SYDNEY

PROJECT

UTS BOOK VAULT AND STORAGE
15 BROADWAY
SYDNEY NSW 2007

DRAWING TITLE

UTS BOOK VAULT & STORAGE - PLAN - LEVEL 00 - ASRS WORKING LEVEL (RL -5.000)

STATUS

FOR DEVELOPMENT APPLICATION

SCALE @ A1	DRAWN	CO-ORD	REVIEWED	APPROVED
1 : 200	TM/SP		CC	CC

PROJECT NUMBER	DRAWING NUMBER	REV
AX002858	A220	H

Original Sheet Size A1 - 841 x 594mm

F:\printarc\AX\002858\revit\AX002858_UTS-ASRS.03071111.rvt
7/03/2011 4:46:46 PM

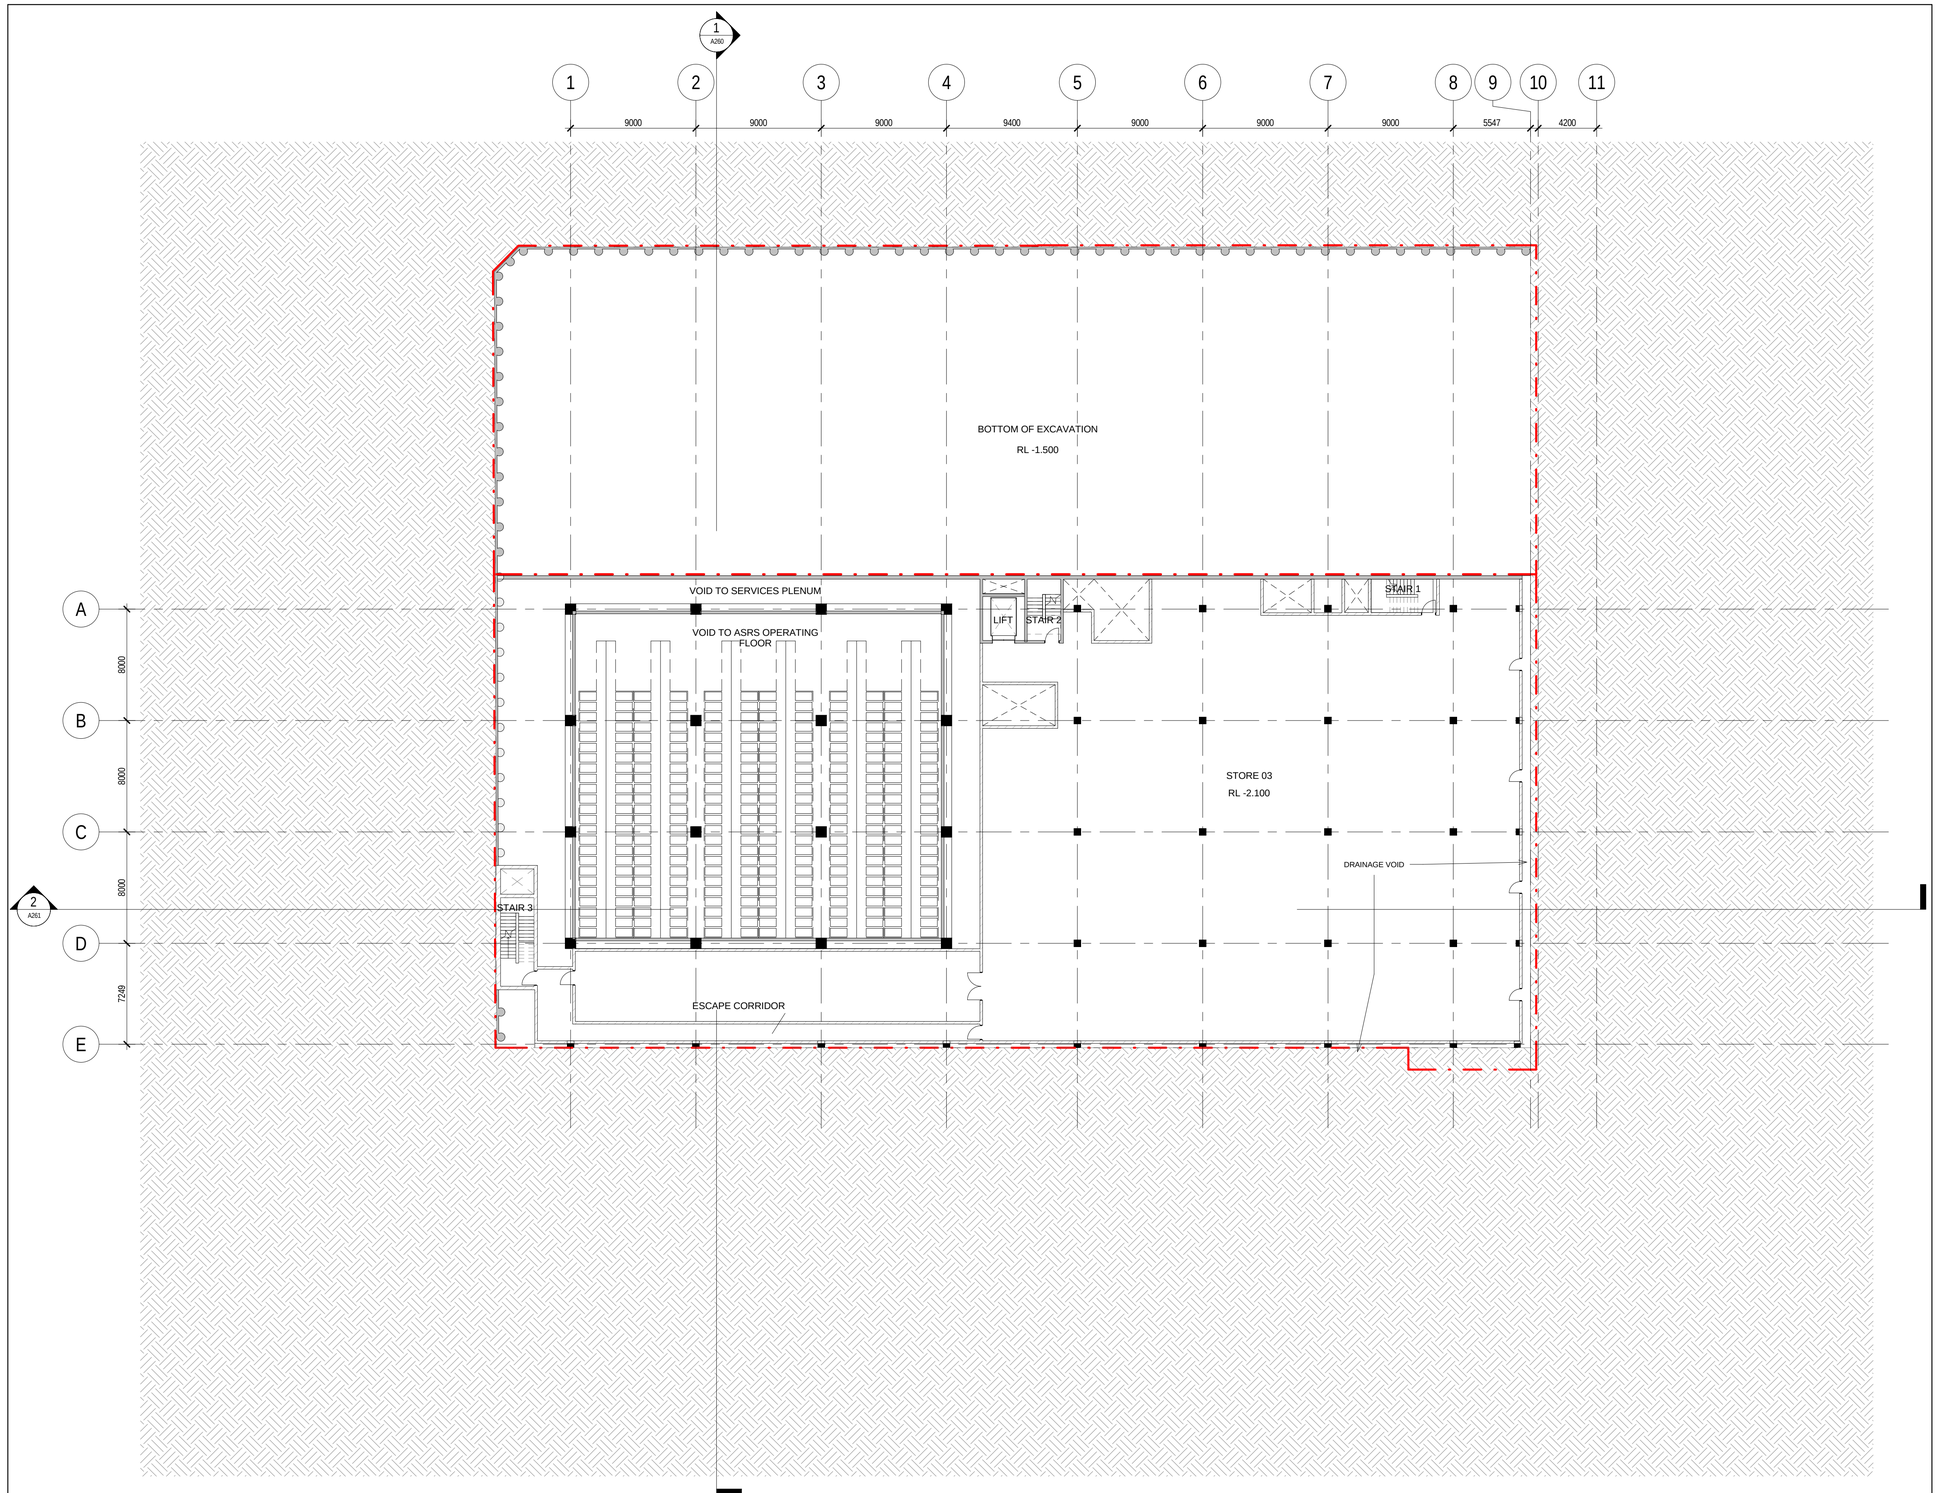

REFERENCE MAP

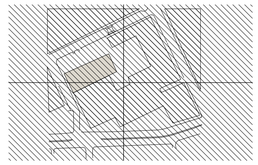

NORTH

0 4 8 16m

1:200

NOTES

1. DO NOT SCALE DRAWINGS. WRITTEN DIMENSIONS GOVERN.
2. ALL DIMENSIONS ARE IN MILLIMETRES UNLESS NOTED OTHERWISE.
3. ALL DIMENSIONS SHALL BE VERIFIED ON SITE BEFORE PROCEEDING WITH THE WORK. HASSELL SHALL BE NOTIFIED IN WRITING OF ANY DISCREPANCIES.
4. THIS DRAWING MUST BE READ IN CONJUNCTION WITH ALL RELEVANT CONTRACTS, SPECIFICATIONS AND DRAWINGS.

© COPYRIGHT OF THIS DRAWING IS VESTED IN HASSELL. LTD. 2008 HASSELL. LTD.

THIS DRAWING IS AN UNCONTROLLED COPY. UNLESS NOTED OTHERWISE.

REV	DESCRIPTION	DATE
D	FINAL DA ISSUE	07/03/11
C	DA ISSUE	04/03/11
B	REVISED SHEET NUMBERS	15/12/10
A	NEW STORAGE ADDED, ISSUED FOR BCA REVIEW	14/12/10

CONSULTANT

HASSELL LTD ACN 007 711 435
LEVEL 2
88 CUMBERLAND STREET
SYDNEY NSW 2000 AUSTRALIA
SYDNEY@HASSELL.COM.AU
T +61 2 9101 2000 F +61 2 9101 2100

HASSELL

CLIENT

UNIVERSITY OF TECHNOLOGY, SYDNEY
15 BROADWAY
SYDNEY NSW 2007
BERLIN.NG@UTS.EDU.AU
T +61 2 9514 2823 F +61 2 9514 2828

UNIVERSITY OF TECHNOLOGY SYDNEY

PROJECT

UTS BOOK VAULT AND STORAGE

15 BROADWAY
SYDNEY NSW 2007

DRAWING TITLE

UTS BOOK VAULT & STORAGE - PLAN - LEVEL 00.5 (RL -2.100)

STATUS

FOR DEVELOPMENT APPLICATION

SCALE @ A1	DRAWN	CO-ORD	REVIEWED	APPROVED
1 : 200	TM/SP		CC	CC

PROJECT NUMBER	DRAWING NUMBER	REV
AX002858	A221	D

F:\projects\AX002858\revit\AX002858_UTS-ASRS.03d7111.rvt

7/03/2011 4:46:48 PM

Original Sheet Size A1 - 841 x 594mm

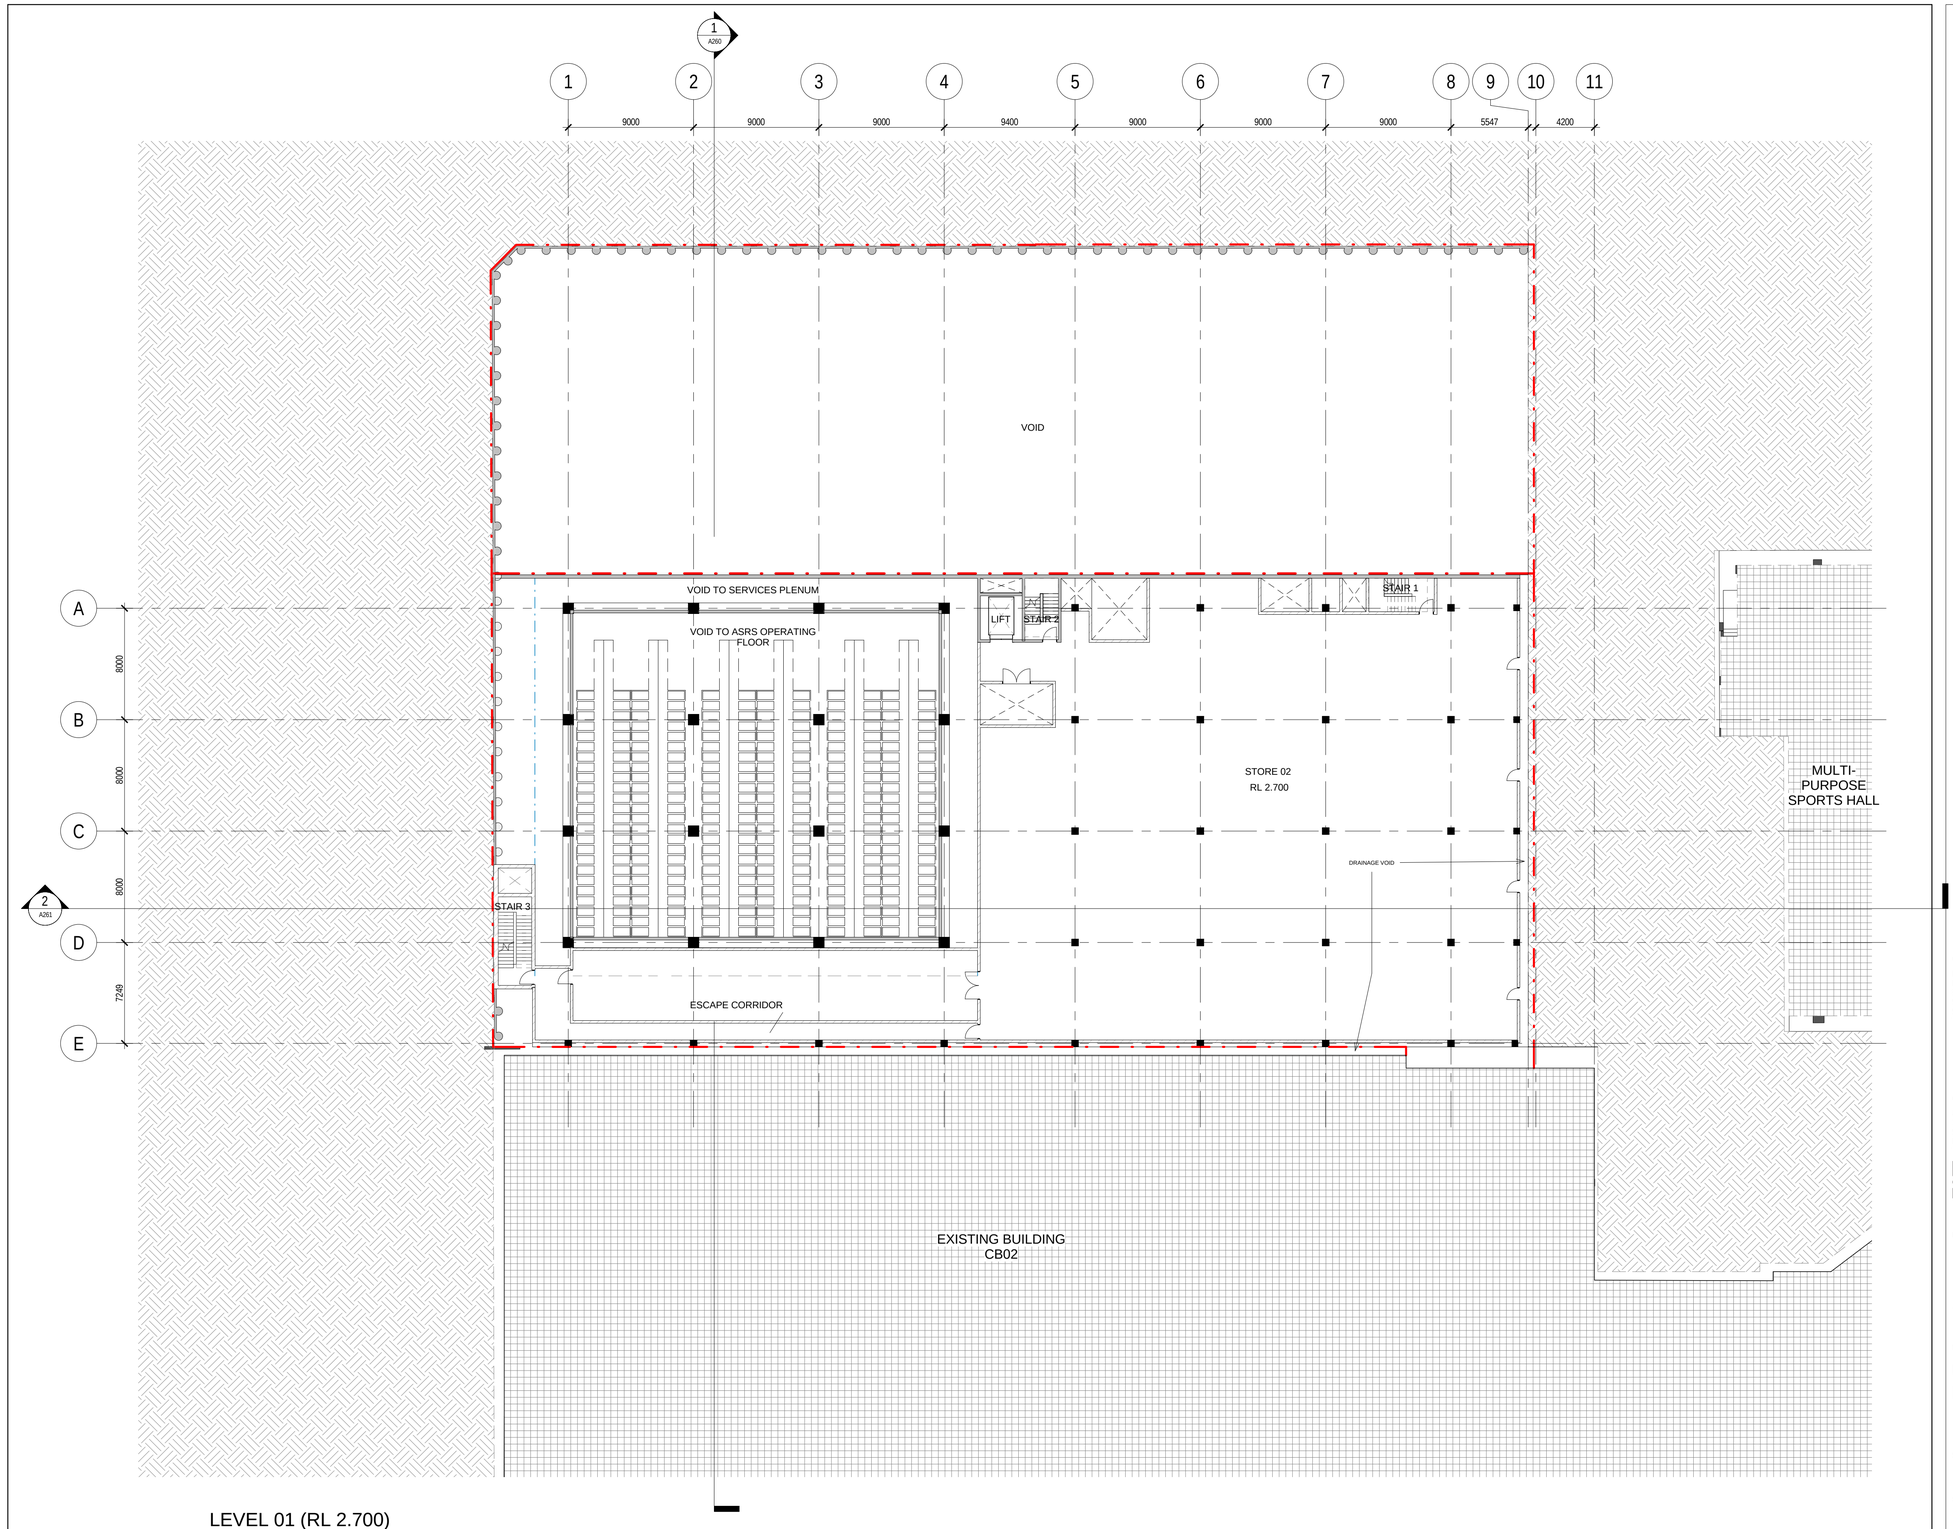

LEVEL 01 (RL 2.700)

1 : 200

REFERENCE MAP

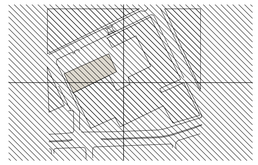

NORTH

0 4 8 16m

1:200

NOTES

1. DO NOT SCALE DRAWINGS. WRITTEN DIMENSIONS GOVERN.
2. ALL DIMENSIONS ARE IN MILLIMETRES UNLESS NOTED OTHERWISE.
3. ALL DIMENSIONS SHALL BE VERIFIED ON SITE BEFORE PROCEEDING WITH THE WORK. HASSELL SHALL BE NOTIFIED IN WRITING OF ANY DISCREPANCIES.
4. THIS DRAWING MUST BE READ IN CONJUNCTION WITH ALL RELEVANT CONTRACTS, SPECIFICATIONS AND DRAWINGS.

© COPYRIGHT OF THIS DRAWING IS VESTED IN HASSELL. LTD. 2008 HASSELL. LTD.

THIS DRAWING IS AN UNCONTROLLED COPY. UNLESS NOTED OTHERWISE.

REV	DESCRIPTION	DATE
H	FINAL DA ISSUE	07/03/11
G	DA ISSUE	04/03/11
F	REVISED SHEET NUMBERS	15/12/10
E	NEW STORAGE ADDED, ISSUED FOR BCA REVIEW	14/12/10
D	ISSUED FOR DESIGN TEAM REVIEW	25/11/10
C	ISSUED TO CLIENT FOR SITE BOUNDARY DEFINITION	01/10/10
B	ISSUED TO STRUCTURAL ENGINEER FOR REVIEW	24/09/10
A	ISSUED TO QS FOR INITIAL COST REVIEW	06/09/10

CONSULTANT

HASSELL LTD ACN 007 711 435
LEVEL 2
88 CUMBERLAND STREET
SYDNEY NSW 2000 AUSTRALIA
SYDNEY@HASSELL.COM.AU
T +61 2 9101 2000 F +61 2 9101 2100

HASSELL

CLIENT

UNIVERSITY OF TECHNOLOGY, SYDNEY
15 BROADWAY
SYDNEY NSW 2007
BERLIN.NG@UTS.EDU.AU
T +61 2 9514 2823 F +61 2 9514 2828

UNIVERSITY OF TECHNOLOGY SYDNEY

PROJECT

UTS BOOK VAULT AND STORAGE

15 BROADWAY
SYDNEY NSW 2007

DRAWING TITLE

UTS BOOK VAULT & STORAGE - PLAN - LEVEL 01 (RL 2.700)

STATUS

FOR DEVELOPMENT APPLICATION

SCALE @ A1	DRAWN	CO-ORD	REVIEWED	APPROVED
1 : 200	TM/SP		CC	CC

PROJECT NUMBER	DRAWING NUMBER	REV
AX002858	A222	H

Original Sheet Size A1 - 841 x 594mm

F:\printer\AX\002858\revit\AX002858_UTS-ASRS.03071111.rvt
7/03/2011 4:46:50 PM

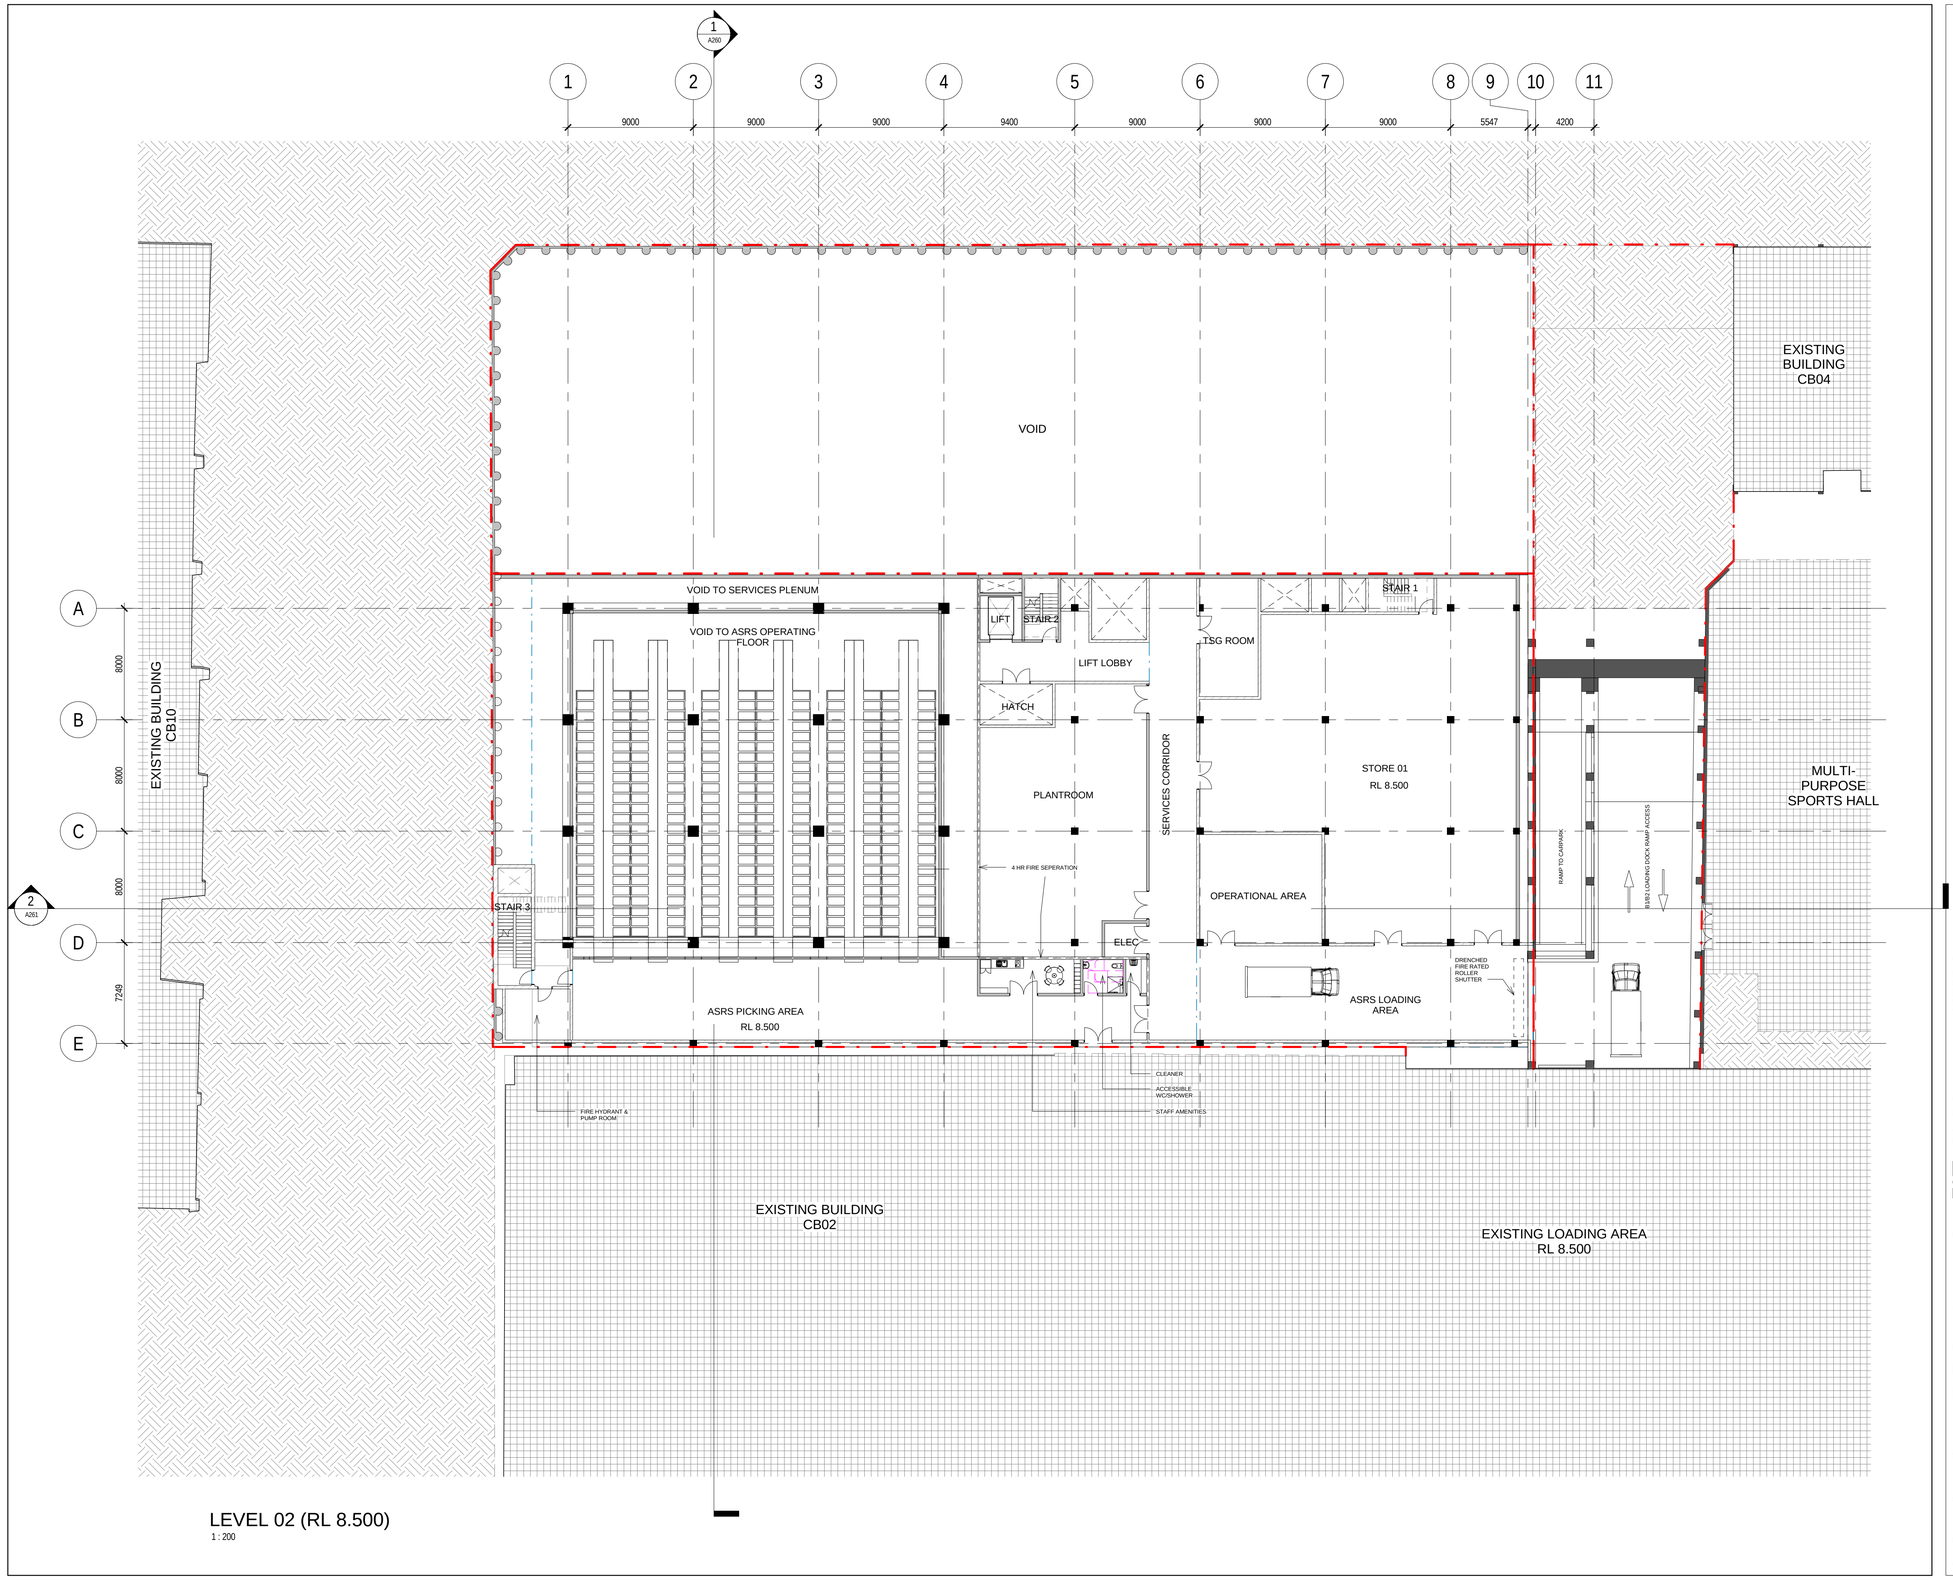

LEVEL 02 (RL 8.500)

1 : 200

REFERENCE MAP

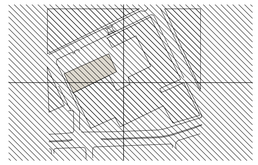

NORTH

0 4 8 16m

1:200

NOTES

1. DO NOT SCALE DRAWINGS. WRITTEN DIMENSIONS GOVERN.
2. ALL DIMENSIONS ARE IN MILLIMETRES UNLESS NOTED OTHERWISE.
3. ALL DIMENSIONS SHALL BE VERIFIED ON SITE BEFORE PROCEEDING WITH THE WORK. HASSELL SHALL BE NOTIFIED IN WRITING OF ANY DISCREPANCIES.
4. THIS DRAWING MUST BE READ IN CONJUNCTION WITH ALL RELEVANT CONTRACTS, SPECIFICATIONS AND DRAWINGS.

© COPYRIGHT OF THIS DRAWING IS VESTED IN HASSELL. LTD. 2008 HASSELL. LTD.

THIS DRAWING IS AN UNCONTROLLED COPY. UNLESS NOTED OTHERWISE.

REV	DESCRIPTION	DATE
H	FINAL DA ISSUE	07/03/11
G	DA ISSUE	04/03/11
F	REVISED SHEET NUMBERS	15/12/10
E	NEW STORAGE ADDED, ISSUED FOR BCA REVIEW	14/12/10
D	ISSUED FOR DESIGN TEAM REVIEW	25/11/10
C	ISSUED TO CLIENT FOR SITE BOUNDARY DEFINITION	01/10/10
B	ISSUED TO STRUCTURAL ENGINEER FOR REVIEW	24/09/10
A	ISSUED TO QS FOR INITIAL COST REVIEW	06/09/10

CONSULTANT

HASSELL LTD ACN 007 711 435
LEVEL 2
88 CUMBERLAND STREET
SYDNEY NSW 2000 AUSTRALIA
SYDNEY@HASSELL.COM.AU
T +61 2 9101 2000 F +61 2 9101 2100

HASSELL

CLIENT

UNIVERSITY OF TECHNOLOGY, SYDNEY
15 BROADWAY
SYDNEY NSW 2007
BERLIN.NG@UTS.EDU.AU
T +61 2 9514 2823 F +61 2 9514 2828

UNIVERSITY OF TECHNOLOGY SYDNEY

PROJECT

UTS BOOK VAULT AND STORAGE

15 BROADWAY
SYDNEY NSW 2007

DRAWING TITLE

UTS BOOK VAULT & STORAGE - PLAN - LEVEL 02 (RL 8.500)

STATUS

FOR DEVELOPMENT APPLICATION

SCALE @ A1	DRAWN	CO-ORD	REVIEWED	APPROVED
1 : 200	TM		CC	CC

PROJECT NUMBER	DRAWING NUMBER	REV
AX002858	A224	H

Original Sheet Size A1 - 841 x 594mm

F:\printer\AX\002858\revit\AX002858_UTS-ASRS.02071111.rvt
7/03/2011 4:46:53 PM

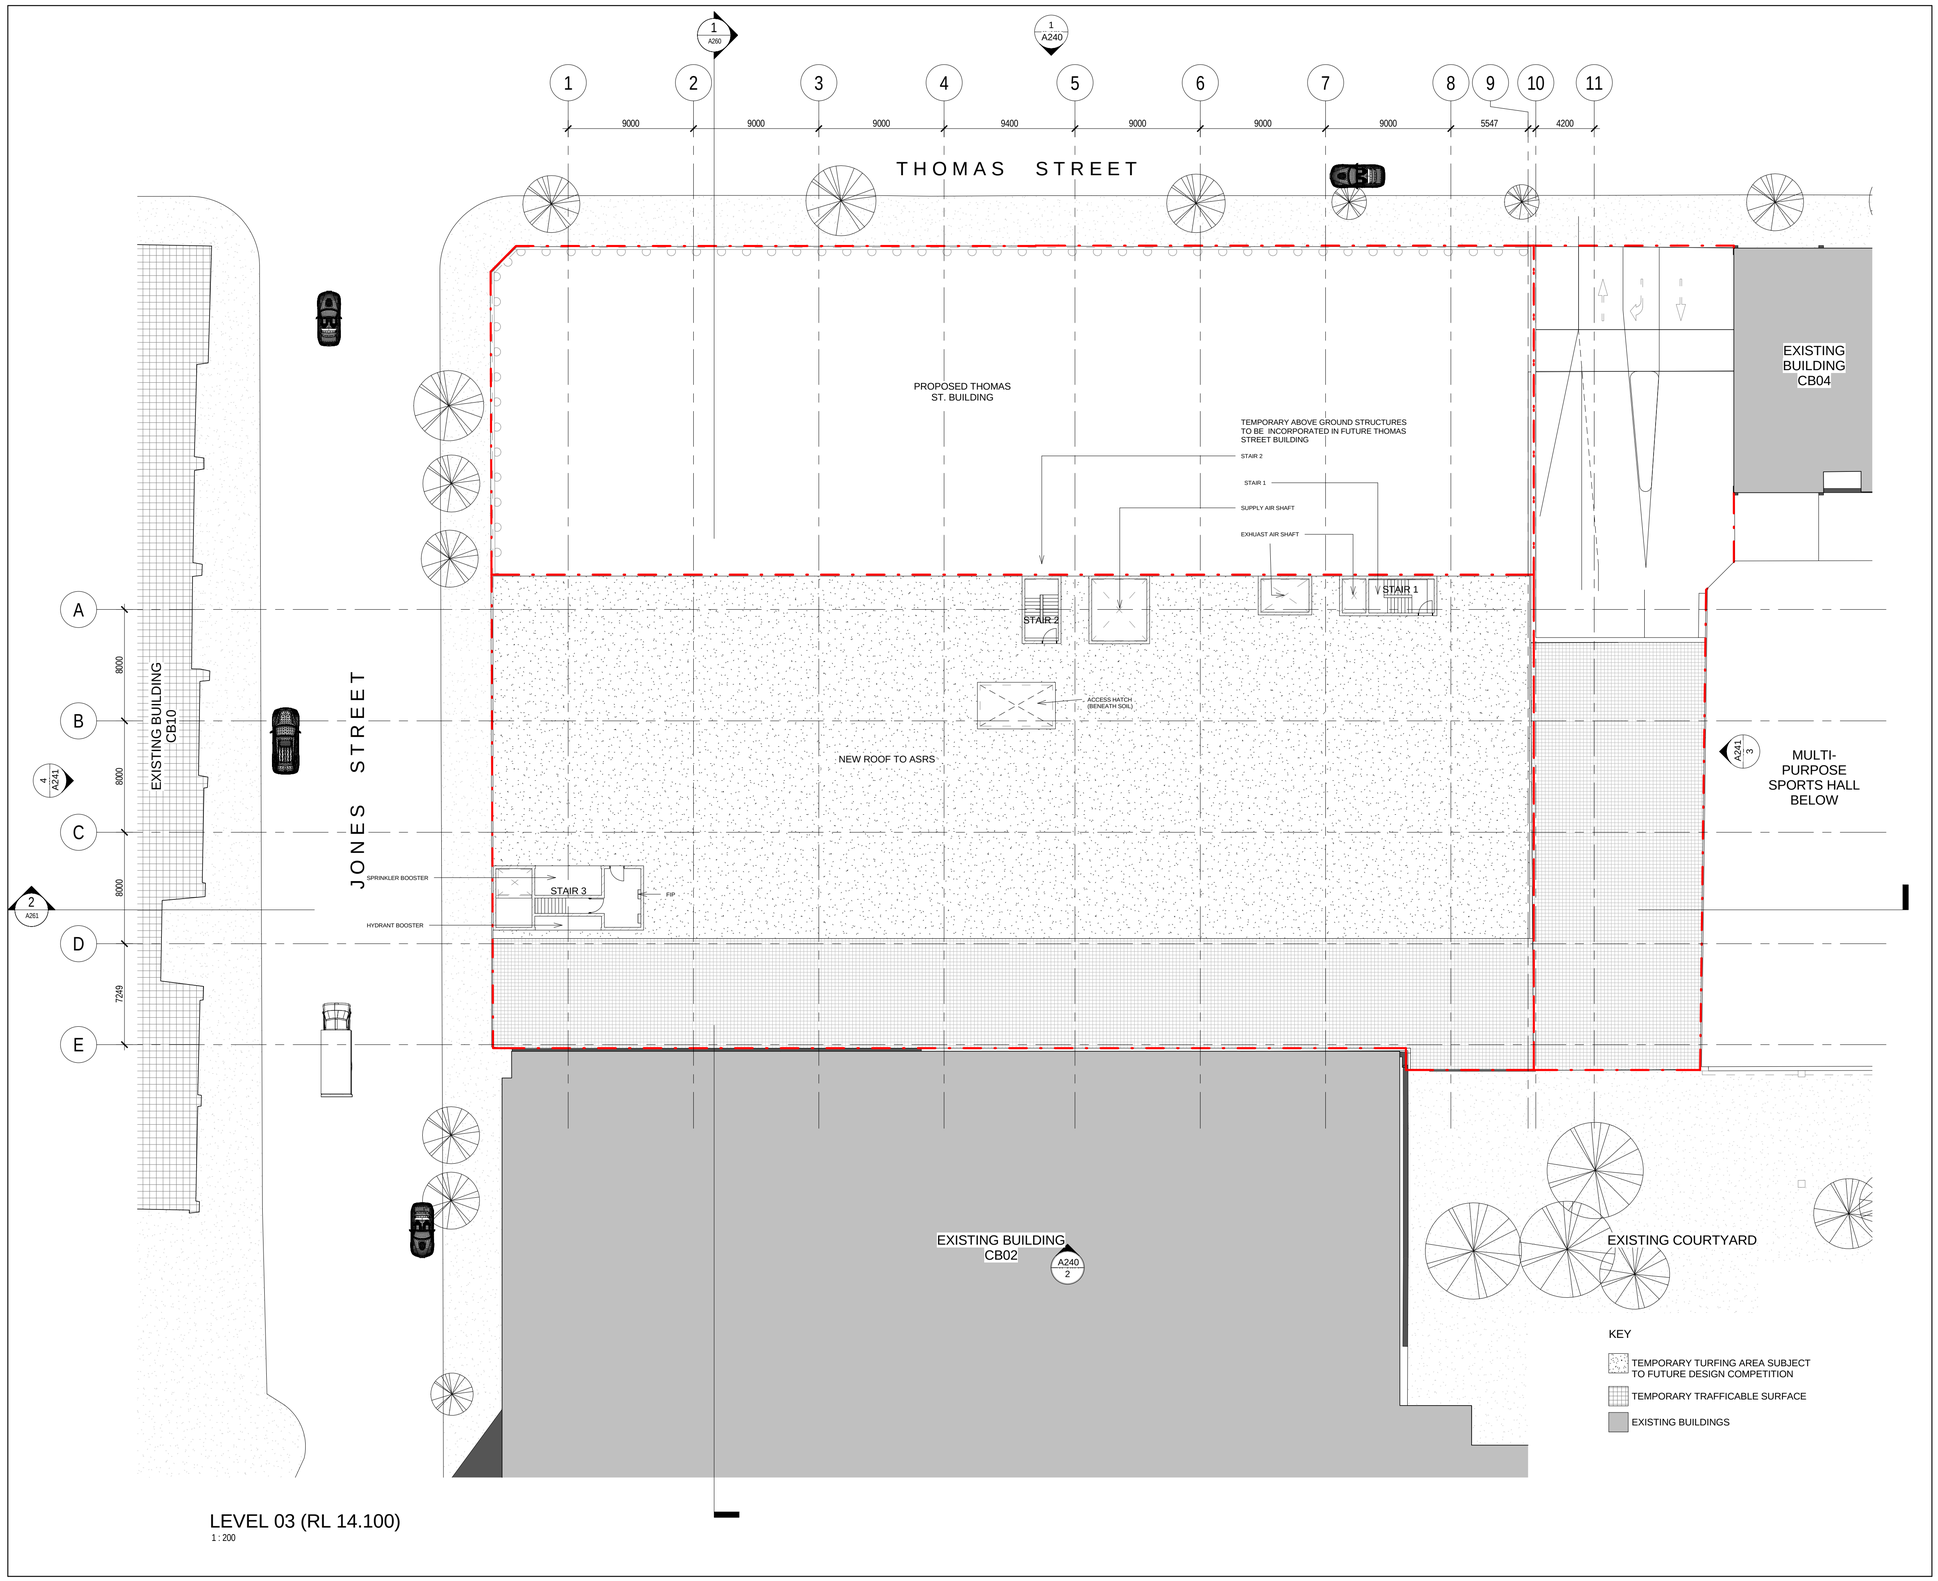

LEVEL 03 (RL 14.100)
1 : 200

REFERENCE MAP

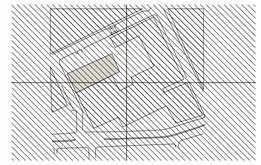

NORTH

0 4 8 16m
1:200

NOTES

1. DO NOT SCALE DRAWINGS. WRITTEN DIMENSIONS GOVERN.
2. ALL DIMENSIONS ARE IN MILLIMETRES UNLESS NOTED OTHERWISE.
3. ALL DIMENSIONS SHALL BE VERIFIED ON SITE BEFORE PROCEEDING WITH THE WORK. HASSELL SHALL BE NOTIFIED IN WRITING OF ANY DISCREPANCIES.
4. THIS DRAWING MUST BE READ IN CONJUNCTION WITH ALL RELEVANT CONTRACTS, SPECIFICATIONS AND DRAWINGS.

© COPYRIGHT OF THIS DRAWING IS VESTED IN HASSELL. LTD. 2008 HASSELL. LTD.

THIS DRAWING IS AN UNCONTROLLED COPY. UNLESS NOTED OTHERWISE.

REV	DESCRIPTION	DATE
H	FINAL DA ISSUE	07/03/11
G	DA ISSUE	04/03/11
F	REVISED SHEET NUMBERS	15/12/10
E	NEW STORAGE ADDED, ISSUED FOR BCA REVIEW	14/12/10
D	ISSUED FOR DESIGN TEAM REVIEW	25/11/10
C	ISSUED TO CLIENT FOR SITE BOUNDARY DEFINITION	01/10/10
B	ISSUED TO STRUCTURAL ENGINEER FOR REVIEW	24/09/10
A	ISSUED TO QS FOR INITIAL COST REVIEW	06/09/10

CONSULTANT

HASSELL LTD ACN 007 711 435
LEVEL 2
88 CUMBERLAND STREET
SYDNEY NSW 2000 AUSTRALIA
SYDNEY@HASSELL.COM.AU
T +61 2 9101 2000 F +61 2 9101 2100

HASSELL

CLIENT

UNIVERSITY OF TECHNOLOGY, SYDNEY
15 BROADWAY
SYDNEY NSW 2007
BERLIN.NG@UTS.EDU.AU
T +61 2 9514 2823 F +61 2 9514 2828

UNIVERSITY OF TECHNOLOGY SYDNEY

PROJECT

UTS BOOK VAULT AND STORAGE
15 BROADWAY
SYDNEY NSW 2007

DRAWING TITLE

UTS BOOK VAULT & STORAGE - PLAN - LEVEL 03 (RL 14.100)

STATUS

FOR DEVELOPMENT APPLICATION

SCALE @ A1	DRAWN	CO-ORD	REVIEWED	APPROVED
1 : 200	TM/SP		CC	CC

PROJECT NUMBER	DRAWING NUMBER	REV
AX002858	A225	H

Original Sheet Size A1 - 841 x 594mm

F:\pnotarc\AX002858\rev\AX002858_UTS-ASKS.030711.rvt
7/03/2011 4:47:03 PM

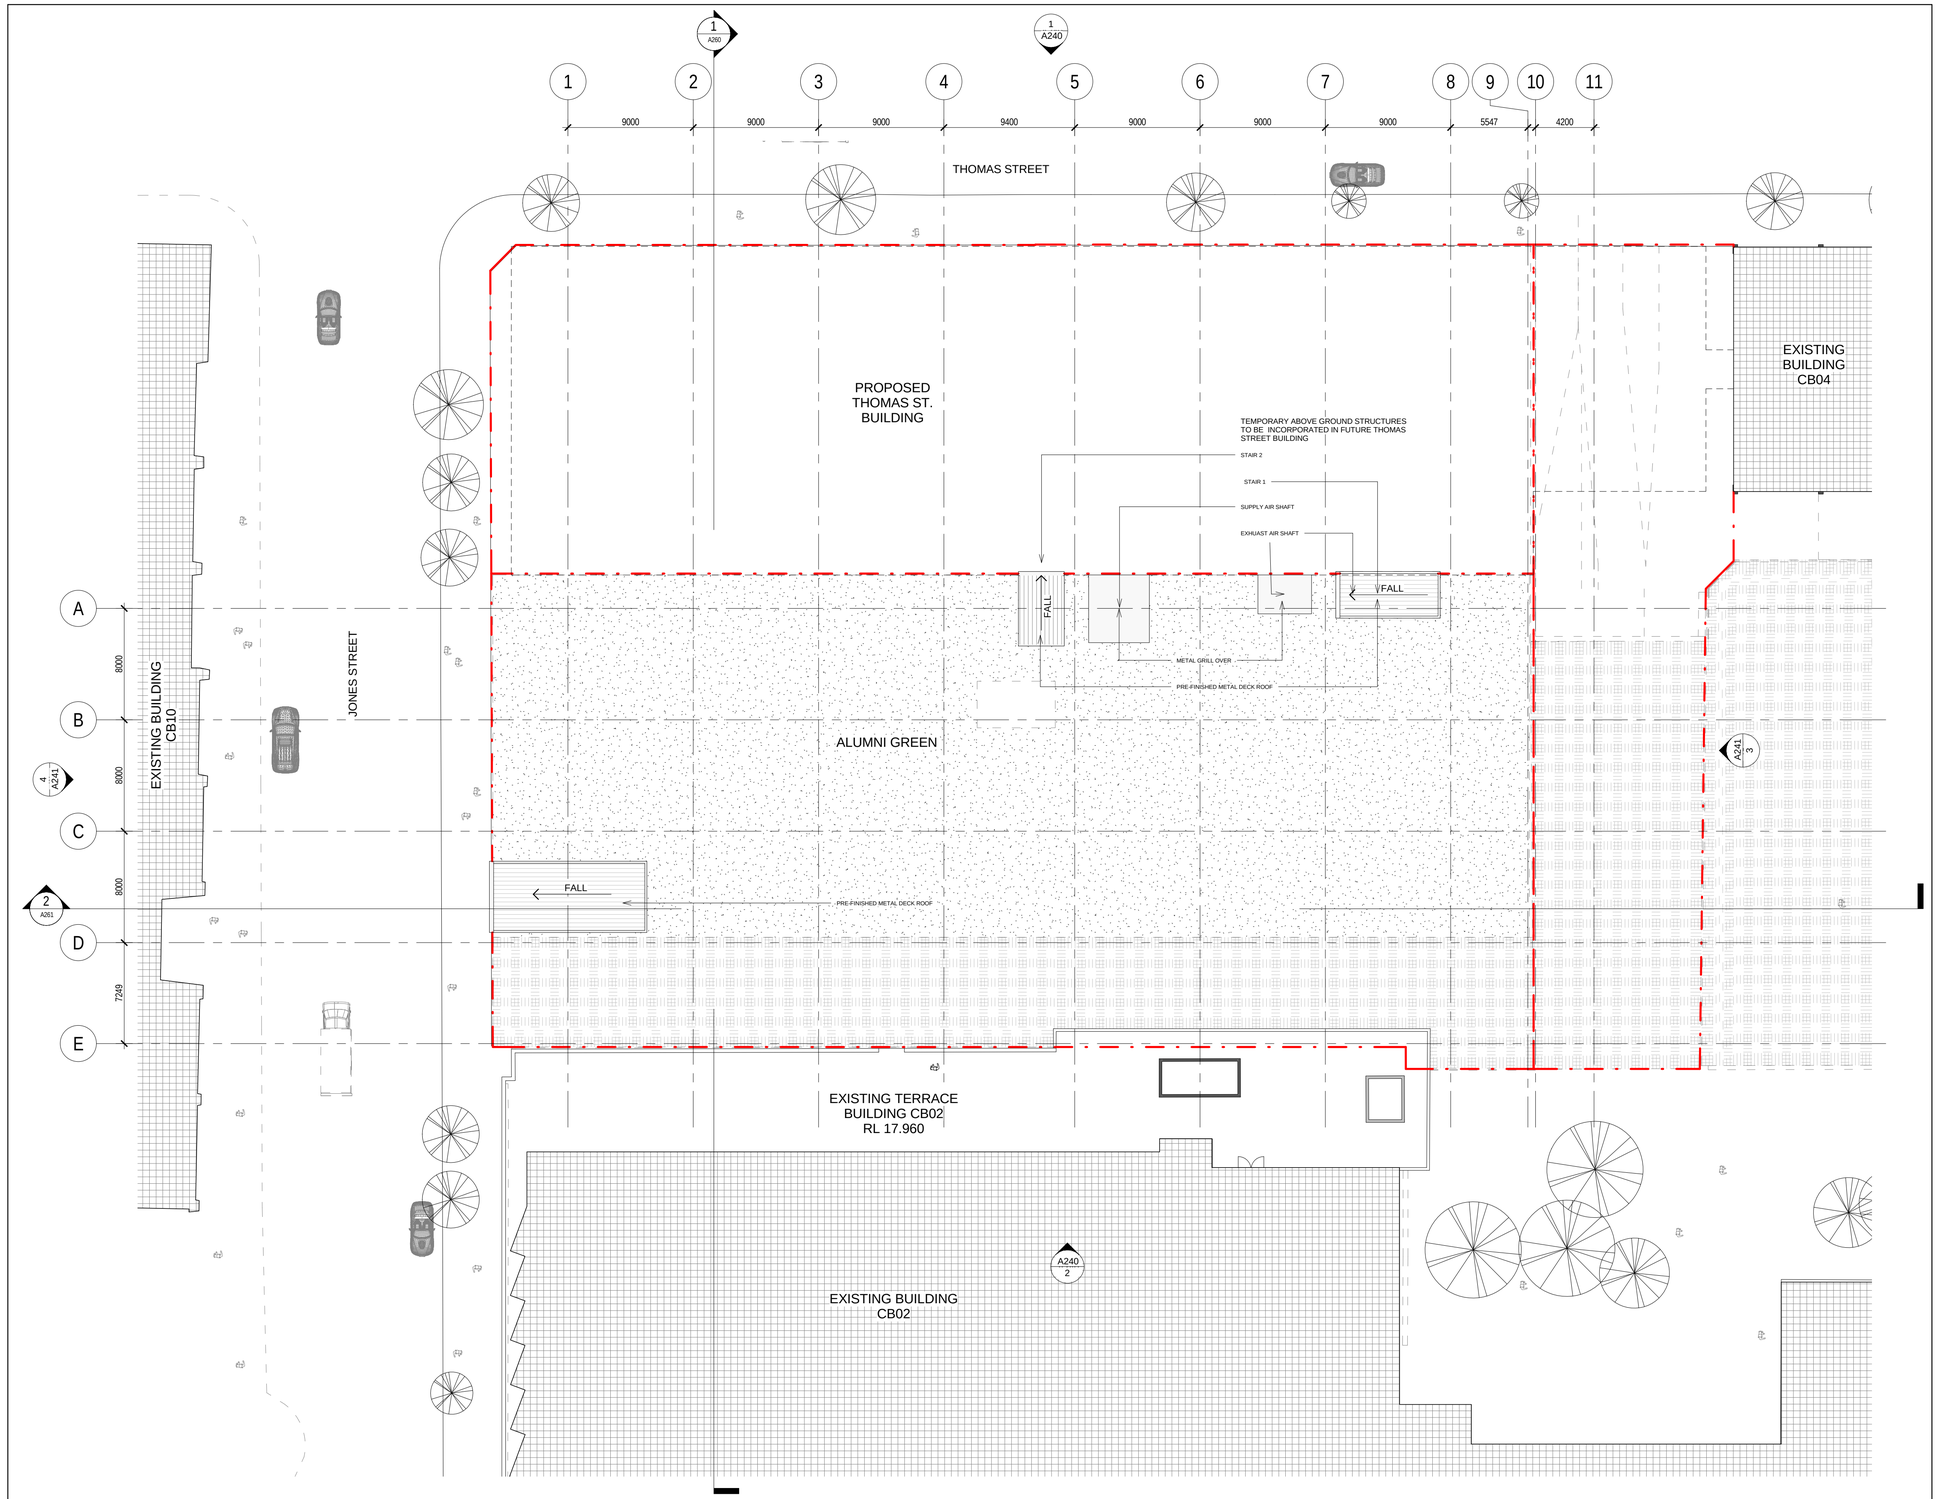

LEVEL 04 (RL 17.960)

1 : 200

REFERENCE MAP

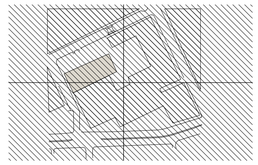

NORTH

0 4 8 16m

1:200

NOTES

1. DO NOT SCALE DRAWINGS. WRITTEN DIMENSIONS GOVERN.
2. ALL DIMENSIONS ARE IN MILLIMETRES UNLESS NOTED OTHERWISE.
3. ALL DIMENSIONS SHALL BE VERIFIED ON SITE BEFORE PROCEEDING WITH THE WORK. HASSELL SHALL BE NOTIFIED IN WRITING OF ANY DISCREPANCIES.
4. THIS DRAWING MUST BE READ IN CONJUNCTION WITH ALL RELEVANT CONTRACTS, SPECIFICATIONS AND DRAWINGS.

© COPYRIGHT OF THIS DRAWING IS VESTED IN HASSELL. LTD. 2008 HASSELL. LTD.

THIS DRAWING IS AN UNCONTROLLED COPY. UNLESS NOTED OTHERWISE.

REV	DESCRIPTION	DATE
F	FINAL DA ISSUE	07/03/11
E	DA ISSUE	04/03/11
D	REVISED SHEET NUMBERS	15/12/10
C	NEW STORAGE ADDED, ISSUED FOR BCA REVIEW	14/12/10
B	ISSUED TO CLIENT FOR SITE BOUNDARY DEFINITION	01/10/10
A	ISSUED TO STRUCTURAL ENGINEER FOR REVIEW	24/09/10

CONSULTANT

HASSELL LTD ACN 007 711 435
LEVEL 2
88 CUMBERLAND STREET
SYDNEY NSW 2000 AUSTRALIA
SYDNEY@HASSELL.COM.AU
T +61 2 9101 2000 F +61 2 9101 2100

HASSELL

CLIENT

UNIVERSITY OF TECHNOLOGY, SYDNEY
15 BROADWAY
SYDNEY NSW 2007
BERLIN.NG@UTS.EDU.AU
T +61 2 9514 2823 F +61 2 9514 2828

UNIVERSITY OF TECHNOLOGY SYDNEY

PROJECT

UTS BOOK VAULT AND STORAGE

15 BROADWAY
SYDNEY NSW 2007

DRAWING TITLE

UTS BOOK VAULT & STORAGE - PLAN - LEVEL 04 (RL 17.960)

STATUS

FOR DEVELOPMENT APPLICATION

SCALE @ A1	DRAWN	CO-ORD	REVIEWED	APPROVED
1 : 200	TM/SP		CC	CC

PROJECT NUMBER	DRAWING NUMBER	REV
AX002858	A226	F

Original Sheet Size A1 - 841 x 594mm

F:\pro\arc\AX002858\revit\AX002858_UTS-ASRS.03\07111.rvt

7/03/2011 4:47:08 PM

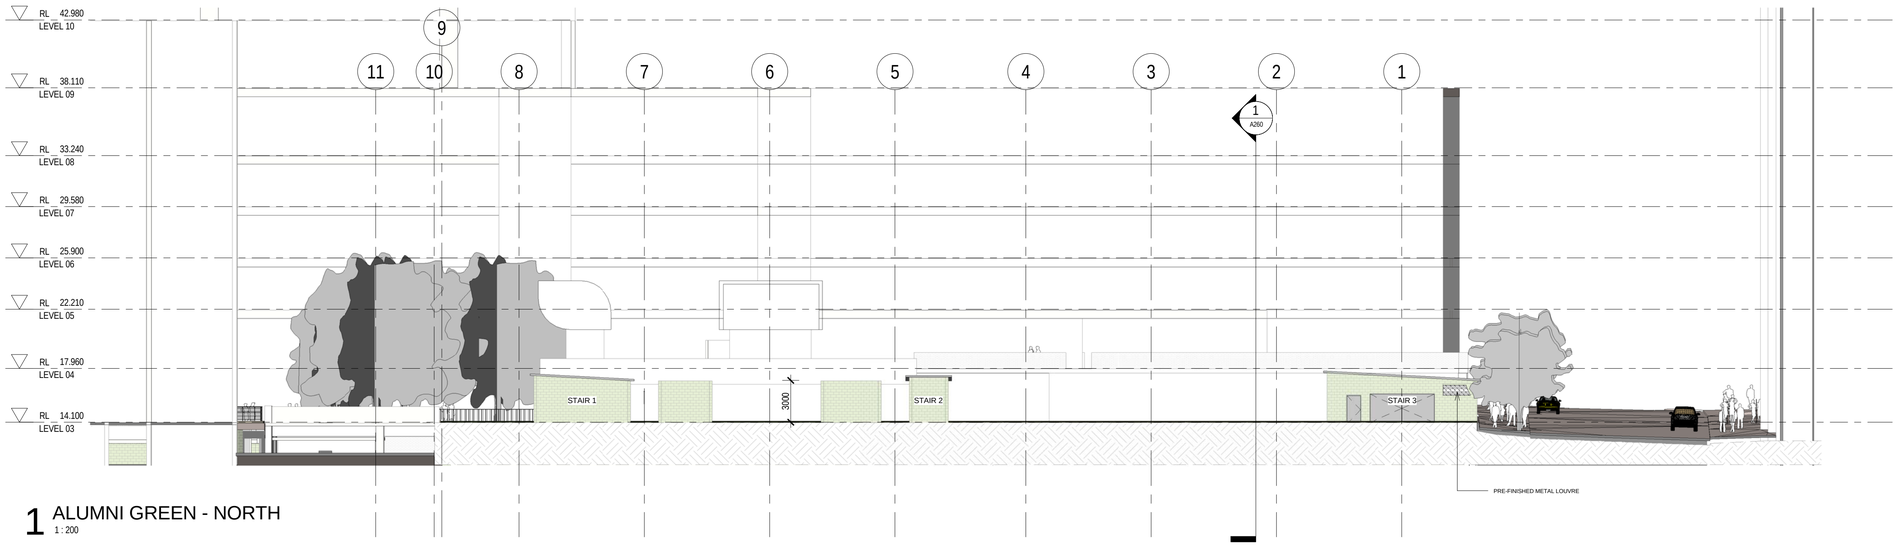

1 ALUMNI GREEN - NORTH
1 : 200

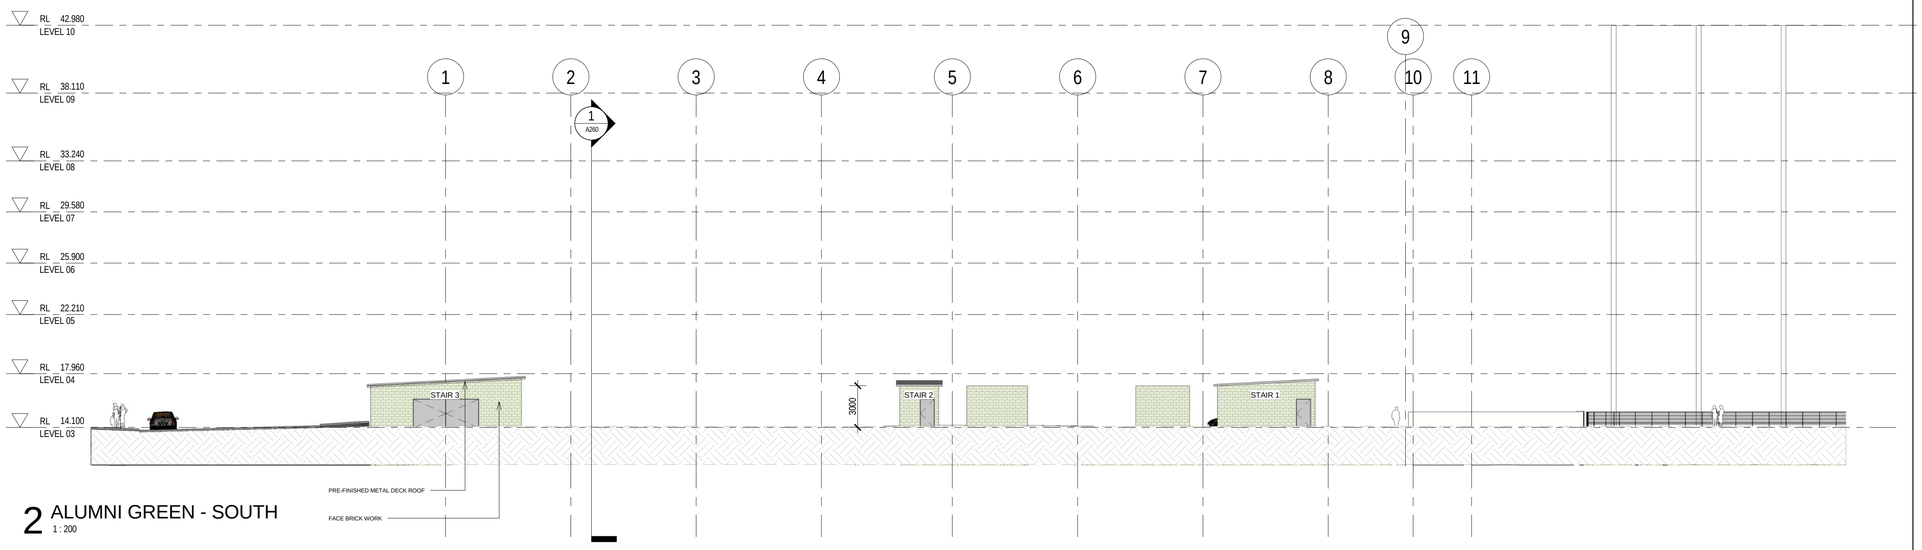

2 ALUMNI GREEN - SOUTH
1 : 200

REFERENCE MAP

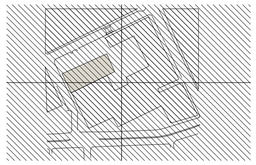

0 2 4 8m
1:100

NOTES

1. DO NOT SCALE DRAWINGS. WRITTEN DIMENSIONS GOVERN.
2. ALL DIMENSIONS ARE IN MILLIMETRES UNLESS NOTED OTHERWISE.
3. ALL DIMENSIONS SHALL BE VERIFIED ON SITE BEFORE PROCEEDING WITH THE WORK. HASSELL SHALL BE NOTIFIED IN WRITING OF ANY DISCREPANCIES.
4. THIS DRAWING MUST BE READ IN CONJUNCTION WITH ALL RELEVANT CONTRACTS, SPECIFICATIONS AND DRAWINGS.

© COPYRIGHT OF THIS DRAWING IS VESTED IN HASSELL. LTD. 2008 HASSELL. LTD.

THIS DRAWING IS AN UNCONTROLLED COPY. UNLESS NOTED OTHERWISE.

REV	DESCRIPTION	DATE
B	FINAL DA ISSUE	07/03/11
A	DA ISSUE	04/03/11

CONSULTANT

HASSELL LTD ACN 007 711 435
LEVEL 2
88 CUMBERLAND STREET
SYDNEY NSW 2000 AUSTRALIA
SYDNEY@HASSELL.COM.AU
T +61 2 9101 2000 F +61 2 9101 2100

HASSELL

CLIENT

UNIVERSITY OF TECHNOLOGY, SYDNEY
15 BROADWAY
SYDNEY NSW 2007
BERLIN.NG@UTS.EDU.AU
T +61 2 9514 2823 F +61 2 9514 2828

UNIVERSITY OF TECHNOLOGY SYDNEY

PROJECT

UTS BOOK VAULT AND STORAGE
15 BROADWAY
SYDNEY NSW 2007

DRAWING TITLE

ASRS - ALUMNI GREEN ELEVATIONS NORTH/SOUTH

STATUS

FOR DEVELOPMENT APPLICATION

SCALE @ A1	DRAWN	CO-ORD	REVIEWED	APPROVED
1 : 200	TM/SP		CC	CC

PROJECT NUMBER	DRAWING NUMBER	REV
AX002858	A240	B

F:\projects\AX\002858\revit\AX002858_UTS-ASRS.030711.rvt
7/03/2011 4:47:15 PM

Original Sheet Size A1 - 841 x 594mm

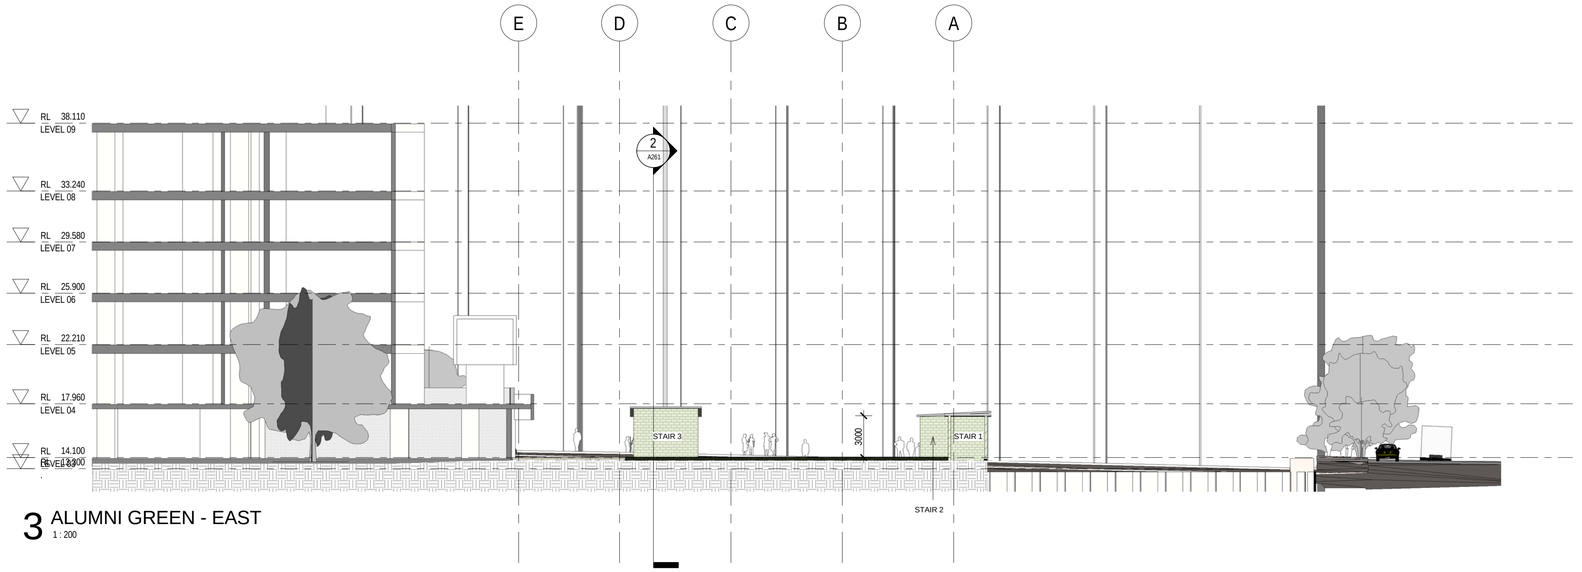

3 ALUMNI GREEN - EAST
1 : 200

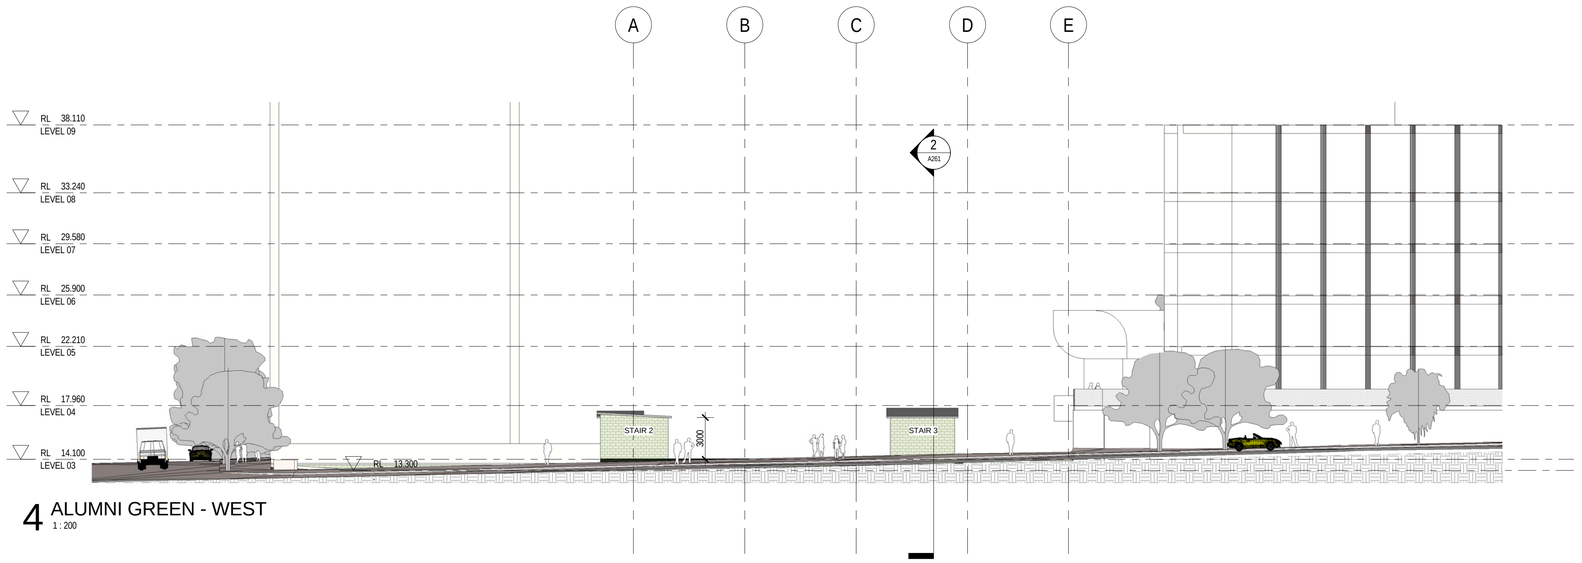

4 ALUMNI GREEN - WEST
1 : 200

REFERENCE MAP

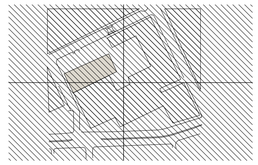

0 2 4 8m
1:100

NOTES

1. DO NOT SCALE DRAWINGS. WRITTEN DIMENSIONS GOVERN.
2. ALL DIMENSIONS ARE IN MILLIMETRES UNLESS NOTED OTHERWISE.
3. ALL DIMENSIONS SHALL BE VERIFIED ON SITE BEFORE PROCEEDING WITH THE WORK. HASSELL SHALL BE NOTIFIED IN WRITING OF ANY DISCREPANCIES.
4. THIS DRAWING MUST BE READ IN CONJUNCTION WITH ALL RELEVANT CONTRACTS, SPECIFICATIONS AND DRAWINGS.

© COPYRIGHT OF THIS DRAWING IS VESTED IN HASSELL. LTD.
2008 HASSELL. LTD.

THIS DRAWING IS AN UNCONTROLLED COPY. UNLESS NOTED OTHERWISE.

REV	DESCRIPTION	DATE
C	FINAL DA ISSUE	07/03/11
B	DA ISSUE	04/03/11
A	ISSUED FOR DA	22/12/10

CONSULTANT

HASSELL LTD ACN 007 711 435
LEVEL 2
88 CUMBERLAND STREET
SYDNEY NSW 2000 AUSTRALIA
SYDNEY@HASSELL.COM.AU
T +61 2 9101 2000 F +61 2 9101 2100

HASSELL

CLIENT

UNIVERSITY OF TECHNOLOGY, SYDNEY
15 BROADWAY
SYDNEY NSW 2007
BERLIN.NG@UTS.EDU.AU
T +61 2 9514 2823 F +61 2 9514 2828

UNIVERSITY OF TECHNOLOGY SYDNEY

PROJECT

UTS BOOK VAULT AND STORAGE
15 BROADWAY
SYDNEY NSW 2007

DRAWING TITLE

UTS BOOK VAULT AND STORAGE - ALUMNI GREEN ELEVATIONS WEST/EAST

STATUS

FOR DEVELOPMENT APPLICATION

SCALE @ A1	DRAWN	CO-ORD	REVIEWED	APPROVED
1 : 200	TM/SP		CC	CC

PROJECT NUMBER	DRAWING NUMBER	REV
AX002858	A241	C

F:\proterc\AX\002858\revit\AX002858_UTS-ASRS.030711.rvt
7/03/2011 4:47:21 PM

Original Sheet Size A1 - 841 x 594mm

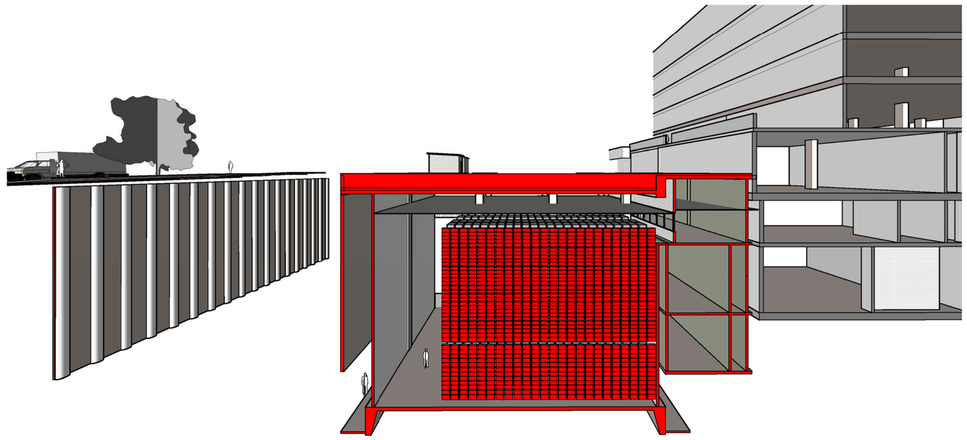

3D - SECTION - N-S - UTS BOOK VAULT & STORAGE (VIEW FROM WEST)

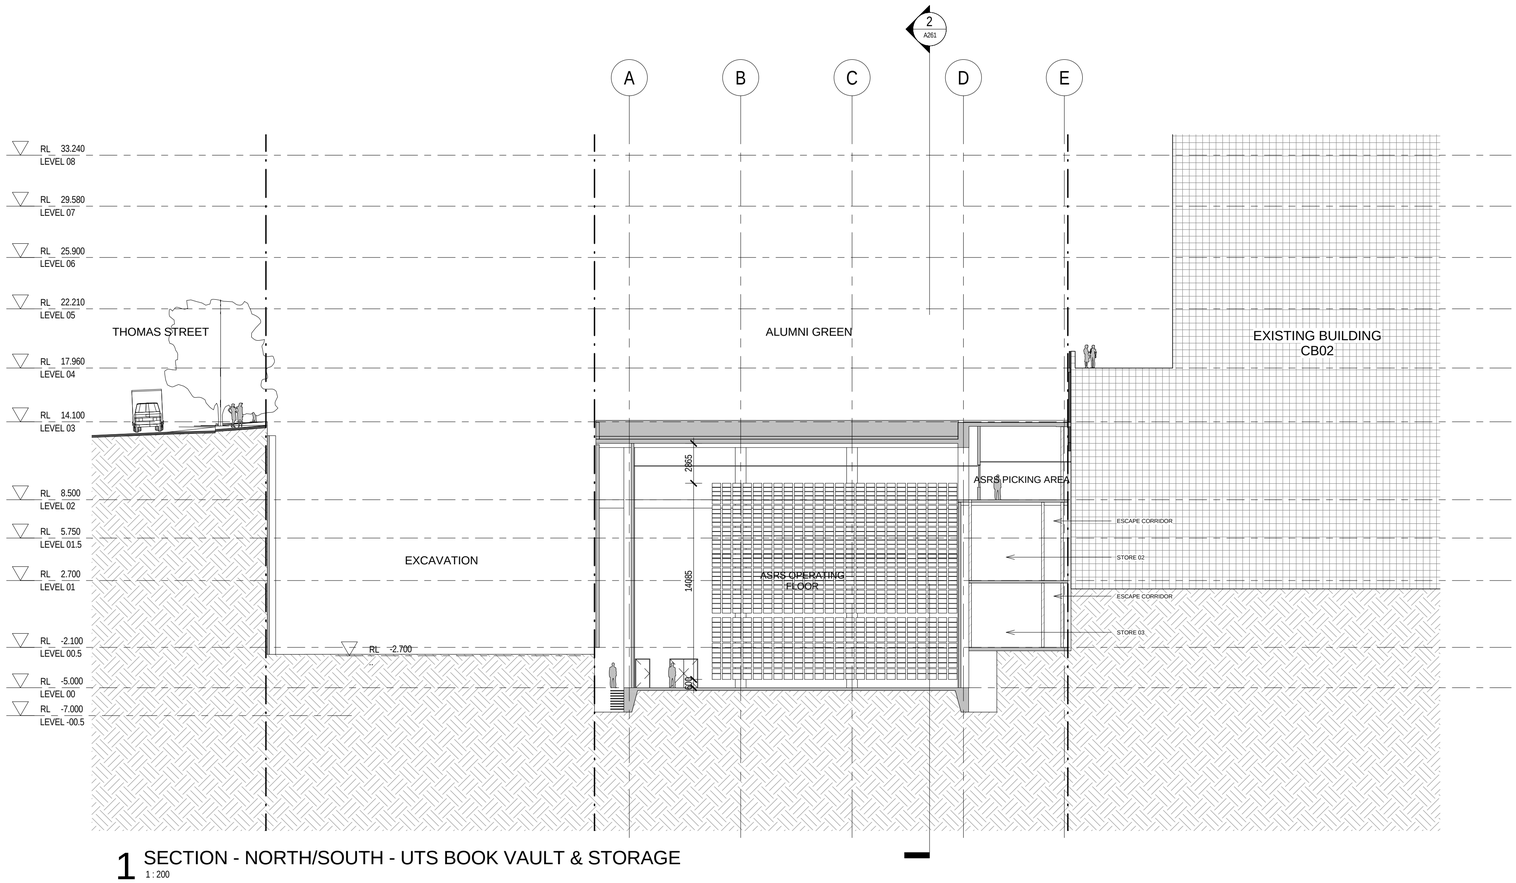

1 SECTION - NORTH/SOUTH - UTS BOOK VAULT & STORAGE
1 : 200

REFERENCE MAP

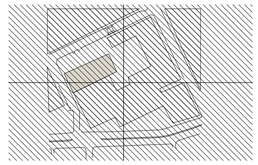

0 4 8 16m
1:200

NOTES

1. DO NOT SCALE DRAWINGS. WRITTEN DIMENSIONS GOVERN.
2. ALL DIMENSIONS ARE IN MILLIMETRES UNLESS NOTED OTHERWISE.
3. ALL DIMENSIONS SHALL BE VERIFIED ON SITE BEFORE PROCEEDING WITH THE WORK. HASSELL SHALL BE NOTIFIED IN WRITING OF ANY DISCREPANCIES.
4. THIS DRAWING MUST BE READ IN CONJUNCTION WITH ALL RELEVANT CONTRACTS, SPECIFICATIONS AND DRAWINGS.

© COPYRIGHT OF THIS DRAWING IS VESTED IN HASSELL. LTD. 2008 HASSELL. LTD.

THIS DRAWING IS AN UNCONTROLLED COPY. UNLESS NOTED OTHERWISE.

REV	DESCRIPTION	DATE
H	FINAL DA ISSUE	07/03/11
G	DA ISSUE	04/03/11
F	REVISED SHEET NUMBERS	15/12/10
E	NEW STORAGE ADDED, ISSUED FOR BCA REVIEW	14/12/10
D	ISSUED FOR DESIGN TEAM REVIEW	25/11/10
C	ISSUED TO CLIENT FOR SITE BOUNDARY DEFINITION	01/10/10
B	ISSUED TO STRUCTURAL ENGINEER FOR REVIEW	24/09/10
A	ISSUED TO QS FOR INITIAL COST REVIEW	06/09/10

CONSULTANT

HASSELL LTD ACN 007 711 435
LEVEL 2
88 CUMBERLAND STREET
SYDNEY NSW 2000 AUSTRALIA
SYDNEY@HASSELL.COM.AU
T +61 2 9101 2000 F +61 2 9101 2100

HASSELL

CLIENT

UNIVERSITY OF TECHNOLOGY, SYDNEY
15 BROADWAY
SYDNEY NSW 2007
BERLIN.NG@UTS.EDU.AU
T +61 2 9514 2823 F +61 2 9514 2828

UNIVERSITY OF TECHNOLOGY SYDNEY

PROJECT

UTS BOOK VAULT AND STORAGE
15 BROADWAY
SYDNEY NSW 2007

DRAWING TITLE

UTS BOOK VAULT & STORAGE - SECTION 01 - NORTH/SOUTH

STATUS

FOR DEVELOPMENT APPLICATION

SCALE @ A1	DRAWN	CO-ORD	REVIEWED	APPROVED
1 : 200	TM/SP		CC	CC

PROJECT NUMBER	DRAWING NUMBER	REV
AX002858	A260	H

Original Sheet Size A1 - 841 x 594mm

P:\printer\AX\002858\revit\AX002858_UTS-ASRS.03\7/11.rvt
7/03/2011 4:47:32 PM

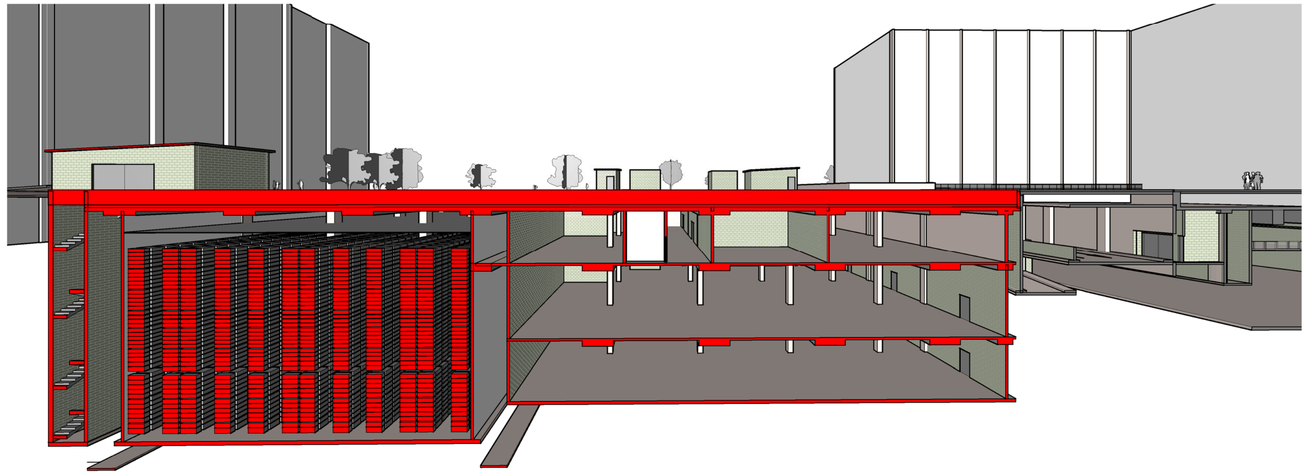

3D - SECTION - E-W - UTS BOOK VAULT & STORAGE

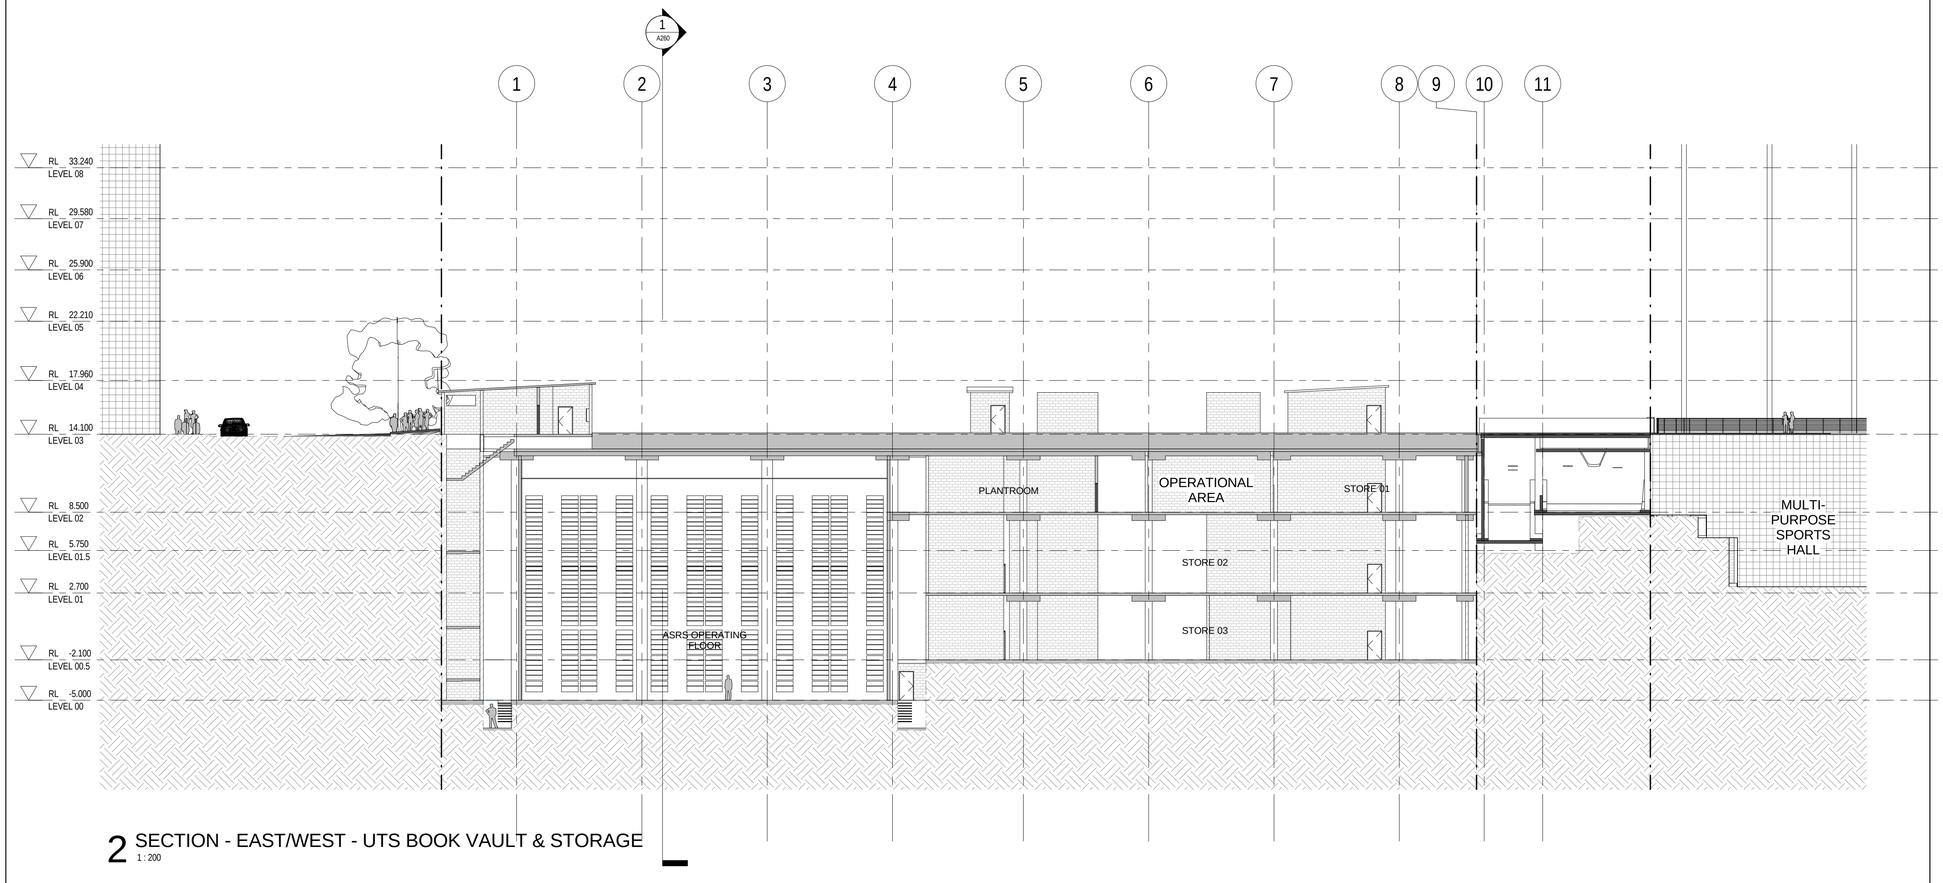

2 SECTION - EAST/WEST - UTS BOOK VAULT & STORAGE
1 : 200

REFERENCE MAP

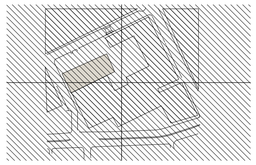

0 4 8 16m
1:200

NOTES

1. DO NOT SCALE DRAWINGS. WRITTEN DIMENSIONS GOVERN.
2. ALL DIMENSIONS ARE IN MILLIMETRES UNLESS NOTED OTHERWISE.
3. ALL DIMENSIONS SHALL BE VERIFIED ON SITE BEFORE PROCEEDING WITH THE WORK. HASSELL SHALL BE NOTIFIED IN WRITING OF ANY DISCREPANCIES.
4. THIS DRAWING MUST BE READ IN CONJUNCTION WITH ALL RELEVANT CONTRACTS, SPECIFICATIONS AND DRAWINGS.

© COPYRIGHT OF THIS DRAWING IS VESTED IN HASSELL. LTD. 2008 HASSELL. LTD.

THIS DRAWING IS AN UNCONTROLLED COPY. UNLESS NOTED OTHERWISE.

REV	DESCRIPTION	DATE
H	FINAL DA ISSUE	07/03/11
G	DA ISSUE	04/03/11
F	REVISED SHEET NUMBERS	15/12/10
E	NEW STORAGE ADDED, ISSUED FOR BCA REVIEW	14/12/10
D	ISSUED FOR DESIGN TEAM REVIEW	25/11/10
C	ISSUED TO CLIENT FOR SITE BOUNDARY DEFINITION	01/10/10
B	ISSUED TO STRUCTURAL ENGINEER FOR REVIEW	24/09/10
A	ISSUED TO QS FOR INITIAL COST REVIEW	06/09/10

CONSULTANT

HASSELL LTD ACN 007 711 435
LEVEL 2
88 CUMBERLAND STREET
SYDNEY NSW 2000 AUSTRALIA
SYDNEY@HASSELL.COM.AU
T +61 2 9101 2000 F +61 2 9101 2100

HASSELL

CLIENT

UNIVERSITY OF TECHNOLOGY, SYDNEY
15 BROADWAY
SYDNEY NSW 2007
BERLIN.NG@UTS.EDU.AU
T +61 2 9514 2823 F +61 2 9514 2828

UNIVERSITY OF TECHNOLOGY SYDNEY

PROJECT

UTS BOOK VAULT AND STORAGE
15 BROADWAY
SYDNEY NSW 2007

DRAWING TITLE

UTS BOOK VAULT & STORAGE -
SECTION 02 - EAST/WEST

STATUS

FOR DEVELOPMENT APPLICATION

SCALE @ A1	DRAWN	CO-ORD	REVIEWED	APPROVED
1 : 200	TM/SP		CC	CC

PROJECT NUMBER	DRAWING NUMBER	REV
AX002858	A261	H

Original Sheet Size A1 - 841 x 594mm

F:\proj\arc\AX002858\revit\AX002858_UTS-ASRS.03/7/11.rvt
7/03/2011 4:47:47 PM

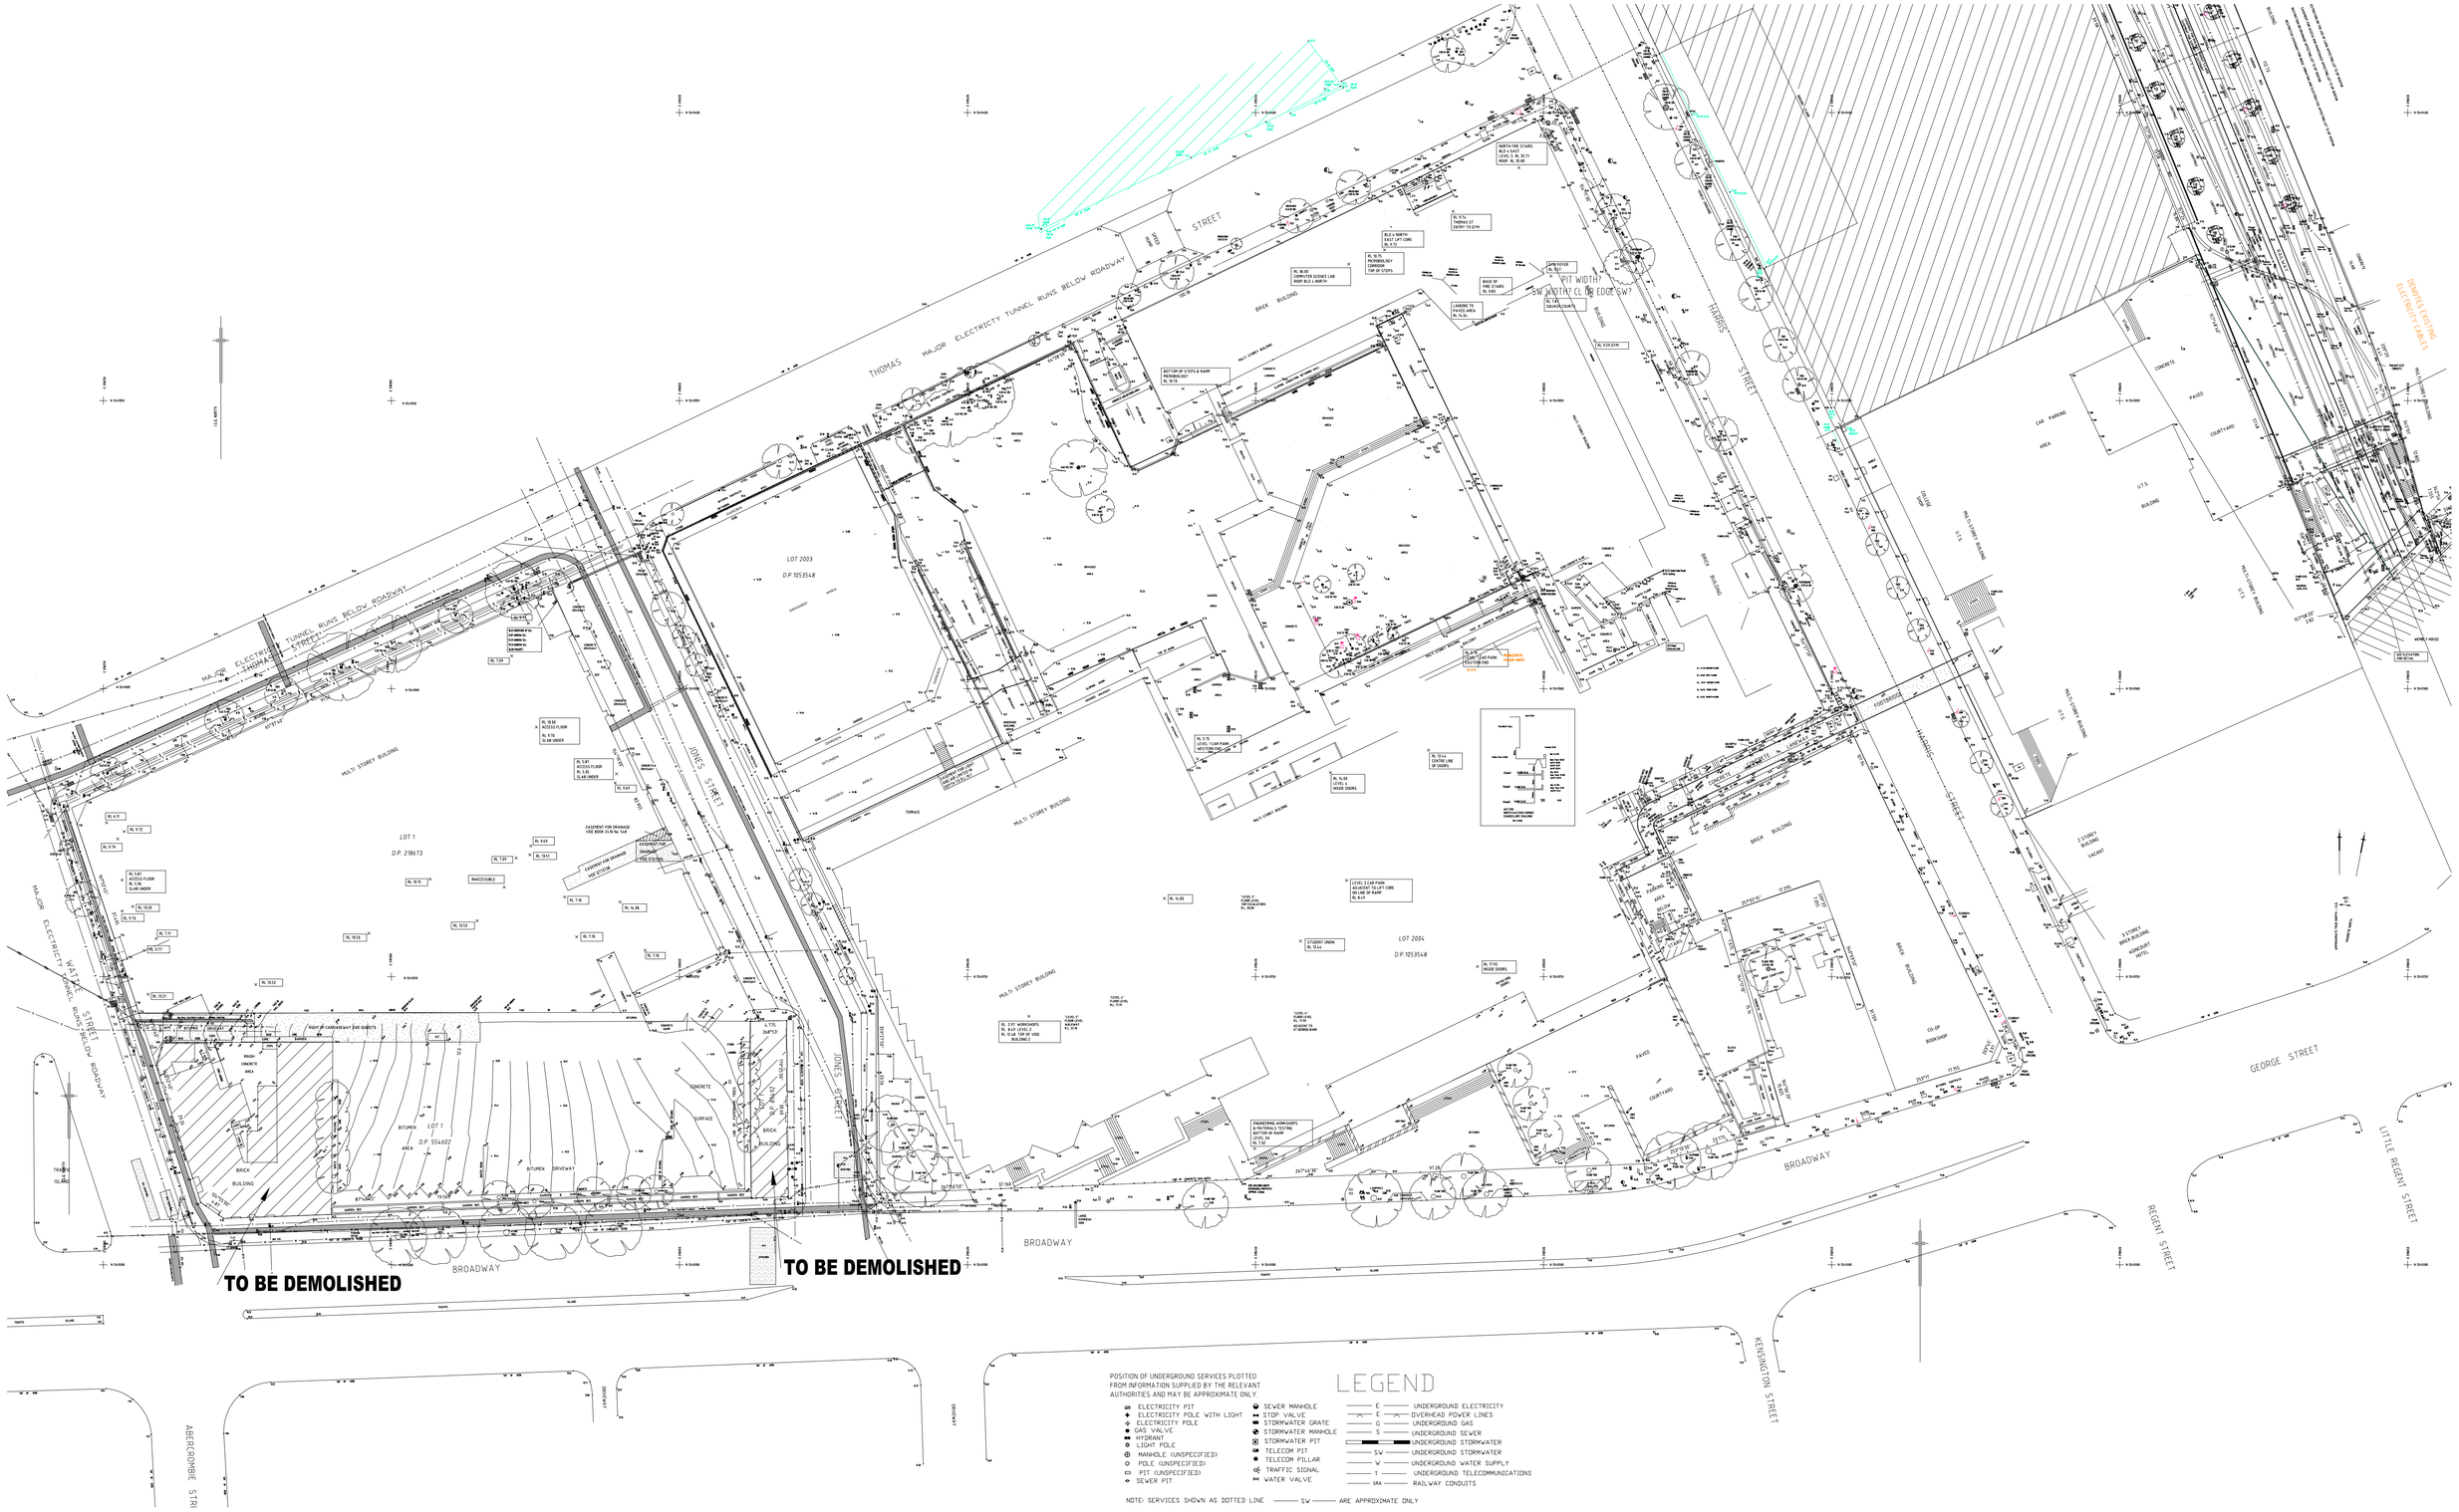

POSITION OF UNDERGROUND SERVICES PLOTTED FROM INFORMATION SUPPLIED BY THE RELEVANT AUTHORITIES AND MAY BE APPROXIMATE ONLY.

LEGEND

- ELECTRICITY PIT
- ELECTRICITY POLE WITH LIGHT
- ELECTRICITY POLE
- GAS VALVE
- HYDRANT
- LIGHT POLE
- MANHOLE (UNSPECIFIED)
- PDLE (UNSPECIFIED)
- PIT (UNSPECIFIED)
- SEWER PIT
- SEWER MANHOLE
- STOP VALVE
- STORMWATER GRATE
- STORMWATER MANHOLE
- STORMWATER PIT
- TELECOM PIT
- TELECOM PILLAR
- TRAFFIC SIGNAL
- WATER VALVE

- E — UNDERGROUND ELECTRICITY
- E — OVERHEAD POWER LINES
- G — UNDERGROUND GAS
- S — UNDERGROUND SEWER
- SW — UNDERGROUND STORMWATER
- SW — UNDERGROUND STORMWATER
- W — UNDERGROUND WATER SUPPLY
- T — UNDERGROUND TELECOMMUNICATIONS
- SRA — RAILWAY CONDUITS

NOTE: SERVICES SHOWN AS DOTTED LINE —SW— ARE APPROXIMATE ONLY

REV.	DATE	AMENDMENTS

NOTES:

× RL 12.44 INDICATES LEVELS ADDED 9/7/01 AND 13/7/01

DATUM : AUSTRALIAN HEIGHT DATUM

CONTOUR INTERVAL : 0.2m

ORIGIN OF LEVELS : PM 56538 RL 10.622

ORIGIN OF CO-ORDINATES : PM 54327

DISTANCES ARE PLANE DISTANCES

RYGATE & COMPANY PTY. LIMITED

SURVEYORS, TOWN PLANNERS

ROAD & DRAINAGE ENGINEERS

24 MARKET STREET, SYDNEY 2000

PHONE 9262 6800 ACN 001 204 897 ABN 61 001 204 897 FAX 9262 6843

SURVEYOR	DRAWN	CHECKED	APPROVED
-	-		

CLIENT: UNIVERSITY OF TECHNOLOGY, SYDNEY

LOCALITY: BROADWAY

L.G.A.: SYDNEY

PLAN

UTS CAMPUS ULTIMO

REFERENCE No.	PLAN No.	DATE	SHEET No.
68809	020309.dwg	02.03.09	1 OF 1 SHEETS

G:\DWG\ASBUILT\Survey\gregmoore\020309.dwg, 13/05/2009 3:23:37 PM, 010636, 1:1