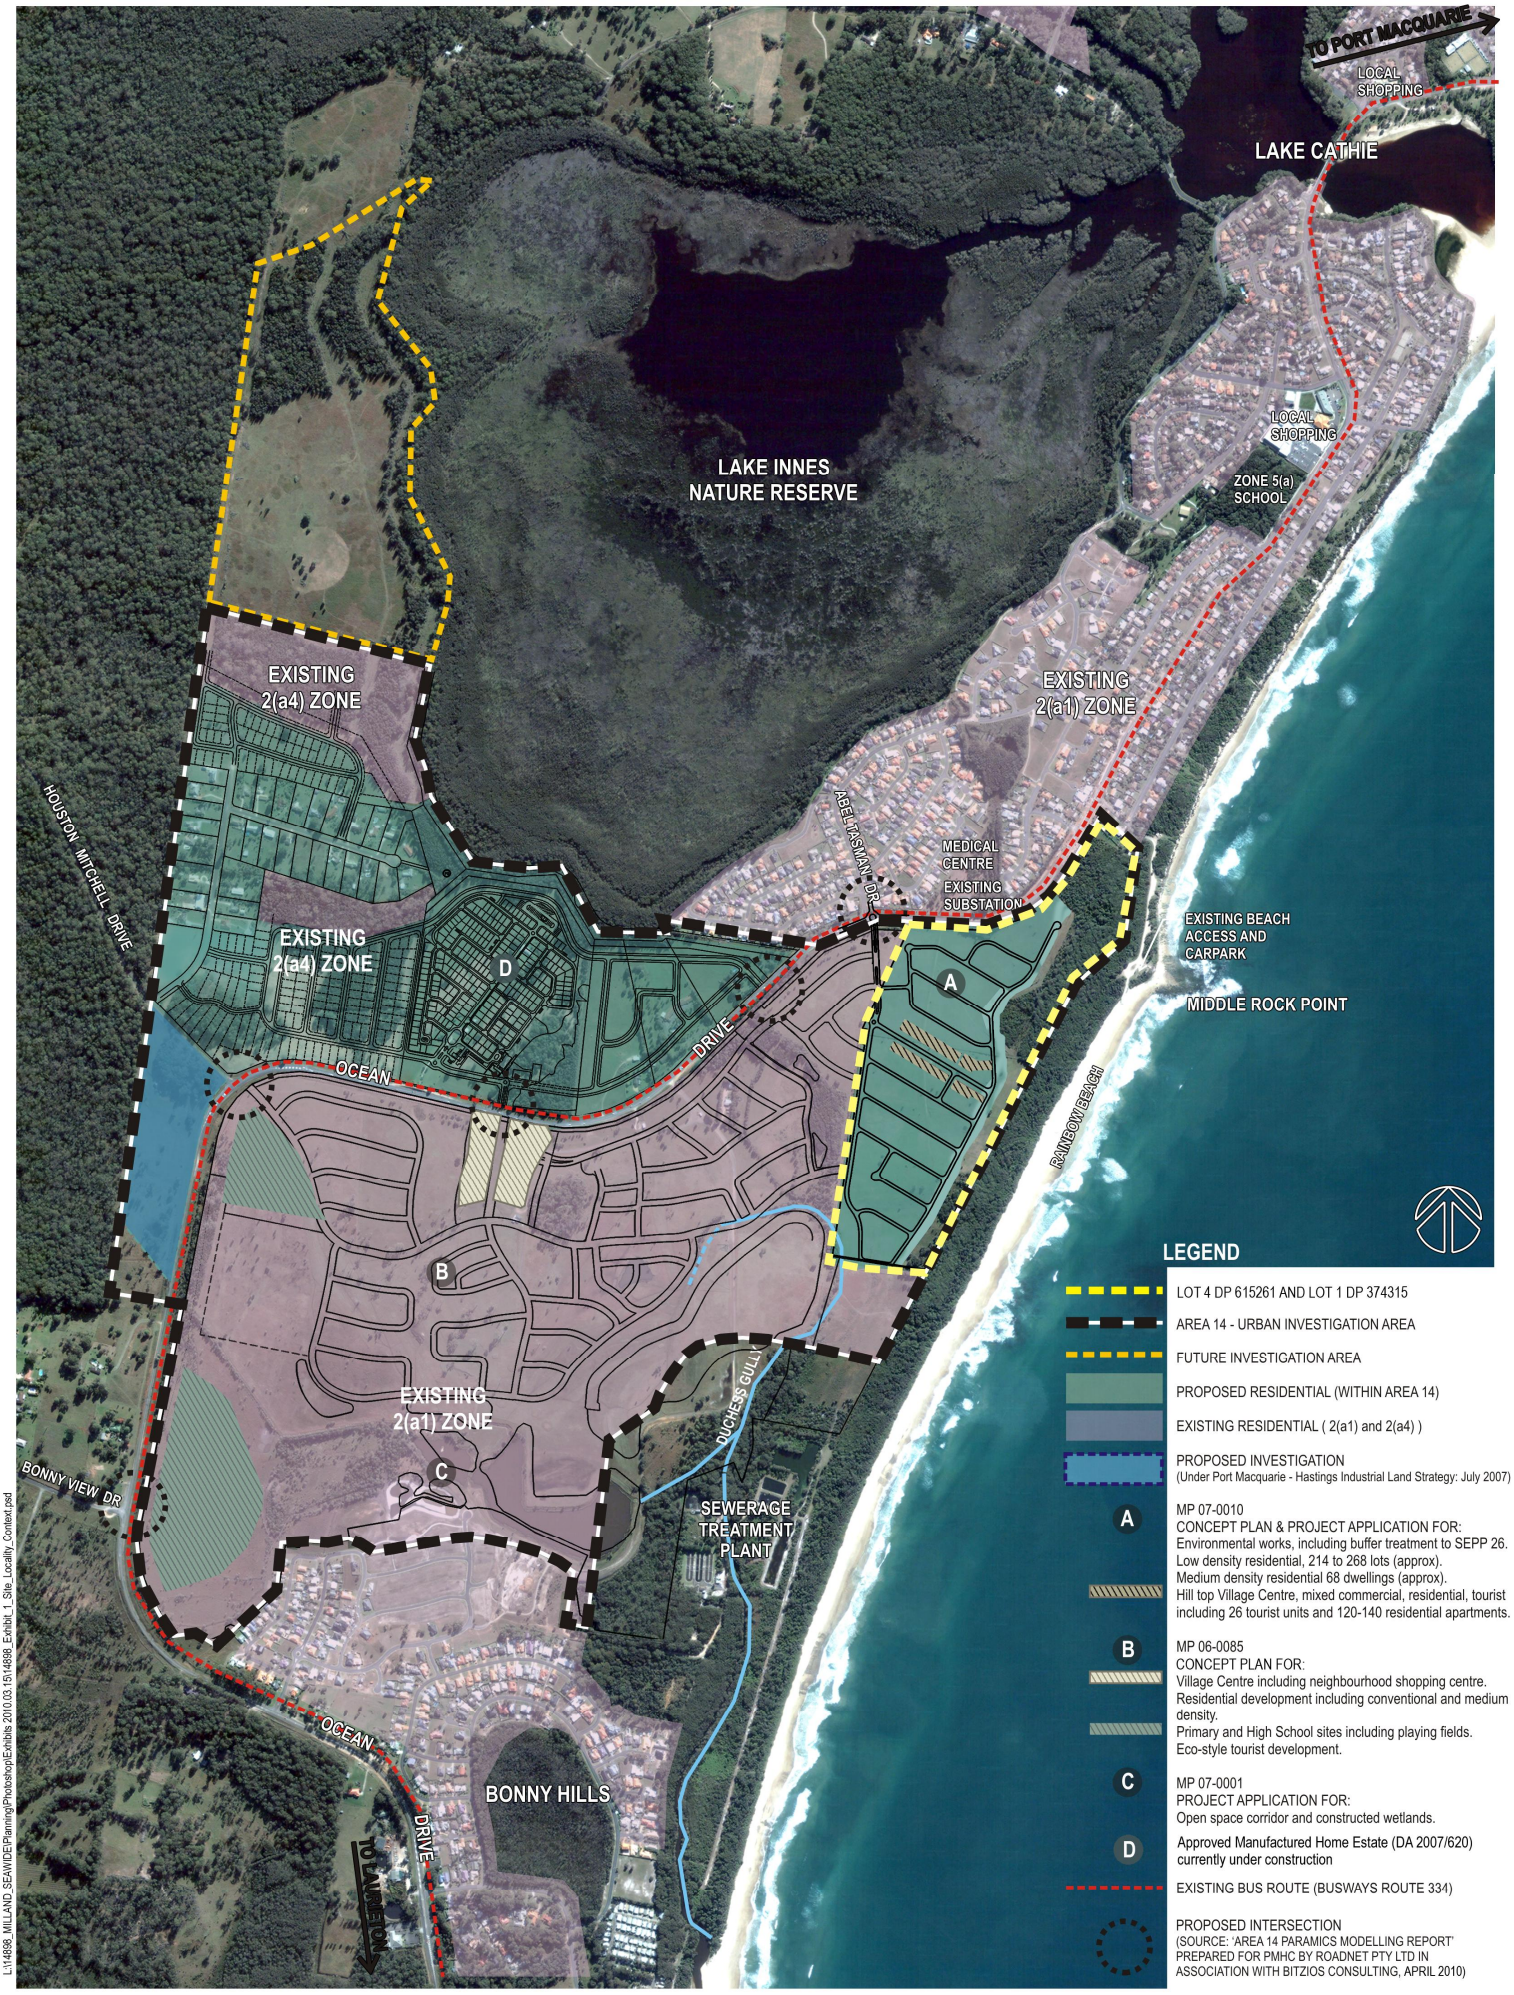

L:\14898_MILLAND_SEAWIDE\Planning\Photoshop\Exhibits 2010.03.15\14898_Exhibit_1_Site_Locality_Context.psd

KING + CAMPBELL

King & Campbell Pty Ltd
www.kingcampbell.com.au
A: PO Box 243 Port Macquarie NSW 2444
T: 02 6586 2555
F: 02 6583 4064
E: info@kingcampbell.com.au

REV.	DATE	DESCRIPTION
A	24.03.2010	ISSUED FOR INFORMATION
B	28.06.2010	ISSUED FOR E.A.
C	07.07.2010	ISSUED FOR E.A.
D	10.02.2011	ISSUED FOR E.A. - SUBMISSIONS REPORT

DATUM: AHD SCALE: 1:12,500 @ A3

0 250

NOTE: DO NOT SCALE OFF DRAWINGS. USE FIGURED DIMENSIONS ONLY. REPORT ANY DISCREPANCIES TO THE AUTHOR. THIS DRAWING, BEING THE PROPERTY OF KING & CAMPBELL PTY LTD, IS PROTECTED BY COPYRIGHT AND MUST NOT BE USED, REPRODUCED OR COPIED WHOLLY OR IN PART WITHOUT THE WRITTEN PERMISSION OF KING & CAMPBELL PTY LTD.

© King & Campbell Pty Ltd

PROJECT NO:	14898
DA NO:	-
DESIGNED BY:	AT
DRAWN BY:	PH
CHECKED BY:	AT
DATE CREATED:	MAR. 2010

DRAWING TITLE: EXHIBIT 01: SITE LOCALITY AND CONTEXT

PROJECT: LOT 4 DP 615261 & LOT 1 DP 374315
OCEAN DRIVE, LAKE CATHIE

CLIENT: SEAWIDE PTY LTD & MILLAND PTY LTD

DRAWING NO:	SHEET:	REVISION:
14898_Exhibit_1_Locality_Context.psd	1	D