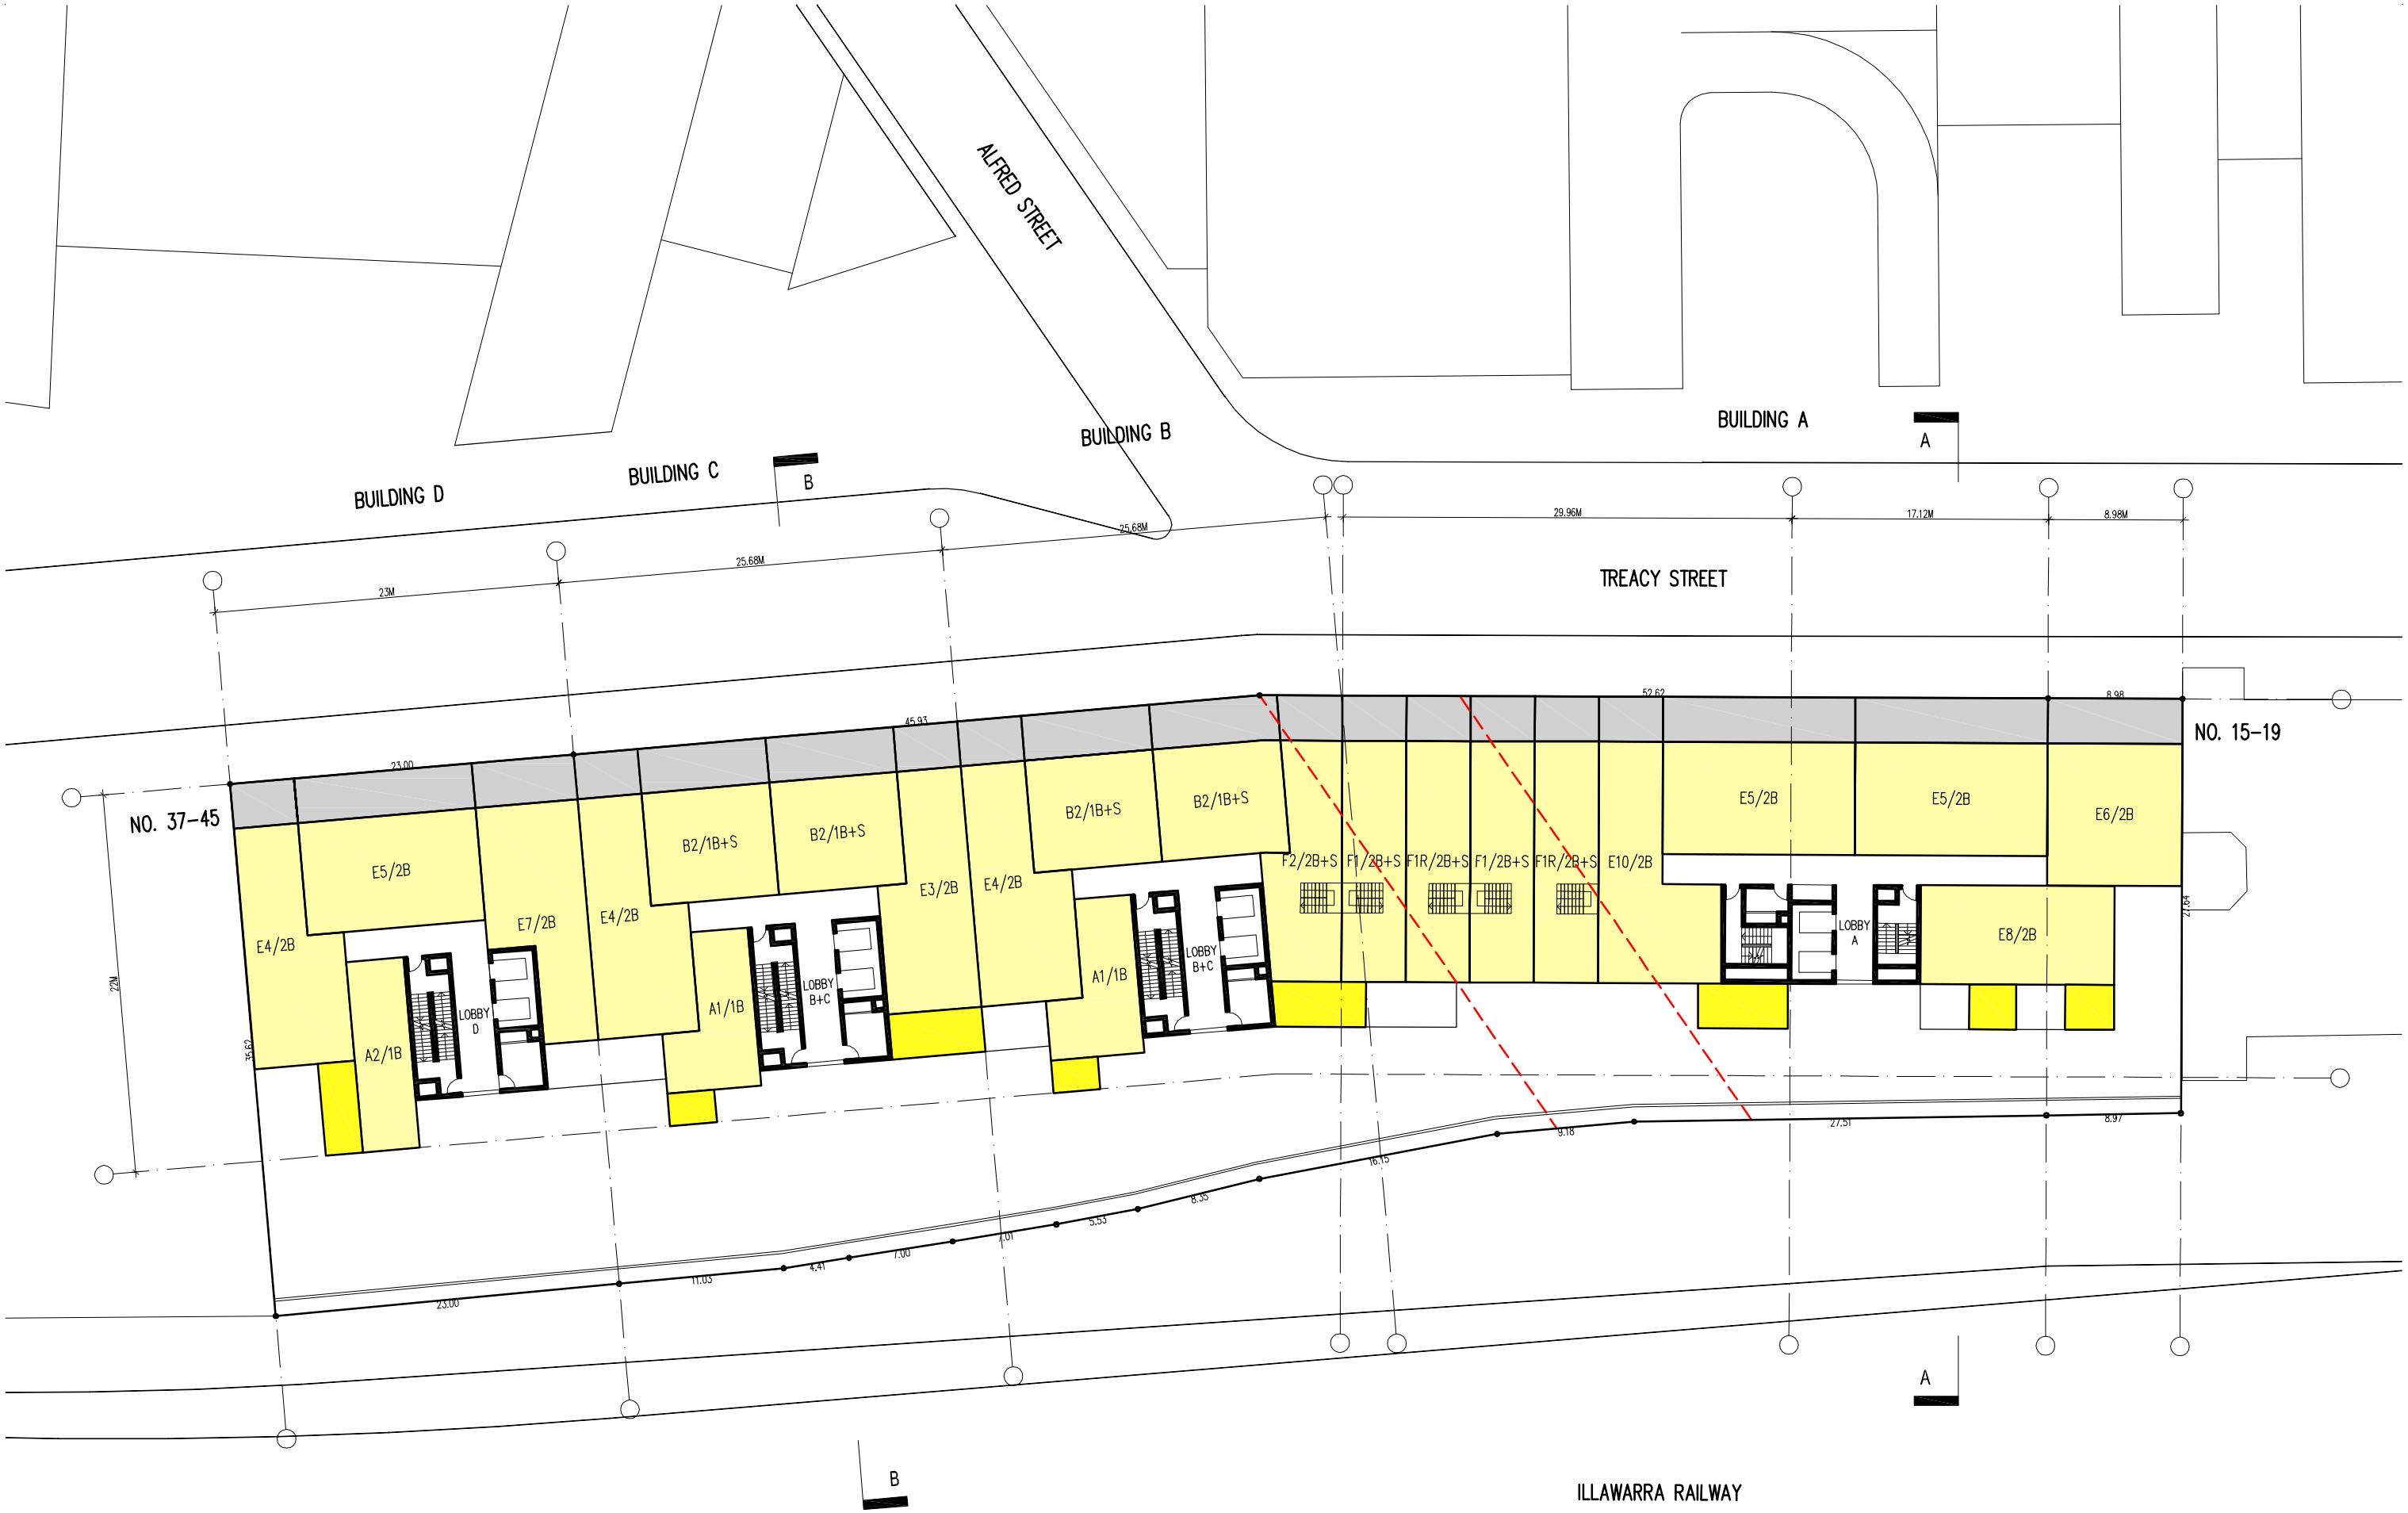

STANISIC ASSOCIATES **ARCHITECTS**

LEVEL 3, 346 KENT STREET
SYDNEY NSW 2000
T. 02 9299 7871 F. 02 9299 7872
E. info@stanisic.com.au
www.stanisic.com.au

PROJECT	CLIENT	No.	DATE	REVISION / ISSUE DETAILS
21-35 TREACY STREET HURSTVILLE NSW	EARLJEST PTY LTD ATF HURSTVILLE UNIT TRUST	A B C	26.11.10 10.12.10 15.03.11	FOR TEST OF ADEQUACY FOR EXHIBITION FOR PREFERRED PROJECT REPORT

DRAWING TITLE	SCALE: 1:400@A3	DATE: 15.03.11	DRAWN: JN
RL 73.60 LEVEL 3	PROJECT NUMBER: 10 011	DRAWING NUMBER: CD11	REVISION: C