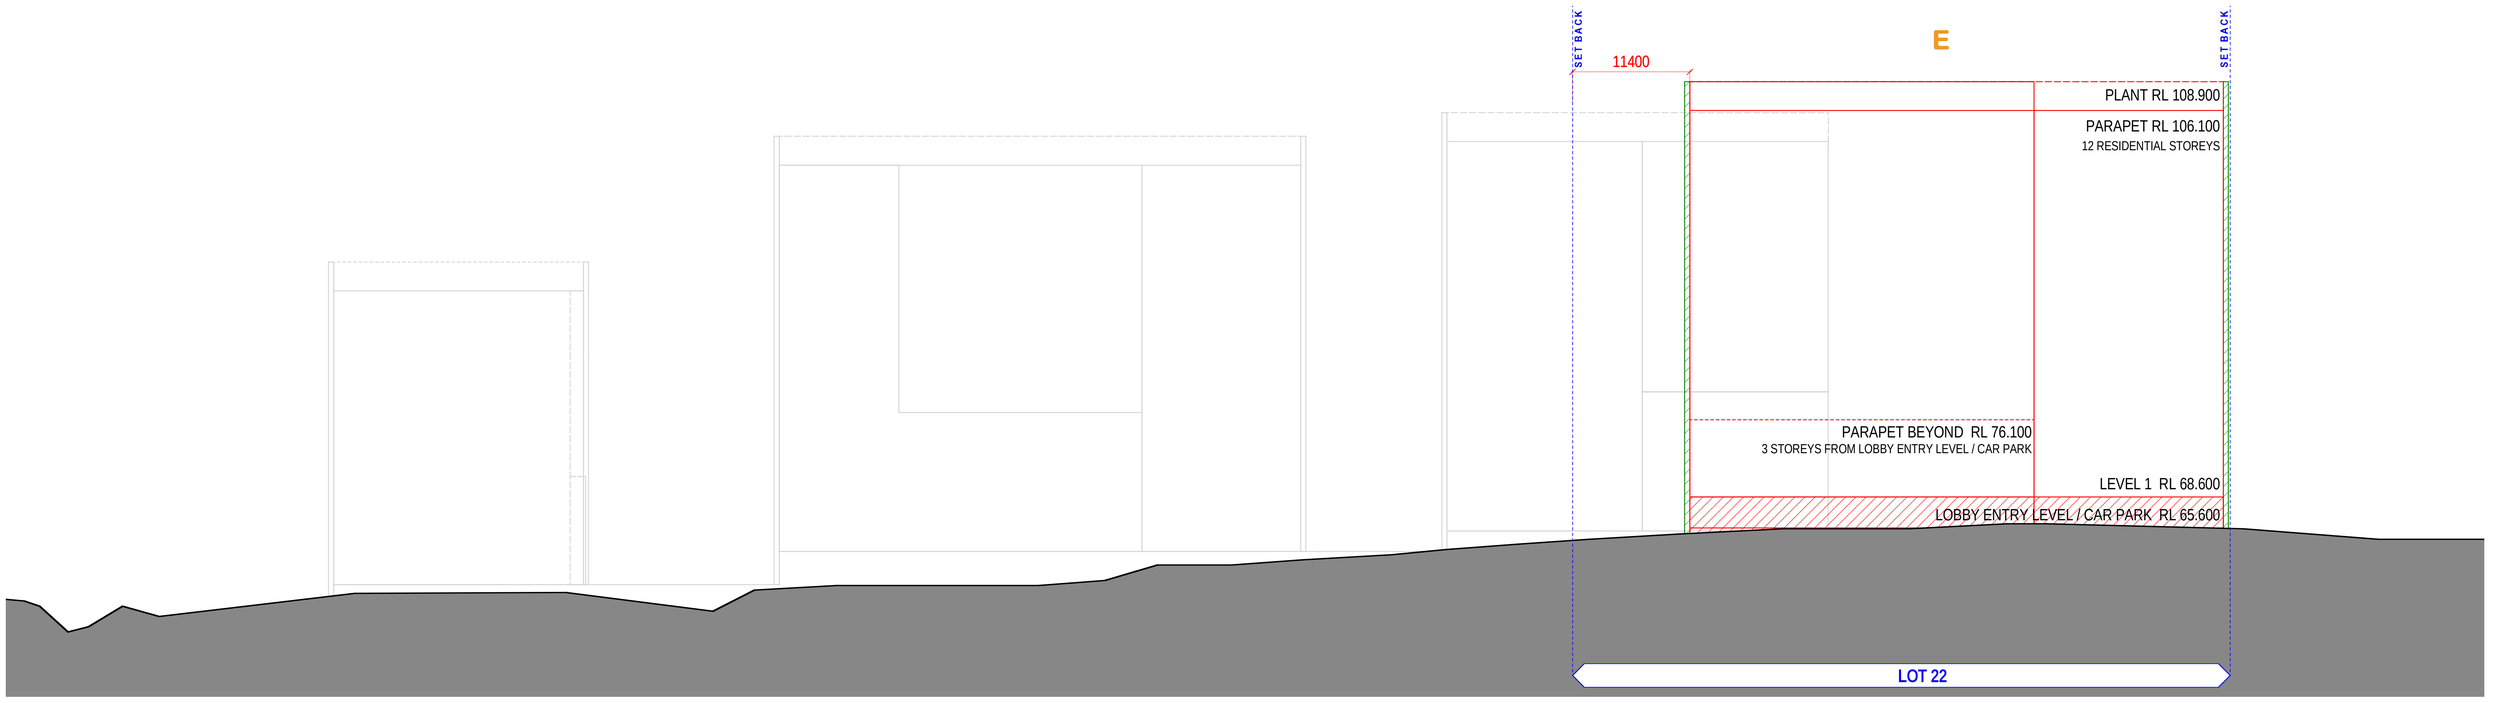

URBAN FORM CONTROL DIAGRAM _ SOUTH ELEVATION

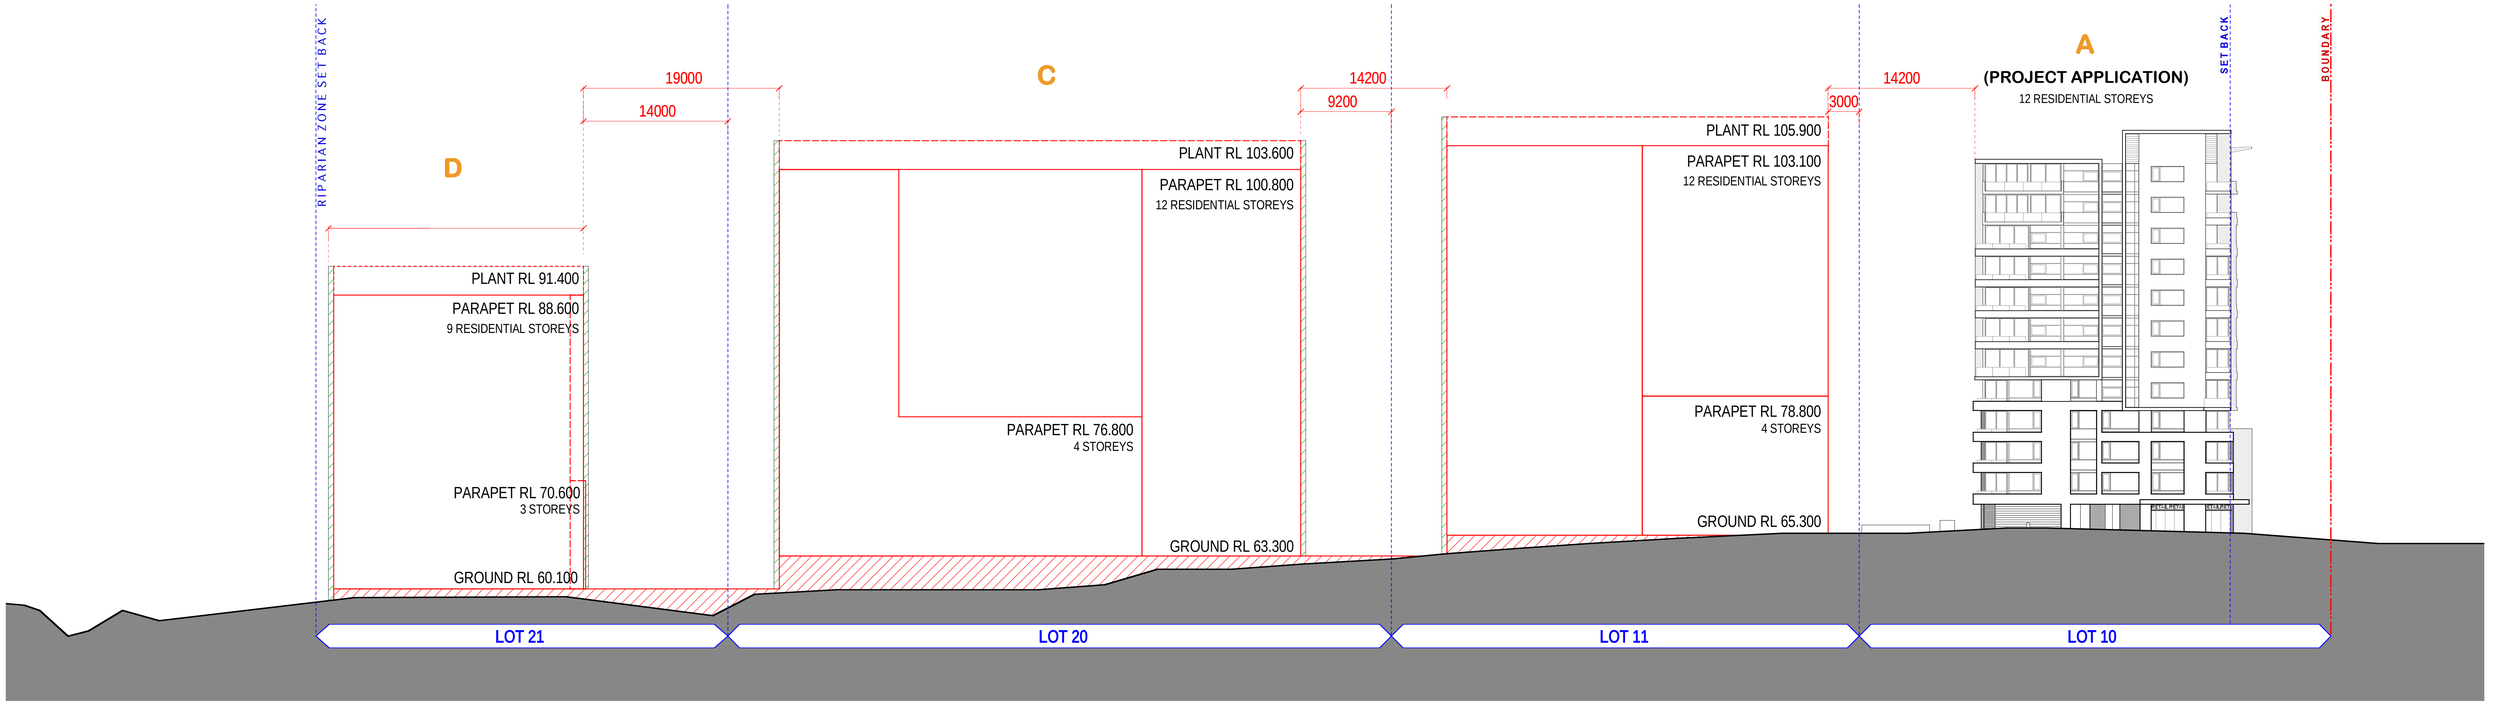

URBAN FORM CONTROL DIAGRAM _ ELEVATION ALONG HERRING ROAD

SITE BOUNDARY
STAGE BOUNDARY
GROUND LINE PODIUM PROFILE
PREDOMINANT FACADE LINE
ZONE FOR RE ENTRANT BALCONIES, 2.5 m DEEP - UNLESS OTHERWISE NOTED
ZONE FOR SAILIENT BALCONIES, 0.5 m DEEP - UNLESS OTHERWISE NOTED

1m 5m 10m 25m

Nominated Architect: Nicholas Turner 6695
ABN 86 064 084 911

DLCS Quality Endorsed Company ISO 9001:2008
Licence Number 6168

NOTES
THIS DRAWING IS COPYRIGHT © AND SHALL REMAIN THE PROPERTY OF TURNER + ASSOCIATES ARCHITECTS. NO REPRODUCTION WITHOUT PERMISSION. UNLESS NOTED OTHERWISE THIS DRAWING IS NOT FOR CONSTRUCTION. DO NOT SCALE FROM DRAWINGS. FIGURED DIMENSIONS SHALL TAKE PRECEDENCE.

CLIENT
LIPMAN PROPERTIES PTY LTD
LEVEL 6, 66 BERRY STRET, NORTH SYDNEY
T 02 9955 7000 F 02 9955 3166

LIPMAN
the obvious choice in property

Rev.	Date	Approved by	Revision Notes
G	17/3/11	kjd	General update
F	15/3/11	kjd	General update
E	1/3/11	kjd	Building A updated + Building B height updated

PROJECT TITLE
RESIDENTIAL DEVELOPMENT
128 HERRING ROAD, MACQUARIE PARK

DRAWING TITLE
Urban Form Control Diagram, Elevations
CONCEPT PLAN

SCALE 1:250 @B1, 40% @ A3
JOB No. 09047
DRAWN
NORTH
STATUS FOR INFORMATION
DWG No. A 162
REV G

TURNER + ASSOCIATES
L1 410 Crown Street Surry Hills NSW 2010 Australia
t +61 2 8668 0000 f +61 2 8668 0088