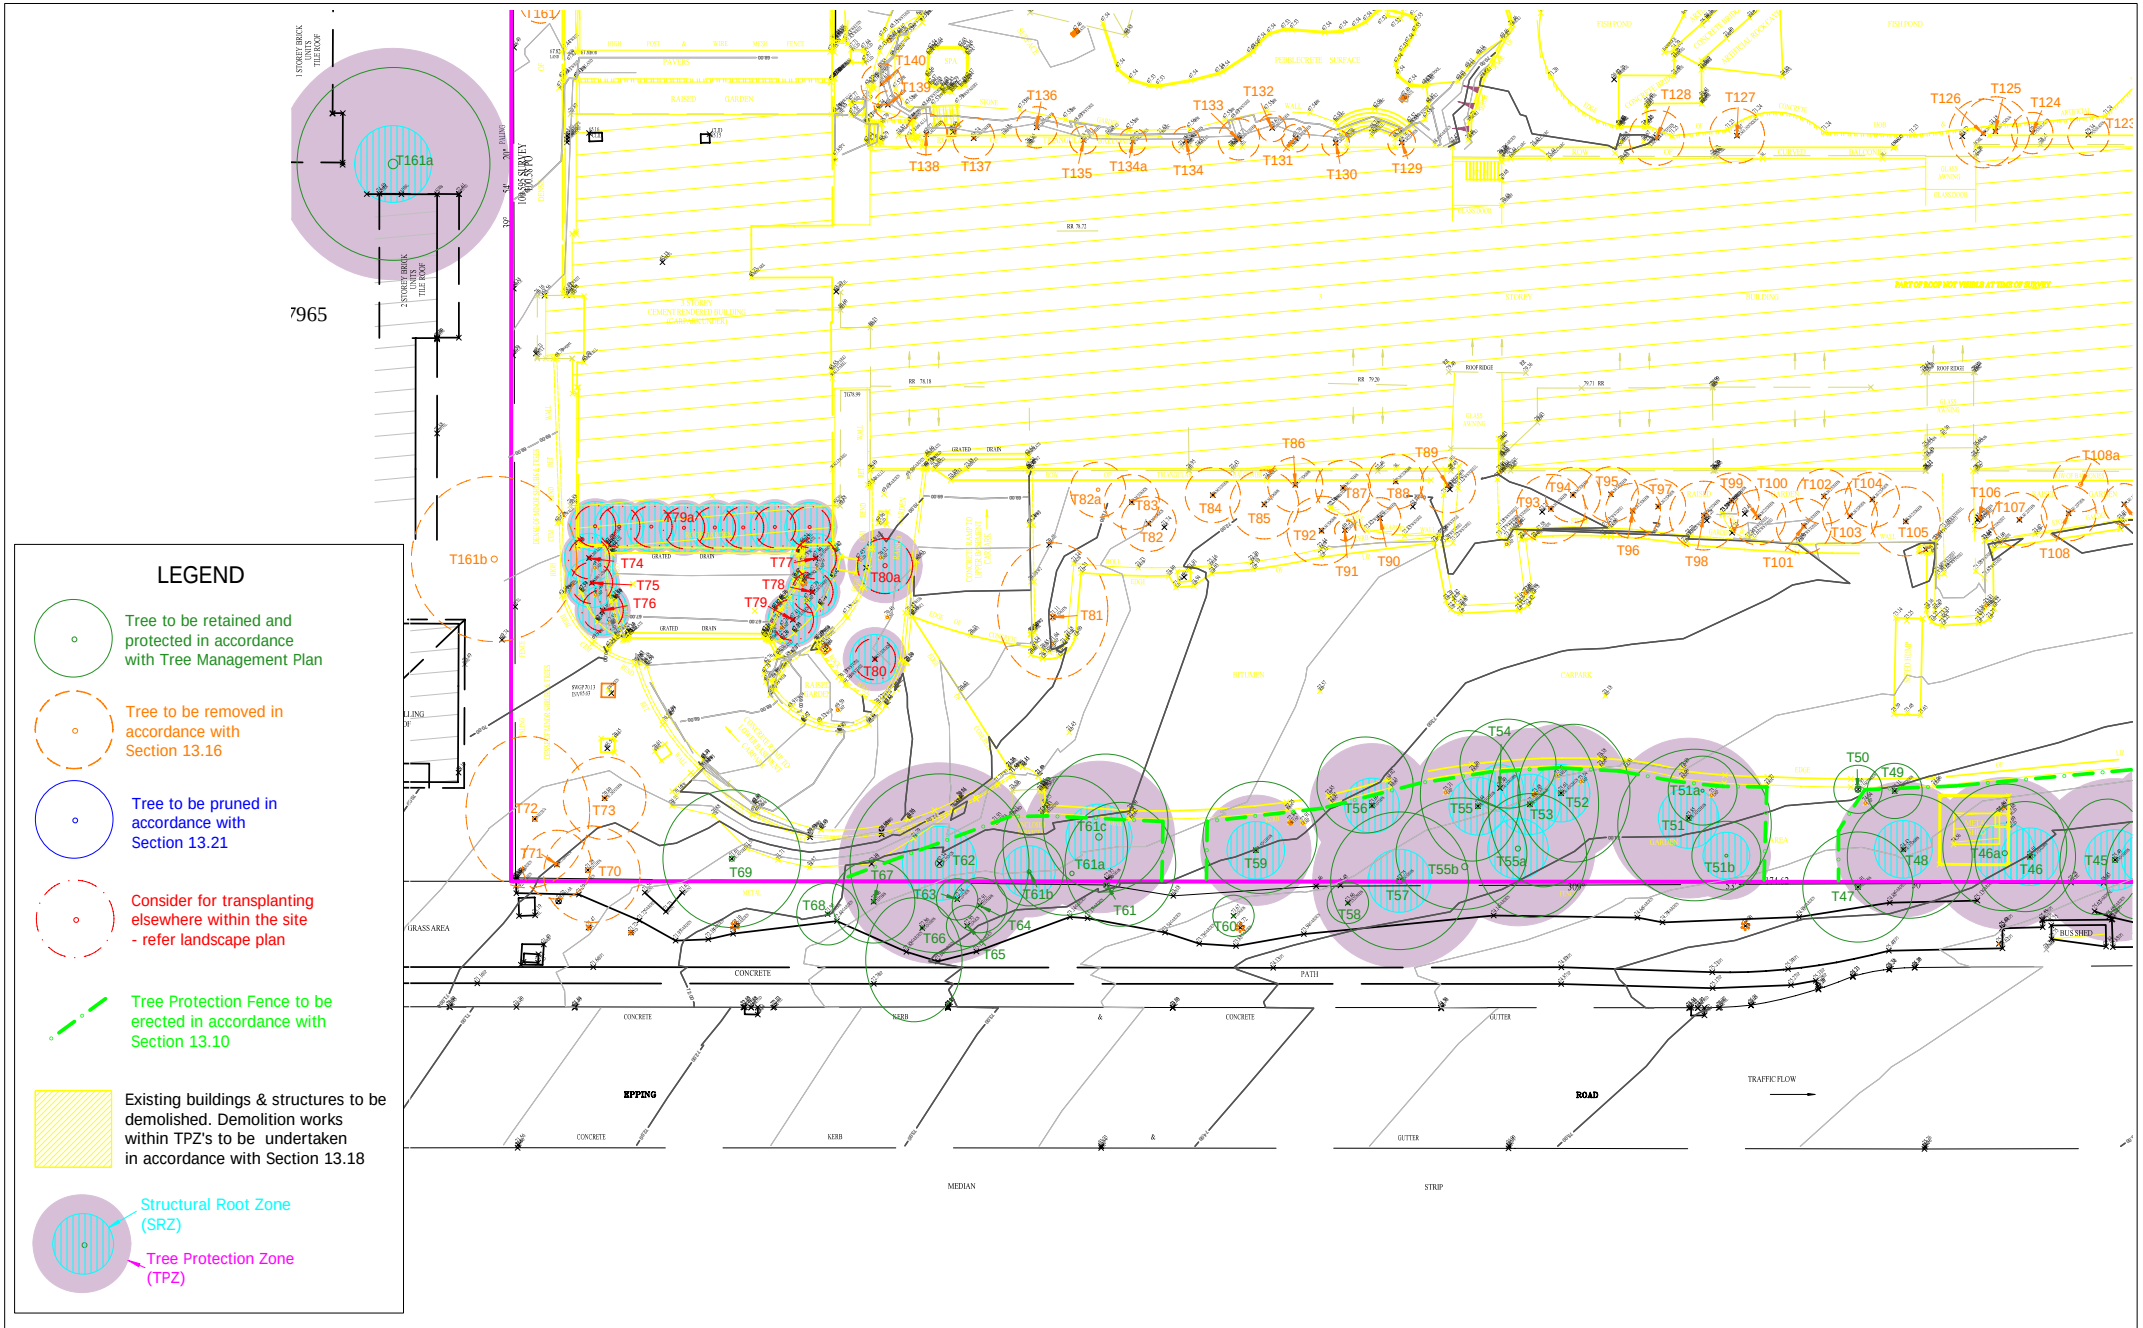

APPENDIX 6
TREE PROTECTION PLAN
DEMOLITION PHASE
Macquarie Village
110-114 Herring Road, MACQUARIE PARK

Earthscape Horticultural Services
Arboricultural and Horticultural Consultants
PO Box 364
BEROWRA NSW 2081
Ph: 02 9456 4787
Fax: 02 9456 5757 e: earthscape@iinet.net.au

Based on the Survey Drawing
prepared by Denny Linker & Co.
Dwg Ref No. 100915
Dated 13/10/2010

DWG No. TLP 10-3511 SHEET 3

DATE:03/02/2011