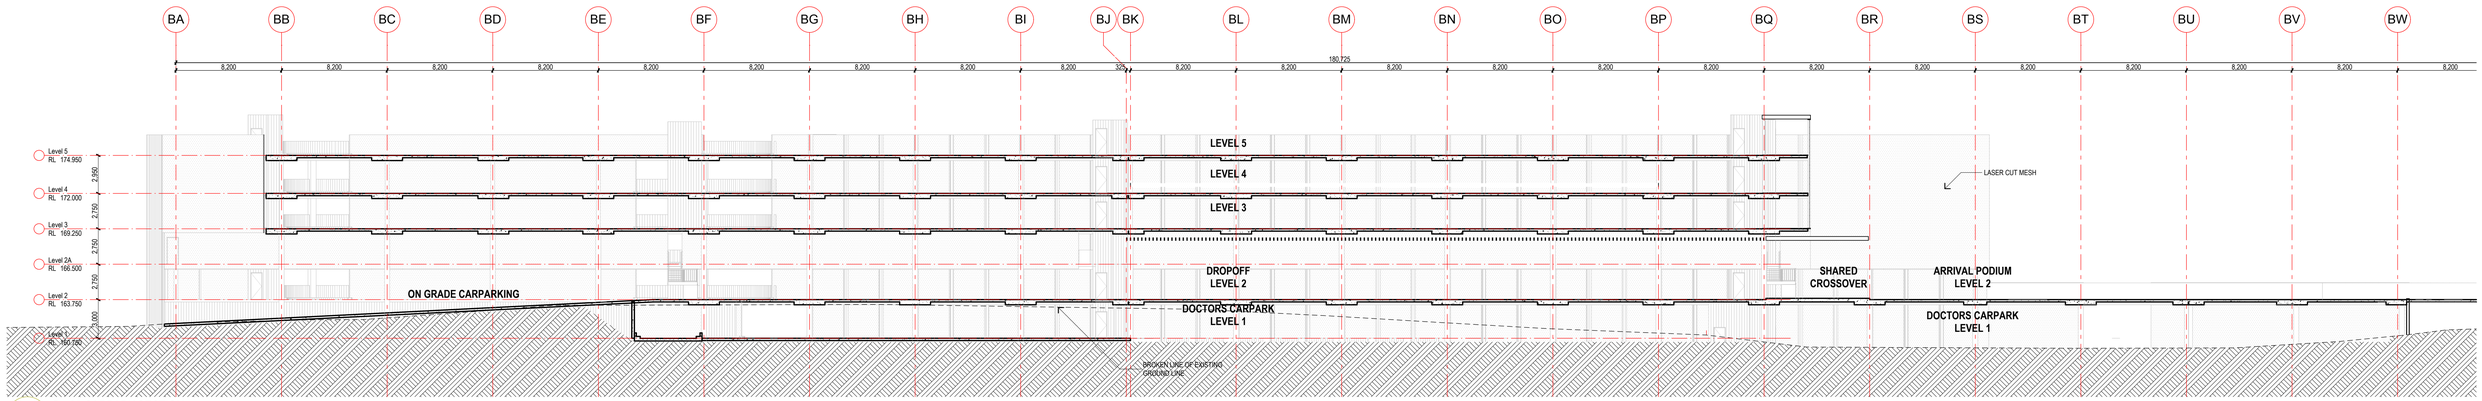

1 B - 05 CARPARK SECTION

SCALE 1:200

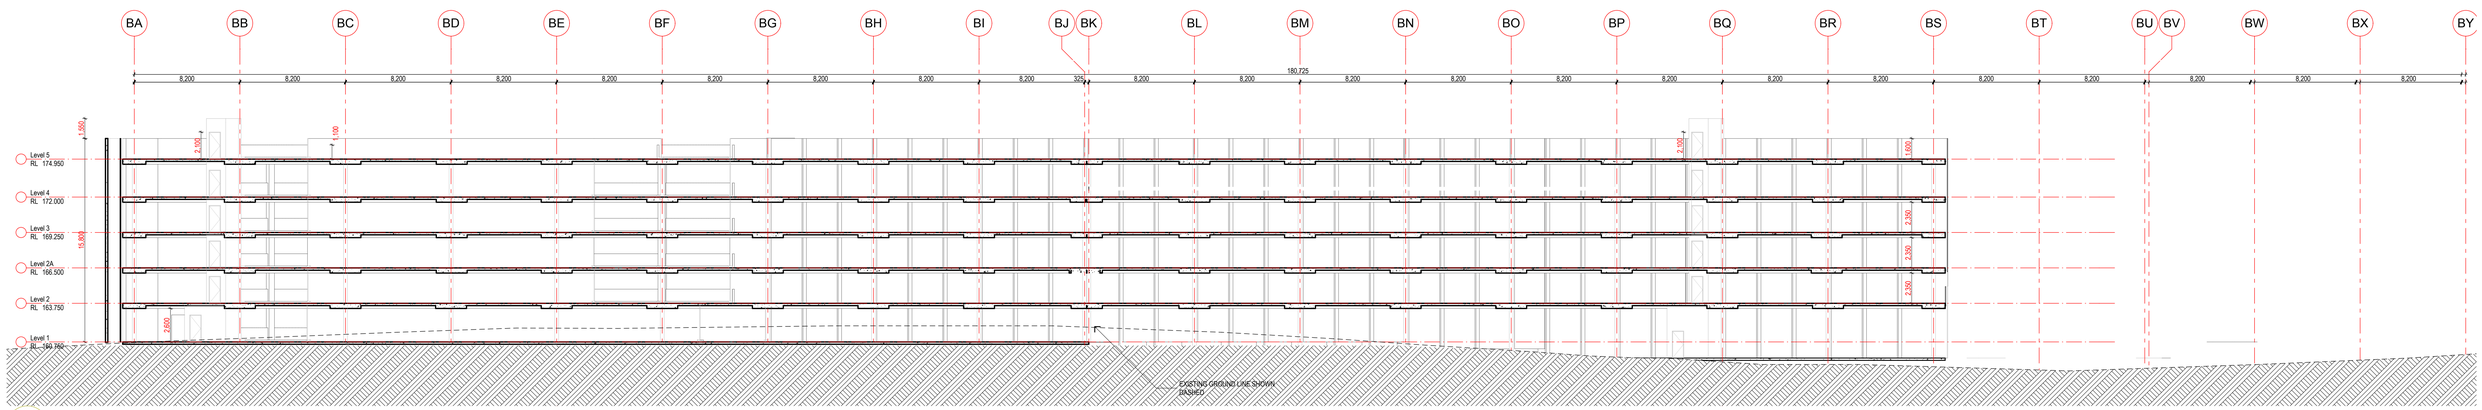

2 B - 06 CARPARK SECTION

SCALE 1:200

NOTES:

COPYRIGHT © ALL RIGHTS RESERVED. THIS DRAWING MAY NOT BE REPRODUCED OR TRANSMITTED IN ANY FORM OR BY ANY MEANS IN PART OR IN WHOLE WITHOUT PERMISSION OF MORRIS BRAY MARTIN OLLMANN PTY. LTD.

ALL LEVELS AND DIMENSIONS TO BE VERIFIED PRIOR TO COMMENCEMENT OF WORK.
USE FIGURED DIMENSIONS ONLY. DO NOT SCALE.

ALL WORK TO COMPLY WITH CURRENT REGULATIONS AND S.A.A. STANDARDS.

No	Initial	DATE	REVISION / ISSUE DETAILS
[03]	DB	12.08.11	Preliminary
[02]	DB	29.07.11	Preliminary
[01]	DB	26.07.11	Preliminary

CLIENT
SYDNEY ADVENTIST HOSPITAL
SYDNEY ADVENTIST HOSPITAL
WAHROONGA NSW 2076
195 FOX VALLEY RD
phone : +61 2 9487 9111
fax : +61 2 9487 9266

ARCHITECTS
MBMO MORRIS BRAY MARTIN OLLMANN
18a-198 Willoughby Rd
Crows Nest NSW 2065 Australia
ABN 90 192 421 372
NSW Architects Registration Board Nominated Architects: Terry Morris 5404 Colin Bray 3032
T +61 2 9439 4422
info@mbmo.com.au
www.mbmo.com.au

HASSELL
Level 2 88 Cumberland Street Sydney NSW Australia 2000
GPO Box 5487 Sydney NSW 2001
T +61 2 9101 2000 www.hassell.com.au
Architecture Interior Design Landscape Architecture Planning Urban Design
Australia PR China Hong Kong SAR Singapore Thailand

PROJECT:
SYDNEY ADVENTIST HOSPITAL
STAGE 1 REDEVELOPMENT

SCALE:	DRAWN BY:	DATE:	QA:
1:200 @A1	ST	12/08/2011	DB

11100 B-Fix Multiblock Carpark Podium Internal Roads (BIM Server)

DRAWING TITLE:
SECTIONS 1

JOB No:	DRAWING NUMBER:	ISSUE:
11100	B-A-140	[03]