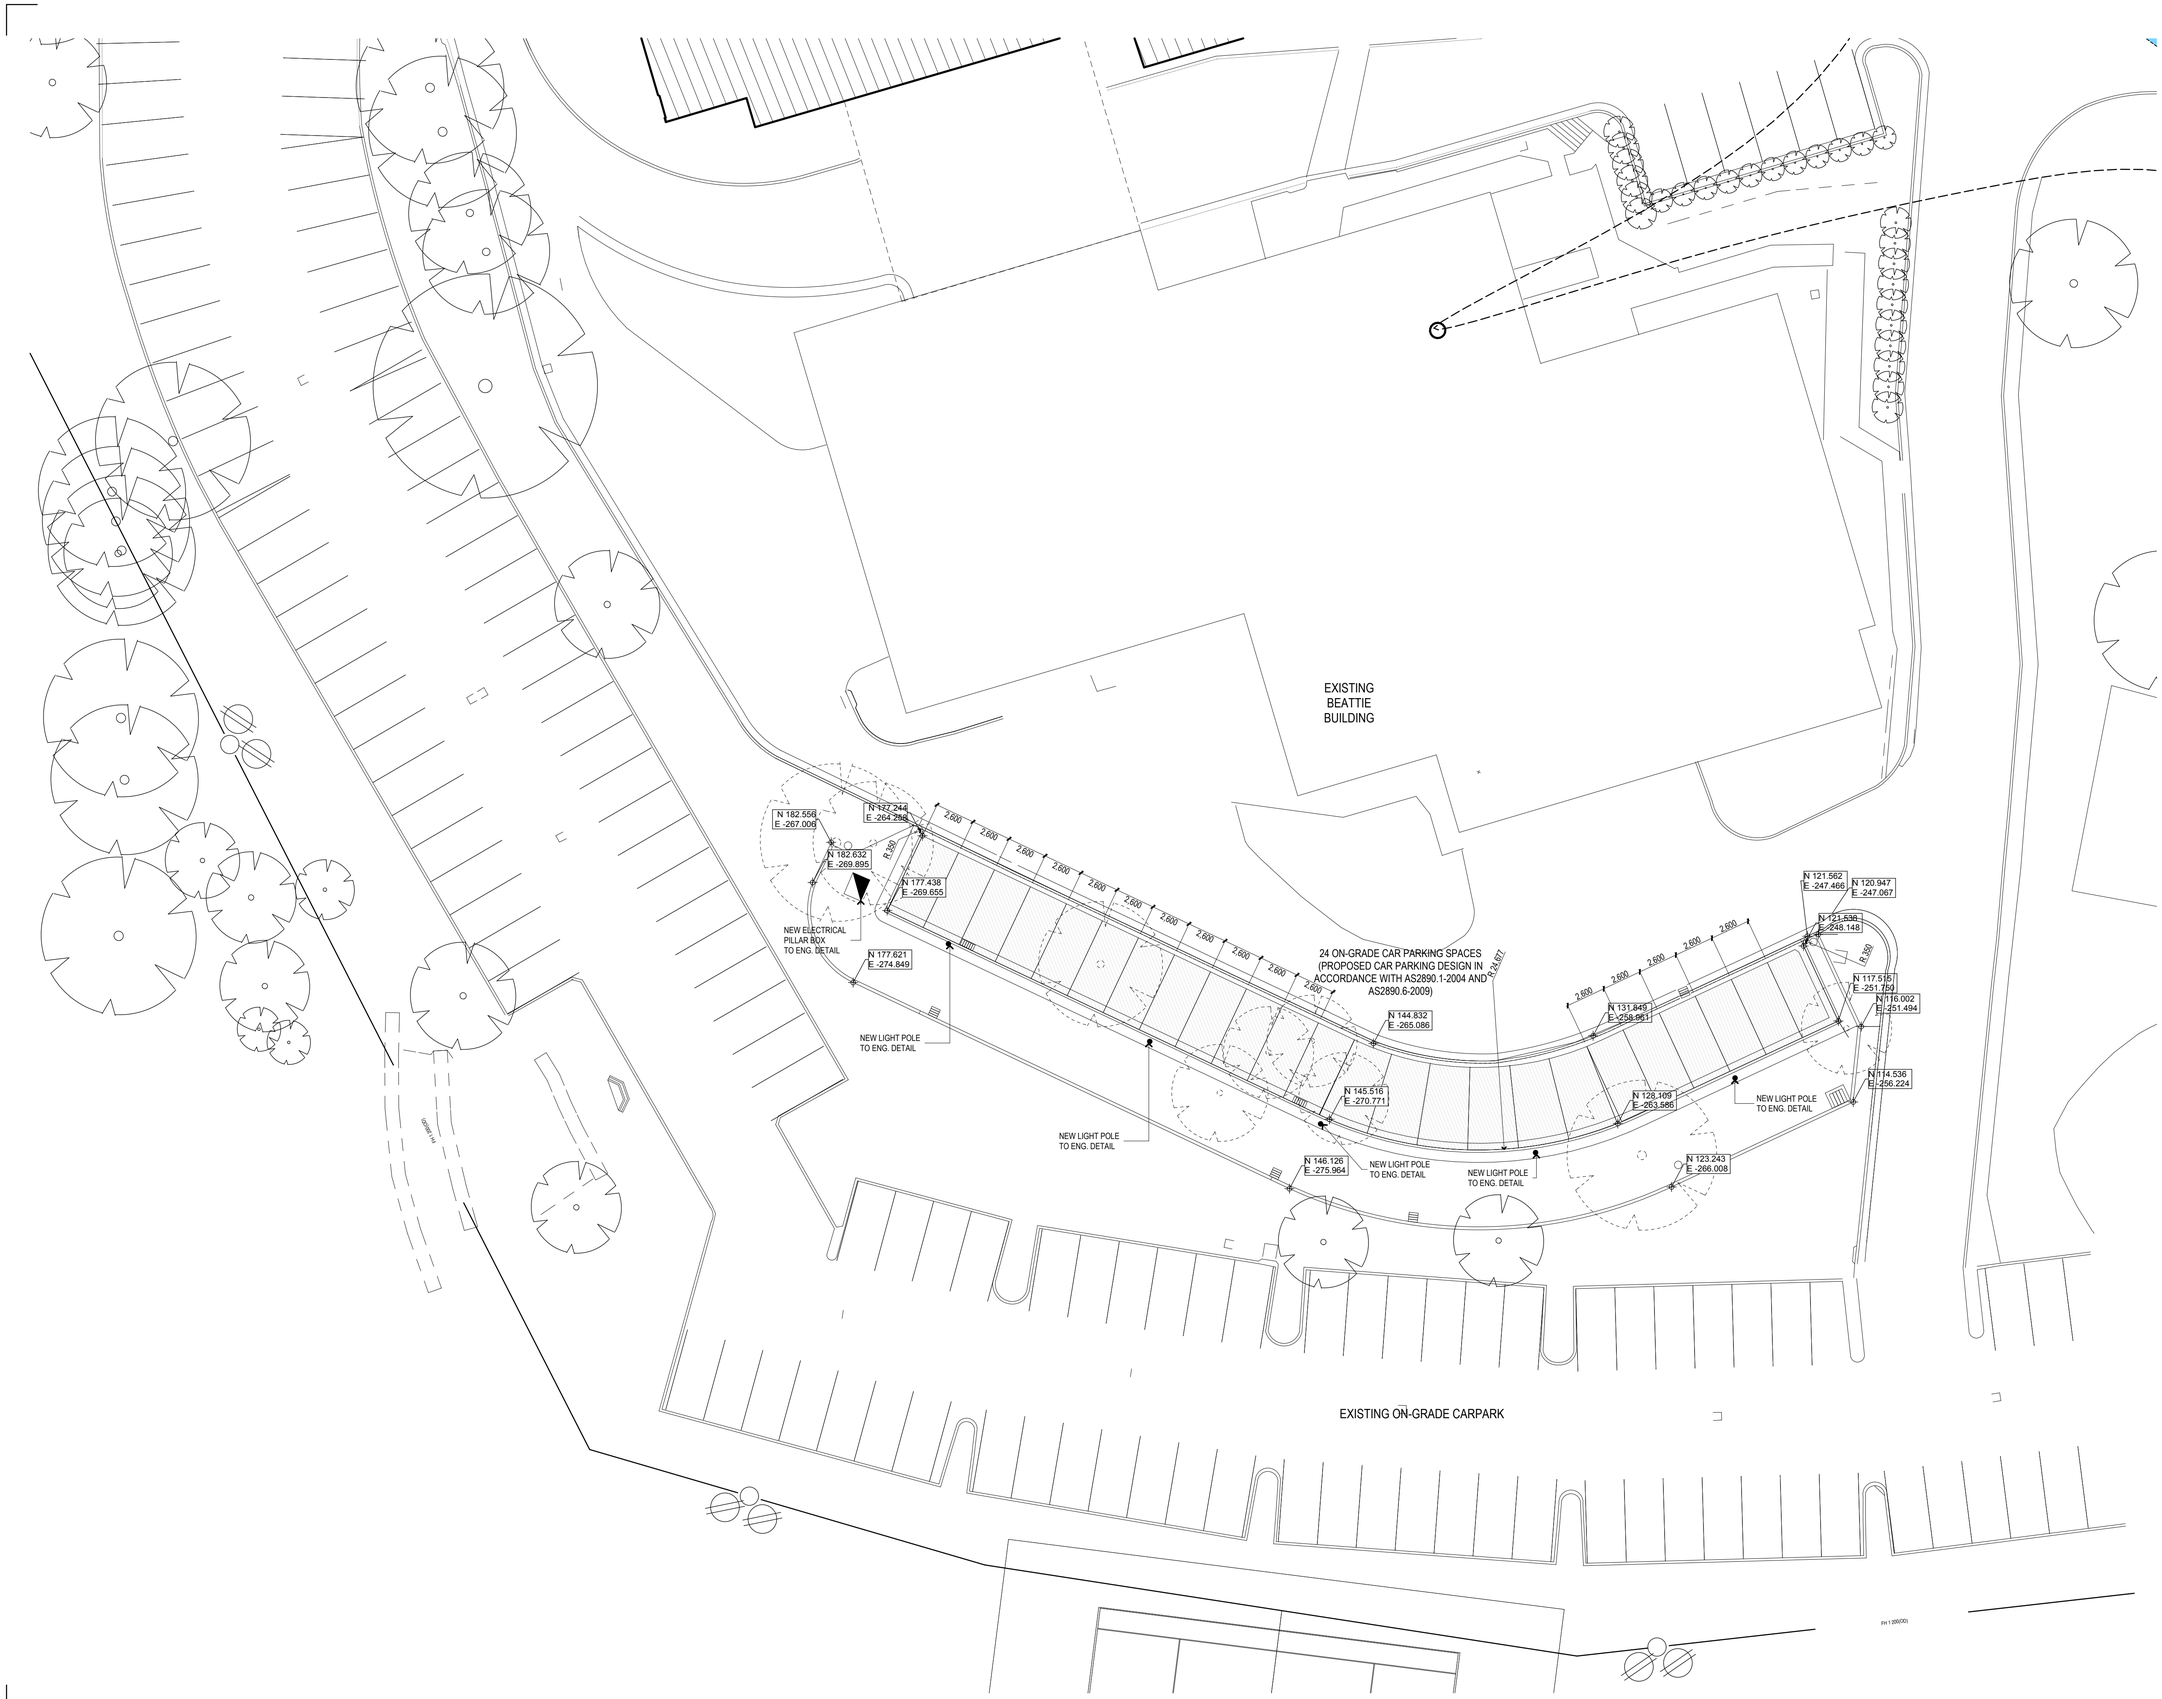

NOTES:

COPYRIGHT © ALL RIGHTS RESERVED, THIS DRAWING MAY NOT BE REPRODUCED OR TRANSMITTED IN ANY FORM OR BY ANY MEANS IN PART OR IN WHOLE WITHOUT PERMISSION OF MORRIS BRAY ARCHITECTS PTY. LTD.

ALL LEVELS AND DIMENSIONS TO BE VERIFIED PRIOR TO COMMENCEMENT OF WORK.
USE FIGURED DIMENSIONS ONLY. DO NOT SCALE.

ALL WORK TO COMPLY WITH CURRENT REGULATIONS AND S.A.A. STANDARDS.

LEGEND:

N

No.	Initial	DATE	REVISION / ISSUE DETAILS
[02]	PR	11.07.11	Construction

CLIENT

SYDNEY ADVENTIST HOSPITAL

SYDNEY ADVENTIST HOSPITAL
185 FOX VALLEY RD
WAHROONGA NSW 2065
phone : +61 2 9487 9111
fax : +61 2 9487 9266

MBMO
MORRIS BRAY MARTIN OLLMANN
186-188 Willoughby Rd
Crows Nest NSW 2067 Australia
ABN 90 150 671 051
NSW Architects Registration Board Nominated Architects: Terry Morris 3354 Garry Bray 3555
T +6 12 9439 6622
info@mbmo.com.au
www.mbmo.com.au

PROJECT:
STAGE 1 REDEVELOPMENT

DRAWING TITLE:
North-West On-Grade Permanent Carpark

DRAWN BY:	PLOT DATE:	CHECKED:
PR	14/07/2011 11100 A Dra Ongrade Carpark Works LAY (BIM Server)	CM

PROJECT NUMBER:	SCALE:
11100	1:200 @A3 @A1

DRAWING NUMBER:	ISSUE:
A-A-112	**[02]**