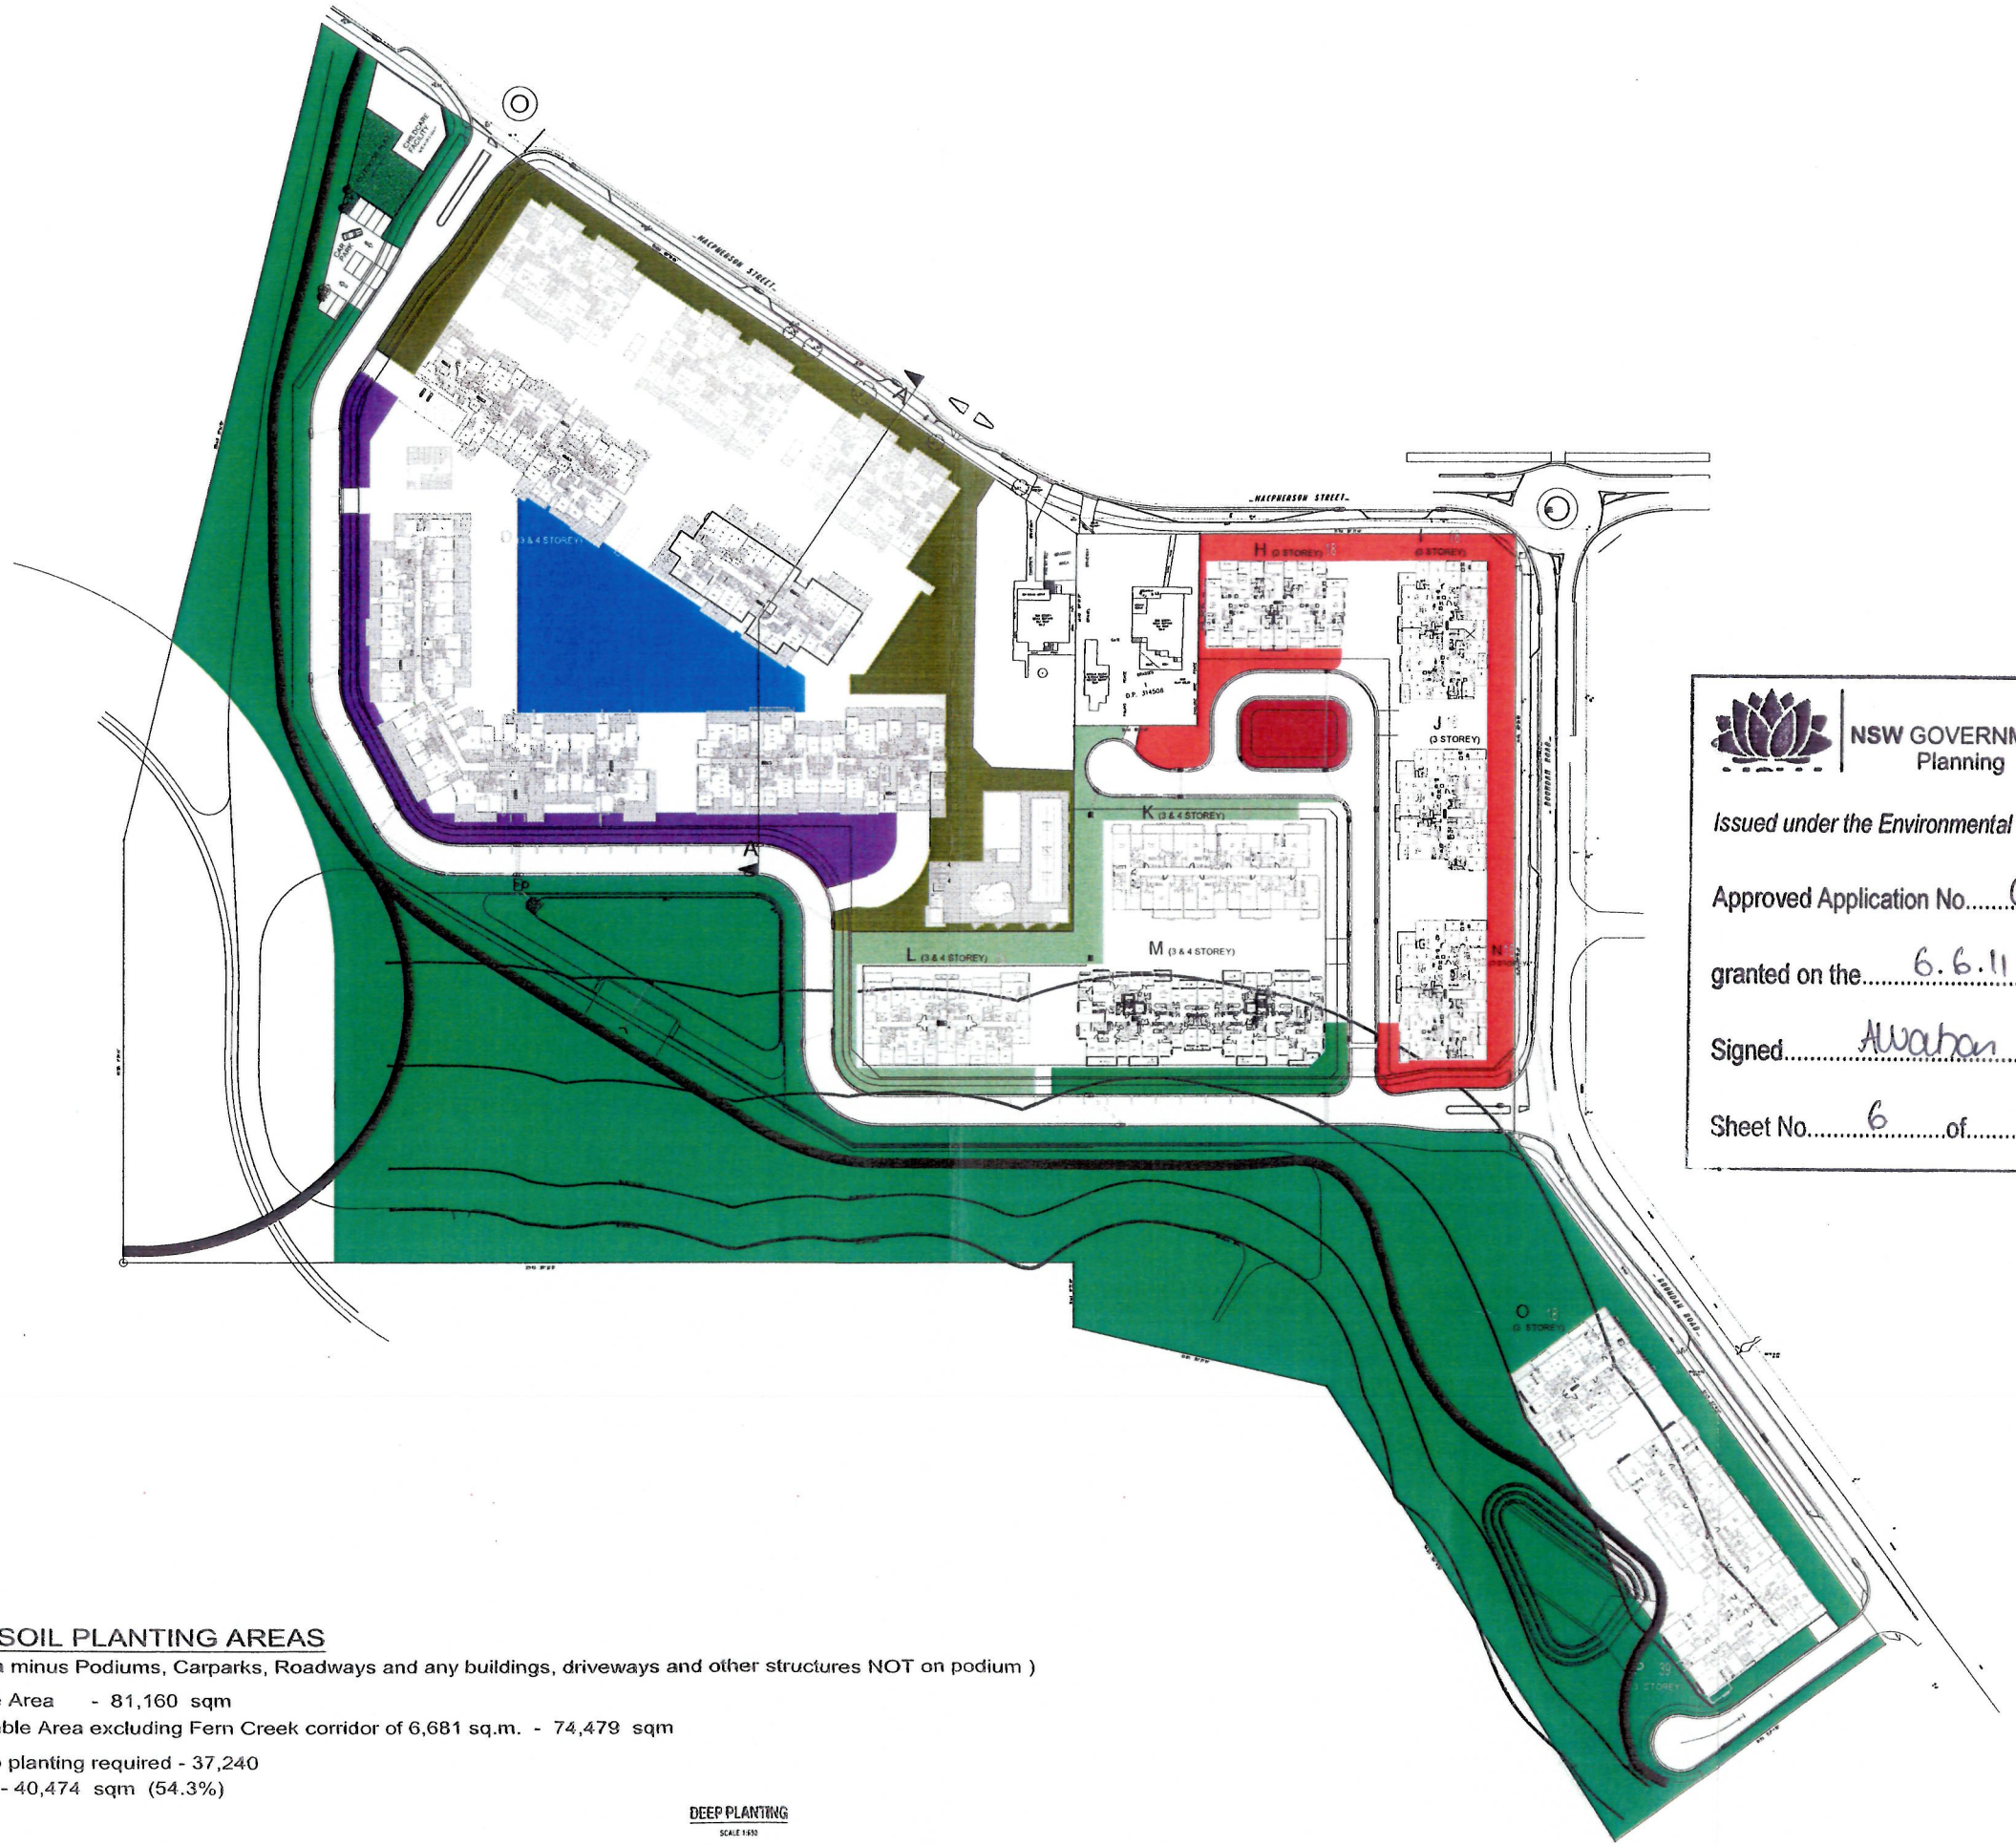

NSW GOVERNMENT
Planning

Issued under the Environmental Planning and Assessment Act 1979

Approved Application No. 09-0162

granted on the 6.6.11

Signed. Alvarton

Sheet No. 6 of 6

AREAS	
AREA 1	29117m²
AREA 2	1730m²
AREA 3	2035m²
AREA 4	1578m²
AREA 5	404m²
AREA 6	2172m²
AREA 7	2904m²
AREA 8	534m²
TOTAL	40474m²

DEEP SOIL PLANTING AREAS

(Site Area minus Podiums, Carparks, Roadways and any buildings, driveways and other structures NOT on podium)

Total Site Area - 81,160 sqm

Developable Area excluding Fern Creek corridor of 6,681 sq.m. - 74,479 sqm

Min Deep planting required - 37,240

Provided - 40,474 sqm (54.3%)

DEEP PLANTING
SCALE 1:650

ISSUE	DATE	REVISION	BY
C	27.05.10	CONDITION OF MODIFICATION OF APPROVAL (DA7)	PG
B	11.11.09	AMENDMENTS FOR NEW ROAD ENERGY AND DETENTION BASINS	AH
A	21.10.09	ISSUE FOR DA	AH

DO NOT SCALE
USE FIGURED DIMENSIONS AT ALL TIMES. IF IN DOUBT ASK. WORK TO BE VERIFIED ON SITE BEFORE COMMENCEMENT. REPORT ANY DISCREPANCIES OR OMISSIONS. ALL MERITON APARTMENTS PTY. LTD. WORK TO COMPLY WITH ALL RELEVANT CODES AND CONSTRUCTION STANDARDS.

NORTH

GENERAL NOTES
THIS DRAWING IS THE EXCLUSIVE PROPERTY OF MERITON APARTMENTS PTY. LTD. AND THE REPRODUCTION OF ANY PART WITHOUT THE PRIOR WRITTEN CONSENT OF MERITON APARTMENTS PTY. LTD. IS A BREACHING OF APPLICABLE LAWS. IN NO EVENT SHALL MERITON APARTMENTS PTY. LTD. BE HELD LIABLE FOR SPECIAL, CONSEQUENTIAL, INCIDENTAL OR CONSEQUENTIAL DAMAGES OR DAMAGES IN CONNECTION WITH OR ARISING OUT OF THE USE OF THIS DIGITAL DATA WHICH WAS PREPARED FROM THE MERITON APARTMENTS PTY. LTD. PLANS.
THIS DRAWING IS TO BE READ AND INTERPRETED IN CONJUNCTION WITH ALL STRUCTURAL, MECHANICAL, ELECTRICAL AND OTHER CONSULTANTS DRAWINGS AND REPORTS AS MAY BE APPLICABLE TO THE PROJECT PRIOR TO THE START OF ANY WORKS AND FOR SITE SURVEYS.

Meriton Apartments Pty. Ltd.
Builders & Developers
Level 11, 528 Kent Street, Sydney NSW 2000
Tel: (02) 9287 2888 Fax: (02) 9287 2777

PROJECT
PROPOSED RESIDENTIAL DEVELOPMENT
NEW RESIDENTIAL DEVELOPMENT
14-18 BOOMDAH ROAD
GARRIGARROO, NSW 2102

DRAWING TITLE
DEEP PLANTING

PROJECT No.	DATE	DRAWING No.	REV.
607	FEB 2010	DA07	C
DRAWN BY	SCALE		
AH	1:600		

CAD FILE
\\Qnas-fp-1\projects\607 GARRIGARROO - NORMANTON STREET\DA07 DEEP PLANTING.dwg

A0