Section through Rainwater garden

1:50 @ A3

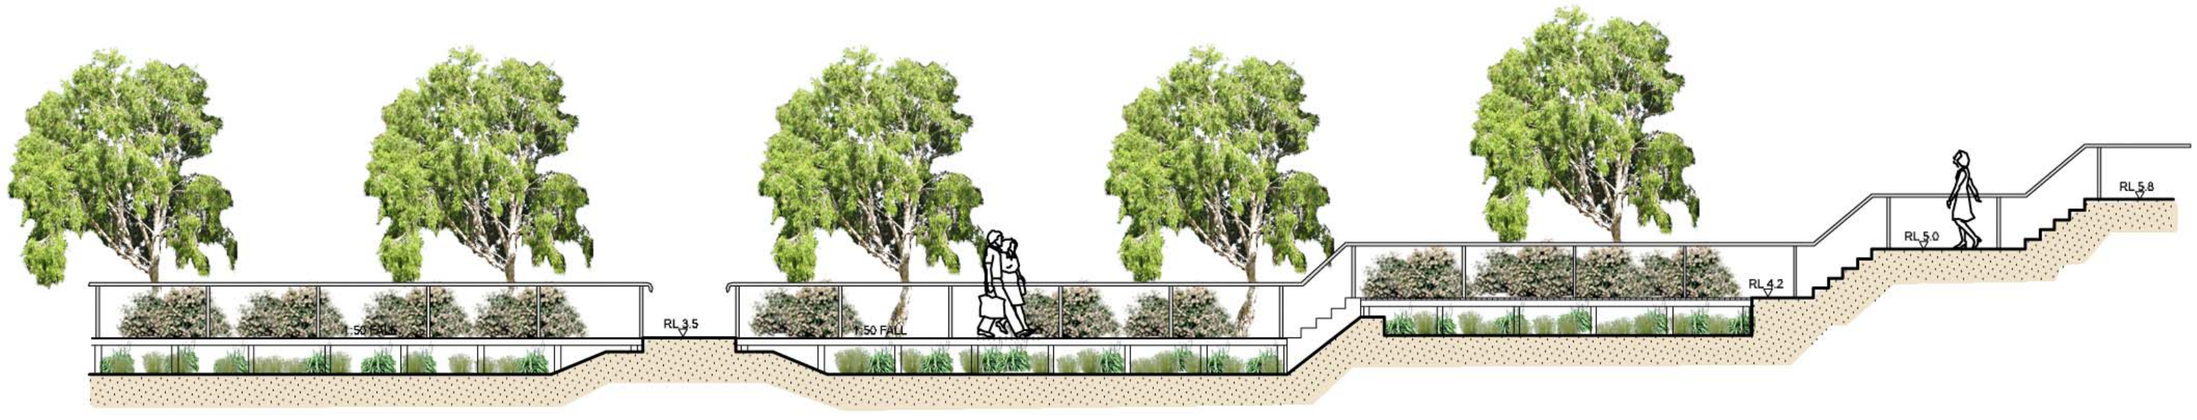

Section - Elevation along Rainwater garden

1:100 @ A3

taylor brammer landscape architects pty ltd
abn 61 096 724 085
Sydney
218 Oxford Street Woollahra NSW Australia 2025
t +61 2 9387 8855 f +61 2 9387 8155
e sydney@taylorbrammer.com.au
South Coast
26 Moore Street PO Box 64
Austinmer NSW 2515
t +61 4267 5088 f +61 4267 4525
e southcoast@taylorbrammer.com.au
Copyright of Taylor Brammer Landscape Architects Pty Ltd and may not be used or reproduced without permission.

taylor brammer

project:
MAJORS BAY

drawing title:
WALKWAY SECTION/ELEVATION

scale: VA RIES
date: 25.03.2007
drawn: BH
checked: DMT
job no: 07-026
designed: JH
drawing no: LE01
revision: A