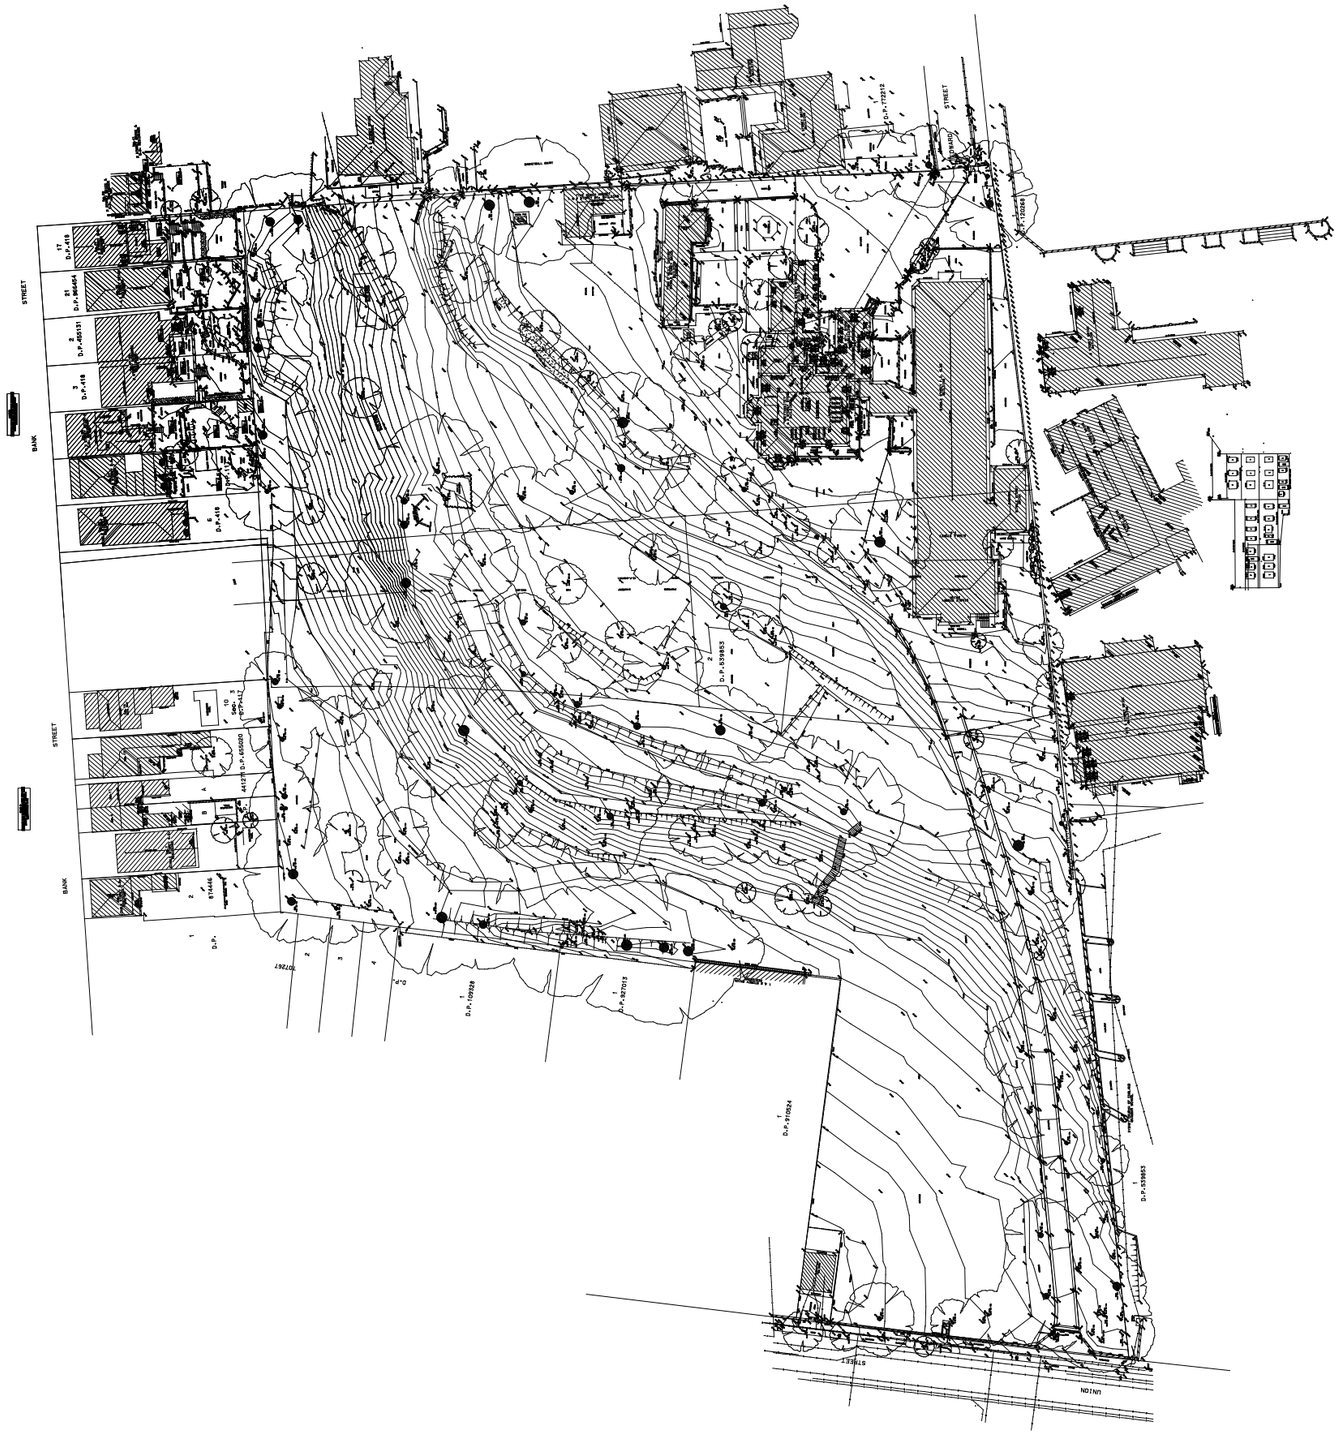

NOTE: SITE SURVEY PREPARED BY RYGATE & COMPANY PTY LTD.

Client
Sydney Church of England Grammar School (Shore)
Blue Street
North Sydney
NSW 2060
T. +61 2 9923 2277
F. +61 2 9922 2669

ARCHITECTS
Mayoh Architects
T + 61 2 9958 0488
F +61 2 9958 6424

LANDSCAPE ARCHITECTS
Taylor Brammer
T + 61 2 9387 8855
F +61 2 9387 8155

ARCHITECTS
Tanner Architects
T + 61 2 9281 4399
F + 61 2 9281 4337

PROJECT MANAGER
WSP Fitzwalter
T + 61 2 8925 6701
F +61 2 8925 6798

Rev.	Date	Description	Checked	Auth.
A	09.11.10	CONCEPT PLAN PART 3A APPLICATION	JS	PM
G	16.09.11	REVISED EA	JS	PM

Proj. Dir.	Proj. Arch.	Drawn
PM	JS	TL, MK
Job No.	**Date**	**Scale**
0910	June 2011	1:600 @ A1

NSW Nominated Architects:
Peter Mayoh — Registration No. 3788
Arthur Gartrell — Registration No. 4040

Do not scale drawings. Verify all dimensions on site. Notify architect of all discrepancies

Project
GRAYTHWAITE - CONCEPT APPLICATION
SYDNEY CHURCH OF ENGLAND
GRAMMAR SCHOOL (SHORE)

Drawing Title
SITE SURVEY PLAN

Drawing No. A.004 Revision G

PO Box 660
Darlinghurst
NSW 1300
Australia

52 Albion Street
Surry Hills
NSW 2010
Australia

T +61 2 9281 4399
F +61 2 9281 4337
info@tannerarchitects.com.au
www.tannerarchitects.com.au

tanner Architects

MAYOH ARCHITECTS
60 Strathallen Avenue, Northbridge
NSW 2063 - Australia
T: 02 9958 0488 ; F: 02 9958 6424