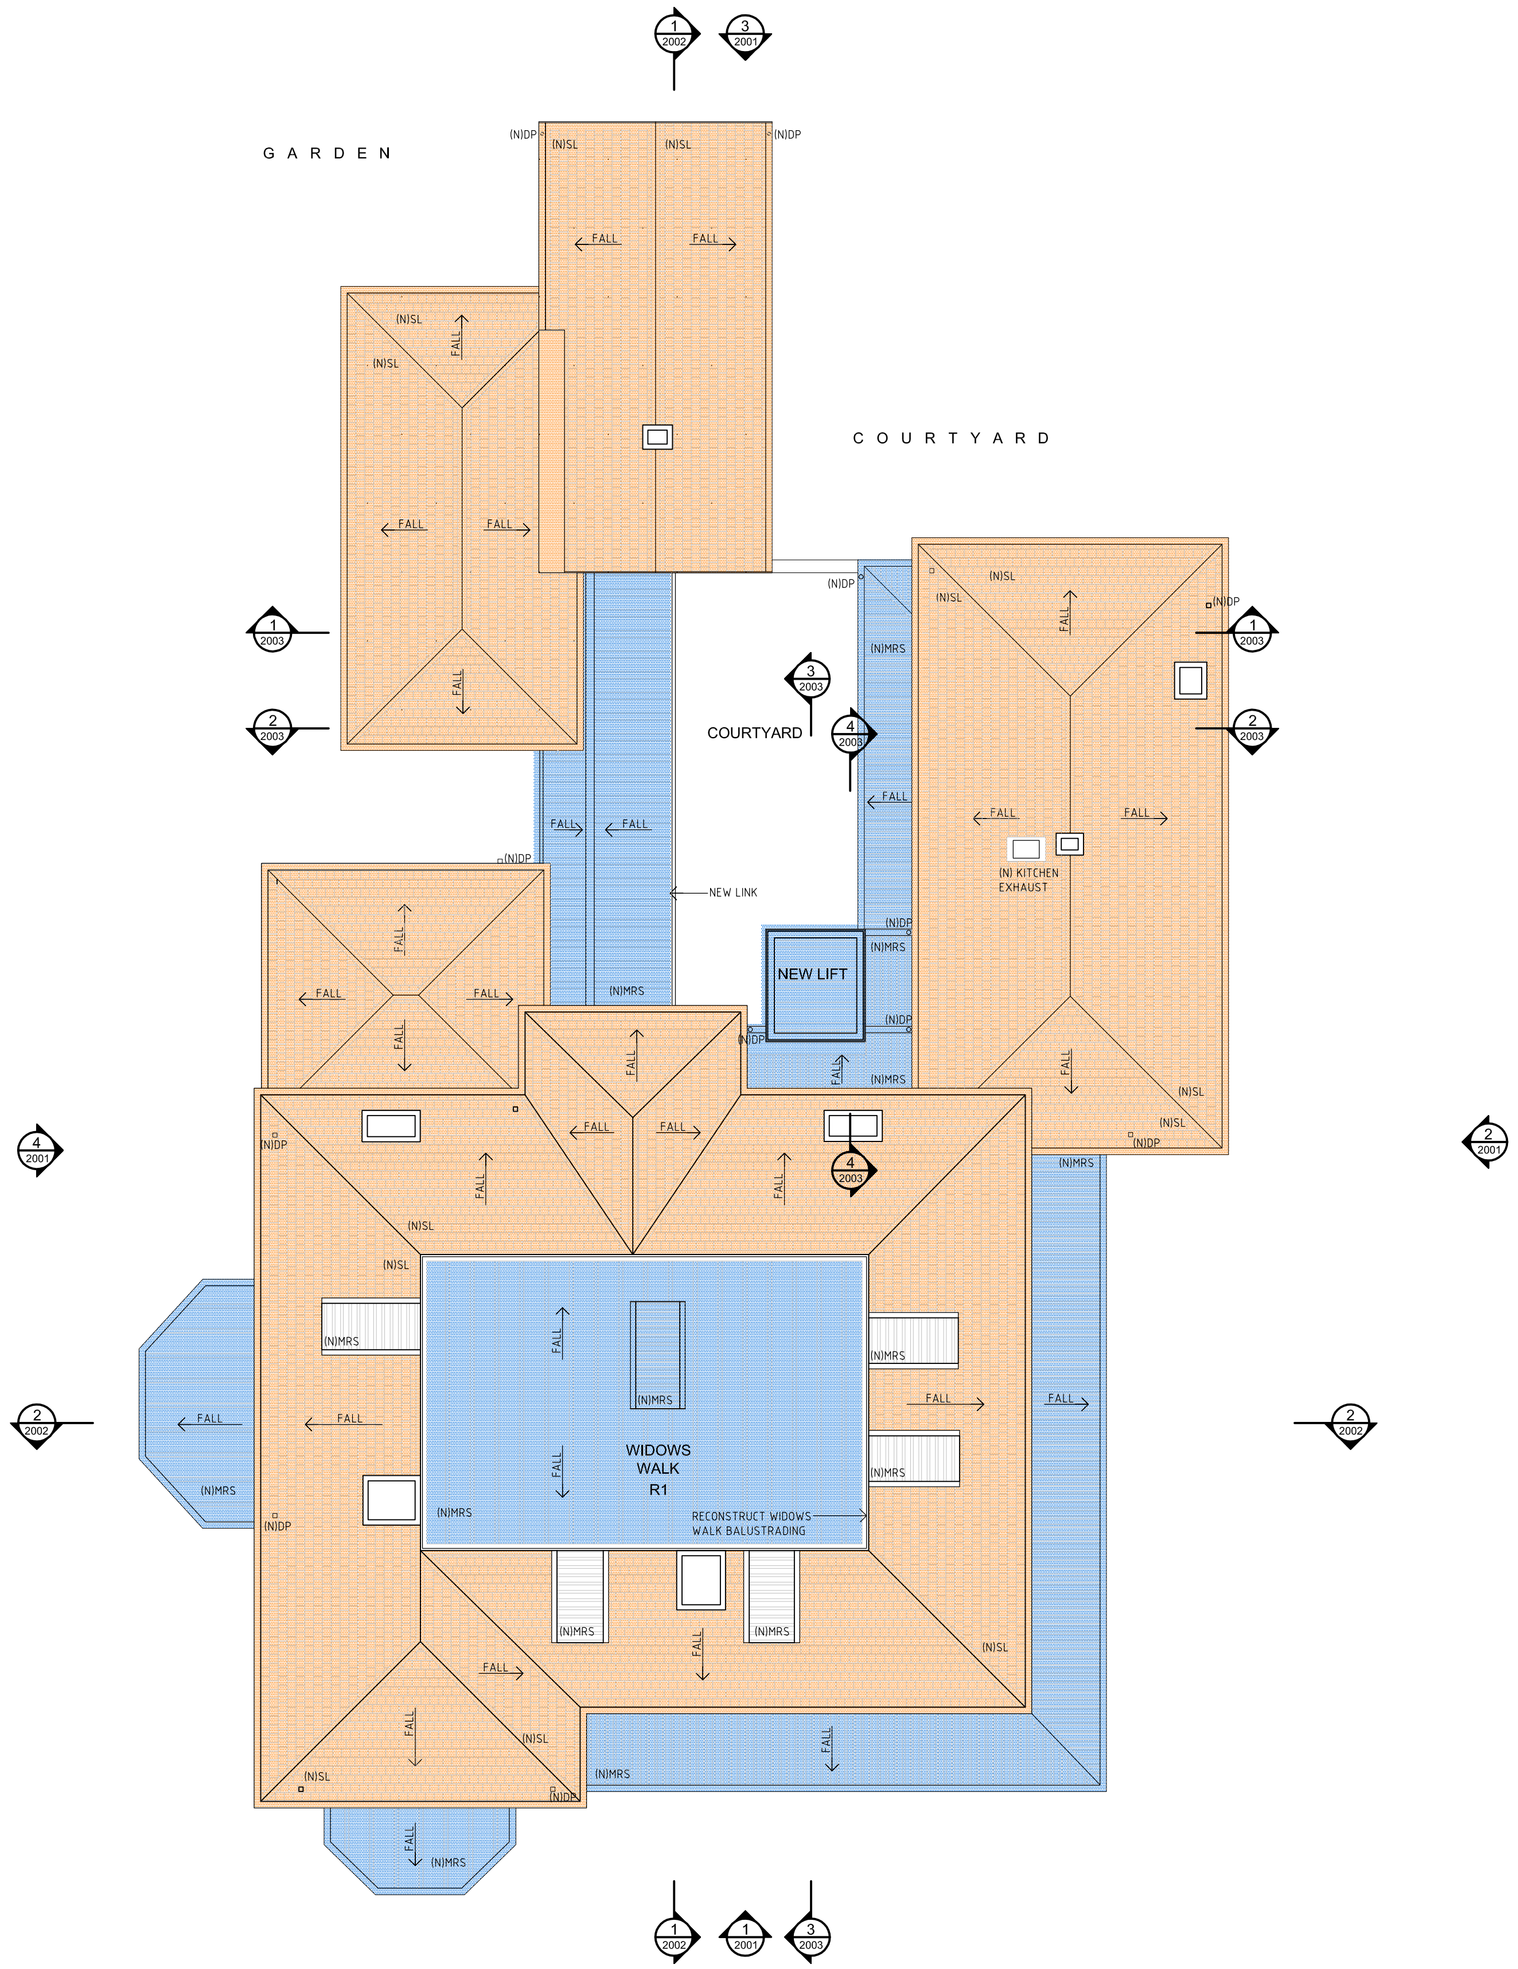

01 - PROPOSED ROOF PLAN
1:100

ROOF REPAIR WORKS

1. STRIP ALL SLATES FROM ROOF.
2. LAY NEW WELSH PENRHYN SLATES TO ALL ROOF SLOPES.
3. PROVIDE NEW LEAD RIDGE AND HIP CAPPINGS WITH TIMBER RIDGE ROLLS.
4. PROVIDE NEW LEAD CHIMNEY FLASHINGS.
5. INSTALL NEW FASCIAS, SOFFITS AND GUTTER MOULDLINGS TO MATCH ORIGINAL DETAIL
6. INSTALL NEW OGEE PROFILE GALVANISED STEEL GUTTERING
7. INSTALL NEW GALVANISED STEEL DOWNPIPES AND CONNECT TO STORMWATER
8. INSTALL NEW GALVANISED CORRUGATED STEEL ROOFING TO VERANDAH ROOFS
9. INSTALL NEW CORRUGATED GALVANISED STEEL
10. RE-RENDER CHIMNEY CAPS
11. PREPARE AND REPAINT RENDER CHIMNEYS
12. INSTALL NEW LEAD ROOFING TO BAY WINDOWS
13. INSTALL NEW LEAD ROOFING TO THE WIDOWS' WALK
14. INSTALL NEW CAST IRON BALUSTRADING TO THE WIDOW'S WALK TO MATCH THE ORIGINAL DETAIL

MATERIAL LEGEND

- BRICK
- ROOF TILES
- CONCRETE
- TIMBER
- TILES
- GLASS
- SANDSTONE
- STEEL, GALVANISED IRON, CAST IRON, METAL SHEET

WALL TYPE LEGEND

- (E) SANDSTONE
- (E) 270 MASONRY WALL
- (E) 110 MASONRY WALL
- (E) STUD WALL
- (N) SANSTONE
- (N) MASONRY WALL
- (N) STUD WALL

LEGEND

BK/F	FACE BRICKWORK
CPT	CARPET
CONC.	CONCRETE
CT/F	CERAMIC FLOOR TILES

LEGEND

BK/F	FACE BRICKWORK
CA	CARPET
CONC.	CONCRETE
CT/F	CERAMIC FLOOR TILES

DP	DOWNPIPE
(E)	EXISTING
FP	FIREPLACE
MRS	METAL ROOF SHEETING
MT	METAL TRAY DECK ROOFING
PBD	PLASTERBOARD
/R	RENDERED
SKL	SKYLIGHT
SL	SLATE
ST	STONE
TB	TIMBER
TF	TIMBER FLOOR
VL	VINYL
V/T/F	VITREOUS TILE FLOOR

CLIENT
Sydney Church of England Grammar School (Shore)

Blue Street, North Sydney
NSW 2060

T +61 2 9923 2277
F +61 2 9922 2689

ARCHITECTS
P D Mayoh Pty Ltd Architects
T + 61 2 9958 0488 F +61 2 9958 6424

LANDSCAPE ARCHITECTS
Taylor Brammer
T + 61 2 9387 8855 F +61 2 9387 8155

ARCHITECTS
Tanner Architects
T + 61 2 9281 4399 F +61 2 9281 4337

PROJECT MANAGER
Fitzwalter Group
T + 61 2 8925 6701 F +61 2 8925 6798

Rev	Date	Description	Checked	Auth.
P1	02.08.10	Preliminary Issue	GP	RD
P2	28.09.10	Issue for Client Review	GP	RD
A	17.11.10	Issue for Project Application	GP	RD

Proj. Dir	Proj. Arch	Drawn
RD	GP	GP
Job No.	Date	Scale
09 0821	Mar 2010	1:100 @ A1

NSW Nominated Architects:
Robert Denton Registration No. 5782
Alex Kibble Registration No. 6015

Do not scale drawings. Verify all dimensions on site. Notify architect of all discrepancies

10 20 30 40 50 100

Project
GRAYTHWAITE STAGE 1 PROJECT APPLICATION

Drawing Title
GRAYTHWAITE HOUSE
ROOF PLAN

Drawing No.
AR.DA. 1003

Revision
A

PO Box 660
Darlinghurst
NSW 1300
Australia

52 Albion Street
Surry Hills
NSW 2010
Australia

T +61 2 9281 4399
F +61 2 9281 4337
info@tannerarchitects.com.au
www.tannerarchitects.com.au

tanner Architects

MAYOH
ARCHITECTS

60 STRATHALLEN AVENUE,
NORTHBRIDGE
NEW SOUTH WALES 2063
AUSTRALIA
TELEPHONE +02 99580488
FACSIMILE +02 99586424