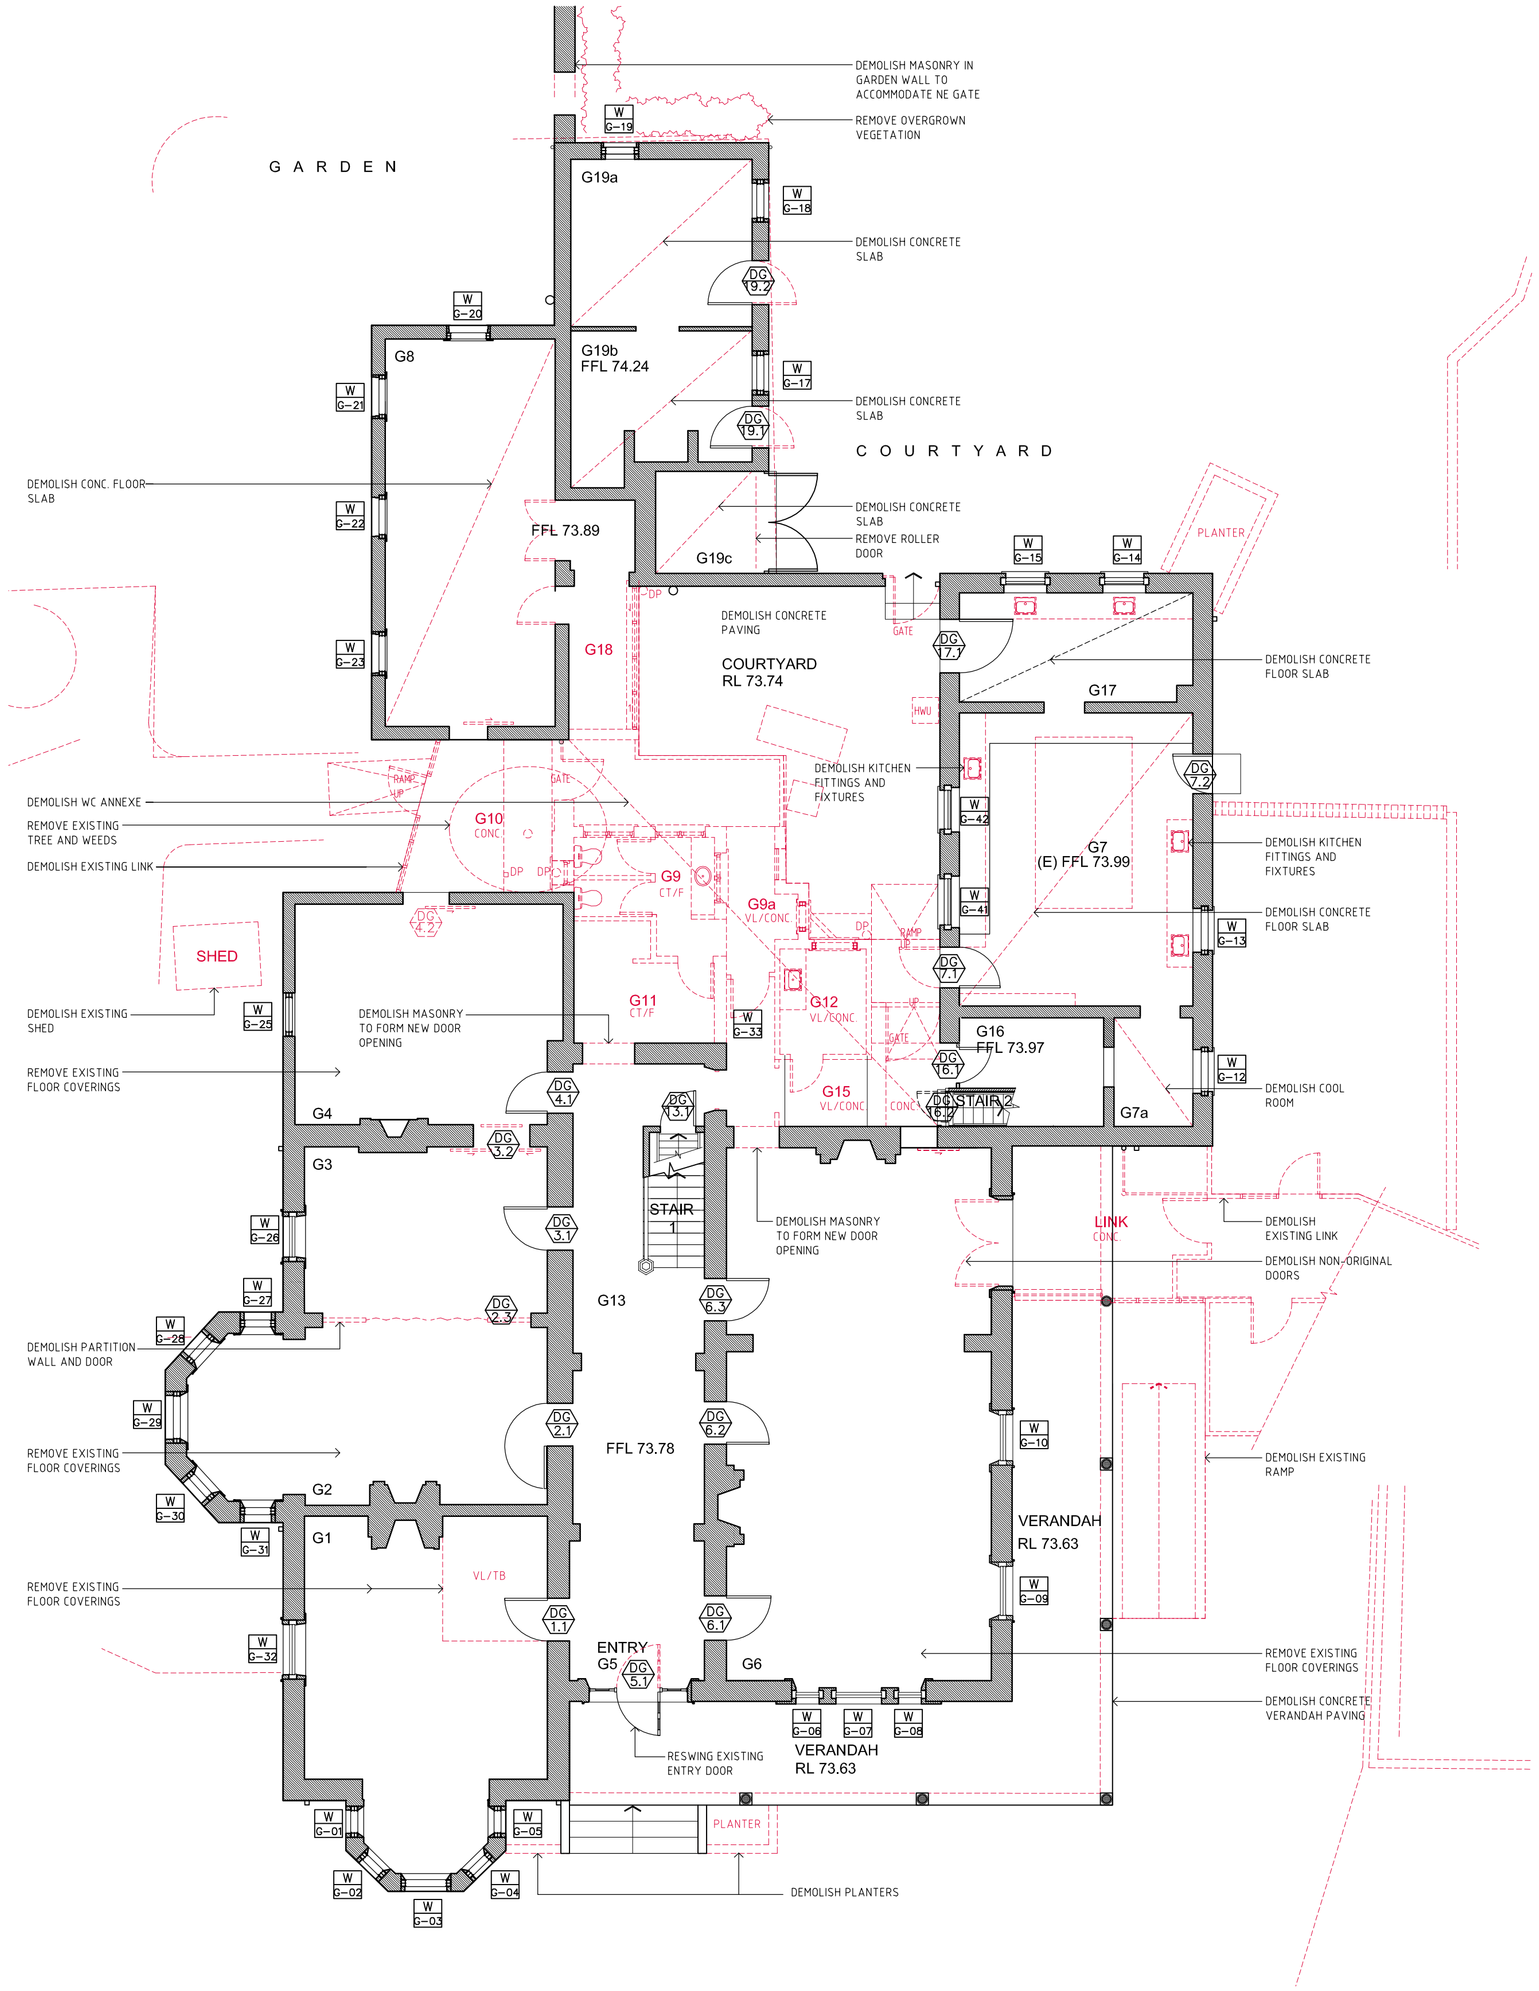

01 - GROUND FLOOR DEMOLITION PLAN
1:100

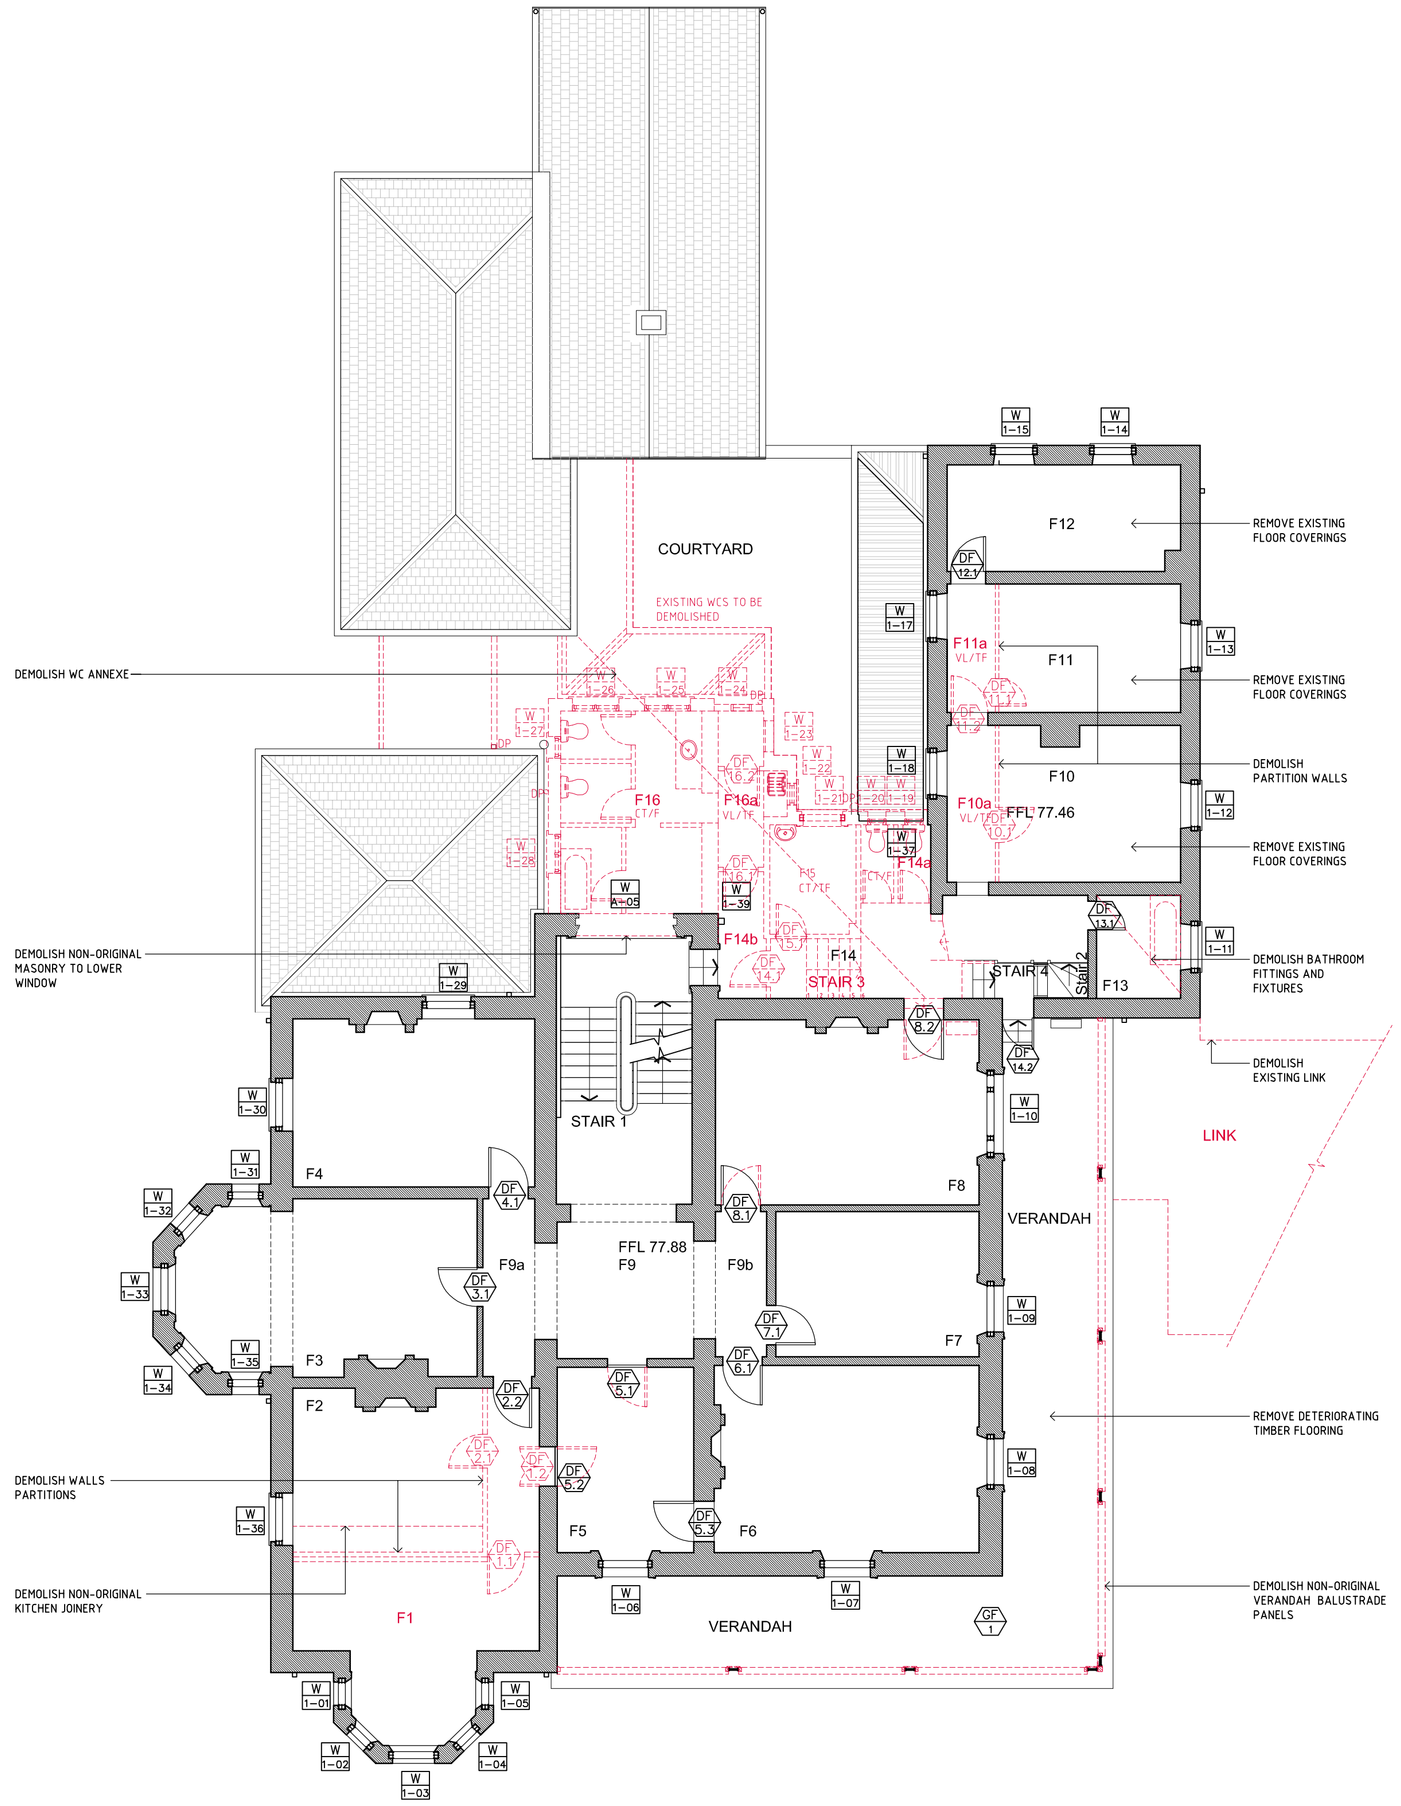

02 - FIRST FLOOR DEMOLITION PLAN
1:100

GENERAL NOTES- DEMOLITION

1. REMOVE EXISTING FLOOR COVERINGS TO AREAS AS INDICATED
2. DEMOLISH REDUNDANT AND NON-ORIGINAL FITTINGS AND FIXTURES
3. ARCHAEOLOGIST TO MONITOR WORKS DURING DEMOLITION OF REAR WC ANNEXE AND REMOVAL OF COURTYARD PAVING
4. REMOVE ALL REDUNDANT SERVICES, PIPEWORK, WIRING, CONDUITS AND THE LIKE

WALL TYPE LEGEND

- (E) SANDSTONE
- (E) 270 MASONRY WALL
- (E) 110 MASONRY WALL
- (E) STUD WALL
- (N) SANSTONE
- (N) MASONRY WALL
- (N) STUD WALL

LEGEND

BK/F	FACE BRICKWORK
CPT	CARPET
CONC.	CONCRETE
CT/F	CERAMIC FLOOR TILES
DP	DOWNPIPE
(E)	EXISTING
FP	FIREPLACE
FT	FLOOR TILES
G	GLAZING
M	MARMOLEUM
MRS	METAL ROOF SHEETING
MT	METAL TRAY DECK ROOFING
(N)	NEW
PT	PAINT FINISH
PBD	PLASTERBOARD
/R	RENDERED
SKL	SKYLIGHT
SL	SLATE
SRF	SHEET RESILIENT FLOORING
ST	STONE
TB	TIMBER
TF	TIMBER FLOOR
VL	VINYL
VT/F	VITREOUS TILE FLOOR

CLIENT
Sydney Church of England Grammar School (Shore)

Blue Street, North Sydney
NSW 2060

T +61 2 9923 2277
F +61 2 9922 2689

ARCHITECTS
P D Mayoh Pty Ltd Architects
T + 61 2 9958 0488 F +61 2 9958 6424

LANDSCAPE ARCHITECTS
Taylor Brammer
T + 61 2 9387 8855 F +61 2 9387 8155

ARCHITECTS
Tanner Architects
T + 61 2 9281 4399 F +61 2 9281 4337

PROJECT MANAGER
Fitzwalter Group
T + 61 2 8925 6701 F +61 2 8925 6798

Rev	Date	Description	Checked	Auth.
P1	31.08.10	Preliminary Issue	GP	RD
P2	28.09.10	Issue for Client Review	GP	RD
A	17.11.10	Issue for Project Application	GP	RD

Proj. Dir	Proj. Arch	Drawn
RD	GP	CR
Job No.	Date	Scale
09 0821	Mar 2010	1:100@A1

NSW Nominated Architects:
Robert Denton Registration No. 5782
Alex Kibble Registration No. 6015

Do not scale drawings. Verify all dimensions on site. Notify architect of all discrepancies

10 20 30 40 50 100

Project
GRAYTHWAITE STAGE 1 PROJECT APPLICATION

Drawing Title
GRAYTHWAITE HOUSE- DEMOLITION BASEMENT AND GROUND FLOOR PLANS

Drawing No. **AR.DA. 0003** Revision **A**

PO Box 660
Darlinghurst
NSW 1300
Australia

52 Albion Street
Surry Hills
NSW 2010
Australia

T +61 2 9281 4399
F +61 2 9281 4337
info@tannerarchitects.com.au
www.tannerarchitects.com.au

tanner Architects

MAYOH ARCHITECTS

60 STRATHALLEN AVENUE,
NORTHBRIDGE
NEW SOUTH WALES 2063
AUSTRALIA
TELEPHONE +02 99580488
FACSIMILE +02 99586424