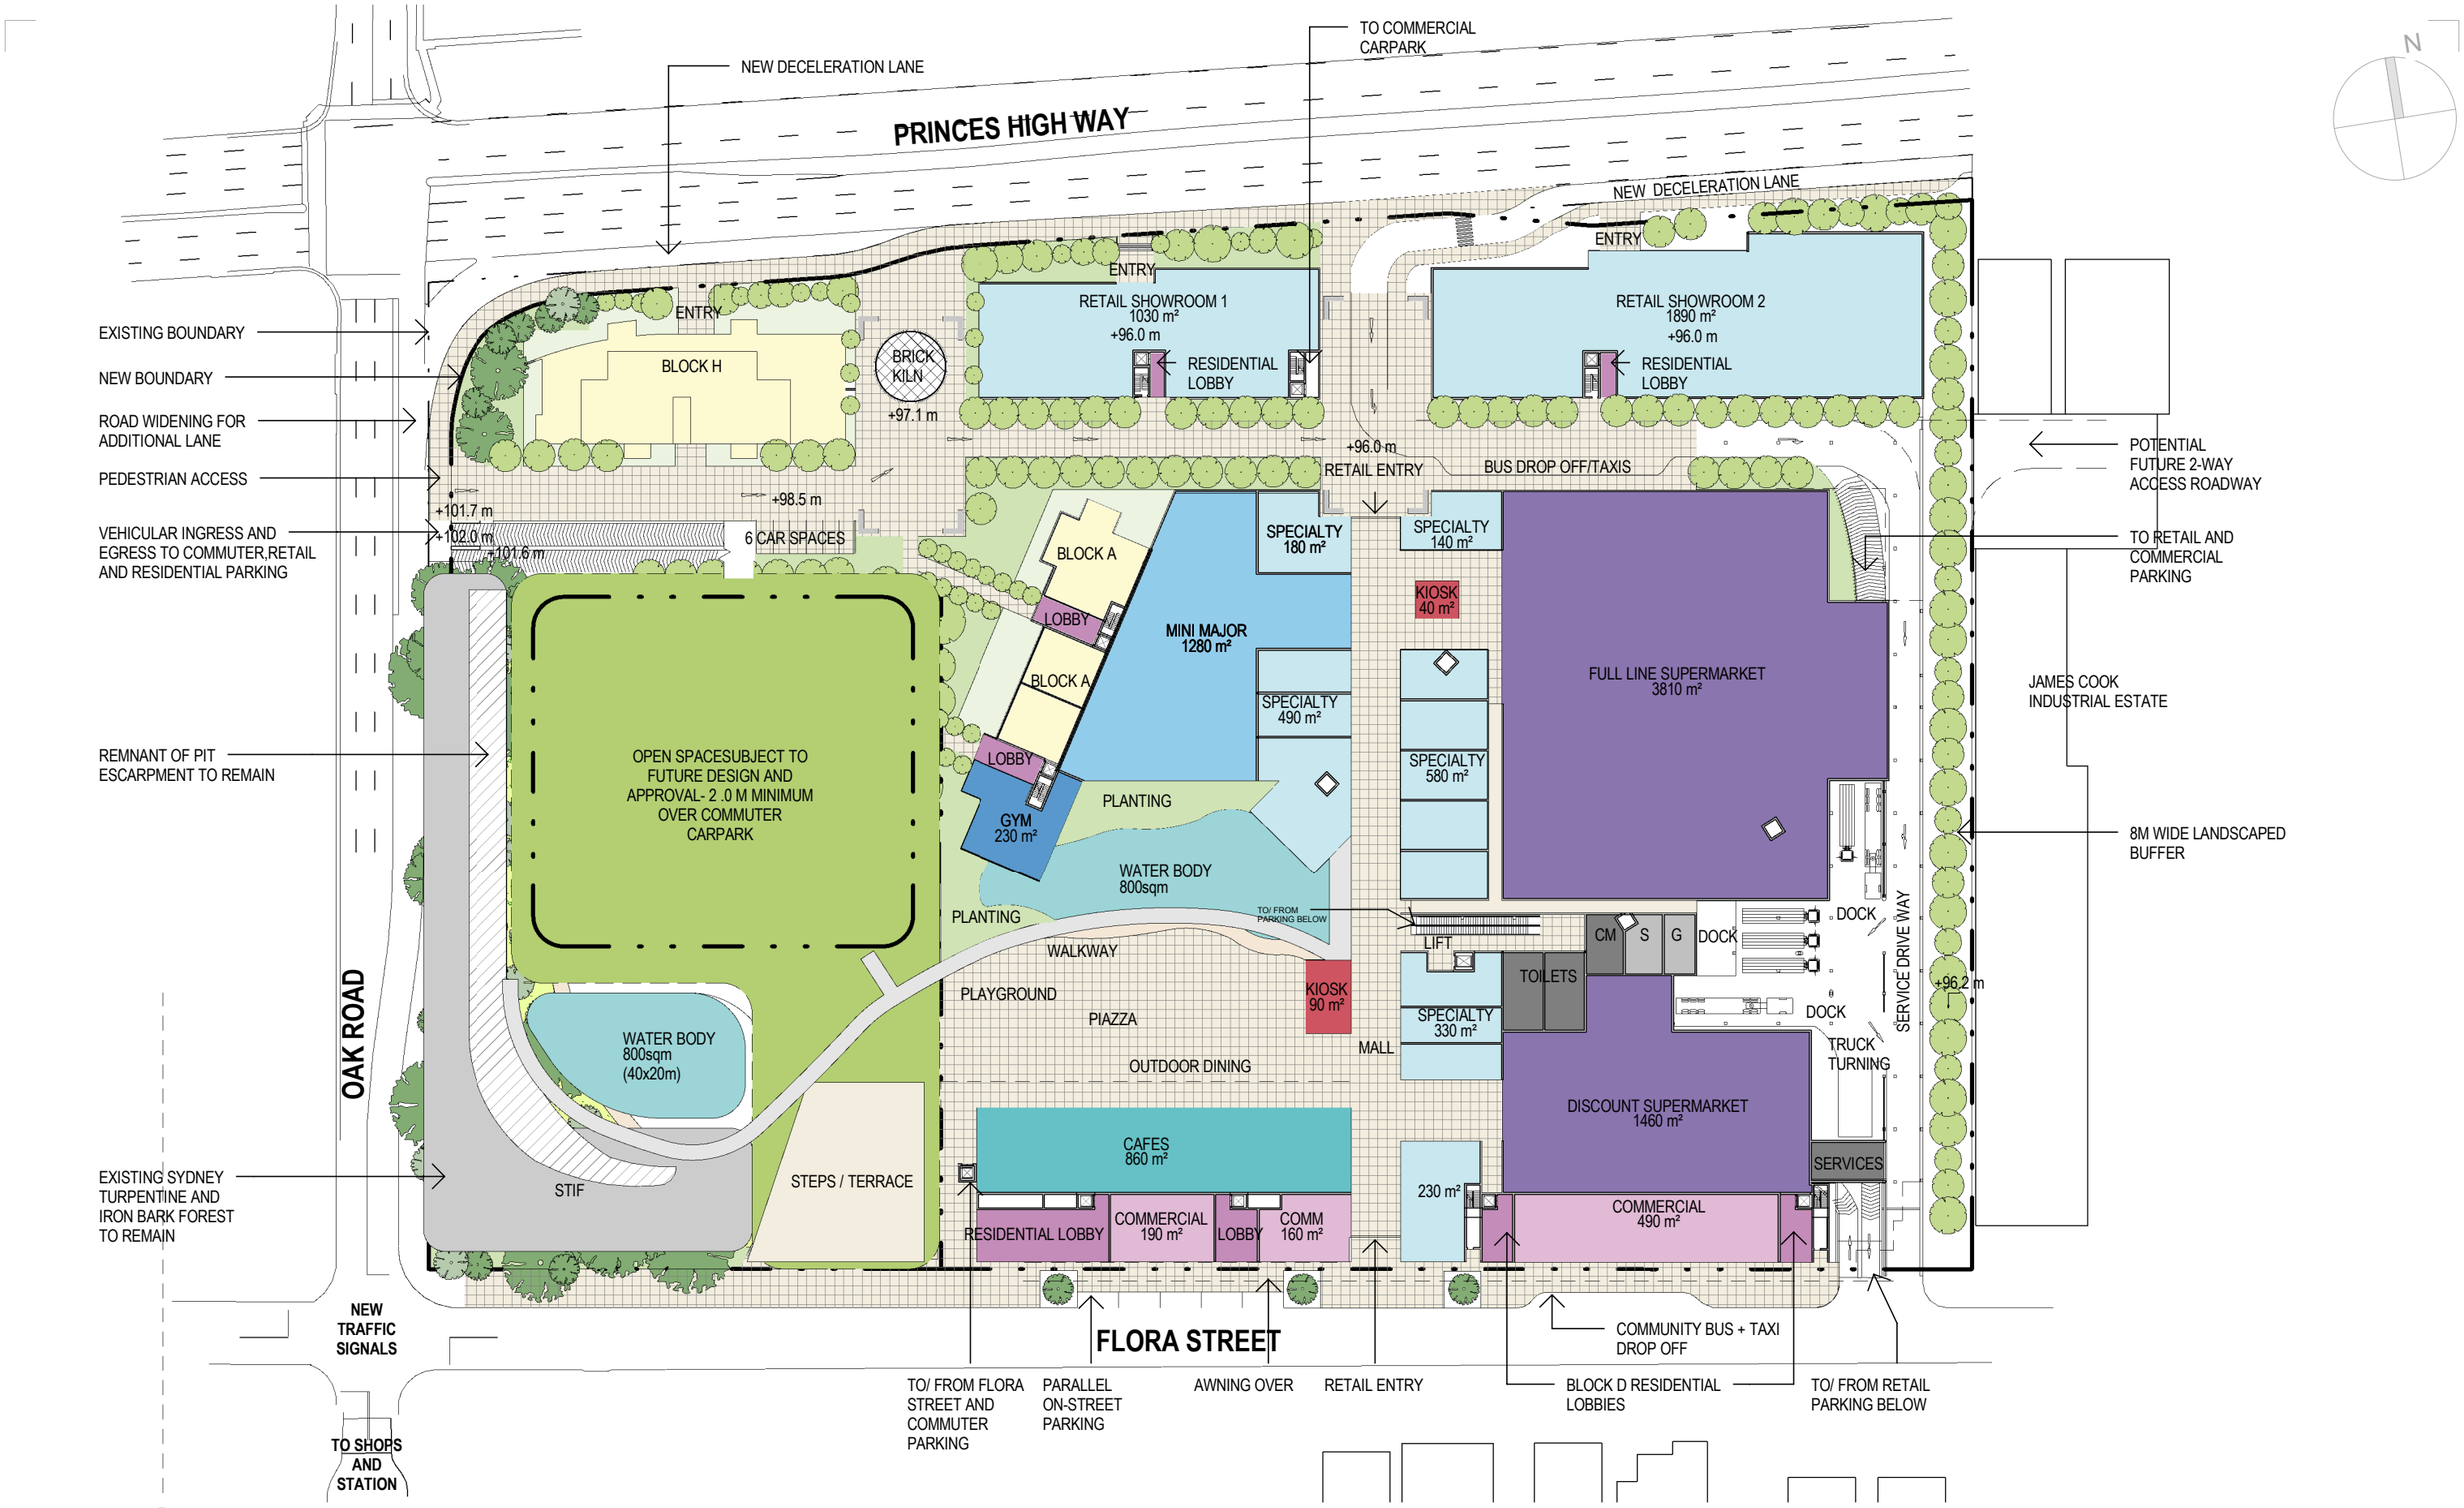

1 RL 96.00 LOWER GROUND FLOOR PLAN
1 : 1000

NSW Registered & Nominated Architects: David Holm 5428, Geoffrey Lee 4223, Philip Bowen 4527

Australia
Asia
Europe

Client

Henroth Investments Pty Limited
46-56 Kippax Street
Surry Hills NSW 2010

343 Pacific Highway
North Sydney NSW 2060
T +612 9964 9500
F +612 9964 9683
ABN 61 007 747 748

woodhead™

DRAWING TITLE:	LOWER GROUND FLOOR PLAN
PROJECT NAME:	KIRRAWEE BRICK PIT
CLIENT NAME:	HENROTH INVESTMENTS PTY LIMITED
PROJECT NUMBER:	09211902
SCALE:	1:1000
DRAWING NUMBER:	0130
DATE:	22/10/10
REVISION NUMBER	