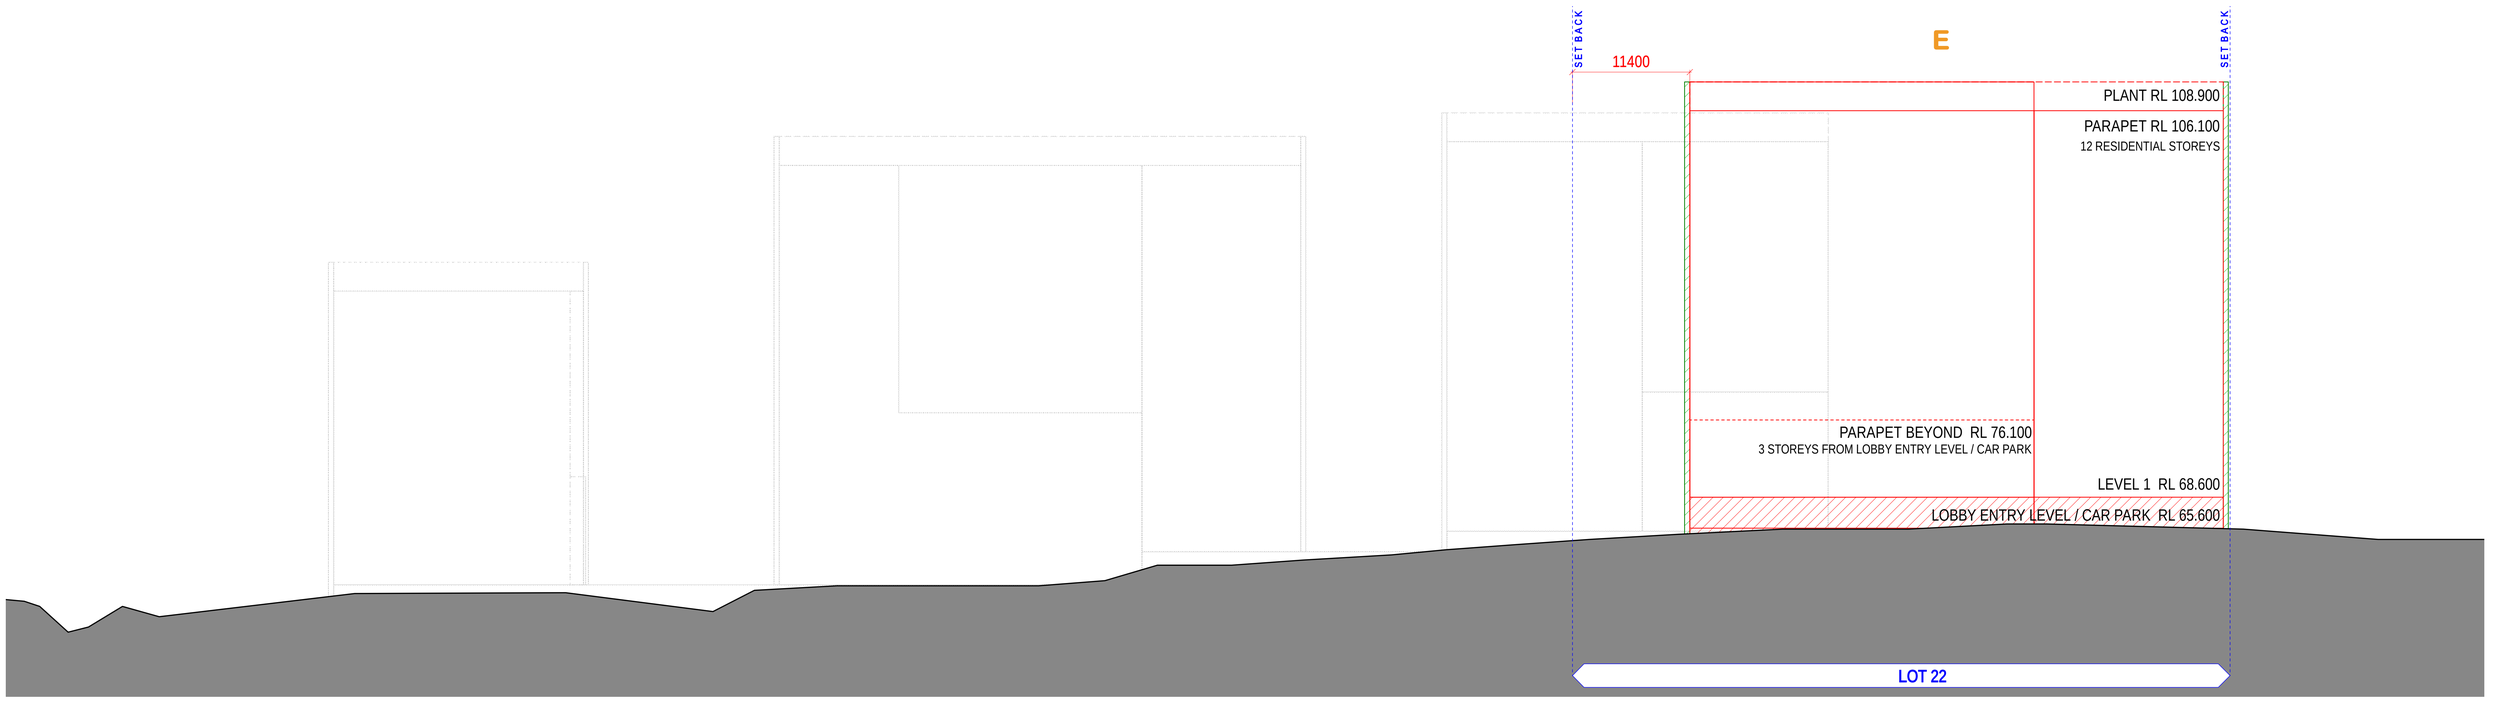

URBAN FORM CONTROL DIAGRAM _ SOUTH ELEVATION

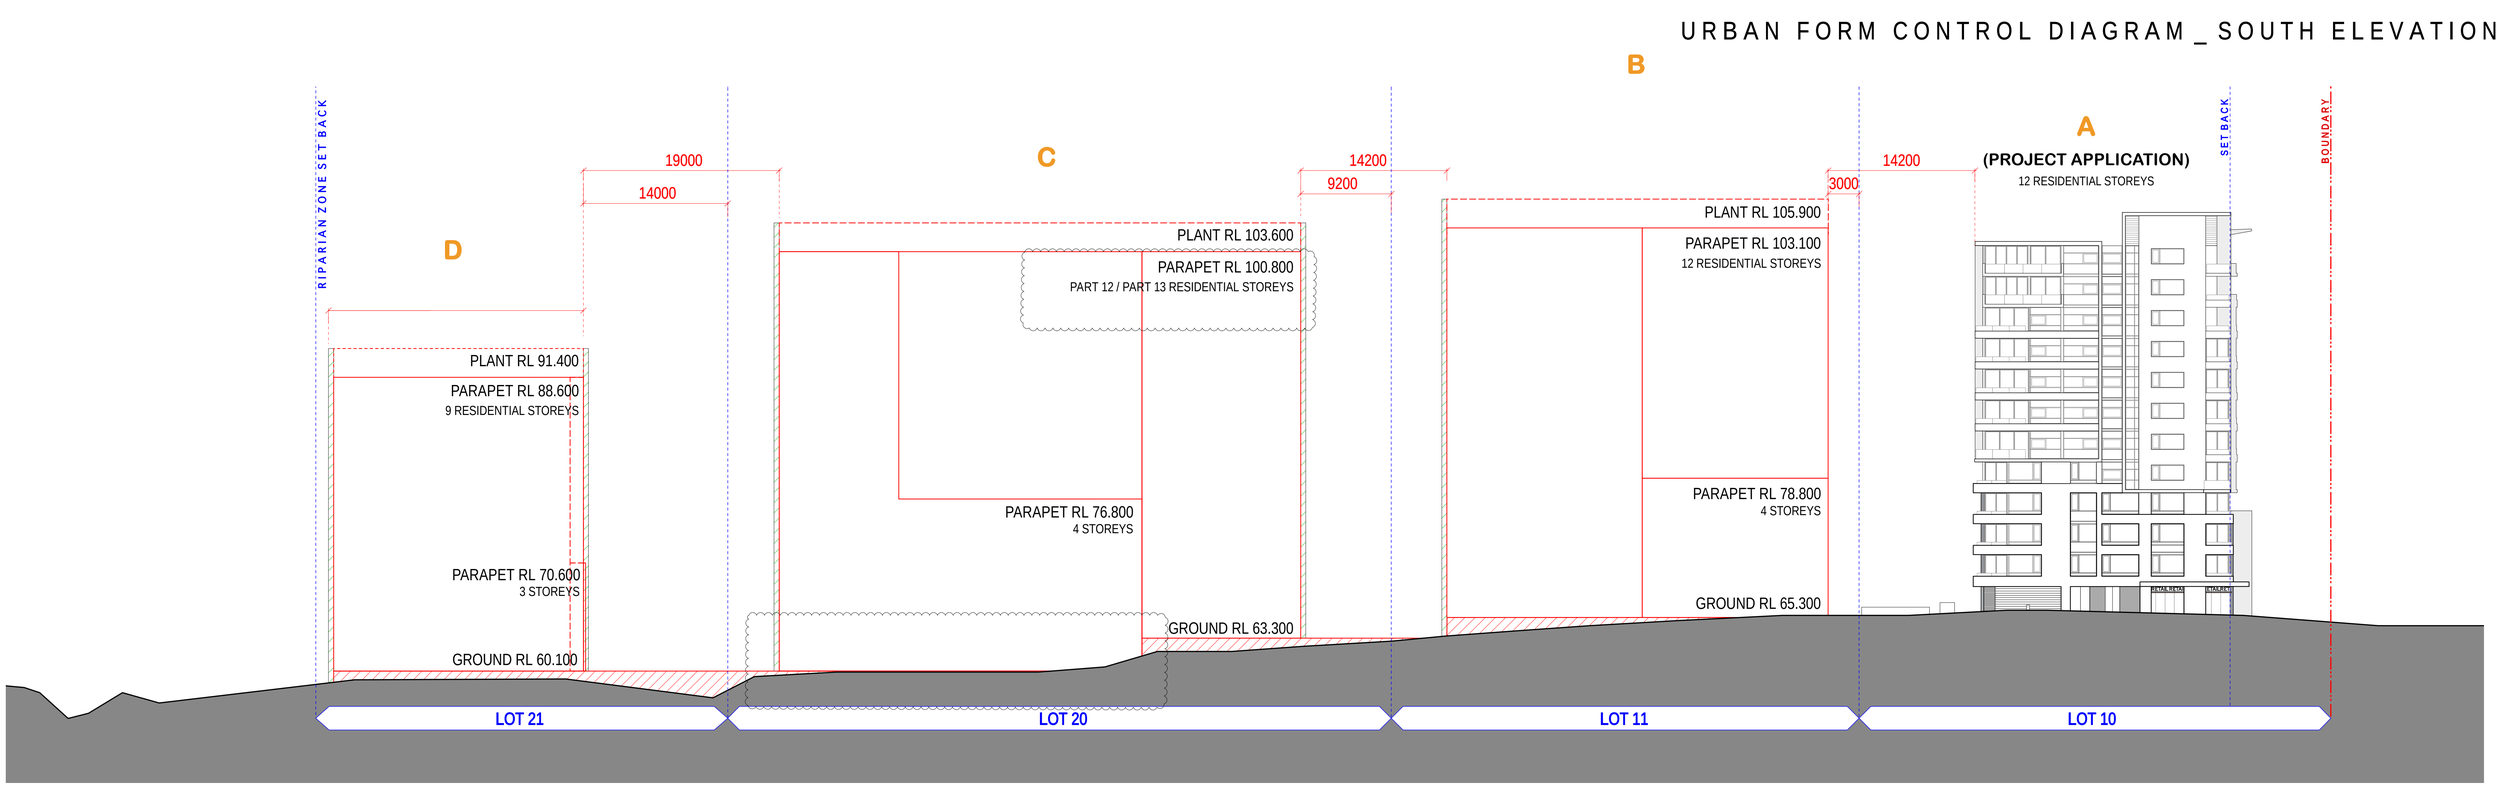

URBAN FORM CONTROL DIAGRAM _ ELEVATION ALONG HERRING ROAD

SITE BOUNDARY

STAGE BOUNDARY

GROUND LINE PODIUM PROFILE

PREDOMINANT FACADE LINE

ZONE FOR RE ENTRANT BALCONIES, 2.5 m DEEP - UNLESS OTHERWISE NOTED

ZONE FOR SAILIENT BALCONIES, 0.5 m DEEP - UNLESS OTHERWISE NOTED

1m 5m 10m 25m

Nominated Architect: Nicholas Turner 6695
ABN 86 084 094 911

DLCS Quality Endorsed Company: ISO 9001:2008
Licence Number 4188

CLIENT
TOGA GROUP
L5, 45 JONES STREET, ULTIMO NSW 2007
T 02 9356 1056 F 02 9356 1073

NOTES
THIS DRAWING IS COPYRIGHT © AND SHALL REMAIN THE PROPERTY OF TURNER + ASSOCIATES ARCHITECTS. NO REPRODUCTION WITHOUT PERMISSION. UNLESS NOTED OTHERWISE THIS DRAWING IS NOT FOR CONSTRUCTION. DO NOT SCALE FROM DRAWINGS. FIGURED DIMENSIONS SHALL TAKE PRECEDENCE.

Rev.	Date	Approved by	Revision Notes
H	30/11/11	kjd	Building C amended
G	17/3/11	kjd	General update
F	15/3/11	kjd	General update

PROJECT TITLE
RESIDENTIAL DEVELOPMENT
128 HERRING ROAD, MACQUARIE PARK

DRAWING TITLE
Urban Form Control Diagram, Elevations
CONCEPT PLAN

SCALE 1:250 @B1, 40% @ A3
JOB No. 09047
STATUS FOR INFORMATION
DWG No. A 162
REV H
DRAWN
NORTH

TURNER + ASSOCIATES
L1 410 Crown Street Surry Hills NSW 2010 Australia
t +61 2 8668 0000 f +61 2 8668 0088