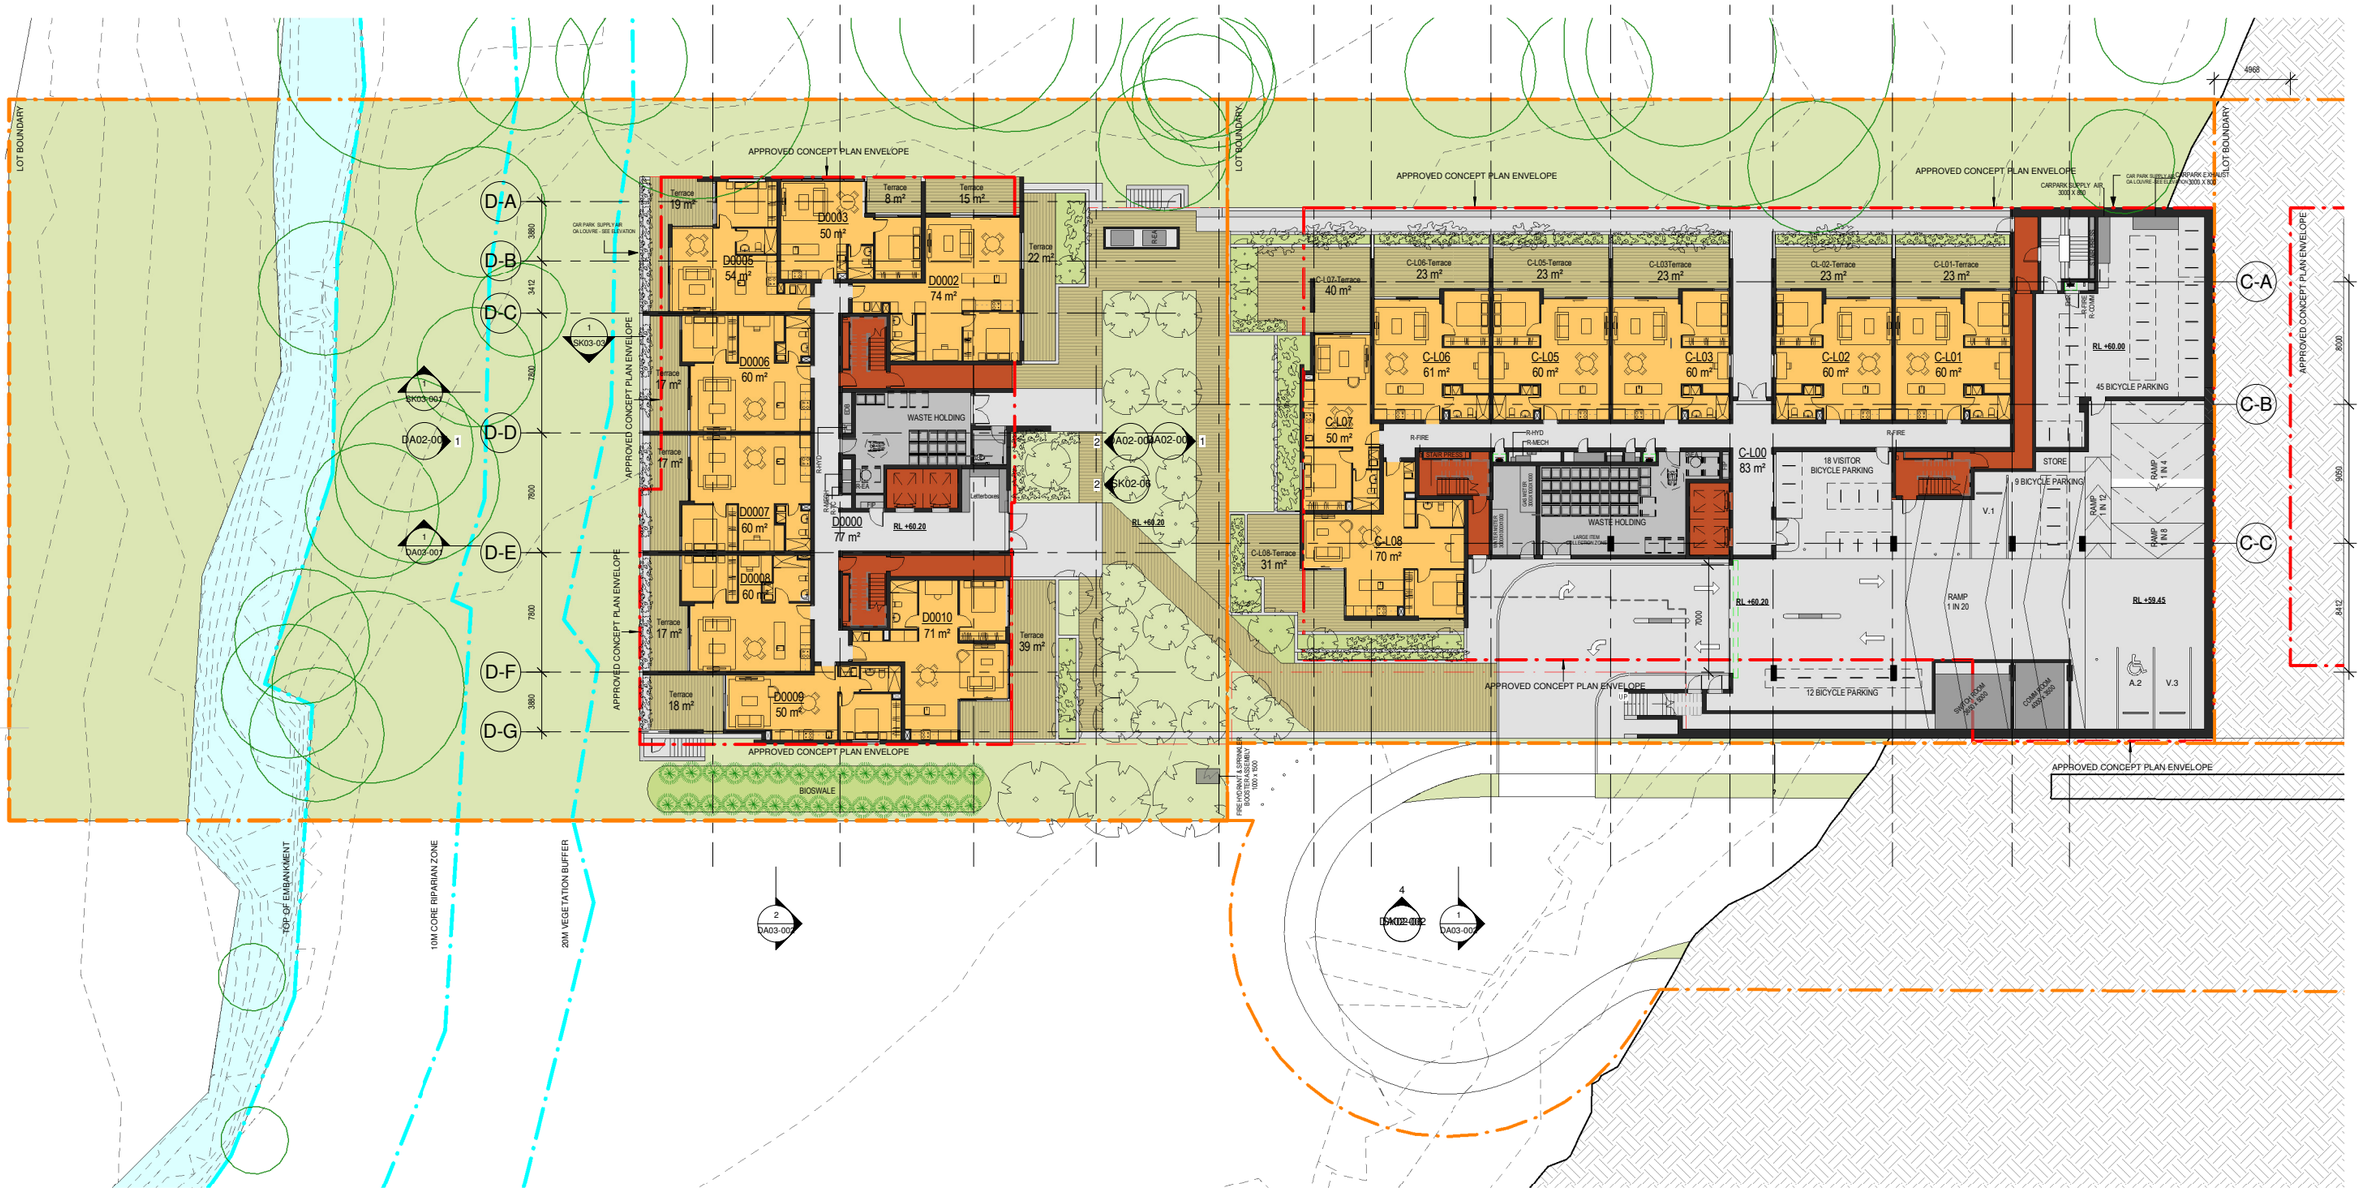

NOTE : ISSUE FOR INFORMATION ONLY

PRELIMINARY

©architectus Sydney 2011

Architectus Sydney Pty Ltd is the owner of the copyright subsisting in these drawings, plans, designs and specifications. They must not be used, reproduced or copied, in whole or in part, nor may the information, ideas and concepts therein contained (which are confidential to Architectus Sydney Pty Ltd) be disclosed to any person without the prior written consent of that company.

Do not scale drawings.
Verify all dimensions on site

issue	amendment	date

issue	amendment	date

LEGEND: UNIT MIX

- 1 BED
- 2 BED
- STORAGE / PLANT ZONE
- VERTICAL SERVICES

architectus™

Architectus Sydney
Level 3 341 George Street
Sydney NSW 2000
T (61 2) 8252 8400
F (61 2) 8252 8600
sydney@architectus.com.au

ABN 11 098 489 448

Sydney
Melbourne
Auckland
Brisbane
Shanghai

checked	CO	scale	1 : 200@A1
drawn	DS, GC	project no	110208

project
Residential Development
128 Herring Road, Macquarie Park

drawing
Building C - Lower Ground
Building D - Ground

drawing no.	issue
DA01-004	**A**

1/12/2011 6:51:48 PM