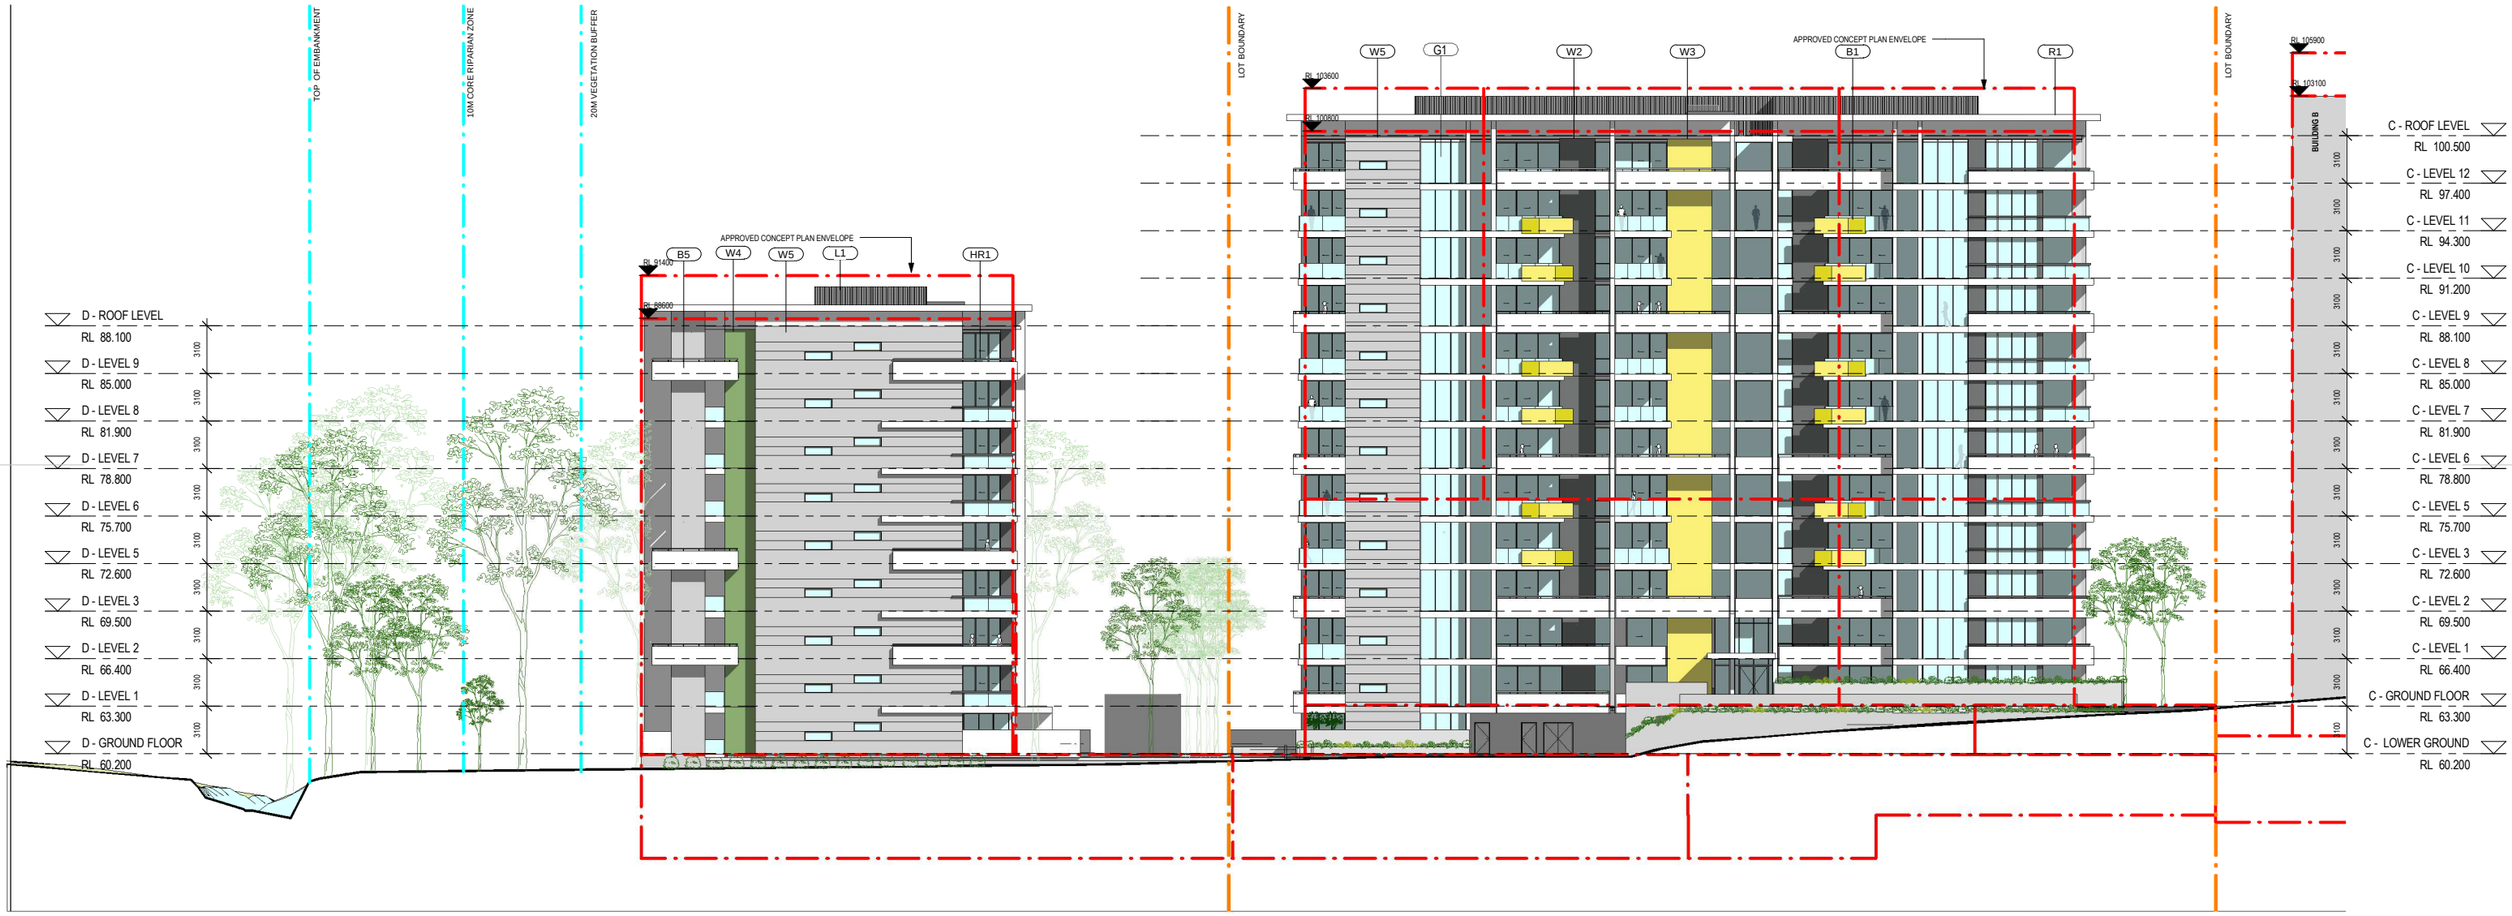

PRELIMINARY

°architectus Sydney 2011

Architectus Sydney Pty Ltd is the owner of the copyright subsisting in these drawings, plans, designs and specifications. They must not be used, reproduced or copied, in whole or in part, nor may the information, ideas and concepts therein contained (which are confidential to Architectus Sydney Pty Ltd) be disclosed to any person without the prior written consent of that company.

Do not scale drawings.
Verify all dimensions on site

issue	amendment	date

issue	amendment	date

MATERIALS AND FINISHES LEGEND

W1	WHITE PAINTED MASONRY/CONCRETE
W2	FEATURE COLOUR TEXTURE COATED MASONRY WALL- DARK GREY
G1	CHARCOAL COLOURED ALUMINIUM FRAMED GLAZING
GB1	CHARCOAL COLOURED ALUMINIUM FRAMED GLASS BALUSTRADE
B1	METAL COMPOSITE PANEL BALUSTRADE SECTION - YELLOW
B2	METAL COMPOSITE PANEL BALUSTRADE SECTION - LIGHT YELLOW
B3	METAL COMPOSITE PANEL BALUSTRADE SECTION - JADE
B4	METAL COMPOSITE PANEL BALUSTRADE SECTION - LIGHT JADE
B5	METAL COMPOSITE PANEL BALUSTRADE SECTION
W3	COMPOSITE PANEL CLADDING - YELLOW
W4	COMPOSITE PANEL CLADDING- JADE
W5	COMPOSITE PANEL CLADDING - LIGHT GREY
R1	ROOF
HR1	CHARCOAL COLOUR BOX SECTION HANDRAIL
L1	PLANT LOUVRE
L2	SUNSHADE LOUVRE

0 2 4 6 8 10 m

architectus™

Architectus Sydney
Level 3 341 George Street
Sydney NSW 2000
T (61 2) 8252 8400
F (61 2) 8252 8600
sydney@architectus.com.au

Sydney
Melbourne
Auckland
Brisbane
Shanghai

ABN 11 098 489 448

checked	Checker	scale	As indicated@A1
drawn	Author	project no	110208

project
Residential Development
128 Herring Road, Macquarie Park

drawing
South-West Elevation

drawing no.	issue
DA02-002	**A**

1/12/2011 6:54:46 PM