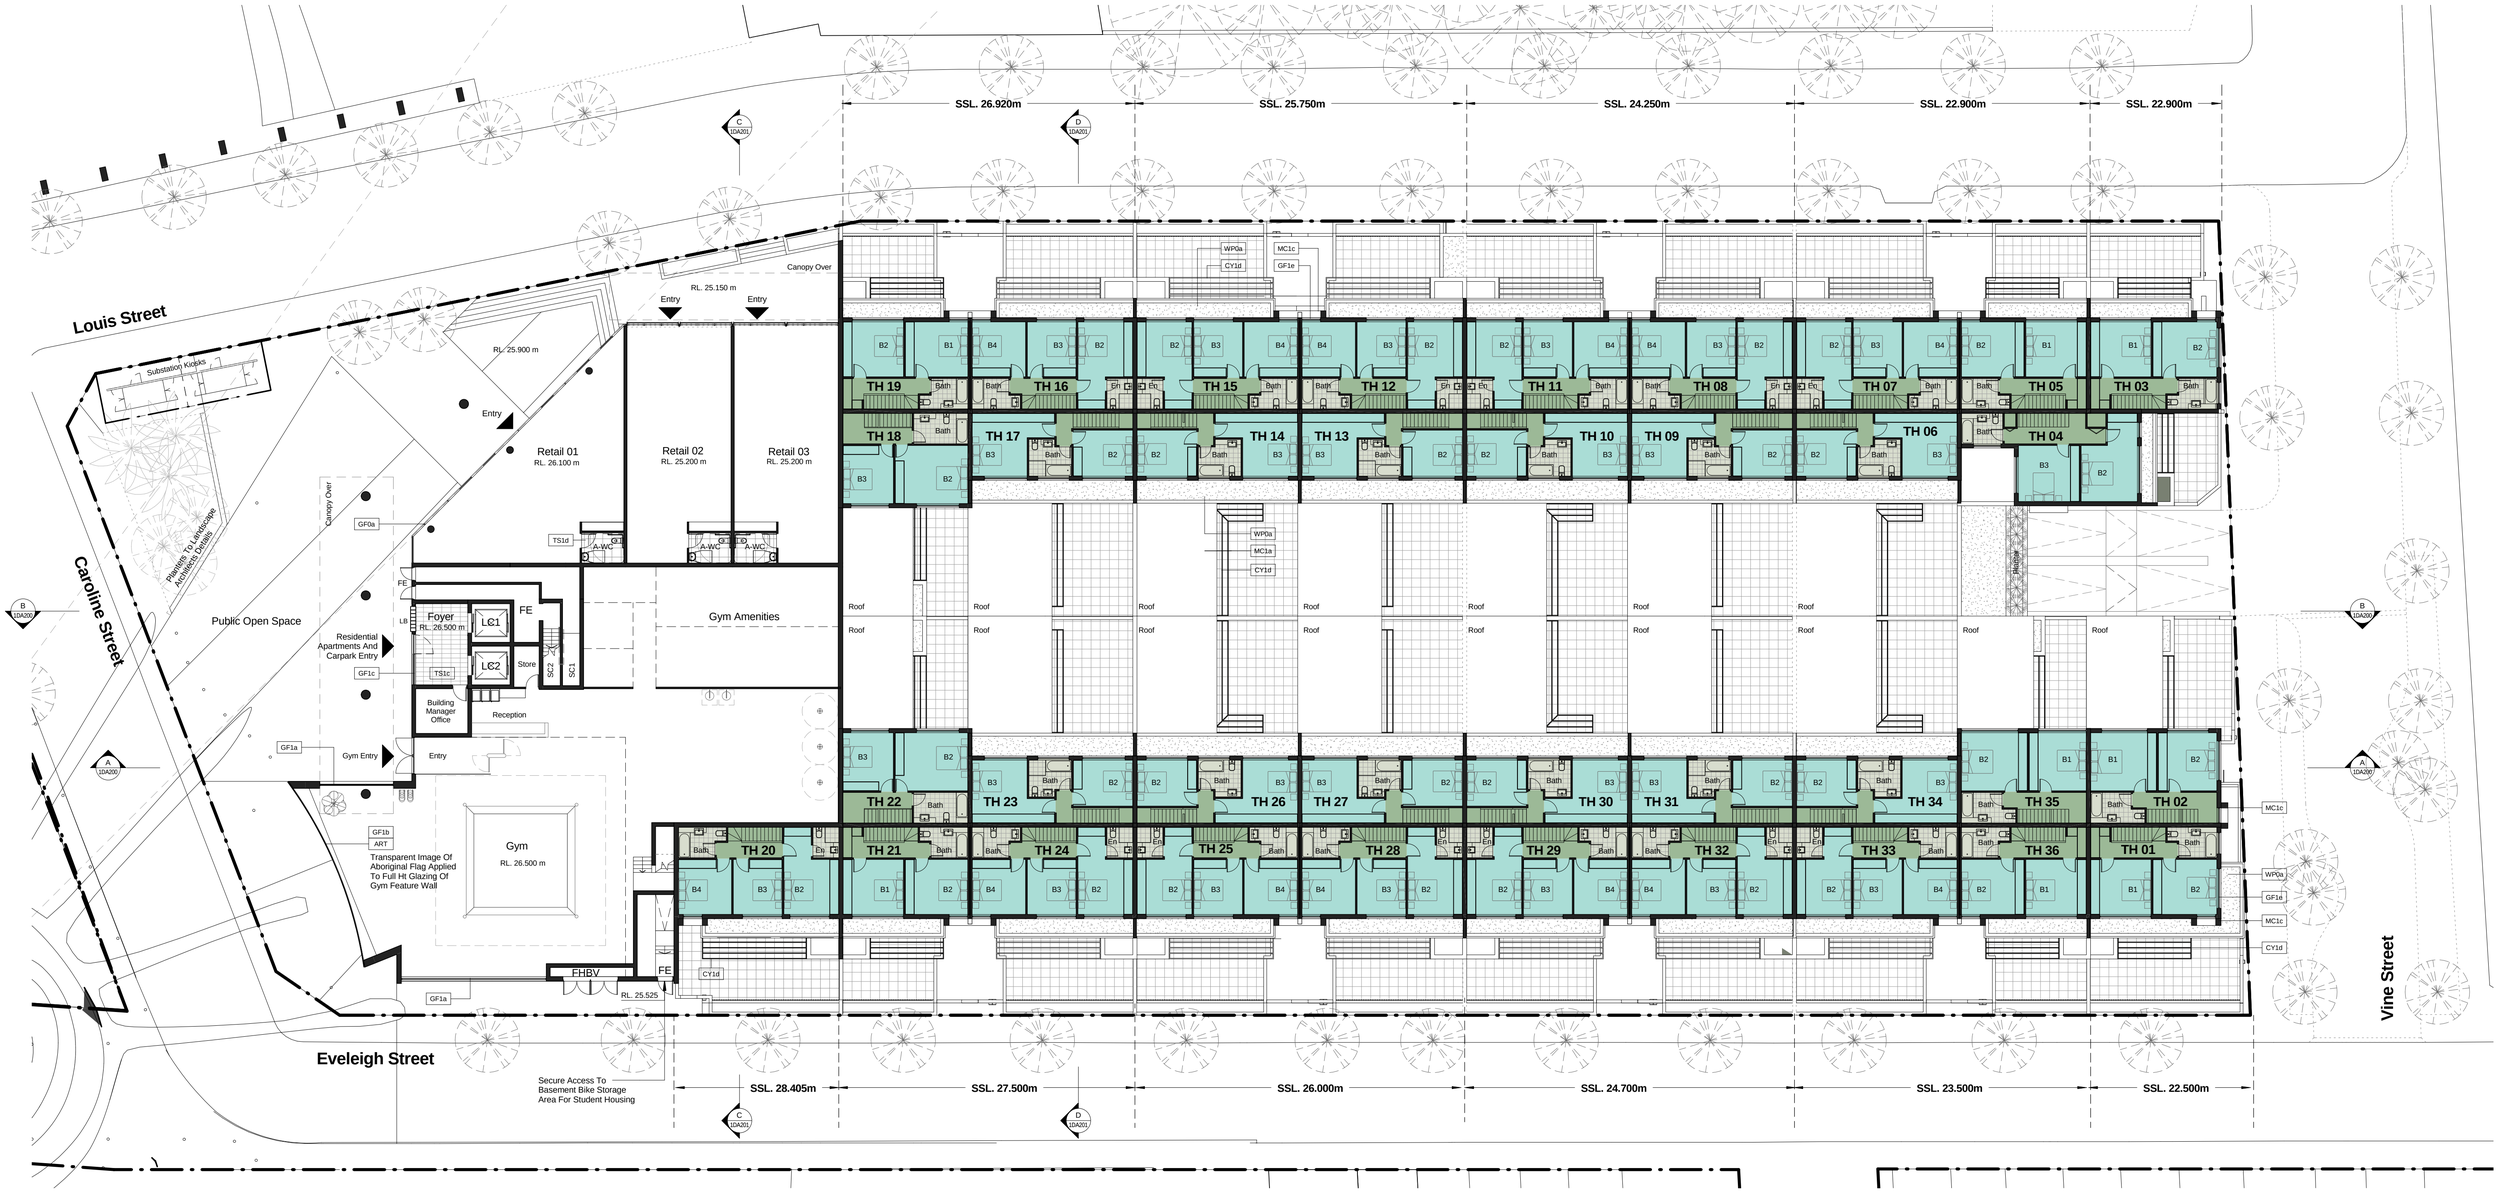

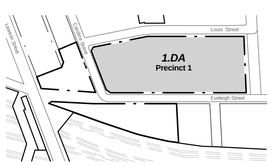

General Notes:

Architectural Drawings To Be Read In Conjunction With All Other Consultants Detailed Drawings, Reports And Specifications.

All Levels Indicated Taken To Australian Height Datum (AHD)

Refer To 0DA900 For Abbreviation Schedule And Proposed Outline Colour Seclections And Finishes Selections.

Site Underlay Based On Survey Carried Out By Denny Linker For Previous Application and Subsequent Survey Work Carried Out By Daw & Walton Consulting Surveyors - Refer To Drawing 302808.

Development Application

Rev	Description	Date
A	Current Development Summery Issue	15.06.11
B	Preliminary DA Issue For Review	11.07.11
C	Preliminary DA Issue For Review	20.07.11
D	Development Application Issue	14.12.11

NORDON · JAGO ARCHITECTS

CNR PARRAMATTA RD & JOHNSTON ST - PO BOX 254 - ANNANDALE - NSW 2038 - T.02 9517 2822 F.02 9517 2833
STEPHEN J. NORDON REGISTRATION No. NSW - 4704 GRAHAM P. JAGO REGISTRATION No. NSW - 4926

0m 2m 4m 6m 8m 10m 20m
Scale Bar 1:200

Precinct 1 - Pemulwuy Project, Mixed Use Development, REDFERN

J:\DEI\00210 Pemulwuy Project\4 NJA Documentation\5 CADD\3 DA\01 Model\01 Current\DEI00210_1DA Precinct 1 111208.rvt

TITLE

Plan Level 02- Townhouses
Plan Level 01(GF) - Mixed Use Building

JOB No.	DEI00210
DATE	Oct 2010
SCALE	A1 @ As indicated
DWG No.	1DA101 D