www.invarion.com

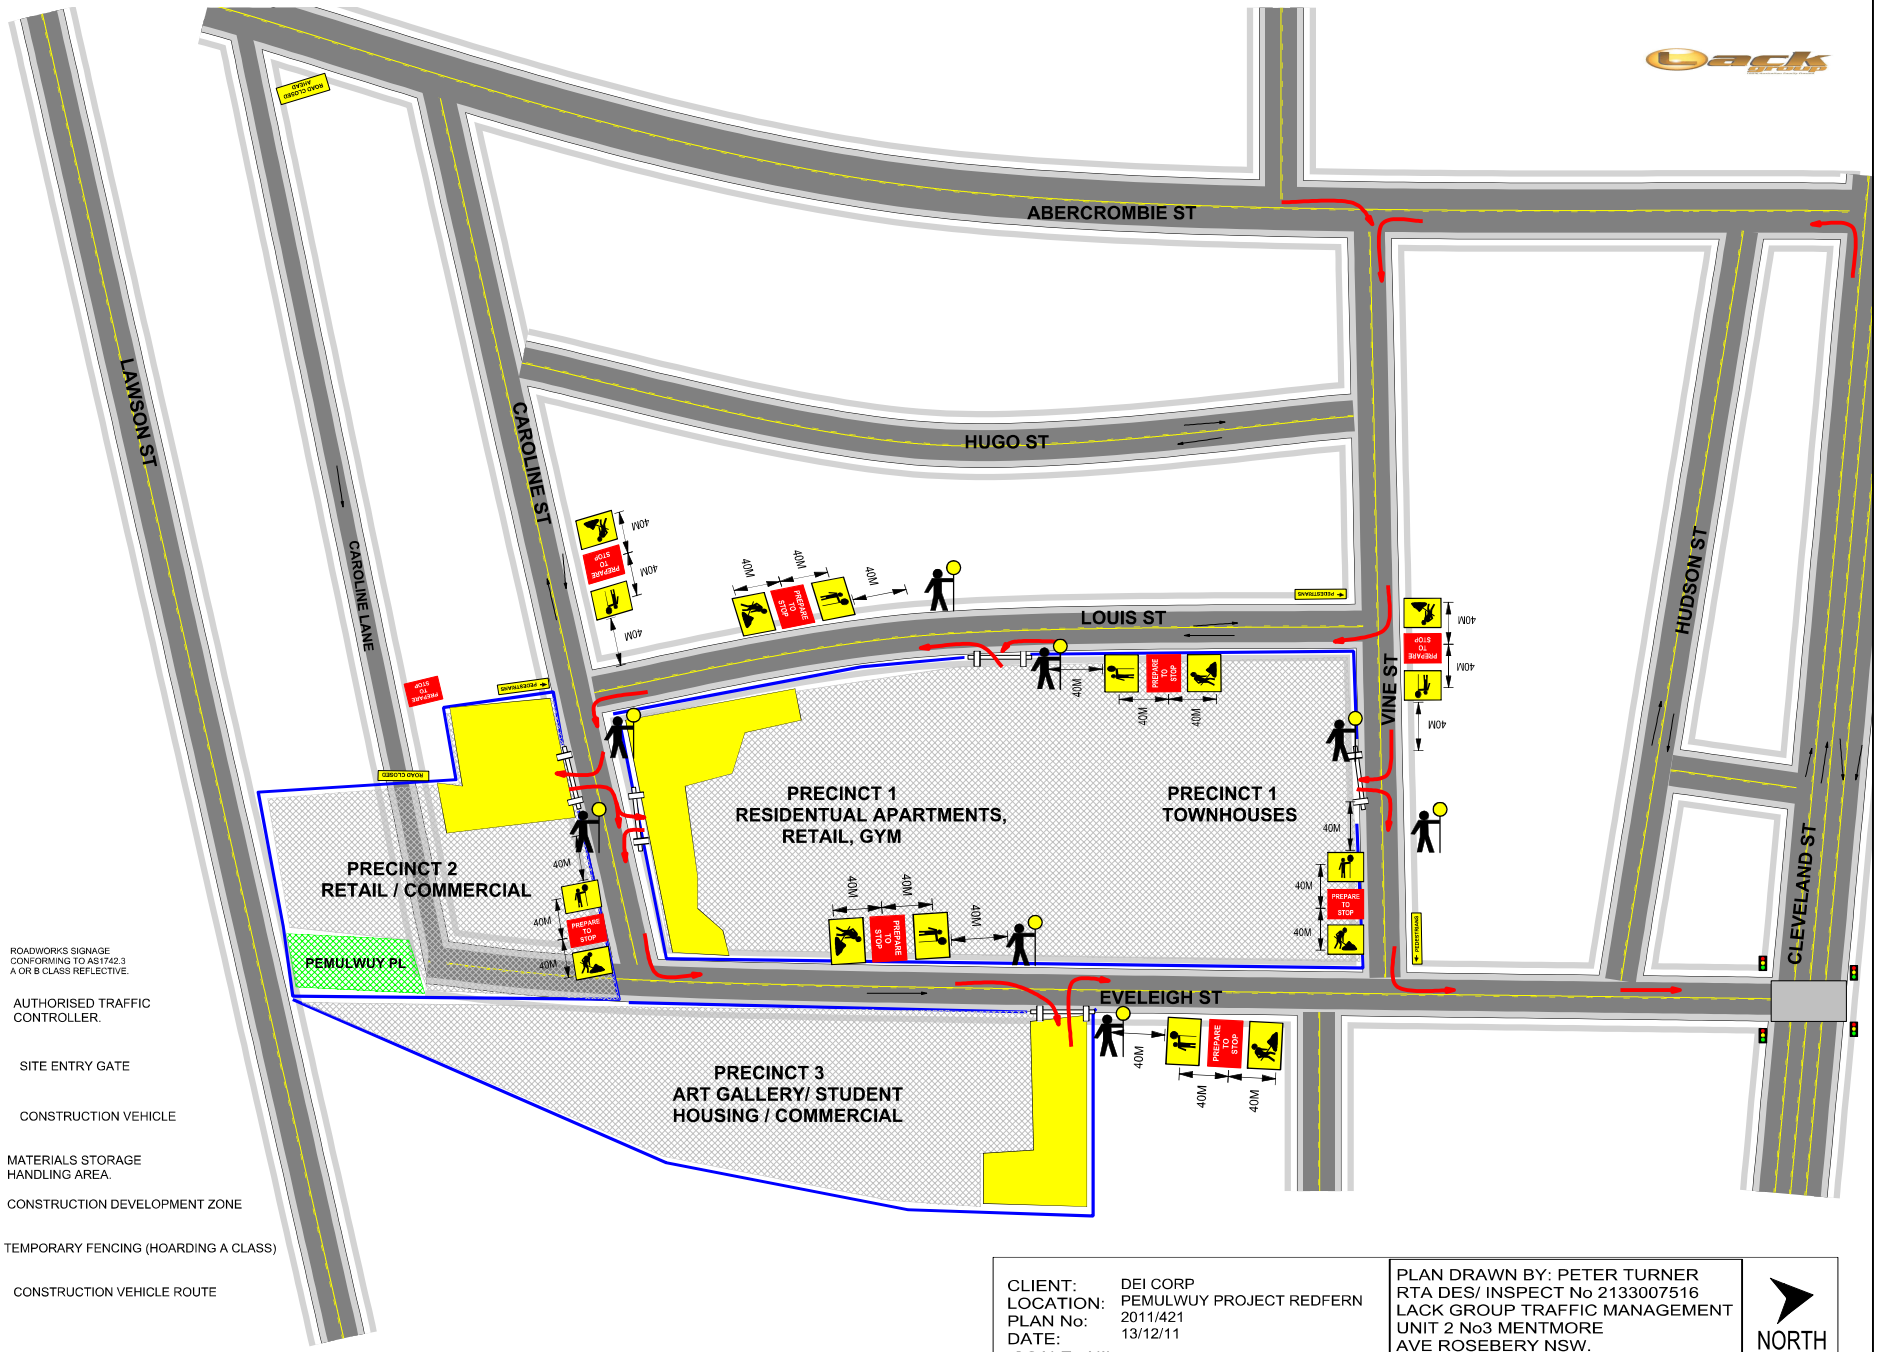

CLIENT:	DEI CORP
LOCATION:	PEMULWUY PROJECT REDFERN
PLAN No:	2011/421
DATE:	13/12/11
SCALE : NIL	

PLAN DRAWN BY: PETER TURNER
RTA DES/ INSPECT No 2133007516
LACK GROUP TRAFFIC MANAGEMENT
UNIT 2 No3 MENTMORE
AVE ROSEBERY NSW.

NORTH