



Legend

- Event Spine Road
- Event Laneway
- Pedestrian Walkway




Major Project Number: MP 09_0028 approved on 24 April 2012 by the Planning Assessment Commission, as delegate for the Minister for Planning & Infrastructure, in accordance with the Environmental Planning & Assessment Act 1979, subject to conditions of approval.


Signed: *RD*

Event Spine Road
Event spine road to general sections. Roads shall generally be 250-300mm above existing ground level and comprise of 300mm compacted gravel (subject to subgrade testing). Pipe culverts to be provided where roads cross drains. Refer to drawings DA02-DA13.

Event Laneway
Construct event laneways to typical section where shown. Roads shall generally be 100-150mm above existing ground level and comprise of 200mm compacted gravel (subject to subgrade testing). Pipe culverts to be provided where roads cross drains.

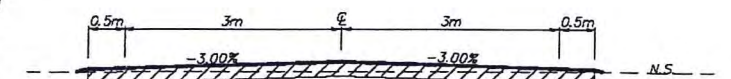

Typical 2 Way Event Laneway
Scale 1:50

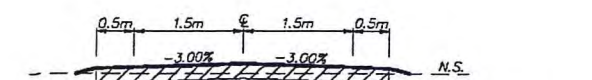

Typical 1 Way Event Laneway
Scale 1:50


Layout Plan
Scale 1:3000

This plan is NOT to be used for construction purposes unless it carries the approval stamp of the local authority.


Client:		Project:		Title:		ARDILL PAYNE & PARTNERS		Design: RB		Scale at A1: As Shown		Date: May 2010	
Billinudgel Property Trust		North Byron Parklands Tweed Valley Way & Jones Road Wooyung		Road Hierarchy Plan and General Site Layout		CONSULTING CIVIL AND STRUCTURAL ENGINEERS PROJECT MANAGERS TOWN PLANNERS AND SURVEYORS		Drawn: RB		Datum: AHD			
								Checked: RB		Acad file: 6883-DA.dwg			
								Approved:		Ccad file: 6883-DA-1.dwg			
								Job No:		Dwg No:		Issue:	
A		18.6.10		At-grade spine road amended		TJC		6883		DA01		A	
Issue		Date		Amendment		App'd							

Major Project Number: MP 09_0028 approved on 24 April 2012
by the Planning Assessment Commission, as delegate for the
Minister for Planning & Infrastructure, in accordance with the
Environmental Planning & Assessment Act 1979, subject to
conditions of approval.

Signed: *BD*

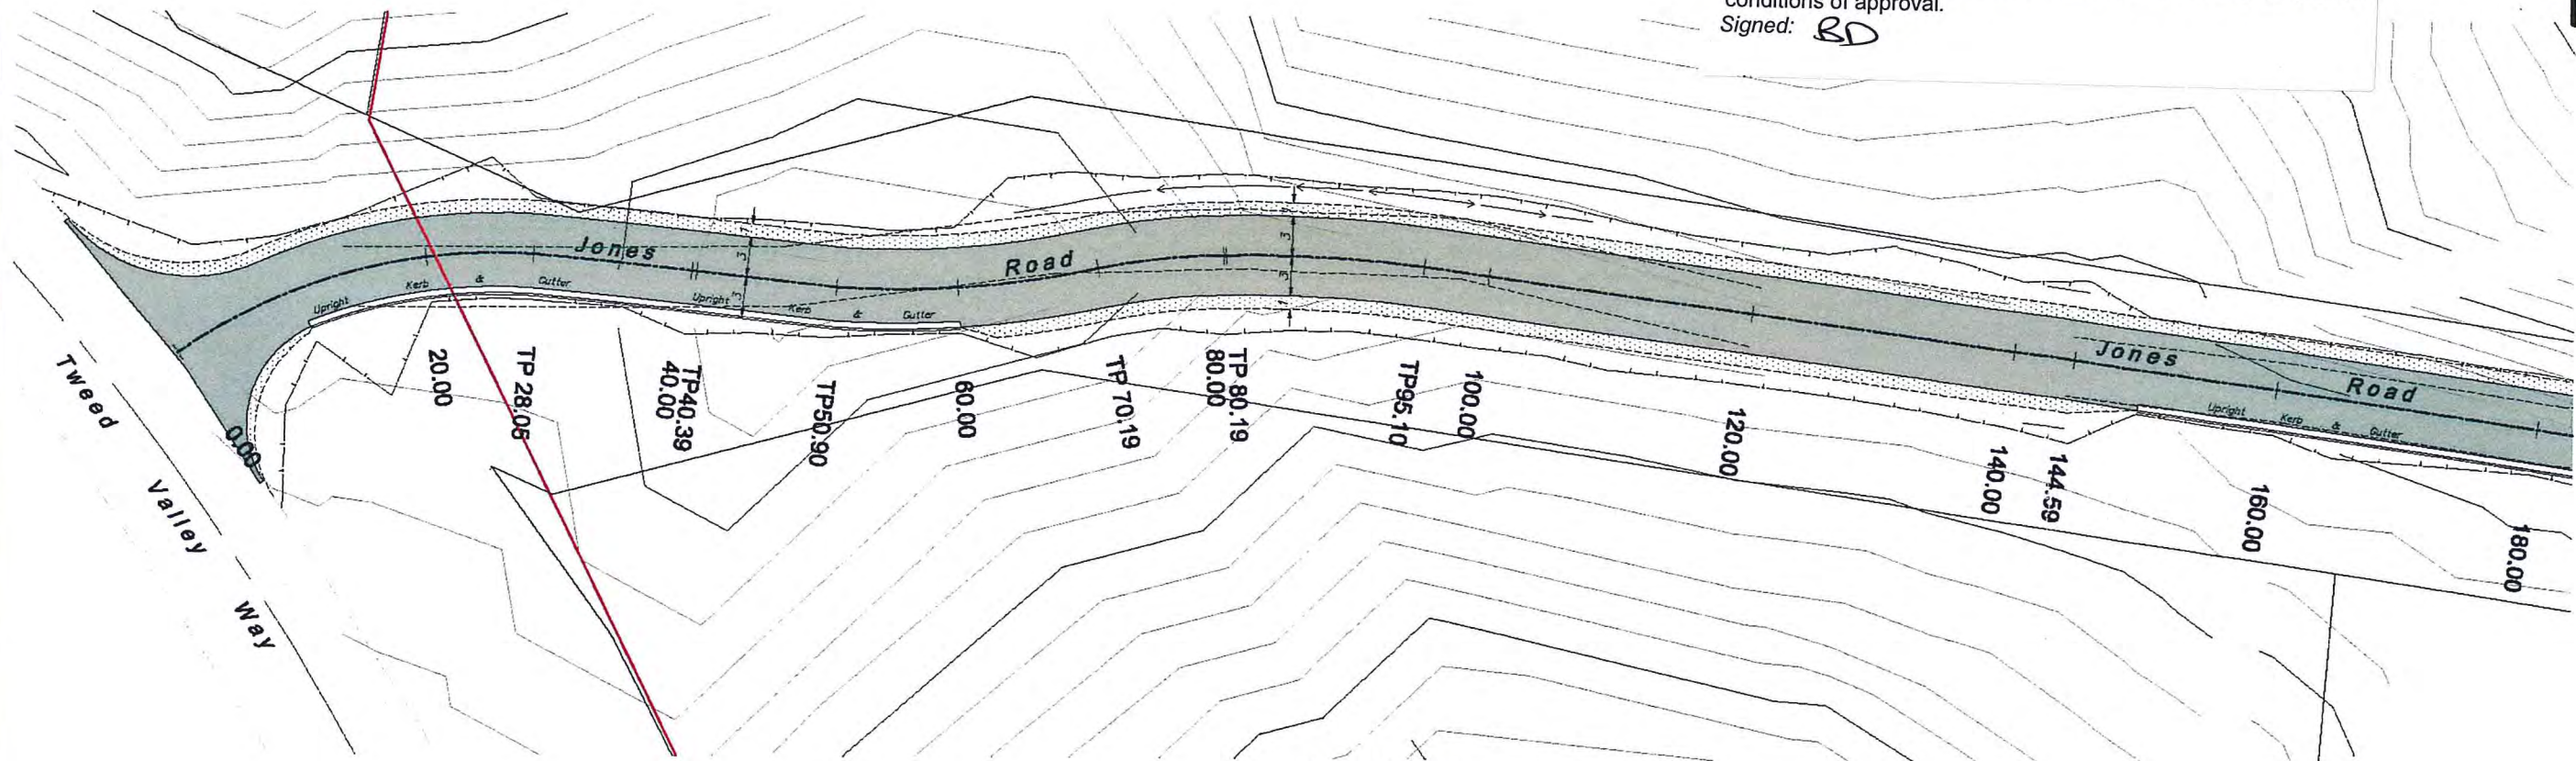

Layout Plan
Scale 1:250


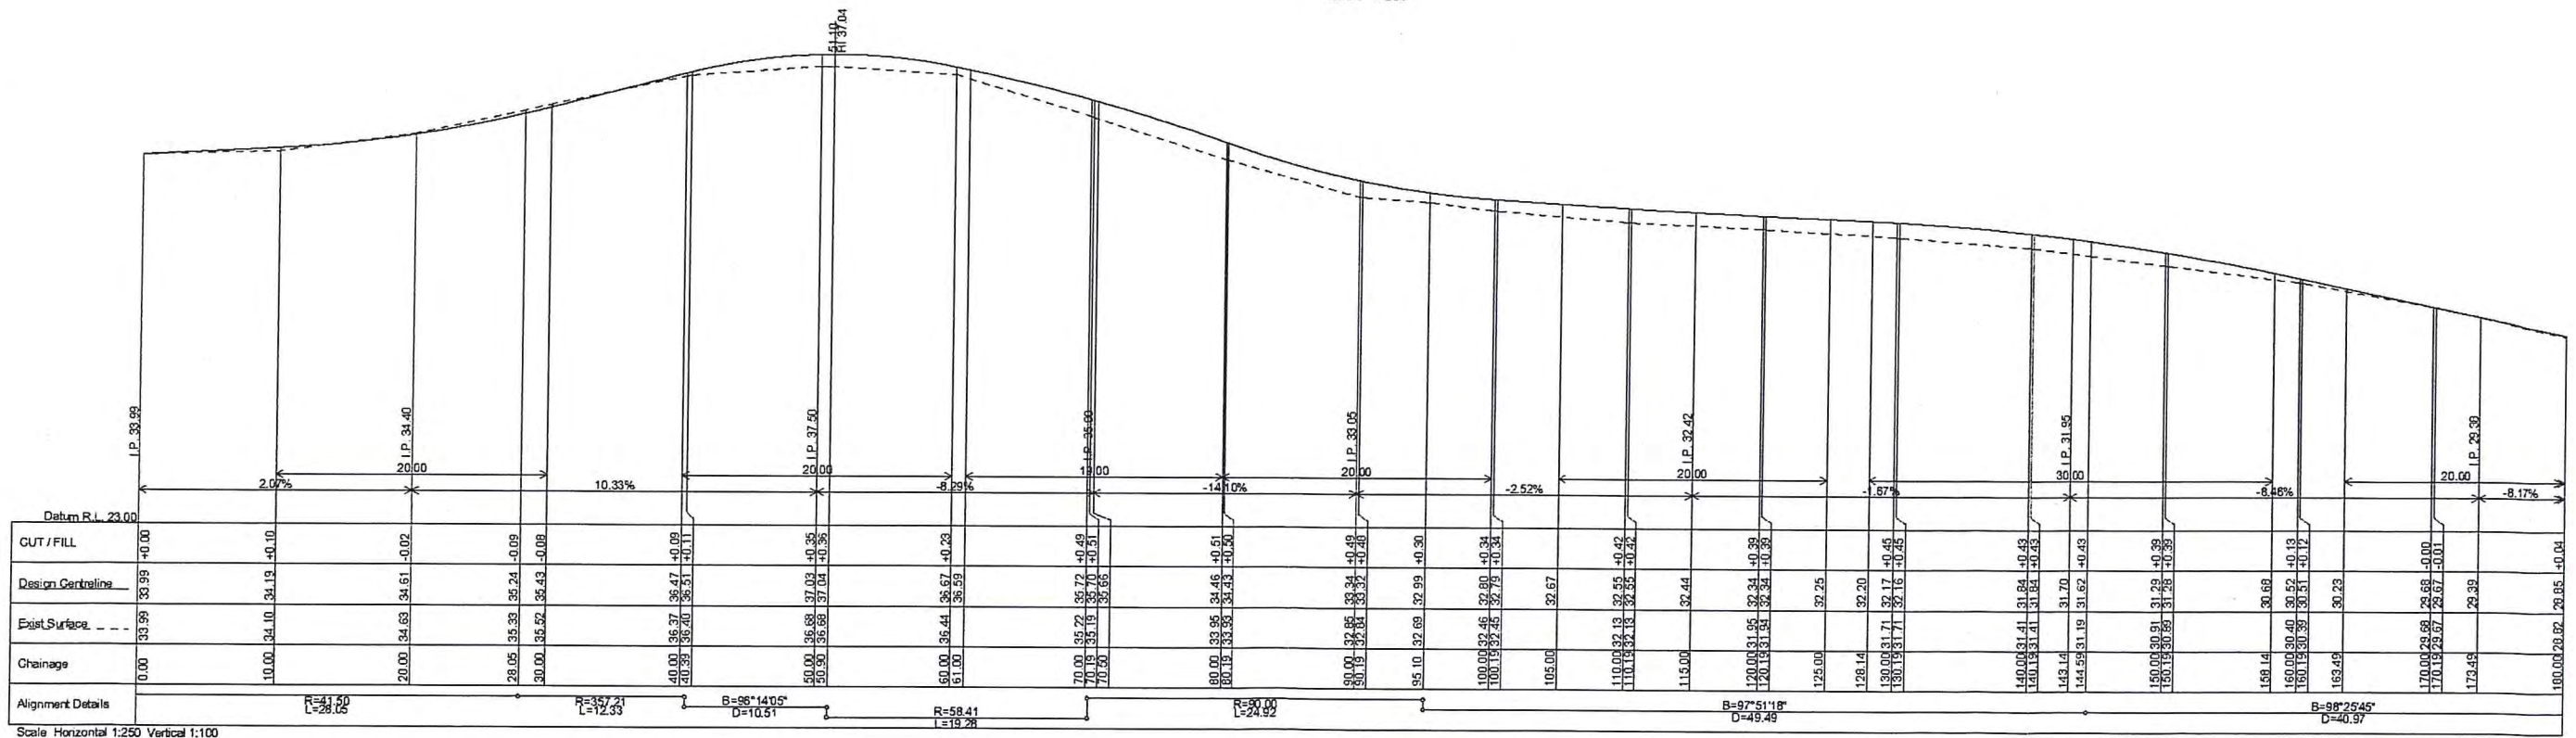


This plan is NOT to be used for
construction purposes unless it carries the
approval stamp of the local authority.

5101_M016803-009916803_Schedule in the Great Park 3A/05 Drawing 01 DA Plan (for 3A Approval) 6883-DA.dwg, 17/04/2010 3:28:07 PM




Client: Billinudgel Property Trust		Project: North Byron Parklands Tweed Valley Way & Jones Road Wooyung		Title: Jones Road Plan and Long Section Ch0-180		ARDILL PAYNE & PARTNERS CONSULTING CIVIL AND STRUCTURAL ENGINEERS PROJECT MANAGERS TOWN PLANNERS AND SURVEYORS 79 Tenar Street P.O. Box 20 BALLINA NSW 2478 A.B.N. 113 861 522 12 Telephone: 02 6666 3280 Facsimile: 02 6666 7820 e-mail: info@ardillpayne.com.au Website: www.ardillpayne.com.au		Design: RB Drawn: RB Checked: RB Approved: RB Job No: 6883 Scale at A1: As Shown Datum: AHD Acad file: 6883-DA.dwg Acad file: 6883-DA-1.dwg Dwg No: DA02 Date: May 2010 Issue: 30	
Issue	Date	Amendment	App'd						

Major Project Number: MP 09_0028 approved on 24 April 2012 by the Planning Assessment Commission, as delegate for the Minister for Planning & Infrastructure, in accordance with the Environmental Planning & Assessment Act 1979, subject to conditions of approval.
Signed: *PD*

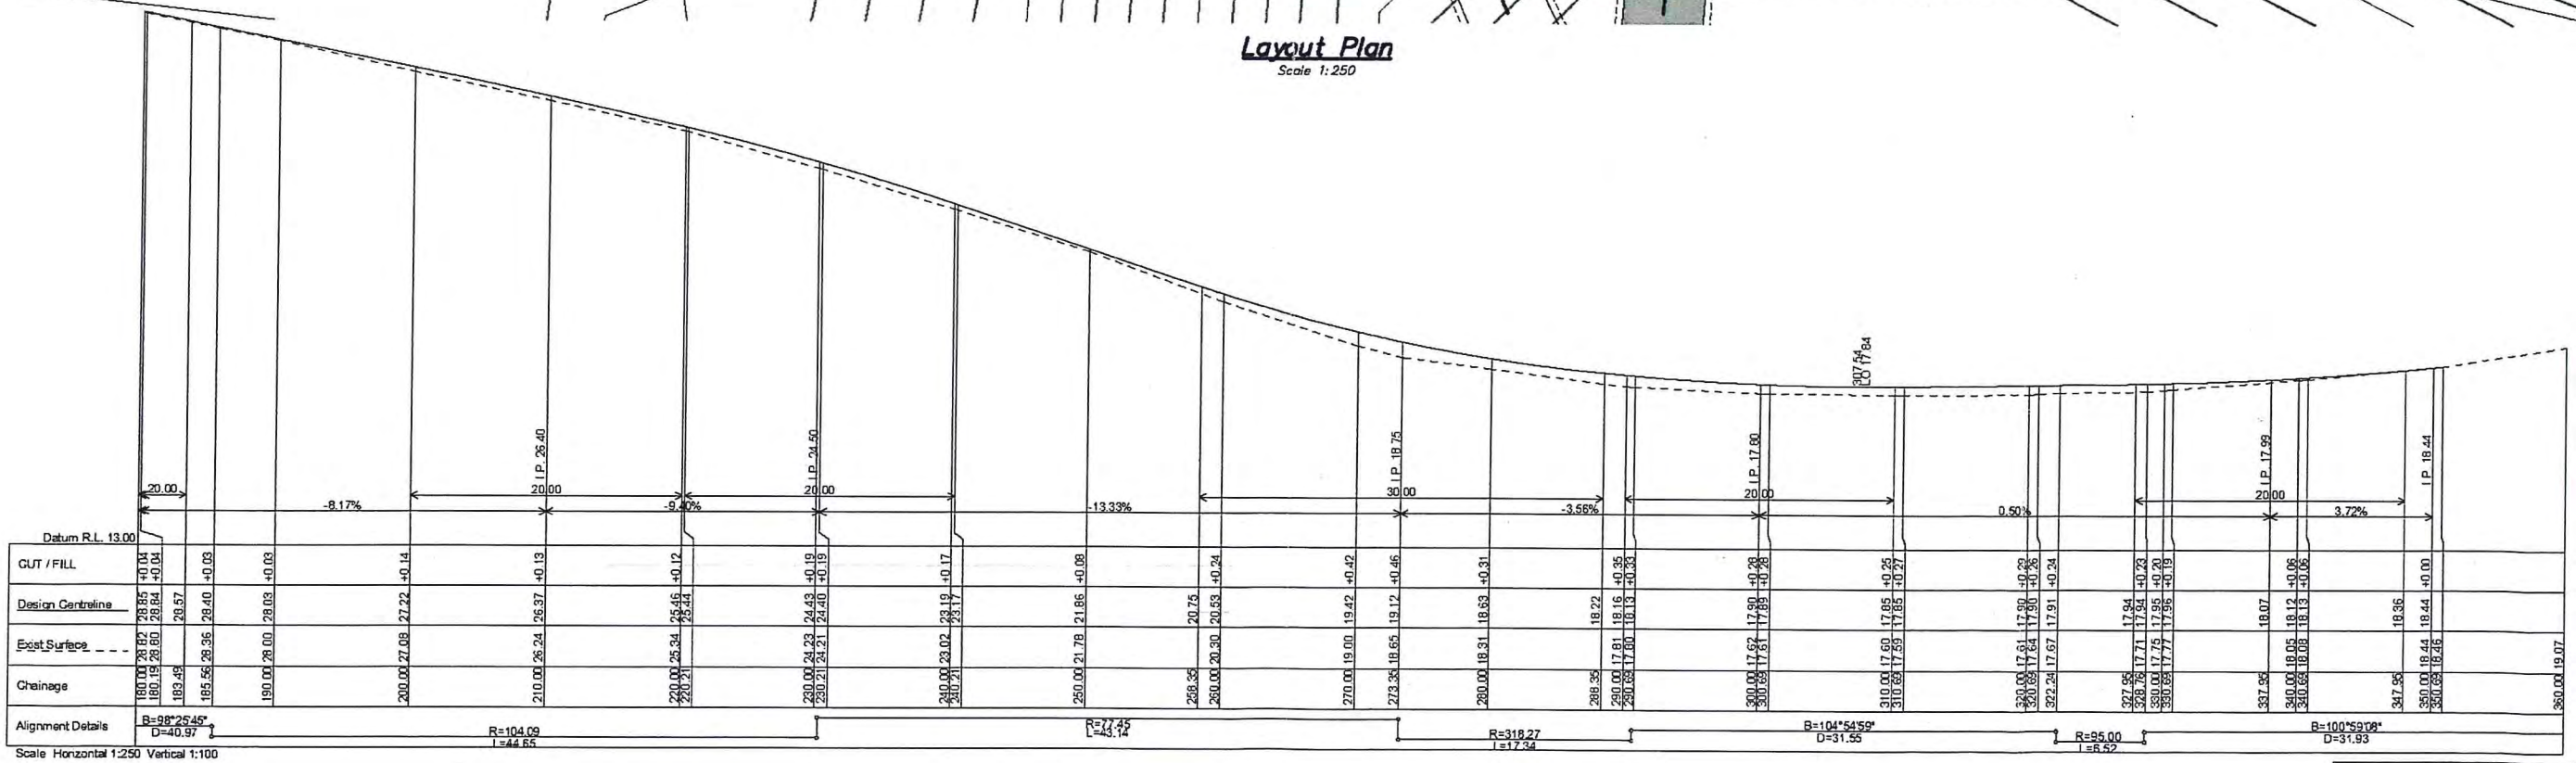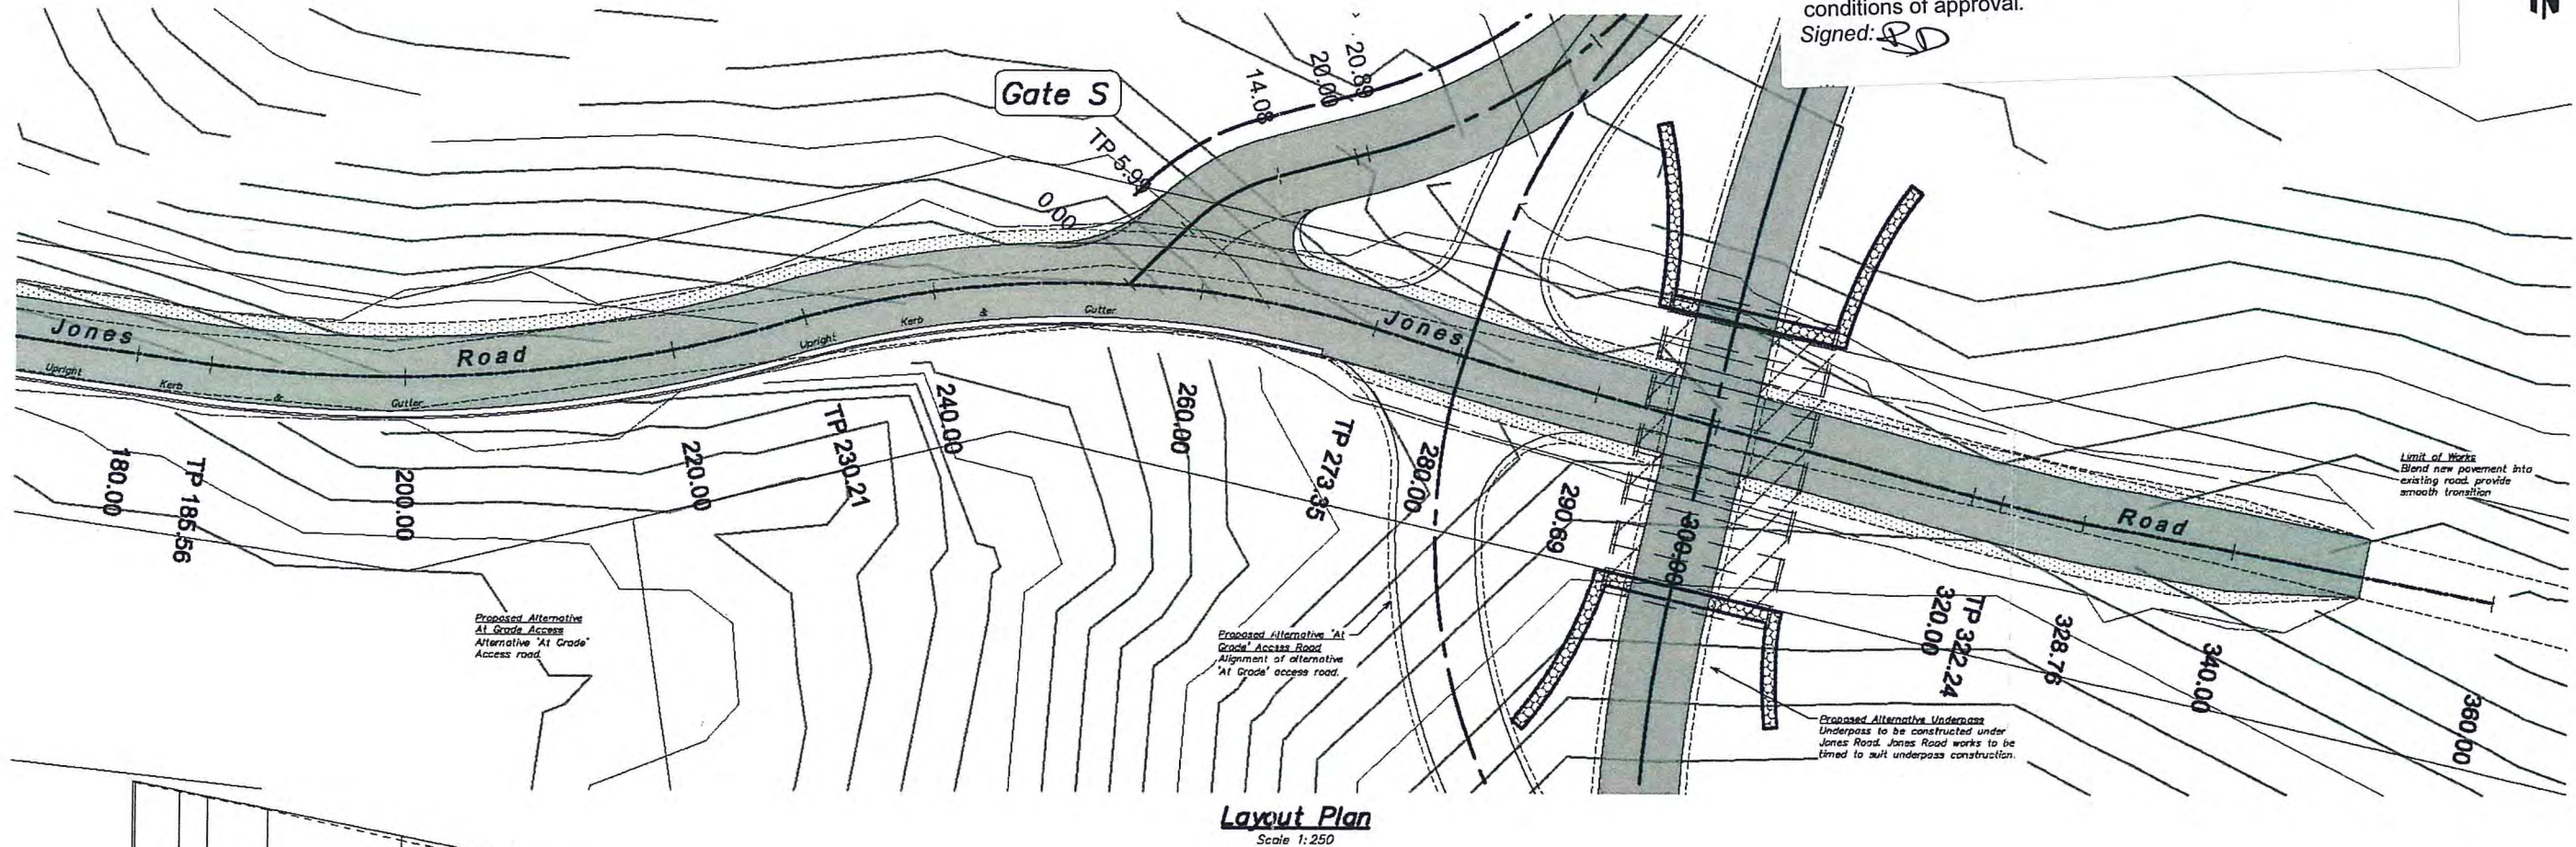

This plan is NOT to be used for construction purposes unless it carries the approval stamp of the local authority.

Client: Billinudgel Property Trust		Project: North Byron Parklands Tweed Valley Way & Jones Road Wooyung		Title: Jones Road Plan and Long Section Ch180-360		ARDILL PAYNE & PARTNERS CONSULTING CIVIL AND STRUCTURAL ENGINEERS PROJECT MANAGERS TOWN PLANNERS AND SURVEYORS 79 Tamar Street P.O. Box 20 BALLINA NSW 2478 A.B.N. 113 881 522 12		Design: RB Drawn: RB Checked: RB Approved: RB Job No: 6883 Scale: As Shown Datum: AHD Acad file: 6883-DA.dwg Dwg No: 6883-DA-1.dwg Date: May 2010 Issue: A	
Issue: A	Date: 18.6.10	At-grade spine road amended		TJC		Telephone: 02 6668 3280 Facsimile: 02 6668 7620 e-mail: info@ardillpayne.com.au Website: www.ardillpayne.com.au		6883 DA03 A	

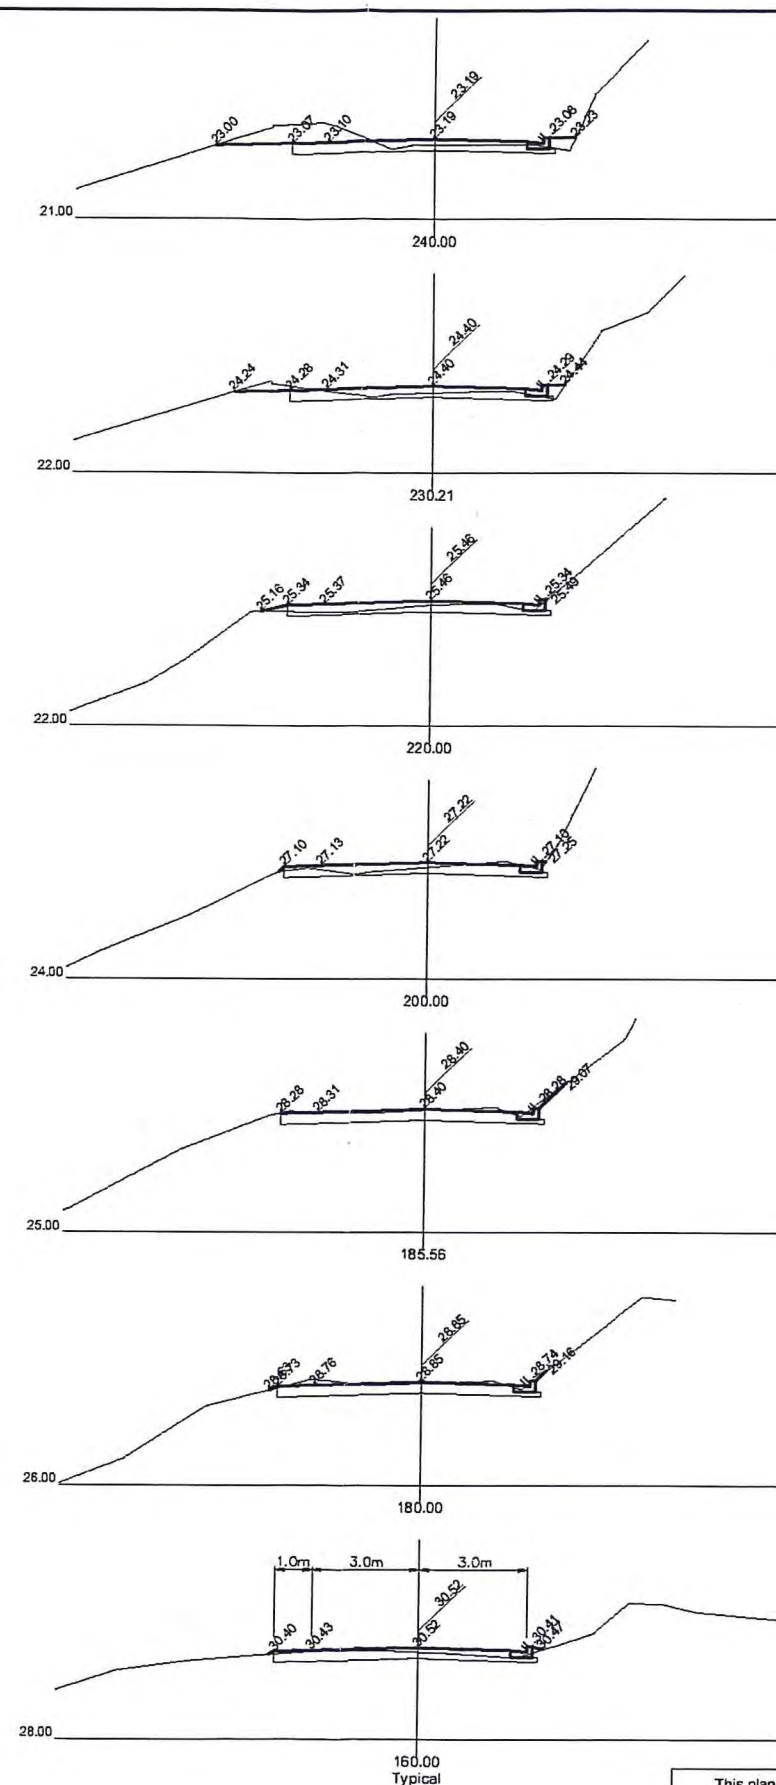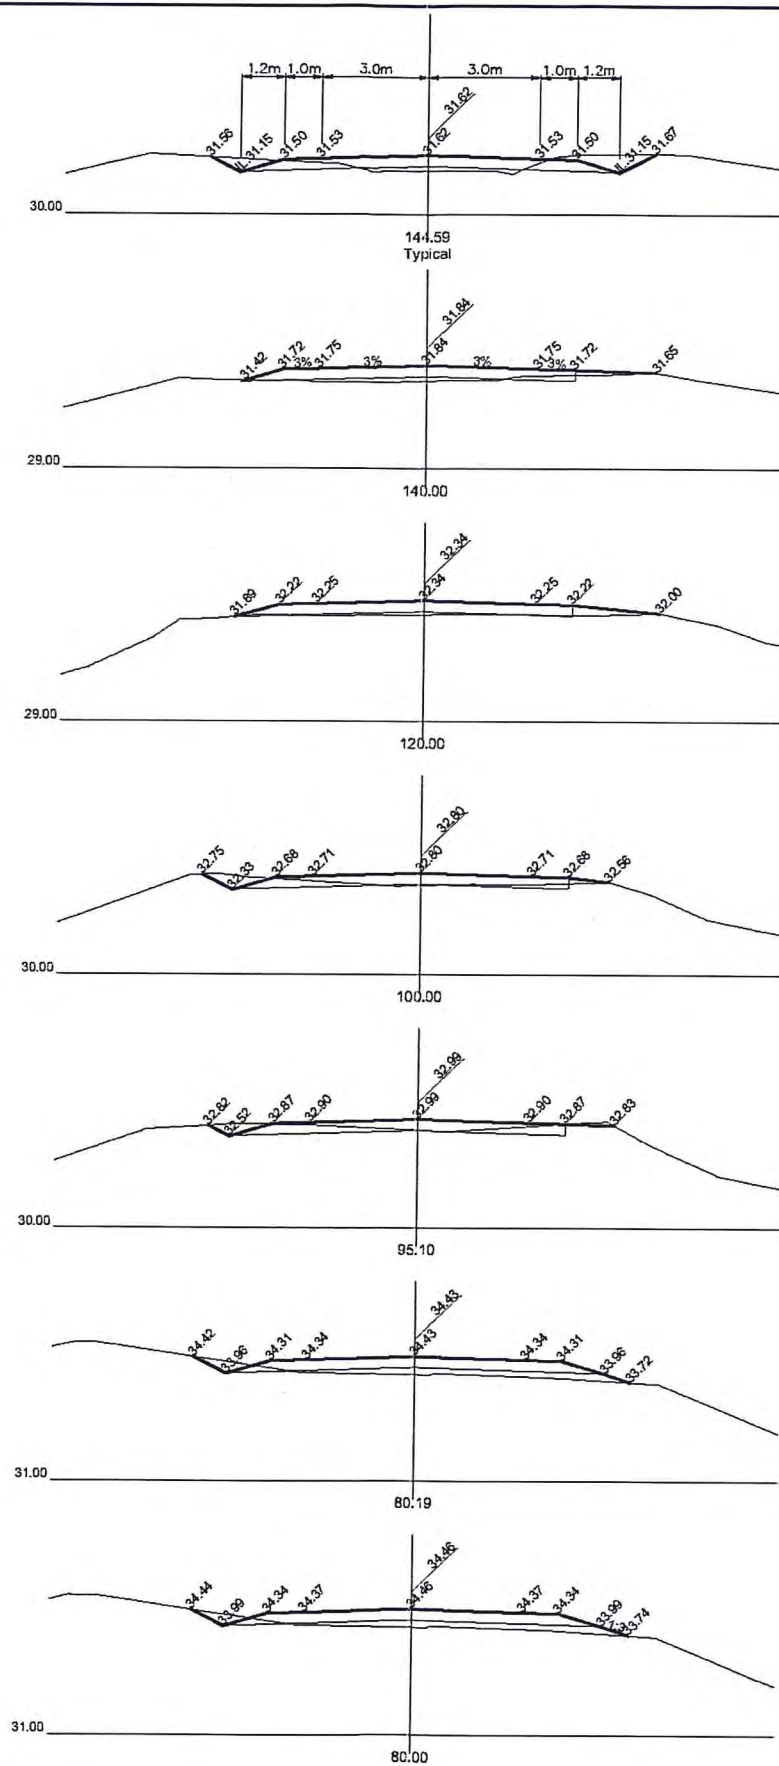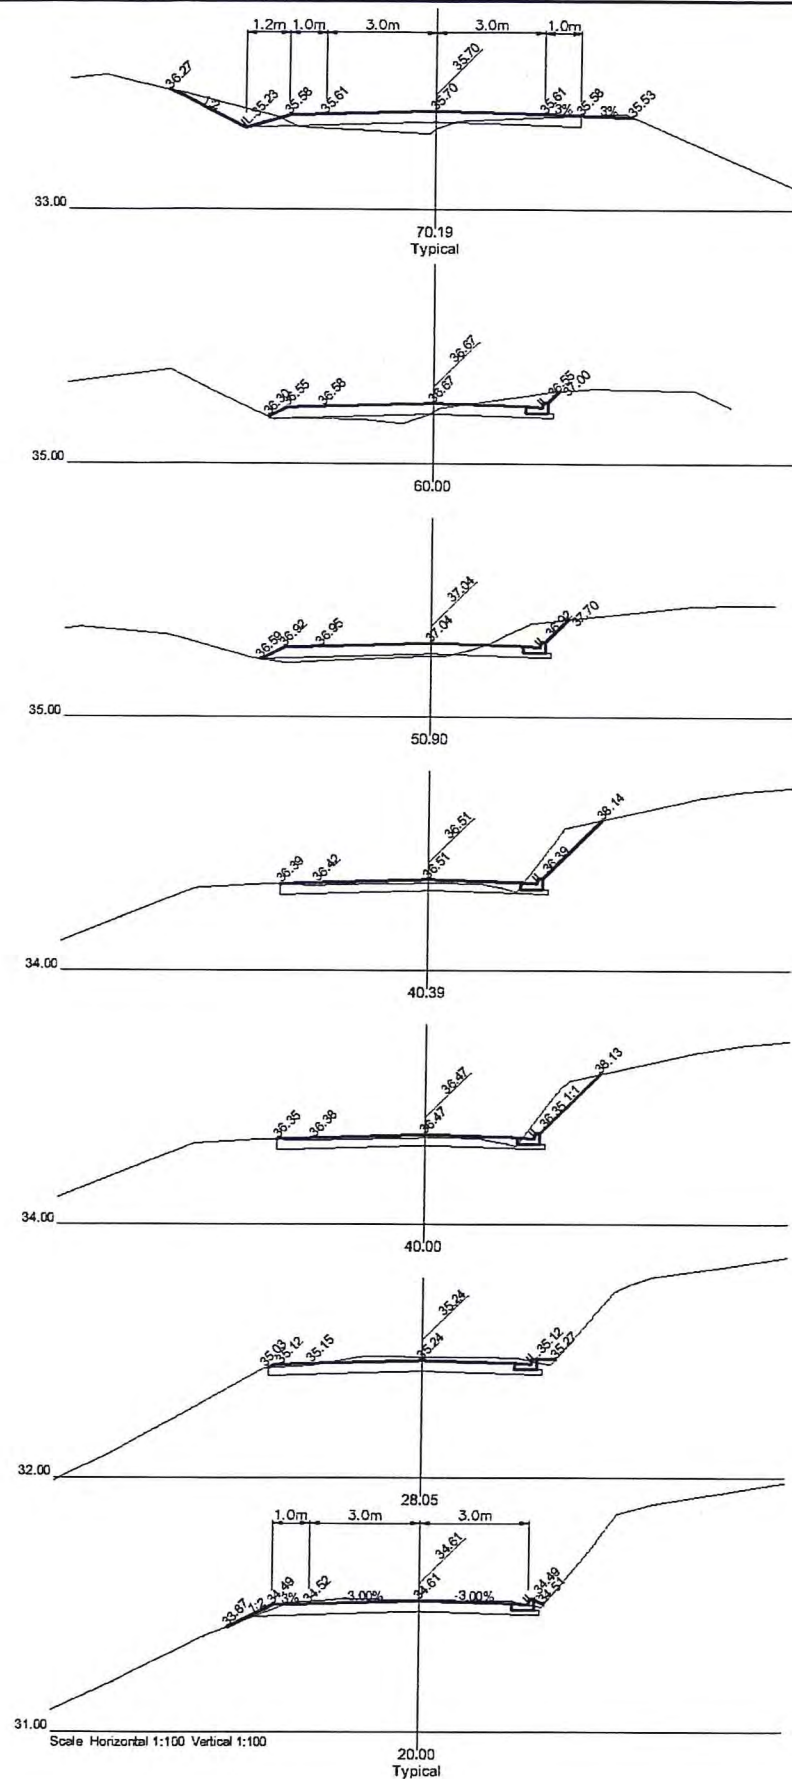

This plan is NOT to be used for construction purposes unless it carries the approval stamp of the local authority.

Issue	Date	Amendment	App'd

Client:	Billinudgel Property Trust
---------	----------------------------


Project:	North Byron Parklands Tweed Valley Way & Jones Road Wooyung
----------	---

Title:	Jones Road Cross Sections Ch 0-240
--------	---------------------------------------

ARDILL PAYNE & PARTNERS CONSULTING CIVIL AND STRUCTURAL ENGINEERS PROJECT MANAGERS TOWN PLANNERS AND SURVEYORS 70 Tamar Street P.O. Box 20 BALLINA NSW 2478 A.B.N. 113 861 522 12 Telephone: 02 6666 3260 Facsimile: 02 6666 7920 e-mail: info@ardillpayne.com.au Website: www.ardillpayne.com.au	
--	---

Design	RB	Scale at A1	As Shown	Date	May 2010
Drawn	RB	Datum	AHD		
Checked		Acad No	6883-DA.dwg		
Approved		Dcad No	6883-DA-1.dwg		
Job No	6883	Dwg No	DA04		

Major Project Number: MP 09_0028 approved on 24 April 2012 by the Planning Assessment Commission, as delegate for the Minister for Planning & Infrastructure, in accordance with the Environmental Planning & Assessment Act 1979, subject to conditions of approval.
Signed: RD


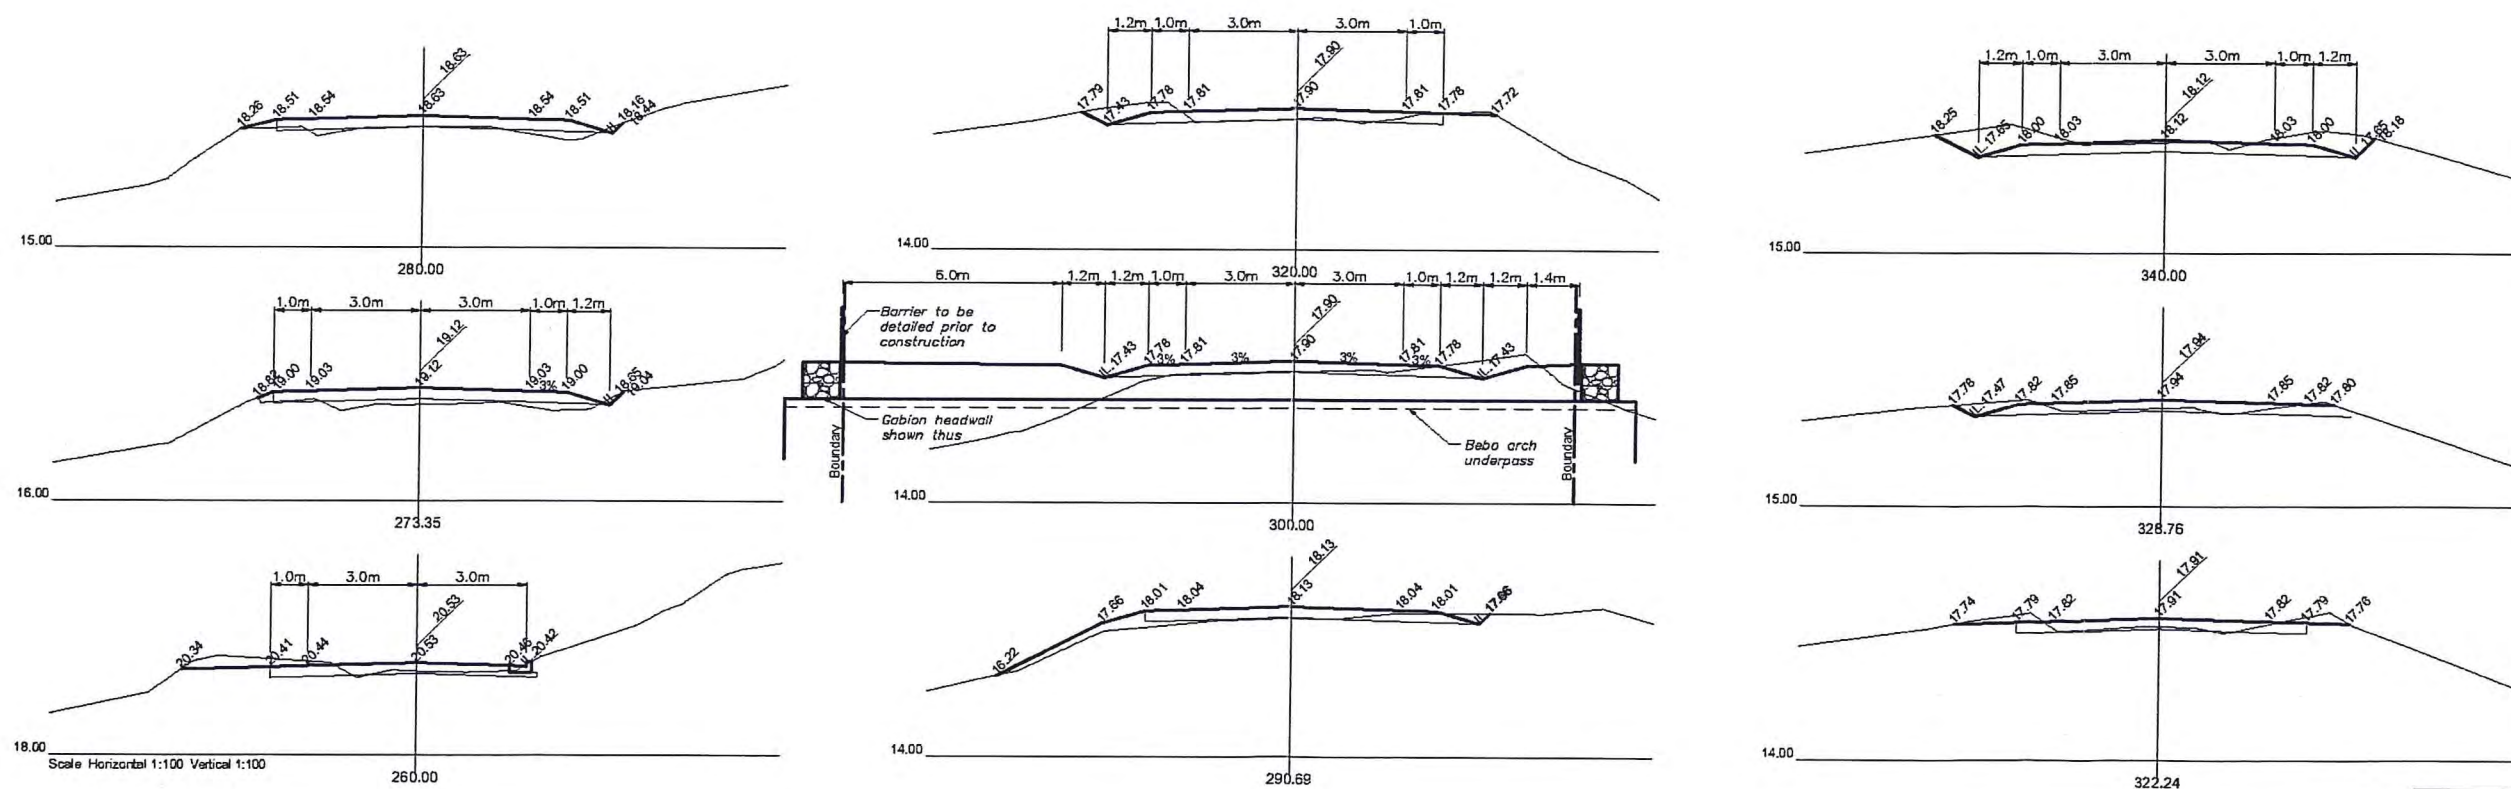


This plan is NOT to be used for construction purposes unless it carries the approval stamp of the local authority.

S:\01_2010\6600-6699\6699_Splendour in the Grass Part 3A\GIS Drawings\01 Civil\01 Current\01 DA Plans for 3A Approval\6693-DA.dwg, 17/06/2010 3:24:46 PM

Issue		Date	Amendment	App'd	Client	Project	Title	ARDILL PAYNE & PARTNERS CONSULTING CIVIL AND STRUCTURAL ENGINEERS PROJECT MANAGERS TOWN PLANNERS AND SURVEYORS 70 Tamar Street P.O. Box 20 BALLINA NSW 2478 A.B.N. 113 661 522 12		Design RB Drawn RB Checked RB Approved RB Job No 6883		Scale at A1 As Shown Datum AHD Acad file 6883-DA.dwg Cad file 6883-DA-1.dwg Dwg No DA05	Date May 2010	
					Billinudgel Property Trust	North Byron Parklands Tweed Valley Way & Jones Road Wooyung	Jones Road Cross Sections Ch 260-340	Do not scale drawing. Use written dimensions only. This plan is copyright © All rights reserved.		Telephone: 02 6656 3200 Facsimile: 02 6656 7920 e-mail: info@ardillpayne.com.au Website: www.ardillpayne.com.au		This plan is NOT to be used for construction purposes unless it carries the approval stamp of the local authority.		

Major Project Number: MP 09_0028 approved on 24 April 2012 by the Planning Assessment Commission, as delegate for the Minister for Planning & Infrastructure, in accordance with the Environmental Planning & Assessment Act 1979, subject to conditions of approval.
Signed: 

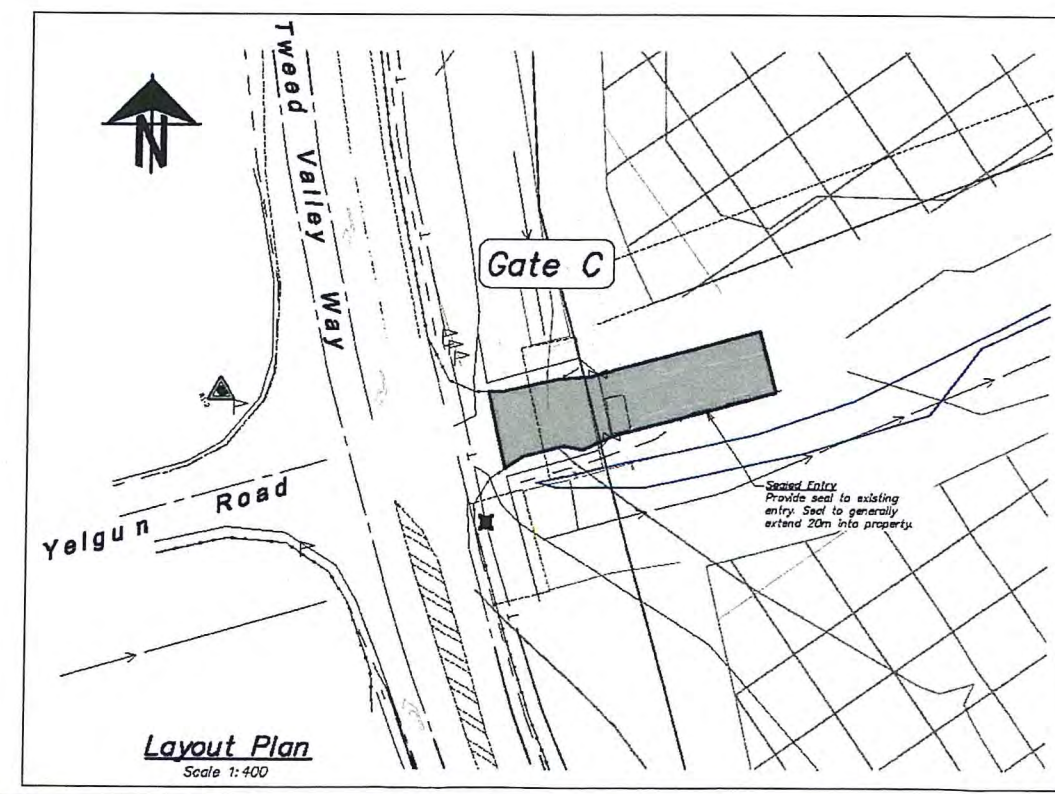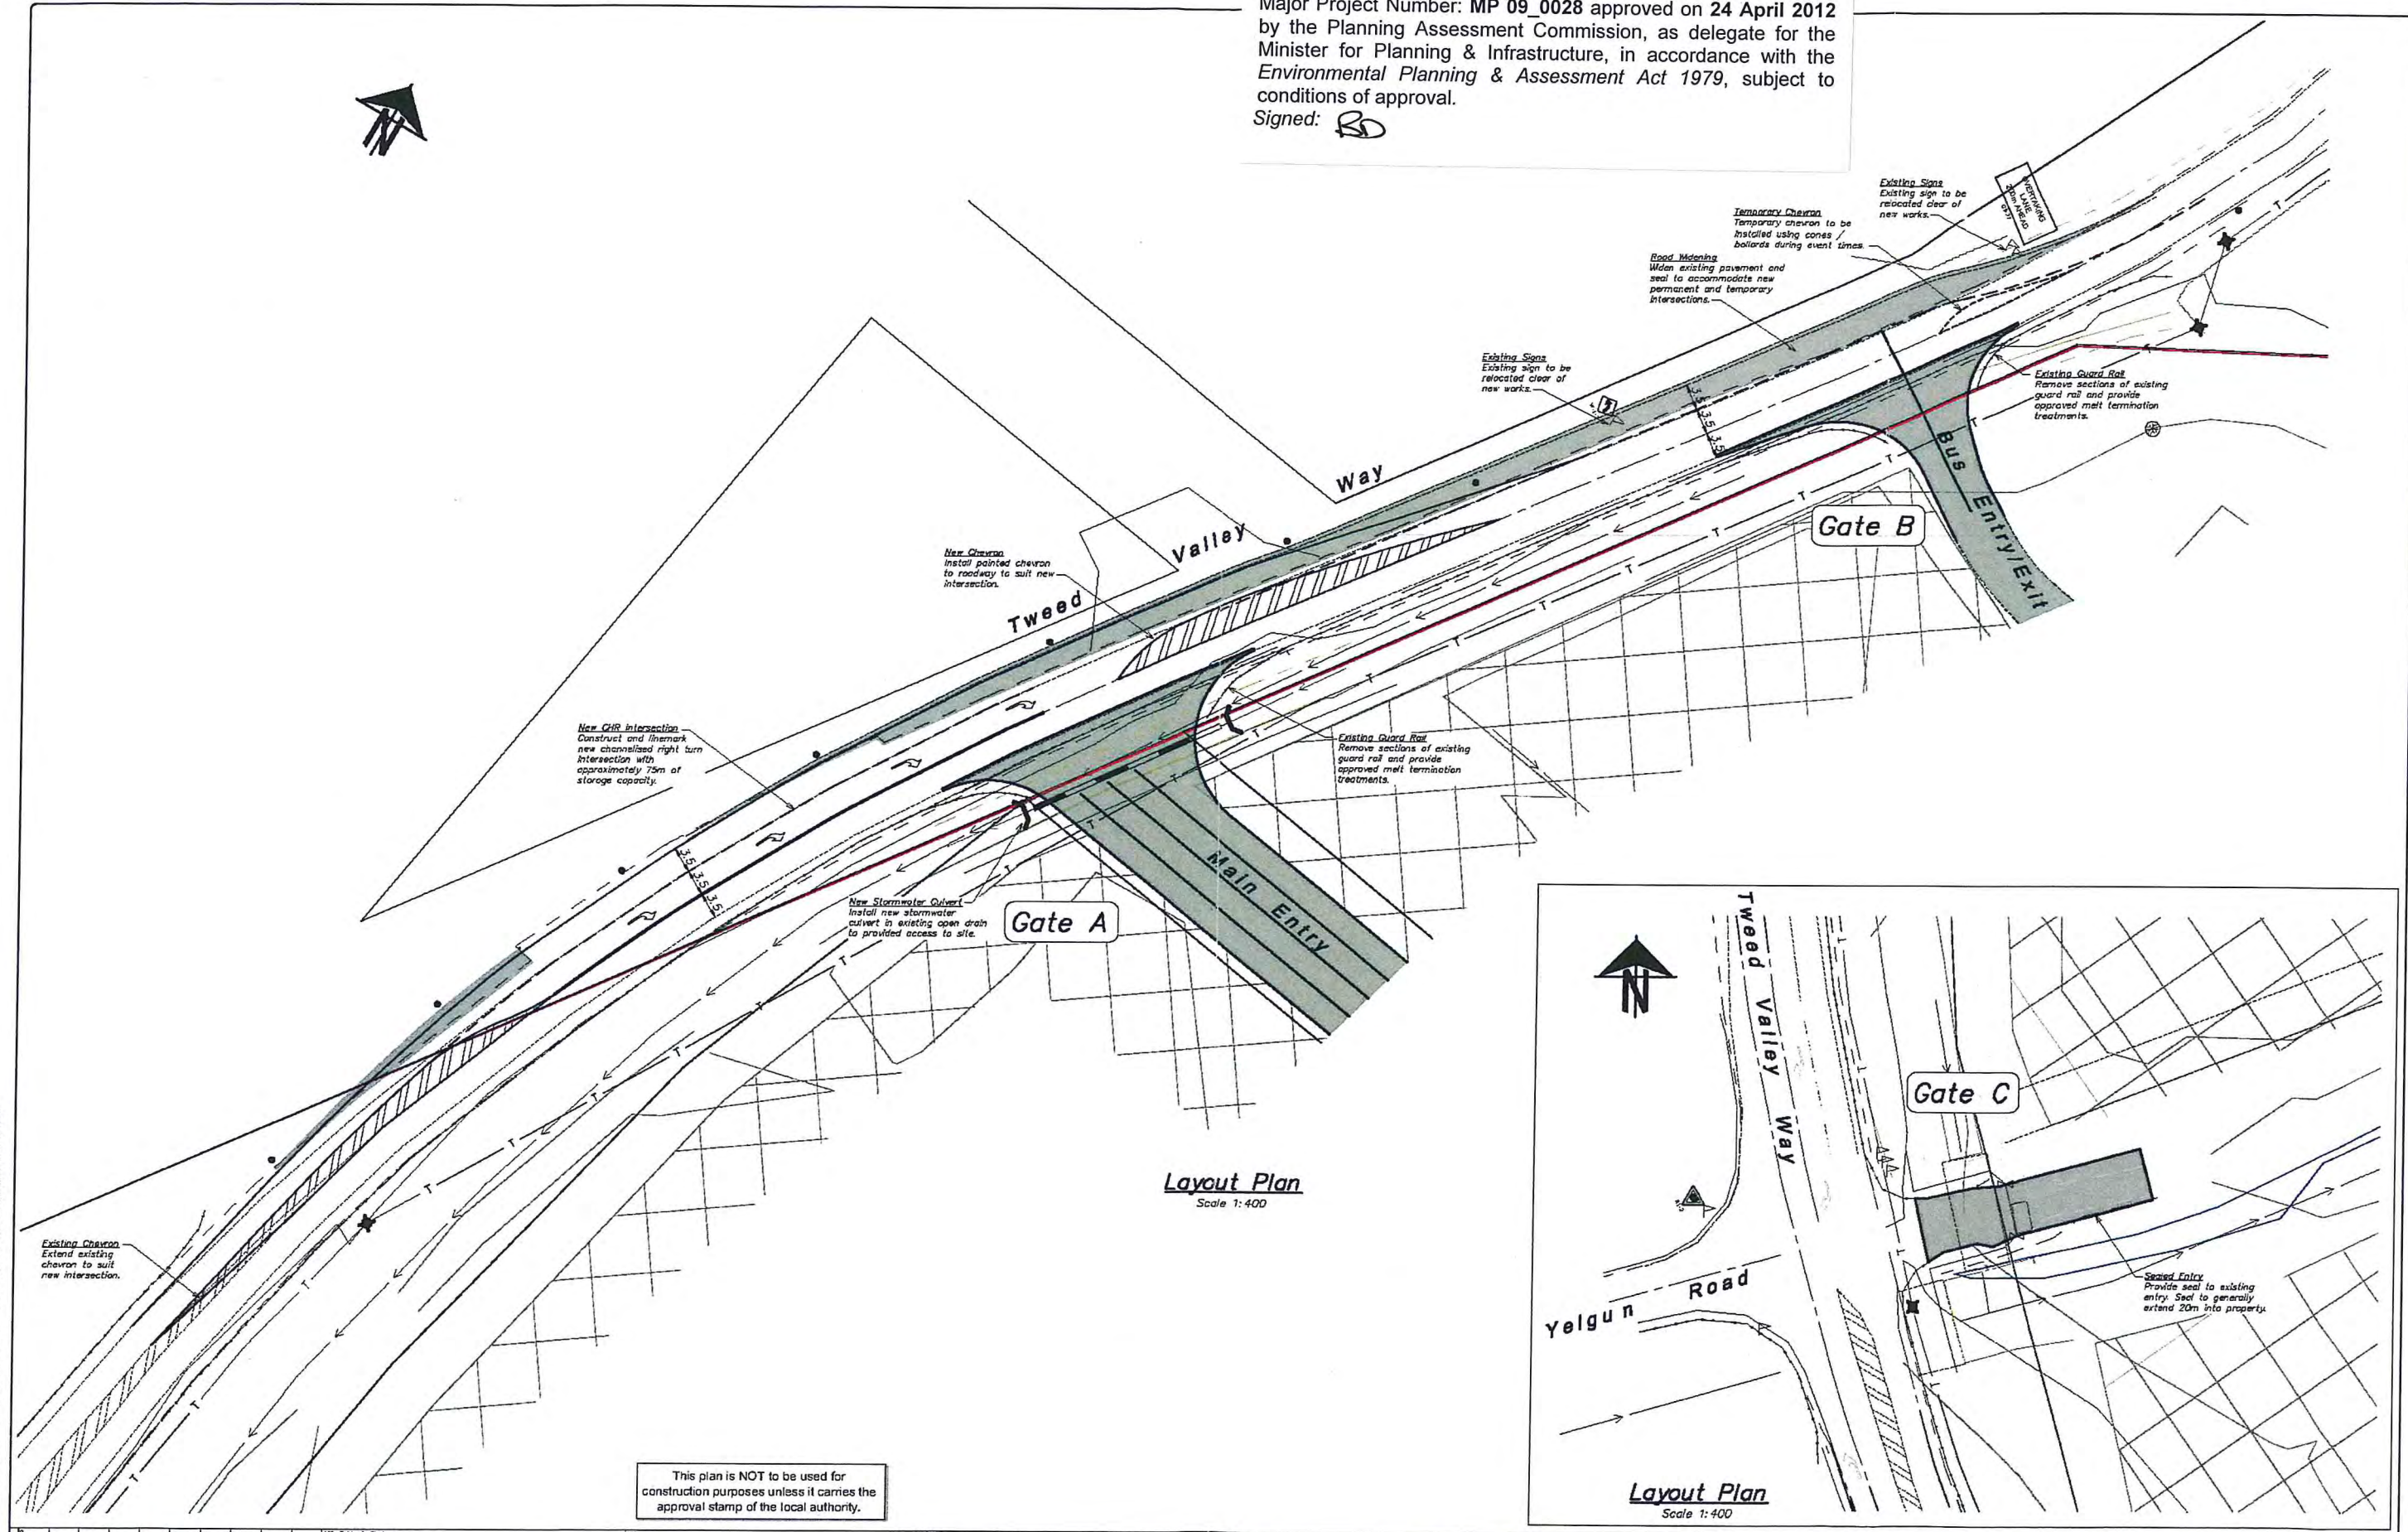


This plan is NOT to be used for construction purposes unless it carries the approval stamp of the local authority.

				Client:		Project:		Title:		ARDILL PAYNE & PARTNERS		Design RB		Scale at A1 As Shown		Date May 2010	
				Billinudgel Property Trust		North Byron Parklands Tweed Valley Way & Jones Road Wooyung		Tweed Valley Way Intersections		CONSULTING CIVIL AND STRUCTURAL ENGINEERS PROJECT MANAGERS TOWN PLANNERS AND SURVEYORS		Drawn RB		Datum AHD			
										79 Temar Street P.O. Box 20 BALLINA NSW 2478 A.B.N. 113 661 522 12		Checked		Acad file 6883-DA.dwg			
										Telephone: 02 6666 3280 Facsimile: 02 6666 7920 e-mail: info@ardillpayne.com.au Website: www.ardillpayne.com.au		Approved		Dcad file 6883-DA-1.dwg			
Issue Date Amendment App'd								Do not scale drawing. Use written dimensions only The plan is copyright © All rights reserved.				Job No 6883		Dwg No DA06		Issue	


Major Project Number: **MP 09_0028** approved on **24 April 2012**
by the Planning Assessment Commission, as delegate for the
Minister for Planning & Infrastructure, in accordance with the
Environmental Planning & Assessment Act 1979, subject to
conditions of approval.

Signed: 

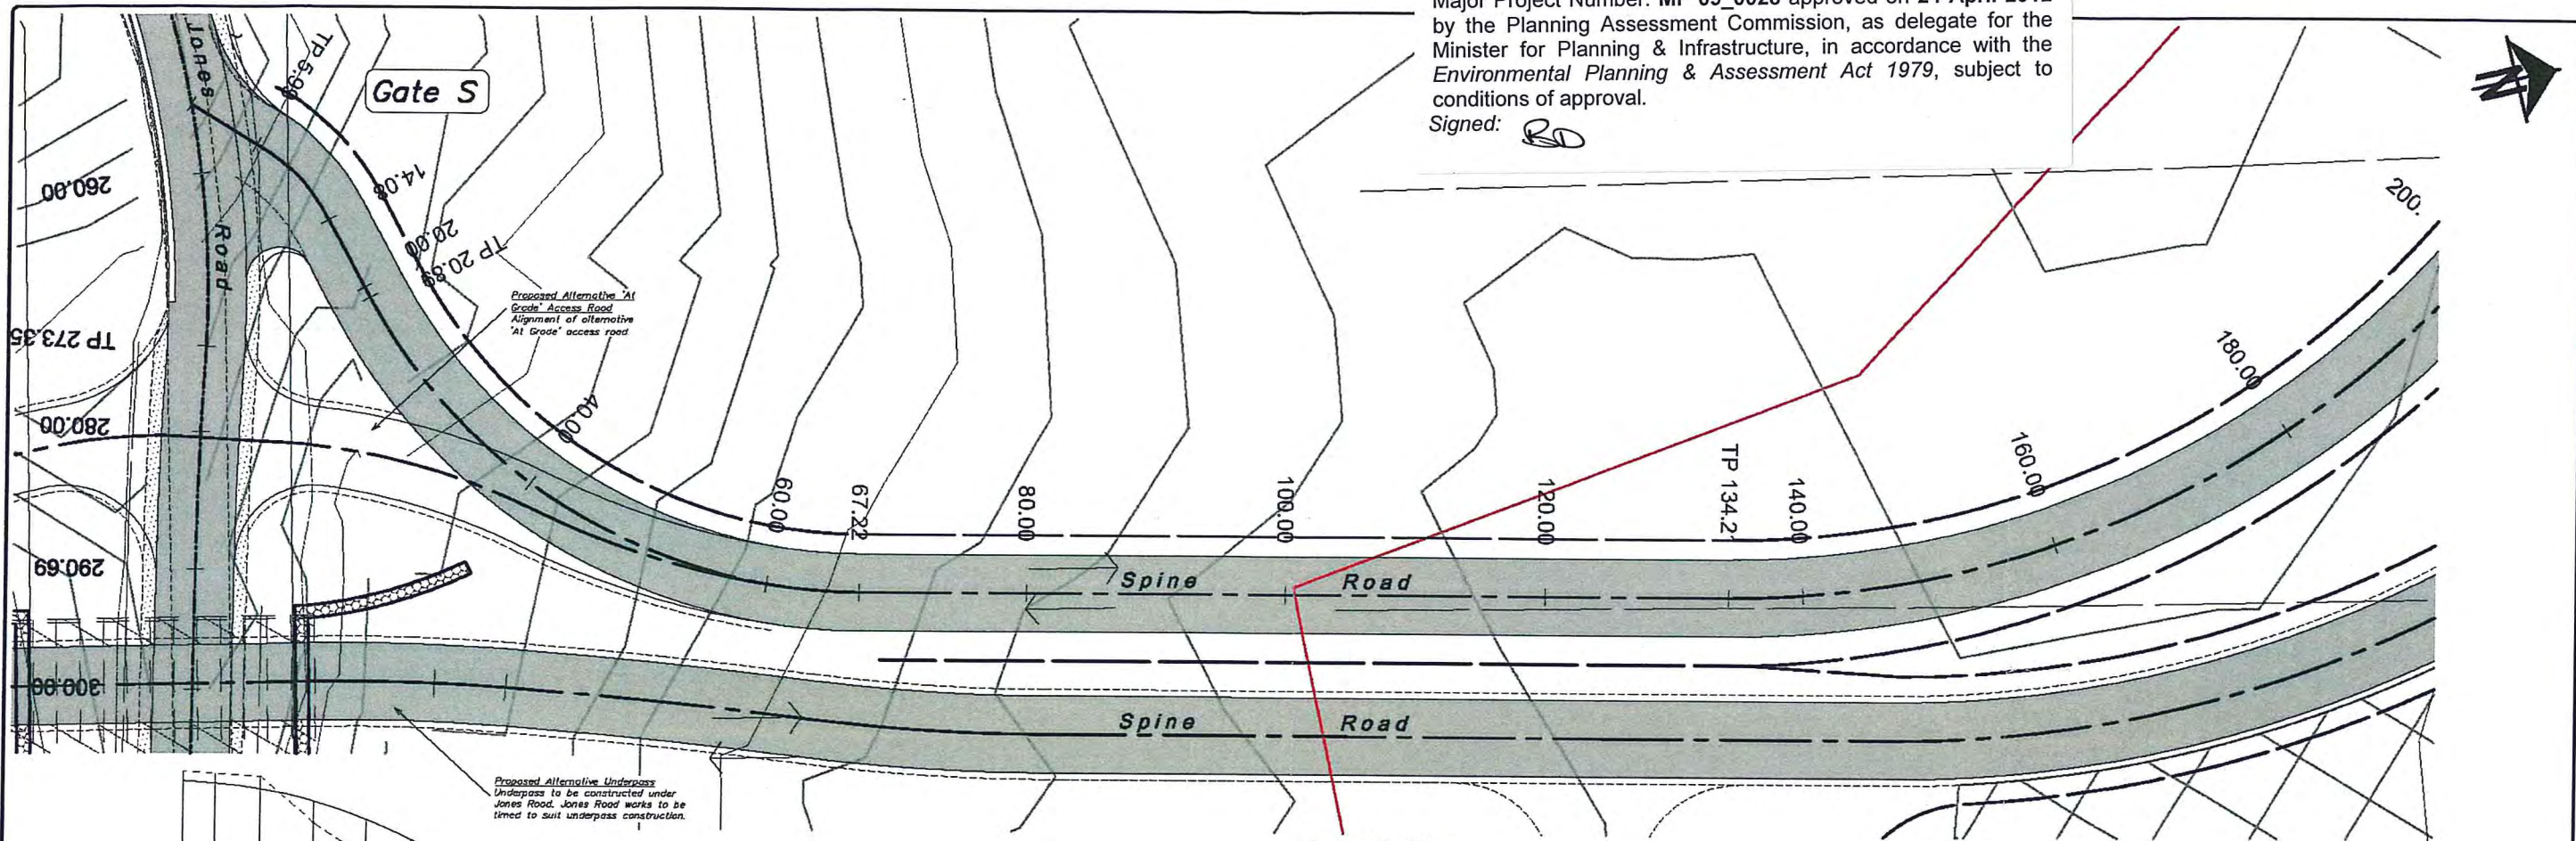


Layout Plan
Scale 1:250

This plan is NOT to be used for
construction purposes unless it carries the
approval stamp of the local authority.

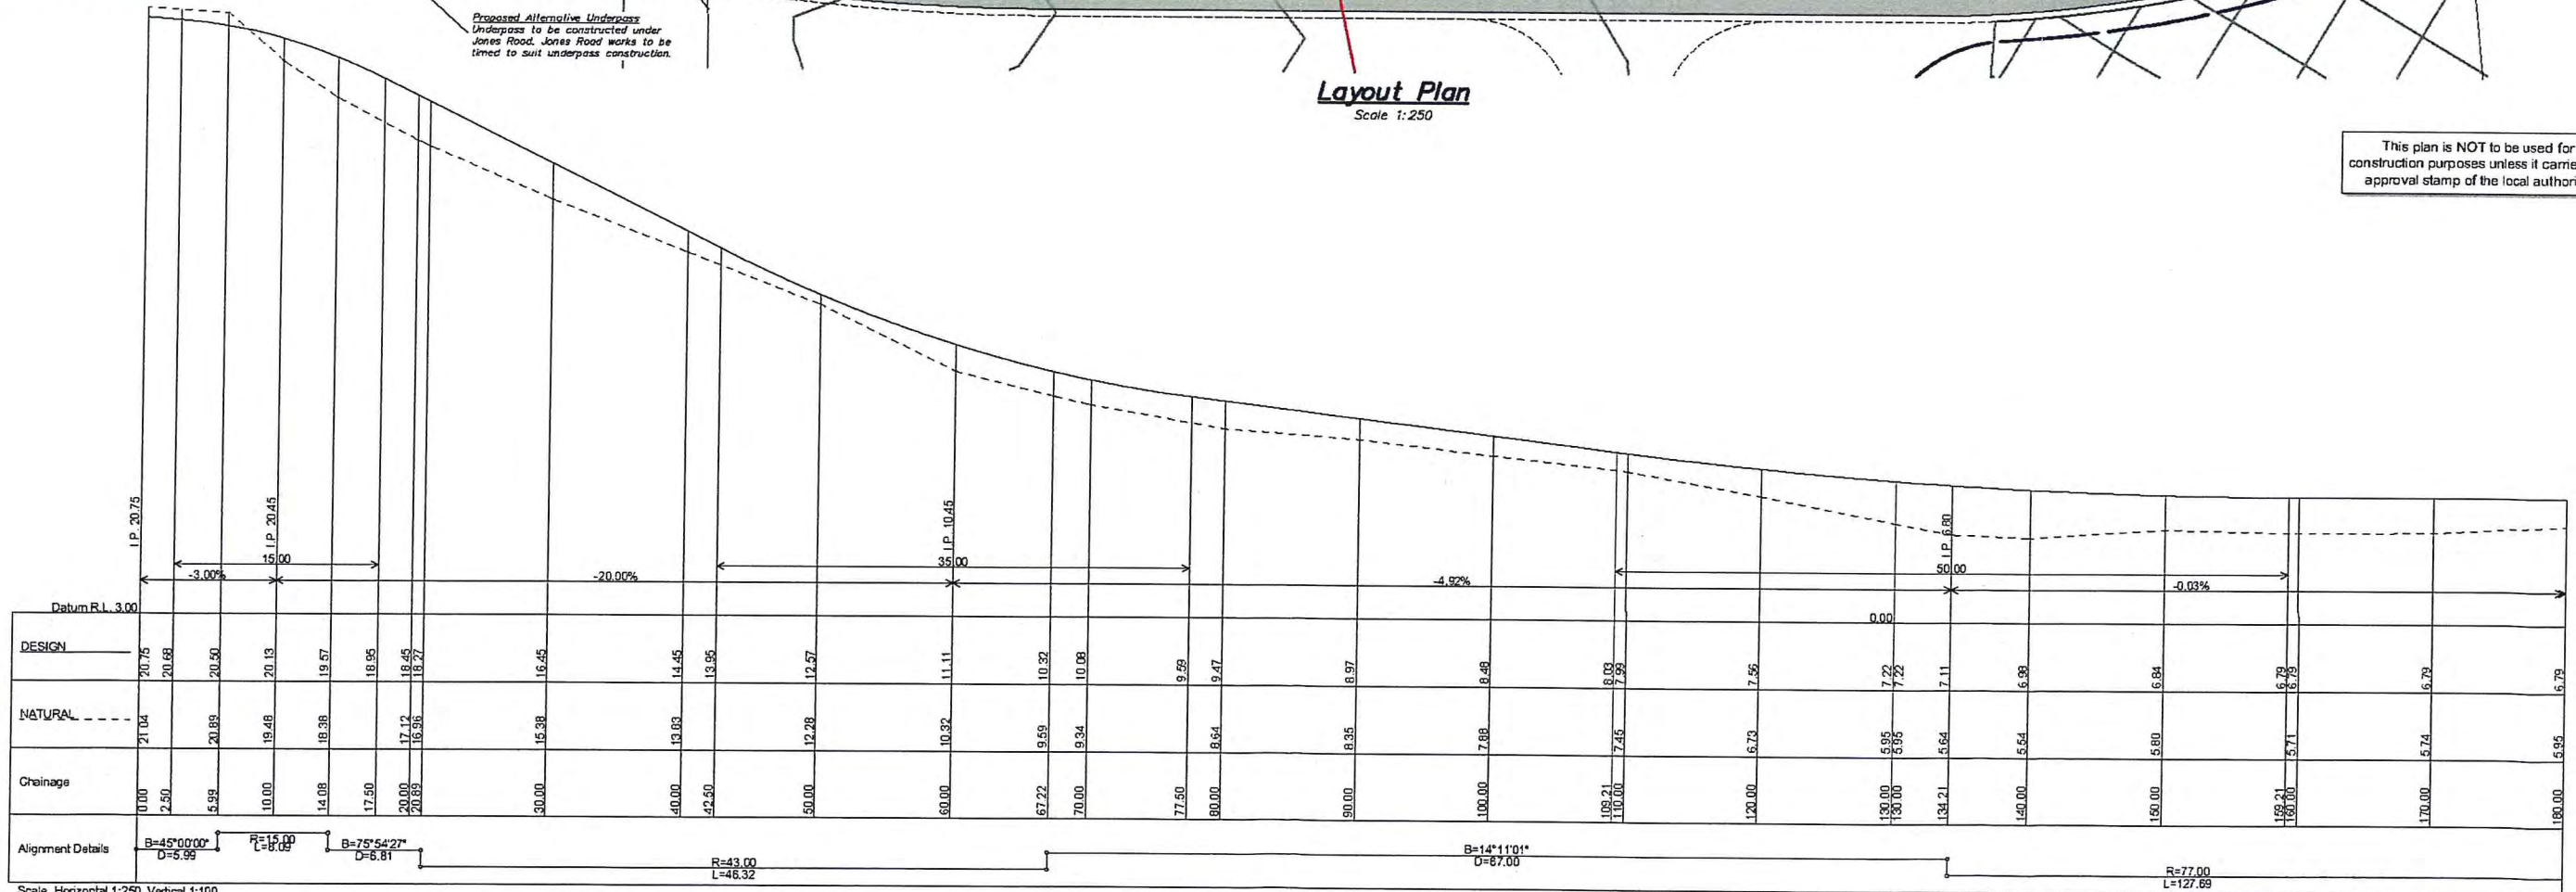


Scale Horizontal 1:250 Vertical 1:100

Client: Billinudgel Property Trust		Project: North Byron Parklands Tweed Valley Way & Jones Road Wooyung		Title: Spine Road 'Drop In' Plan and Long Section Ch. 0-180		ARDILL PAYNE & PARTNERS CONSULTING CIVIL AND STRUCTURAL ENGINEERS PROJECT MANAGERS TOWN PLANNERS AND SURVEYORS 79 Terner Street P.O. Box 20 BALLINA NSW 2478 A.B.N. 113 861 522 12		Design: RB Drawn: RB Checked: Approved: Job No: 6883 Dwg. No: DA07 Issue: A		Scale: As Shown Date: May 2010 Acad file: 6883-DA.dwg Ccad file: 6883-DA-1.dwg	
Issue: 18.6.10 Date: Amendment:		TJC App'd:		Do not scale drawing. Use written dimensions only. This plan is copyright © All rights reserved.		Telephone: 02 6666 3280 Facsimile: 02 6666 7920 e-mail: info@ardillpayne.com.au Website: www.ardillpayne.com.au		6883		DA07	

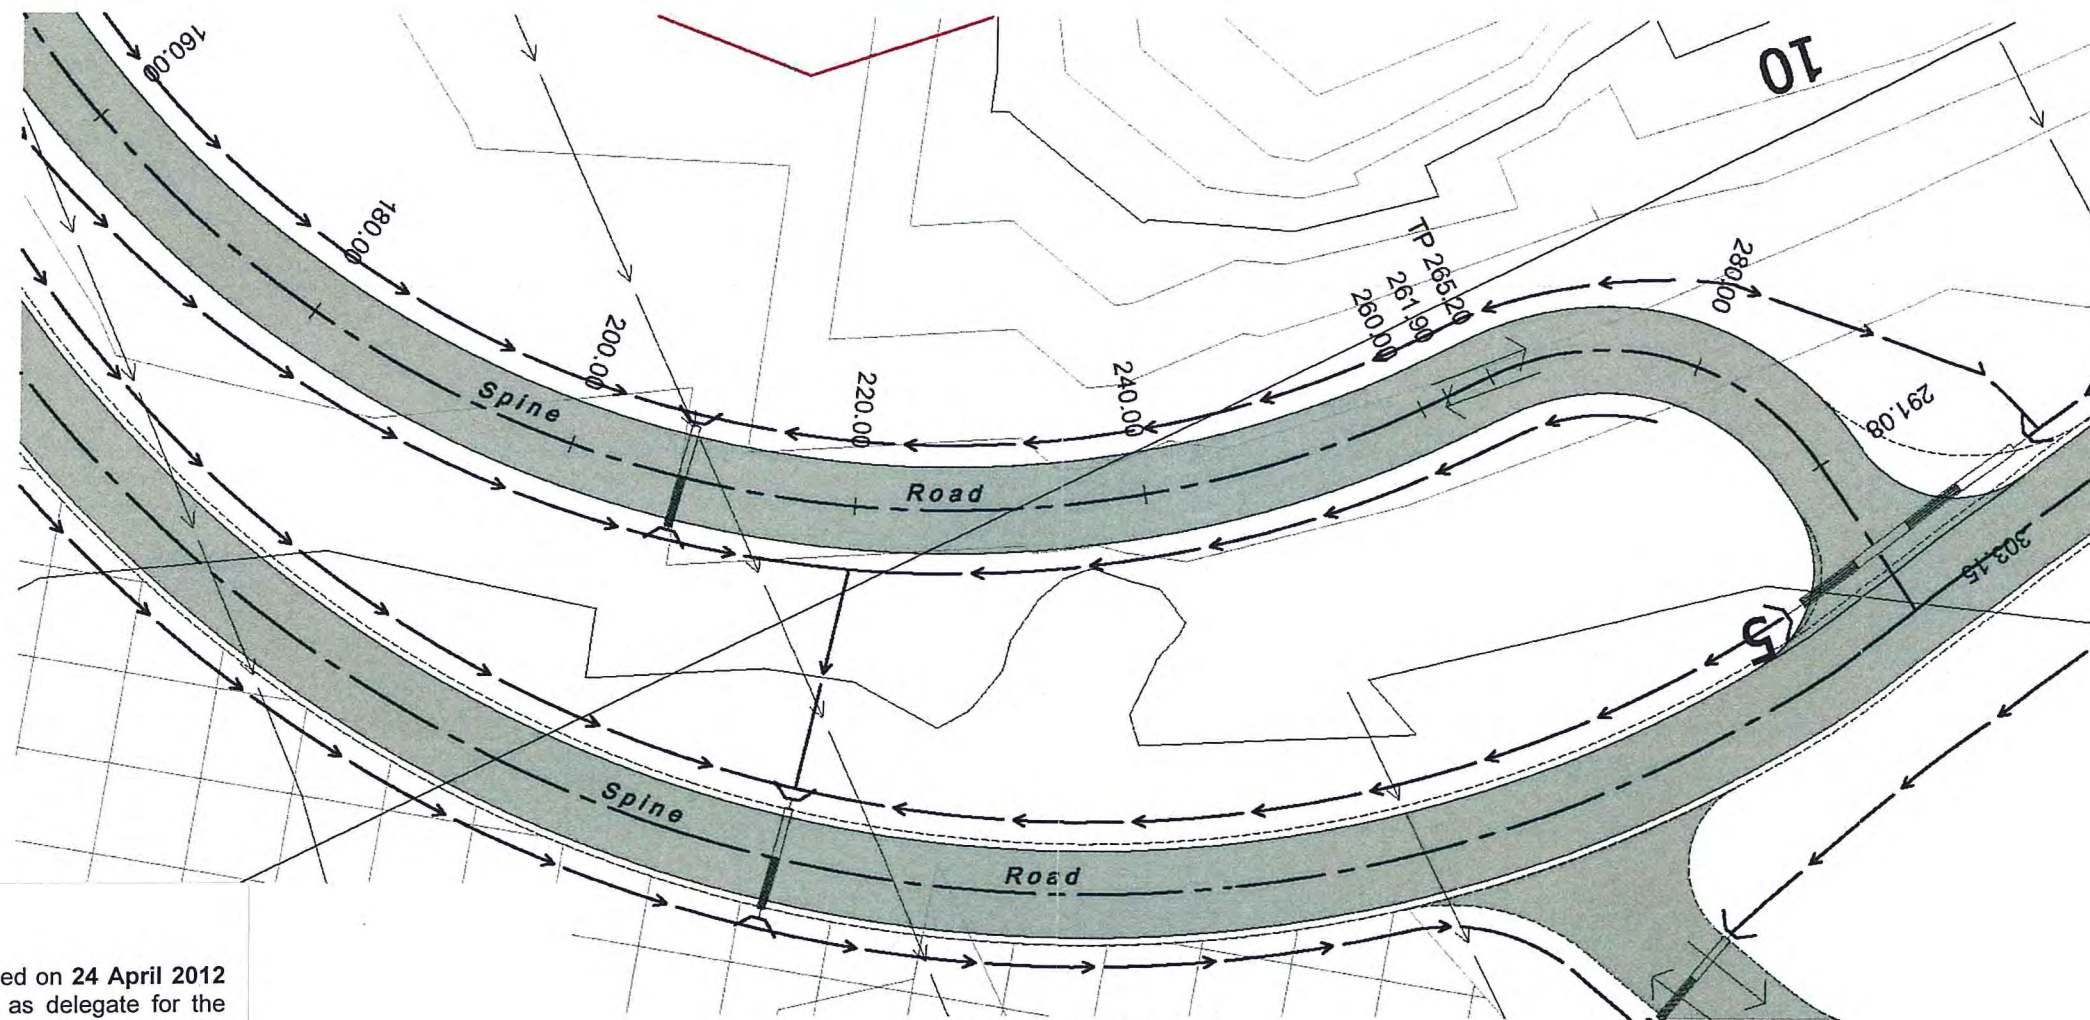

Layout Plan
Scale 1:250

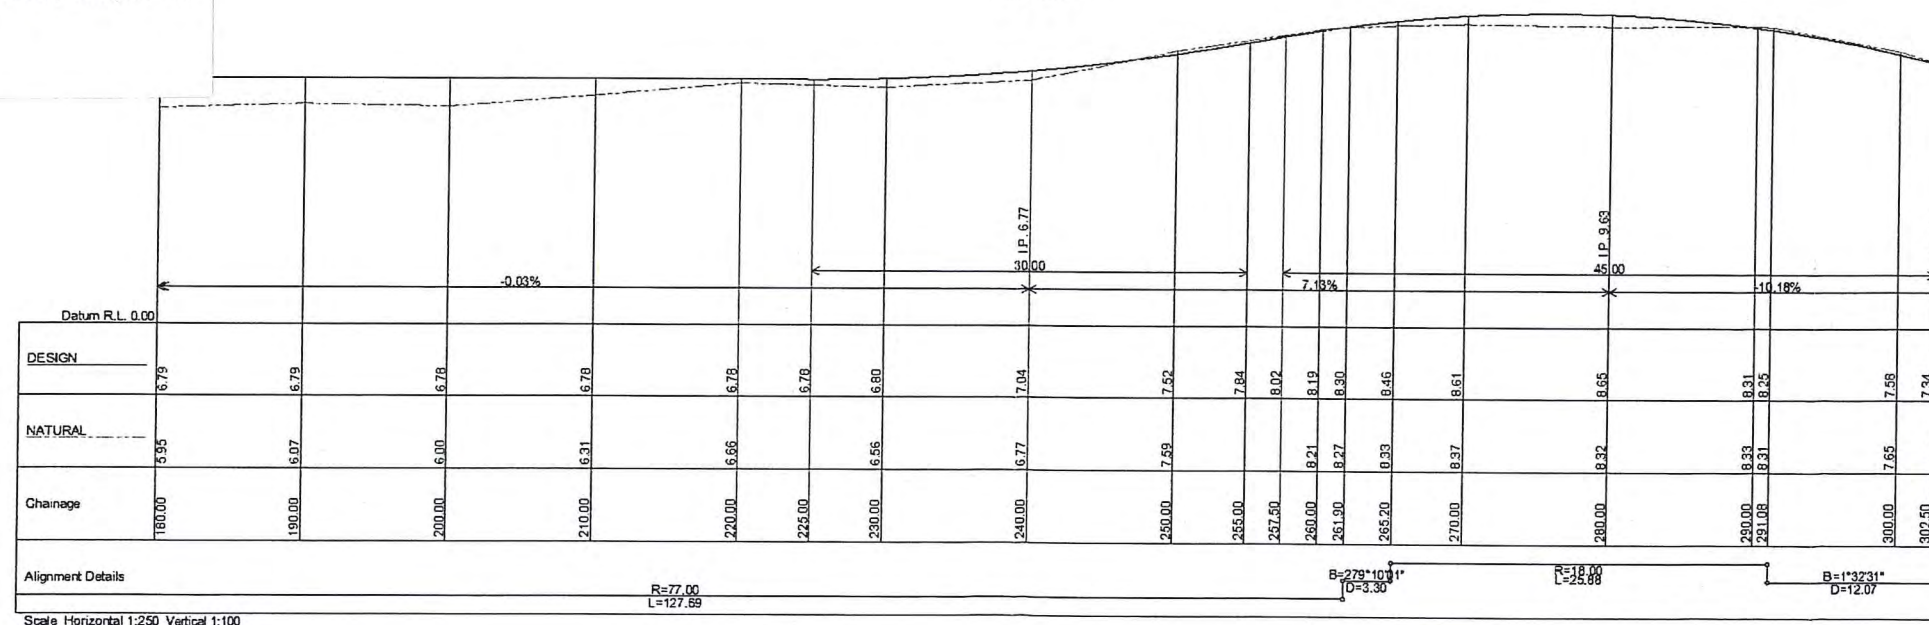

Scale Horizontal 1:250 Vertical 1:100

This plan is NOT to be used for construction purposes unless it carries the approval stamp of the local authority.



Major Project Number: MP 09_0028 approved on 24 April 2012 by the Planning Assessment Commission, as delegate for the Minister for Planning & Infrastructure, in accordance with the Environmental Planning & Assessment Act 1979, subject to conditions of approval.

Signed: *RD*

Client:
Billinudgel Property Trust

Project:
North Byron Parklands
Tweed Valley Way & Jones Road
Wooyung



Title:
Spine Road 'Drop In' Plan
and Long Section
Ch. 180-303

Do not scale drawing. Use written dimensions only.
This plan is copyright © All rights reserved.

ARDILL PAYNE & PARTNERS
CONSULTING CIVIL AND STRUCTURAL ENGINEERS
PROJECT MANAGERS TOWN PLANNERS AND SURVEYORS
79 Tamar Street
P.O. Box 20
BALLINA NSW 2478
A.B.N. 113 861 522 12
Telephone: 02 6666 3280
Facsimile: 02 6666 7620
e-mail: info@ardillpayne.com.au
Website: www.ardillpayne.com.au

Design	RB	Scale at A1	As Shown	Date	May 2010
Drawn	RB	Datum	AHD		
Checked		Acad file	6883-DA.dwg		
Approved		Dcad file	6883-DA-1.dwg		
Job No.	6883	Dwg No.	DA08	Issue	


Major Project Number: **MP 09_0028** approved on **24 April 2012**
by the Planning Assessment Commission, as delegate for the
Minister for Planning & Infrastructure, in accordance with the
Environmental Planning & Assessment Act 1979, subject to
conditions of approval.
Signed: 

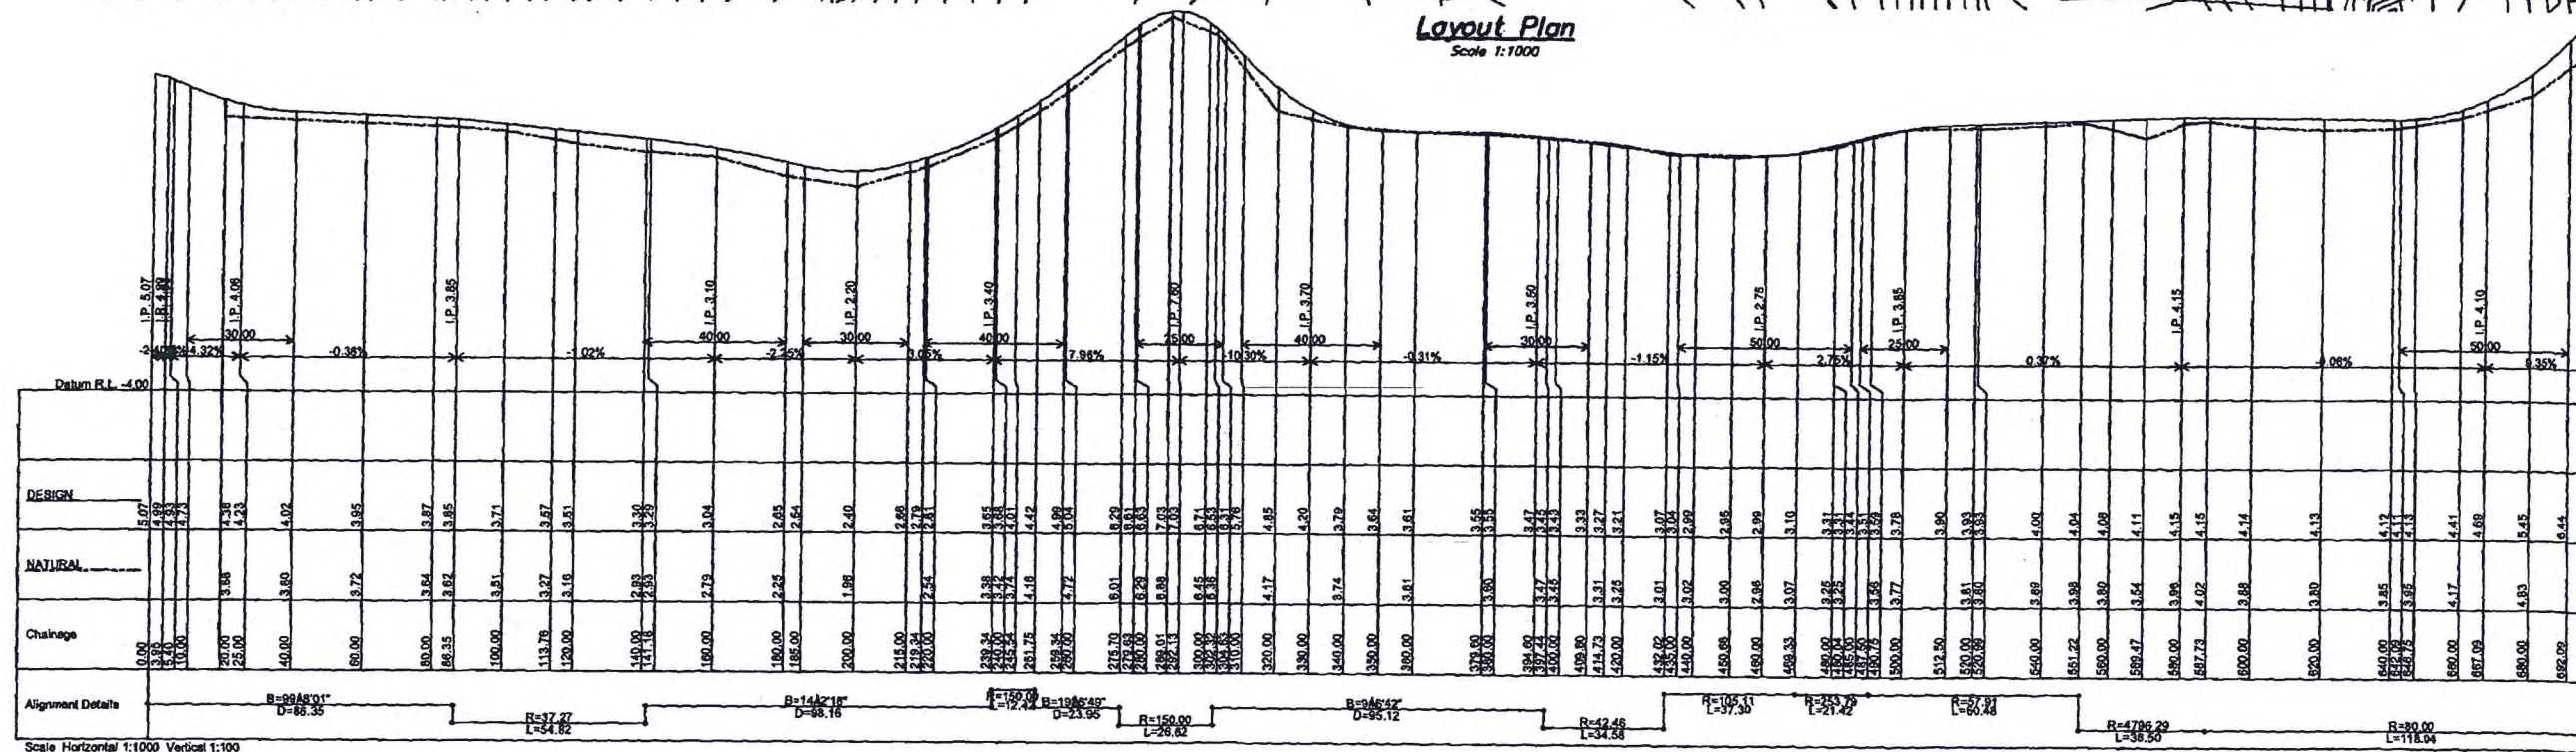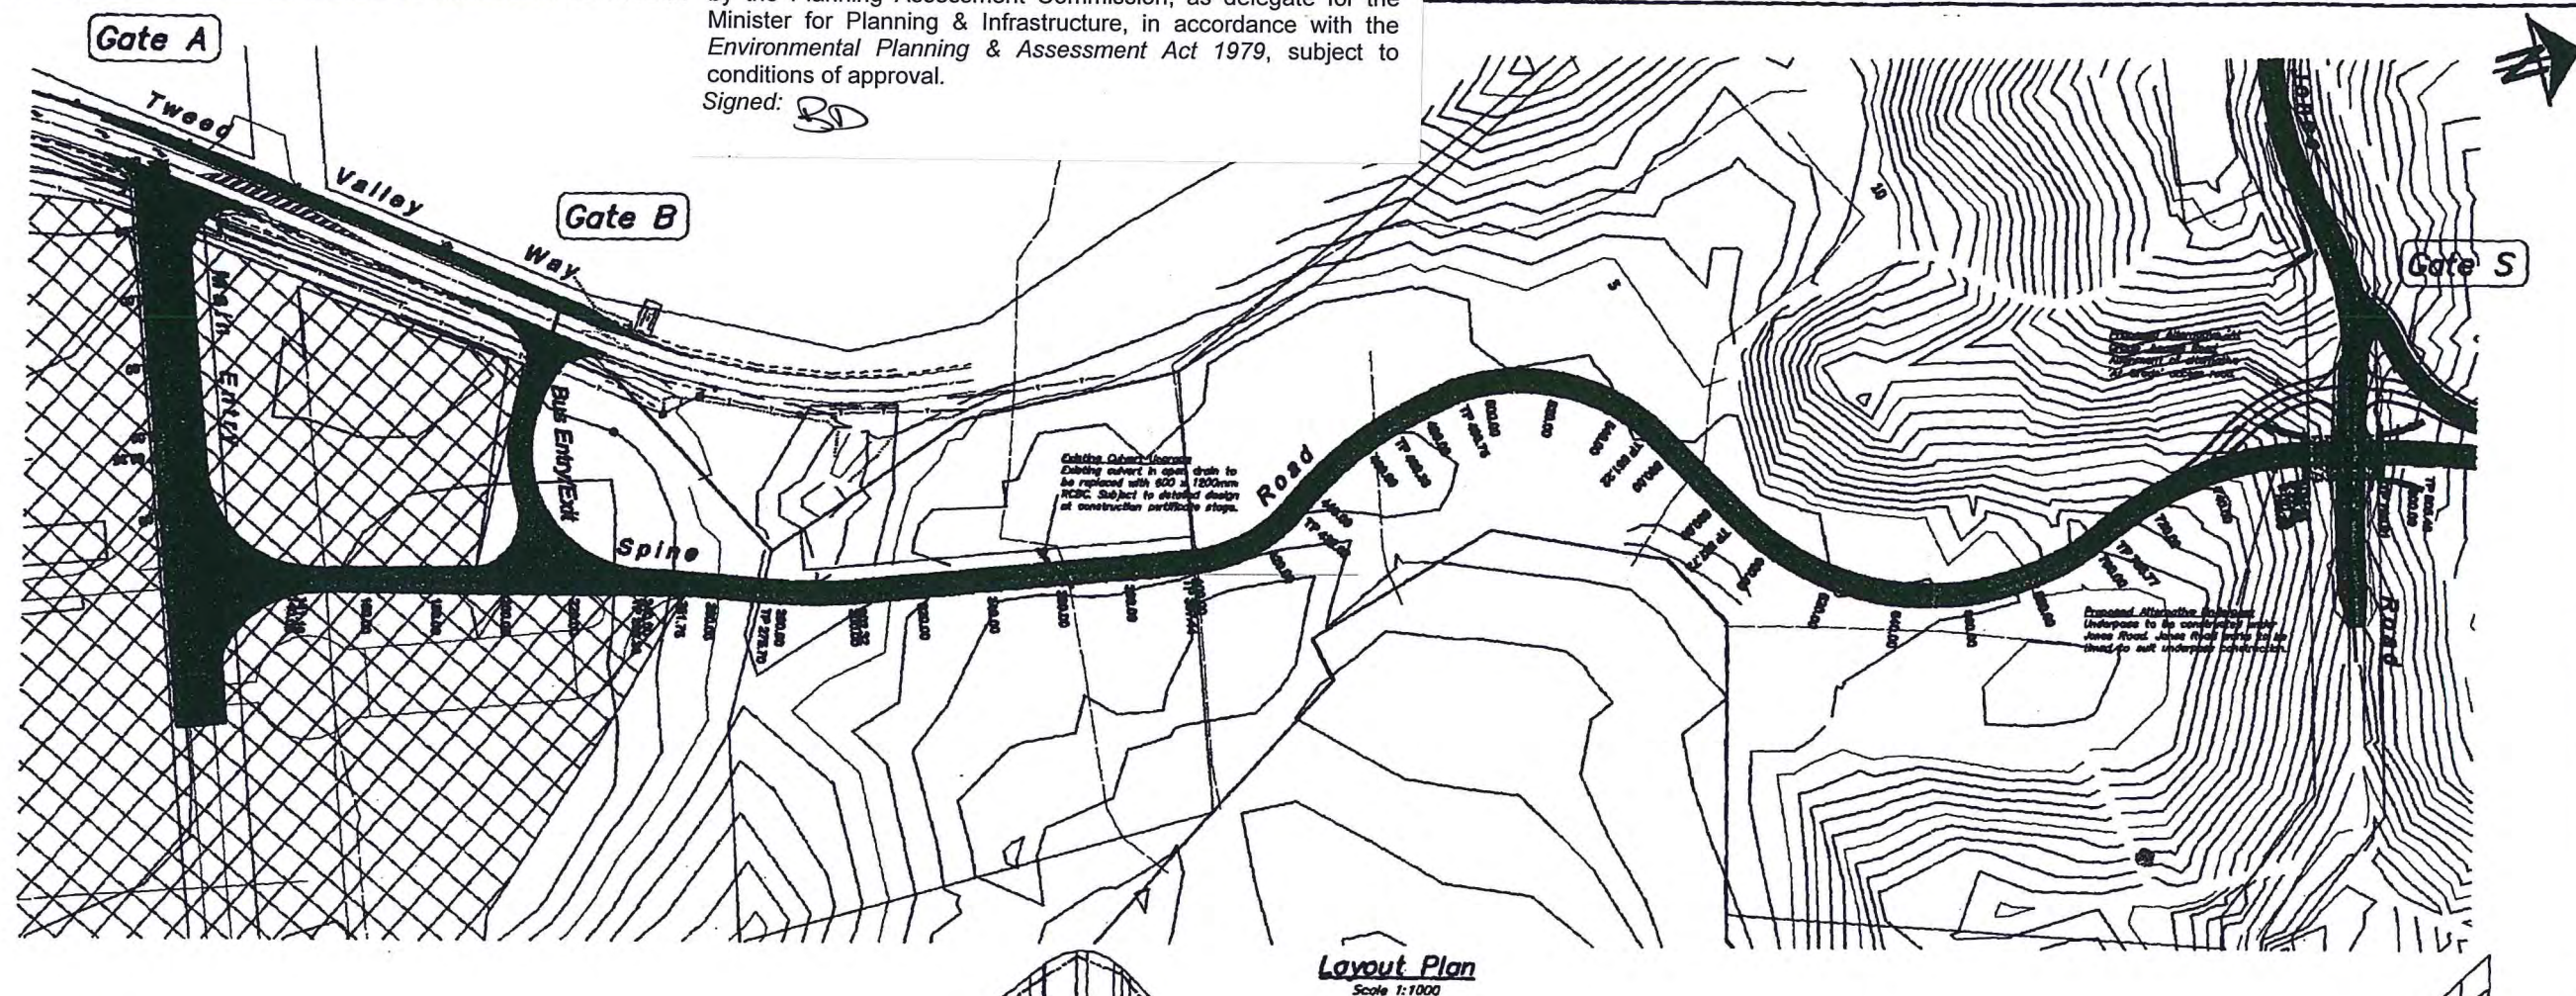


				Client:		Project:		Title:		ARDILL PAYNE & PARTNERS CONSULTING CIVIL AND STRUCTURAL ENGINEERS PROJECT MANAGERS TOWN PLANNERS AND SURVEYORS 70 Turner Street P.O. Box 20 BALLINA NSW 2478 A/ML 115 881 822 12 Telephone: 02 6688 3290 02 6688 7800 e-mail: info@ardillpayne.com.au Website: www.ardillpayne.com.au				Design RB Scale A1 As Shown Date May 2010 Drawn RB Datum AHD Checked Acad file 6883-DA.dwg Approved Coord file 6883-DA-1.dwg Job No. 6883 Dwg. No. DA09 Issue C	
C	16.9.10	Notes revised on layout plan	TJC	Billinudgel Property Trust Tweed Valley Way & Jones Road Wooyung	Spine Road Plan and Long Section Ch. 0-700	Do not scale drawing. Use written dimensions only. This plan is copyright ARDILL PAYNE & PARTNERS.									
B	2.8.10	Culvert added and levels amended	TJC												
A	18.6.10	At-grade spine road amended	TJC												
Issue	Date	Amendment	App'd												

Major Project Number: MP 09_0028 approved on 24 April 2012
by the Planning Assessment Commission, as delegate for the
Minister for Planning & Infrastructure, in accordance with the
Environmental Planning & Assessment Act 1979, subject to
conditions of approval.

Signed: *RD*

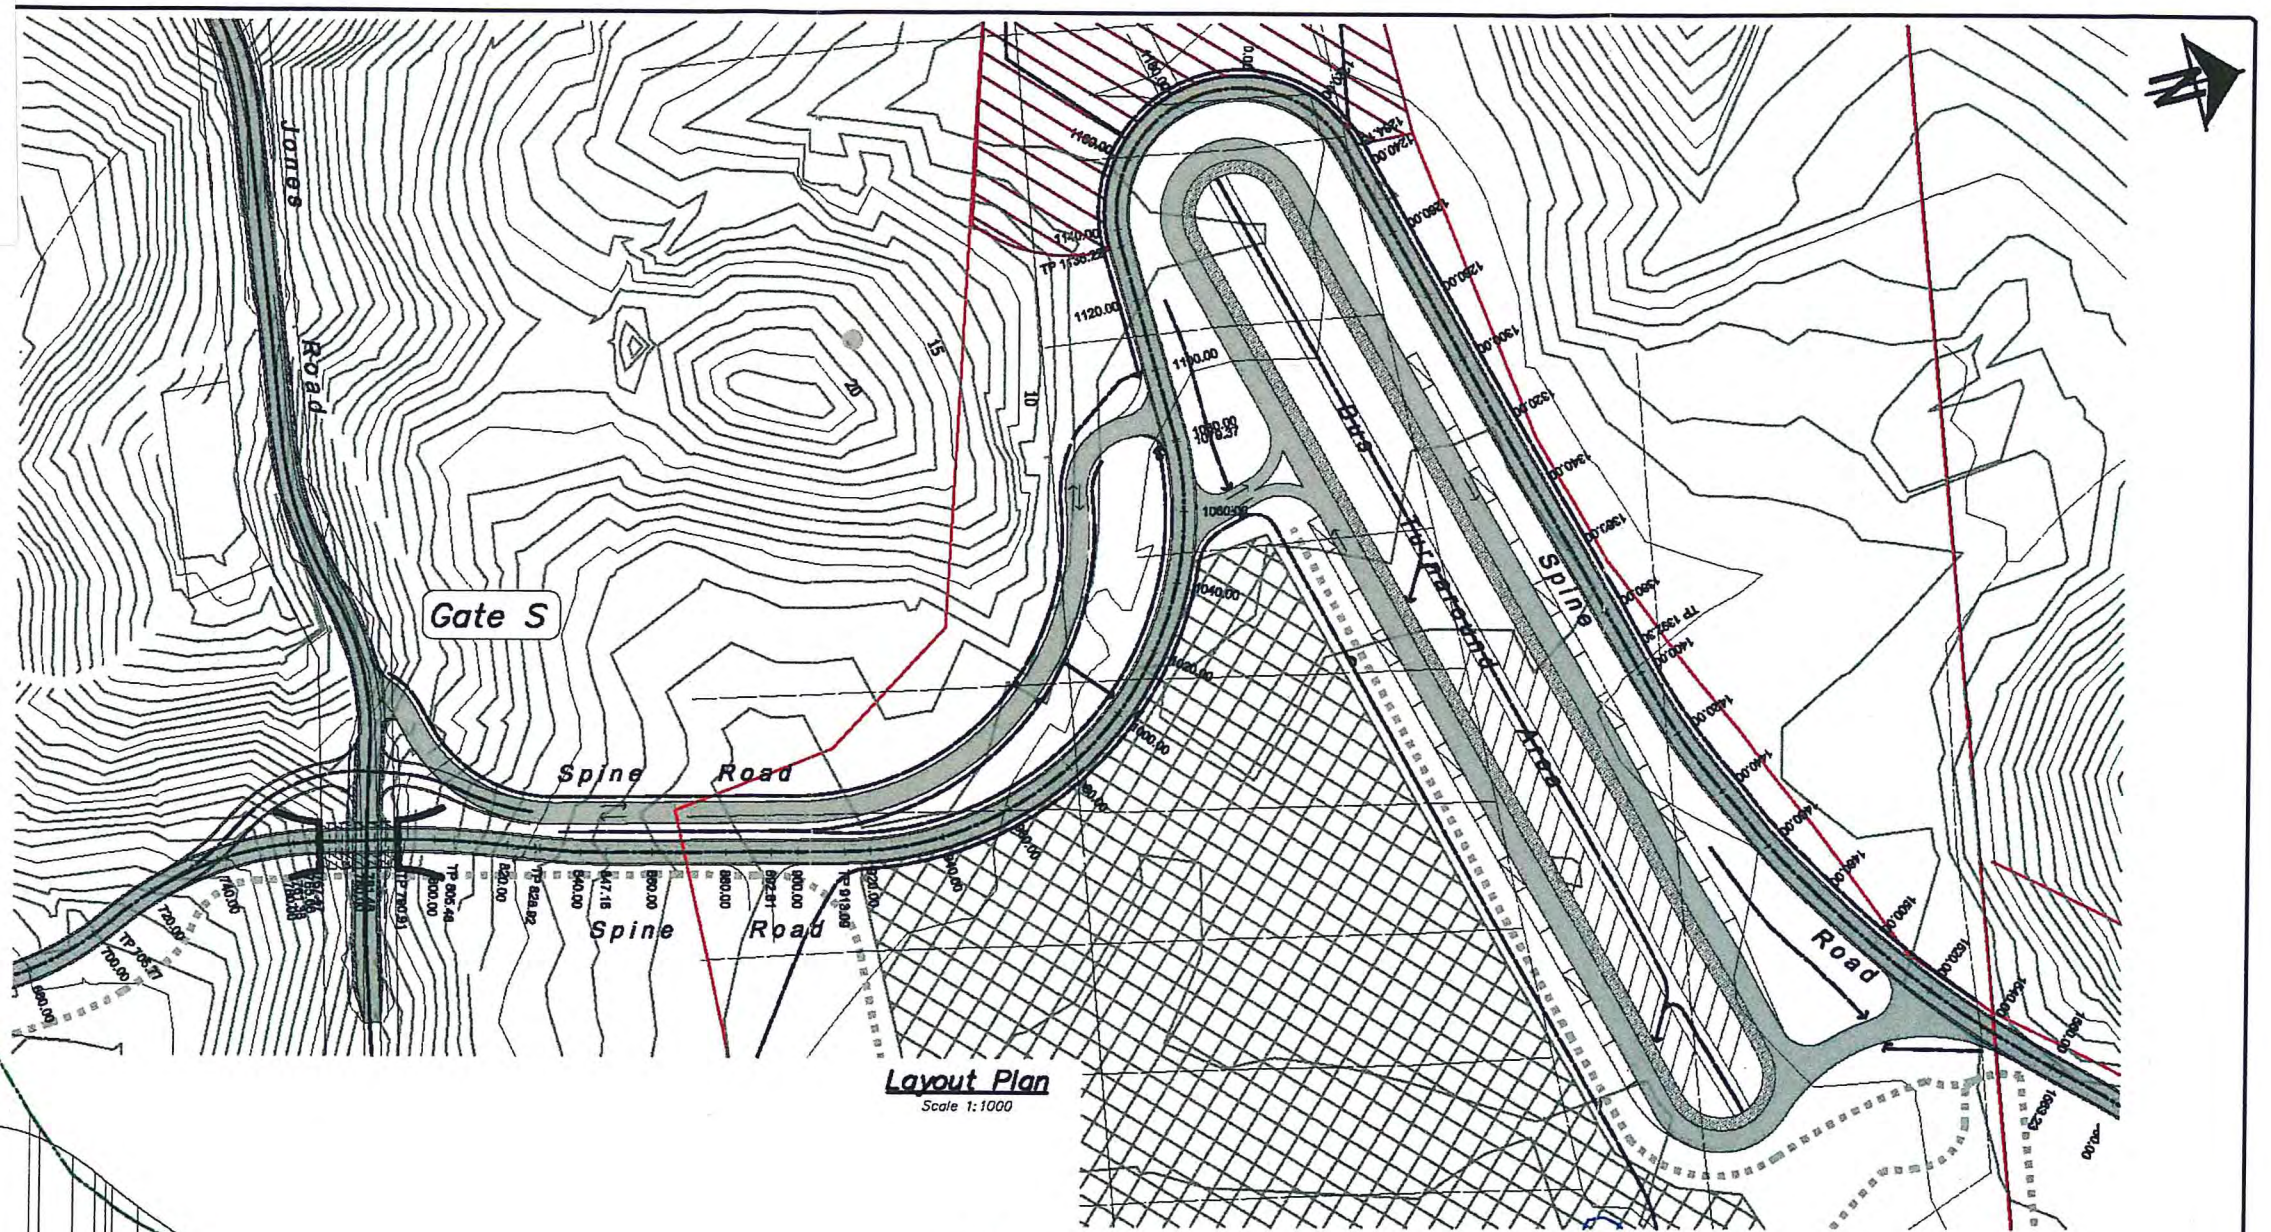


Layout Plan
Scale 1:1000

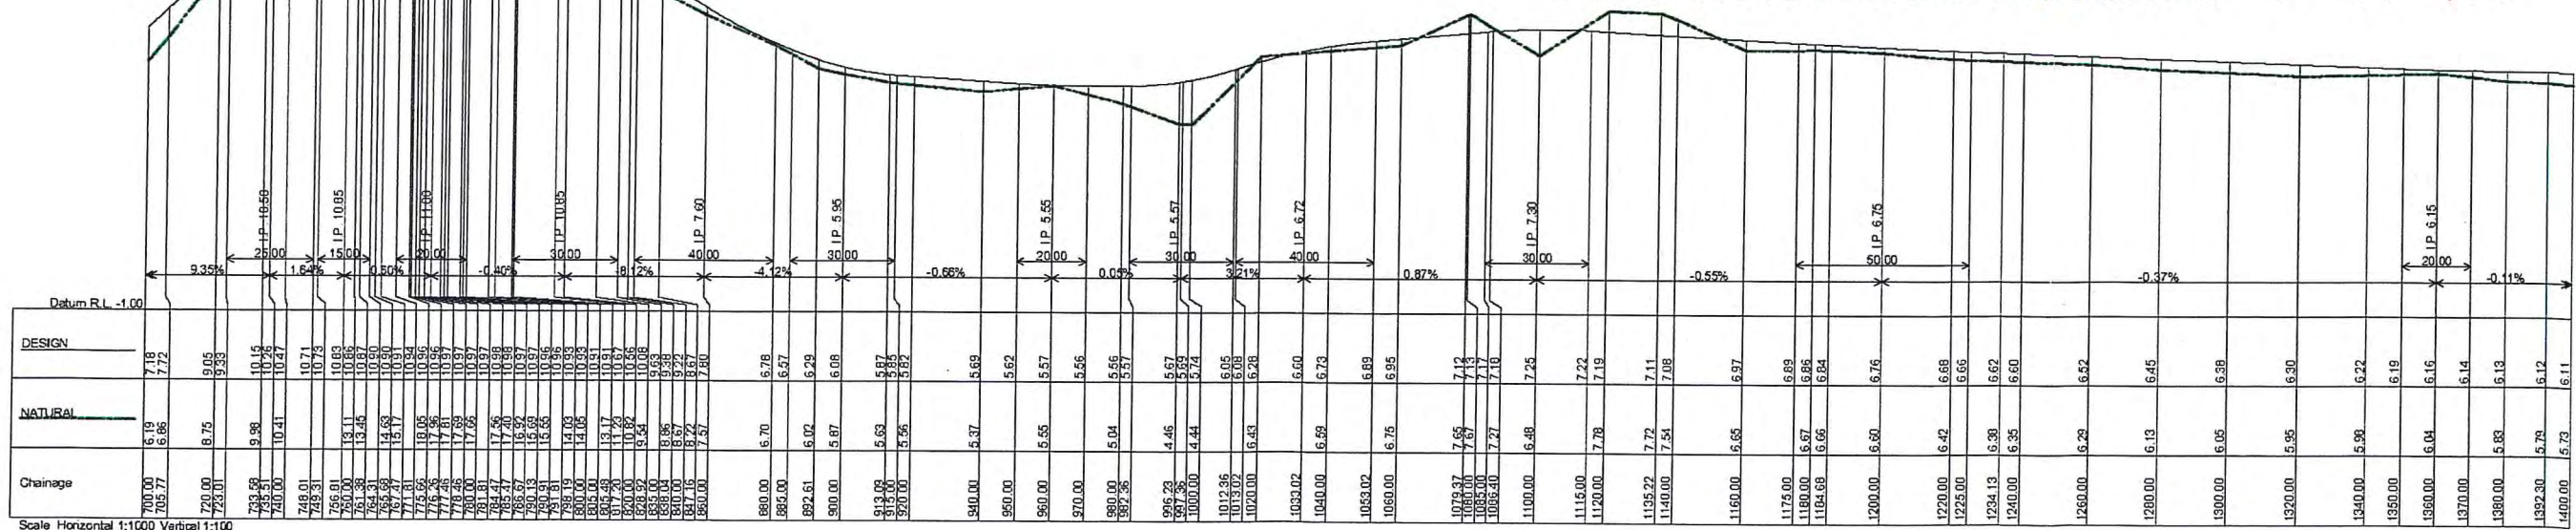

Scale Horizontal 1:1000 Vertical 1:100

Client: Billinudgel Property Trust		Project: North Byron Parklands Tweed Valley Way & Jones Road Wooyung		Title: Spine Road Plan and Long Section Ch. 700-1400		ARDILL PAYNE & PARTNERS CONSULTING CIVIL AND STRUCTURAL ENGINEERS PROJECT MANAGERS TOWN PLANNERS AND SURVEYORS 70 Turner Street P.O. Box 20 BALLINA NSW 2478 A.B.N. 113 861 522 12 Telephone: 02 6688 3280 Fax: 02 6688 7920 Email: info@ardillpayne.com.au Website: www.ardillpayne.com.au		Design: RB Drawn: RB Checked: RB Approved: RB Job No: 6883 Scale at A1: As Shown Datum: AHD Acad file: 6883-DA.dwg Cad file: 6883-DA-1.dwg Dwg No: DA10 Date: May 2010 Issue: A	
A	18.6.10	At-grade spine road amended		TJC					
Issue	Date	Amendment		App'd					

 


				Client:				Project:				Title:				ARDILL PAYNE & PARTNERS CONSULTING CIVIL AND STRUCTURAL ENGINEERS PROJECT MANAGERS TOWN PLANNERS AND SURVEYORS 				Design RB Scale at A1 As Shown Date May 2010 Drawn RB Datum AHD Checked Acad file 6883-DA.dwg Approved Dcad file 6883-DA-1.dwg Job No 6883 Dwg No DA11 Issue			
Billinudgel Property Trust				North Byron Parklands Tweed Valley Way & Jones Road Wooyung				Spine Road Plan and Long Section Ch. 1400-2100				Do not scale drawing. Use written dimensions only. This plan is copyright © All rights reserved.				79 Temar Street P.O. Box 20 BALLINA NSW 2478 A.B.N. 113 881 522 12 Telephone: 02 6686 3280 Facsimile: 02 6686 7920 e-mail: info@ardillpayne.com.au Website: www.ardillpayne.com.au							
Issue	Date	Amendment	App'd																				

Major Project Number: MP 09_0028 approved on 24 April 2012
by the Planning Assessment Commission, as delegate for the
Minister for Planning & Infrastructure, in accordance with the
Environmental Planning & Assessment Act 1979, subject to
conditions of approval.


Signed: 




Layout Plan
Scale 1:1000

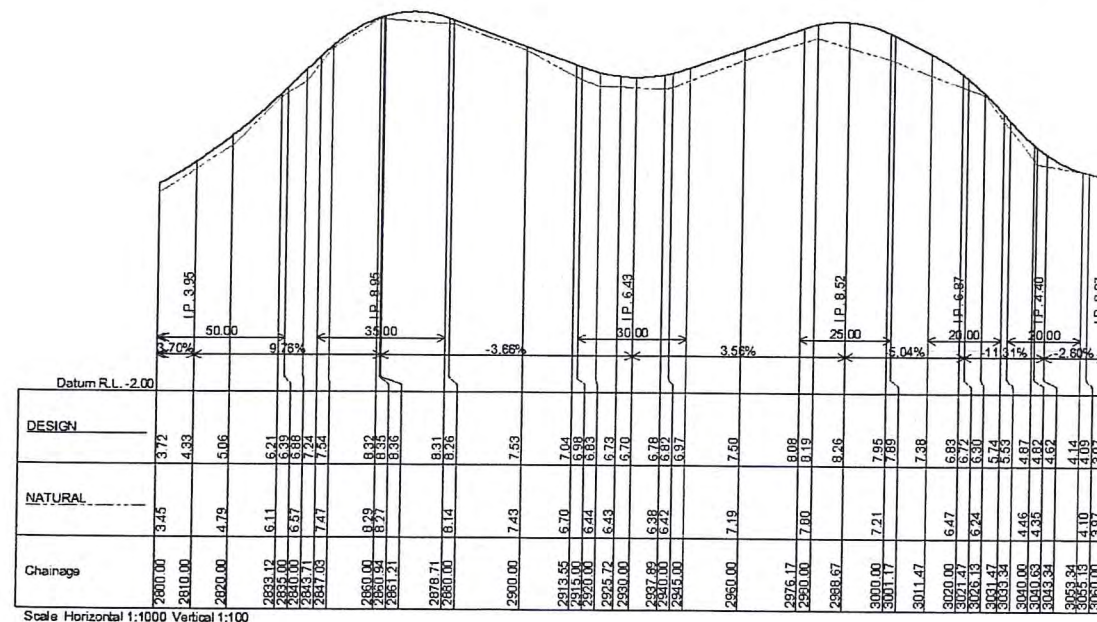

Scale Horizontal 1:1000 Vertical 1:100

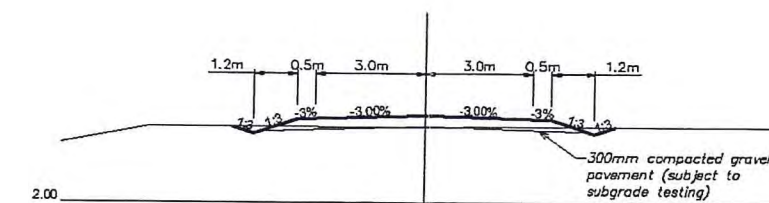

Typical Section Through Flat Ground

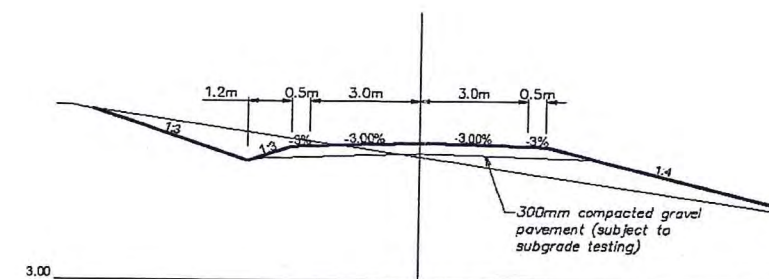


Typical Section through Side Sloped Ground

Typical Road Sections
Scale 1:100

This plan is NOT to be used for
construction purposes unless it carries the
approval stamp of the local authority.

Client Billinudgel Property Trust		Project North Byron Parklands Tweed Valley Way & Jones Road Wooyung		Title Spine Road Plan and Long Section Ch. 2800-3060		ARDILL PAYNE & PARTNERS CONSULTING CIVIL AND STRUCTURAL ENGINEERS PROJECT MANAGERS TOWN PLANNERS AND SURVEYORS 79 Tamar Street P.O. Box 20 BALLINA, NSW 2478 A.B.N. 119 661 522 12 Telephone: 02 6686 3260 Facsimile: 02 6686 7920 e-mail: info@ardillpayne.com.au Website: www.ardillpayne.com.au		Design RB Drawn RB Checked RB Approved RB Job No. 6883		Scale A1 As Shown Datum AHD Acad file 6883-DA.dwg Ccad file 6883-DA-1.dwg Dwg No. DA13		Date May 2010 Issue	
Issue	Date	Amendment	App'd										

Major Project Number: MP 09_0028 approved on 24 April 2012
by the Planning Assessment Commission, as delegate for the
Minister for Planning & Infrastructure, in accordance with the
Environmental Planning & Assessment Act 1979, subject to
conditions of approval.
Signed: 

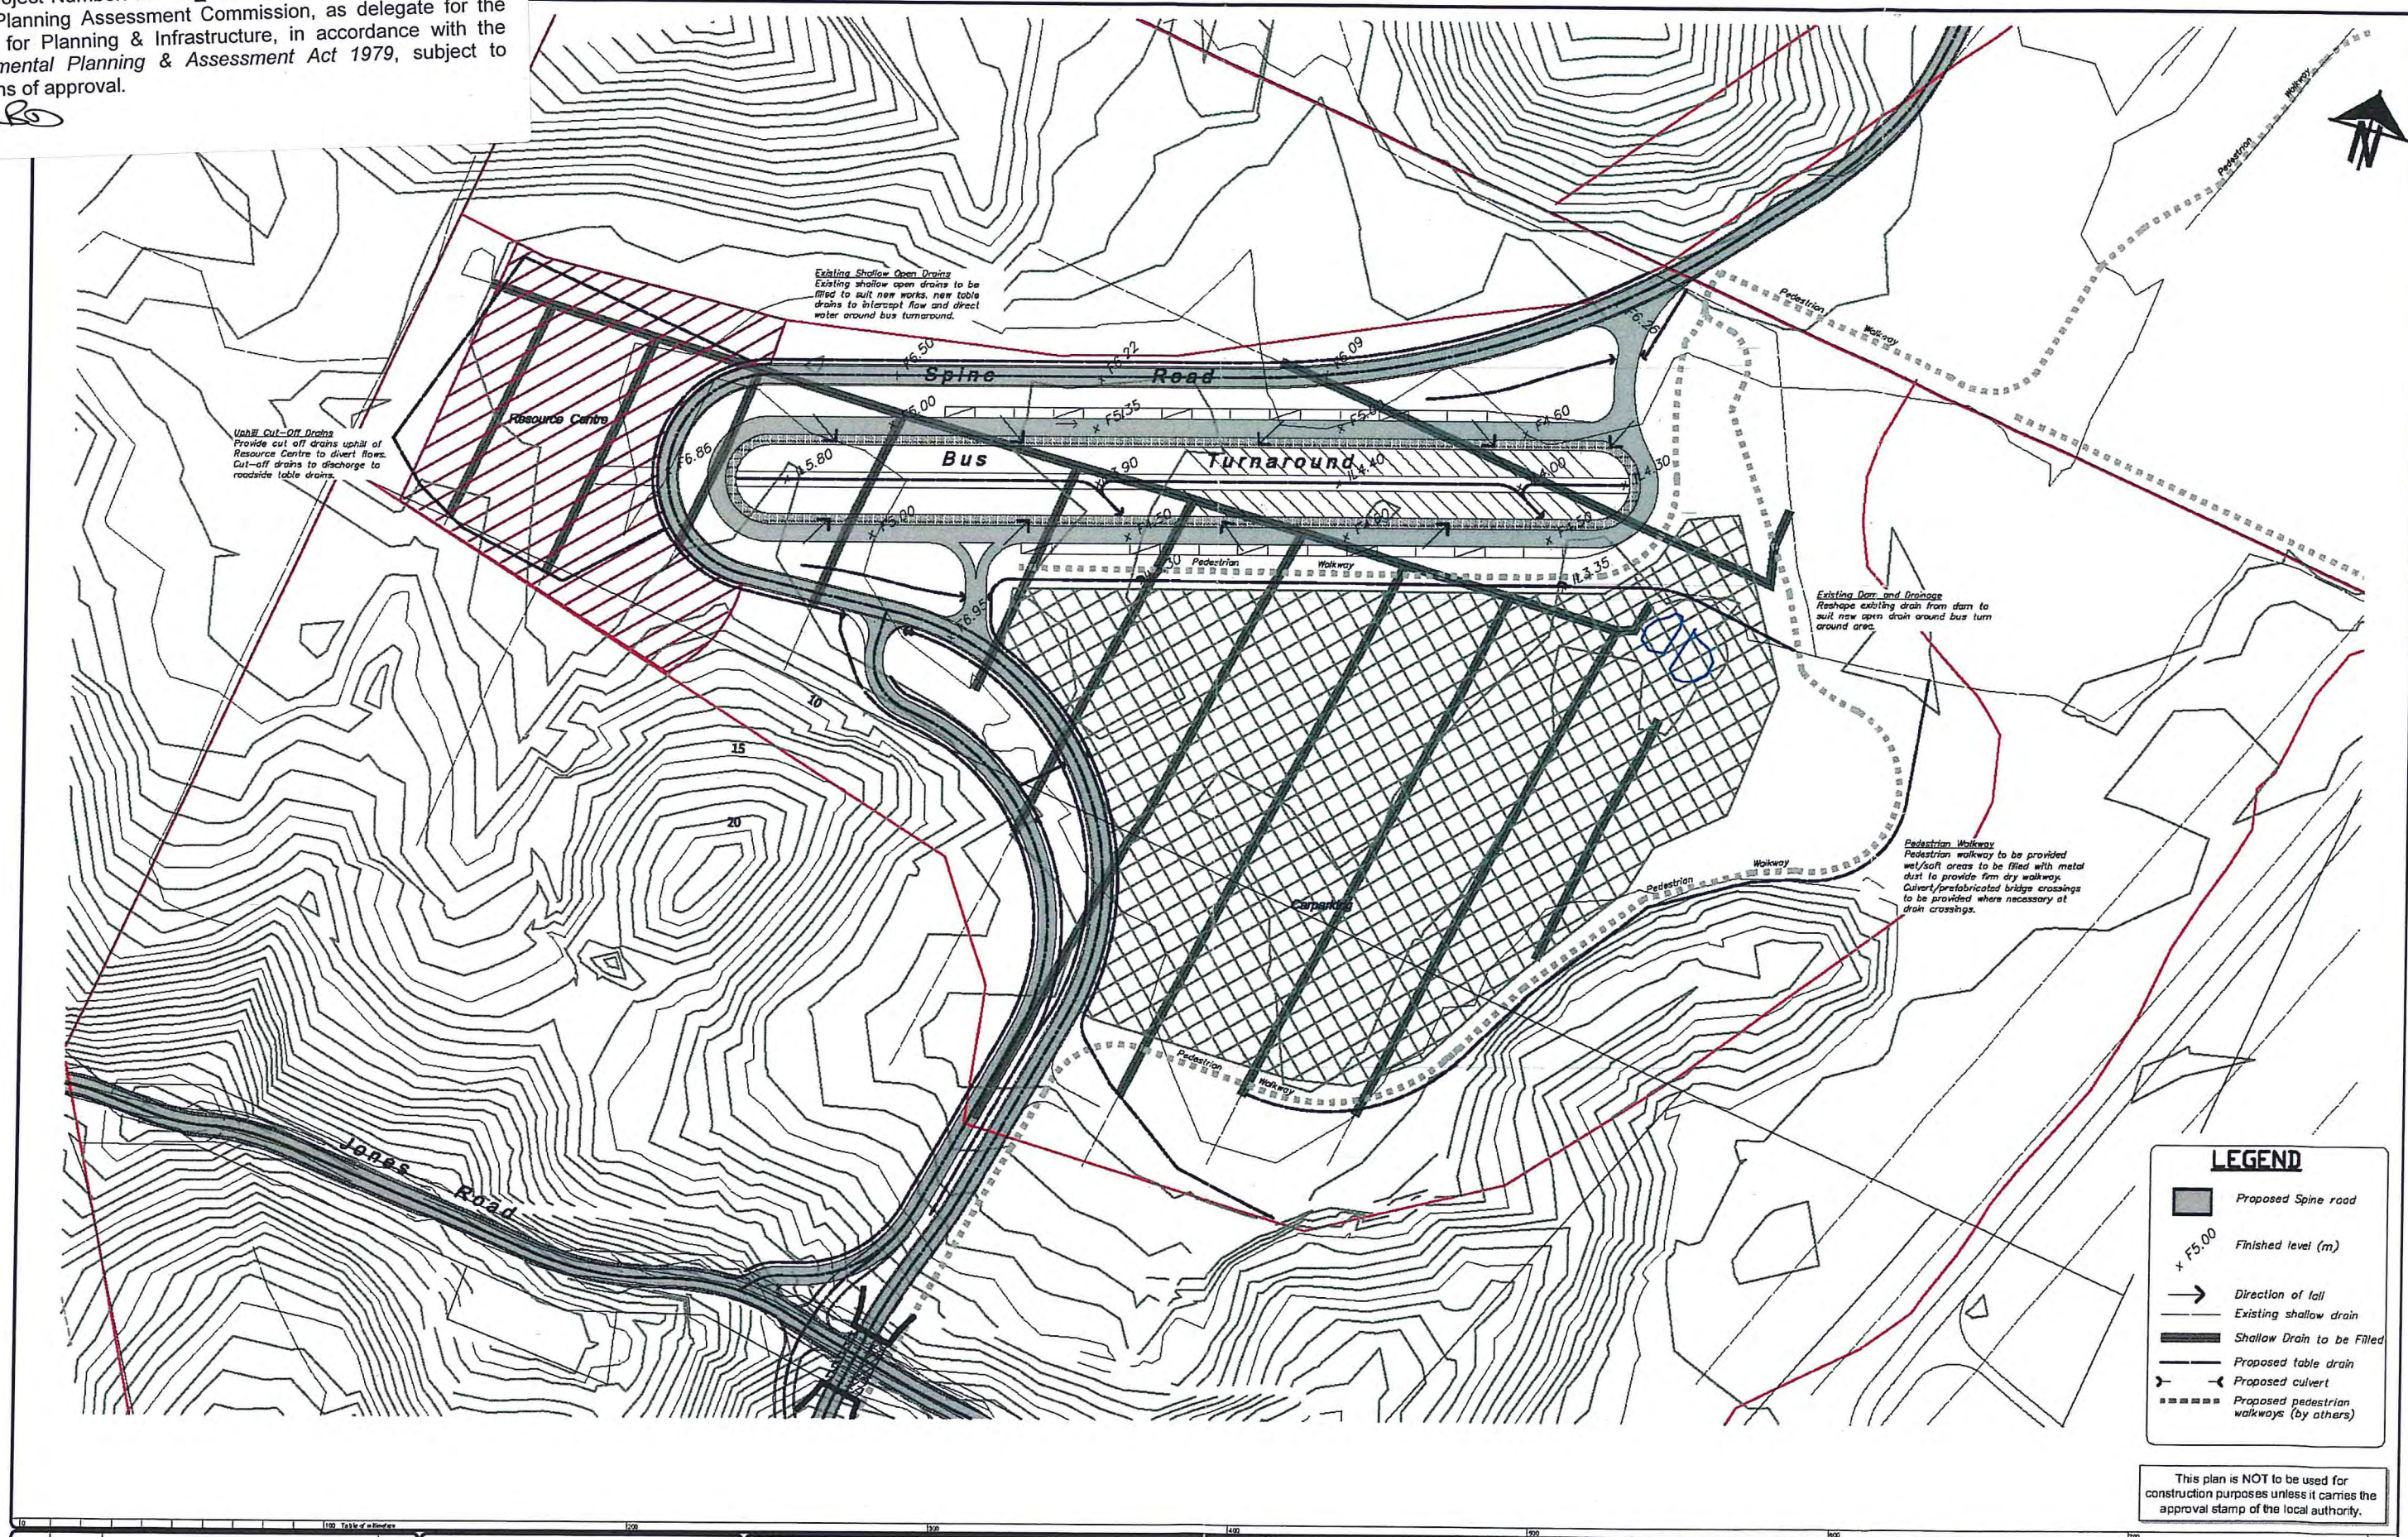

Issue	Date	Amendment	App'd
A	18.6.10	At-grade spine road amended	TJC

Client:	Billinudgel Property Trust
---------	----------------------------

Project:	North Byron Parklands Tweed Valley Way & Jones Road Wooyung
----------	---

Title:	Bus Turnaround and Car Parking Area
Do not scale drawing. Use written dimensions only. This plan is copyright © All rights reserved.	

ARDILL PAYNE & PARTNERS
CONSULTING CIVIL AND STRUCTURAL ENGINEERS
PROJECT MANAGERS TOWN PLANNERS AND SURVEYORS
79 Tarnar Street
P.O. Box 20
BALLINA NSW 2478
A.B.N. 113 661 522 12


Telephone: 02 6668 3260
Facsimile: 02 6668 7620
e-mail: info@ardillpayne.com.au
Website: www.ardillpayne.com.au



Design	RB	Scale at A1	As Shown	Date	May 2010
Drawn	RB	Datum	AHD		
Checked		Acad file	6883-DA.dwg		
Approved		Coast file	6883-DA-1.dwg		
Job No	6883	Dwg No	DA14	Issue	A

Major Project Number: MP 09_0028 approved on 24 April 2012 by the Planning Assessment Commission, as delegate for the Minister for Planning & Infrastructure, in accordance with the Environmental Planning & Assessment Act 1979, subject to conditions of approval.
Signed: RD


S:\01 Job\6883\6883-Tree Removal\RevA.dwg, Plan 4.7.1, 11/30/2010 11:30:24 AM

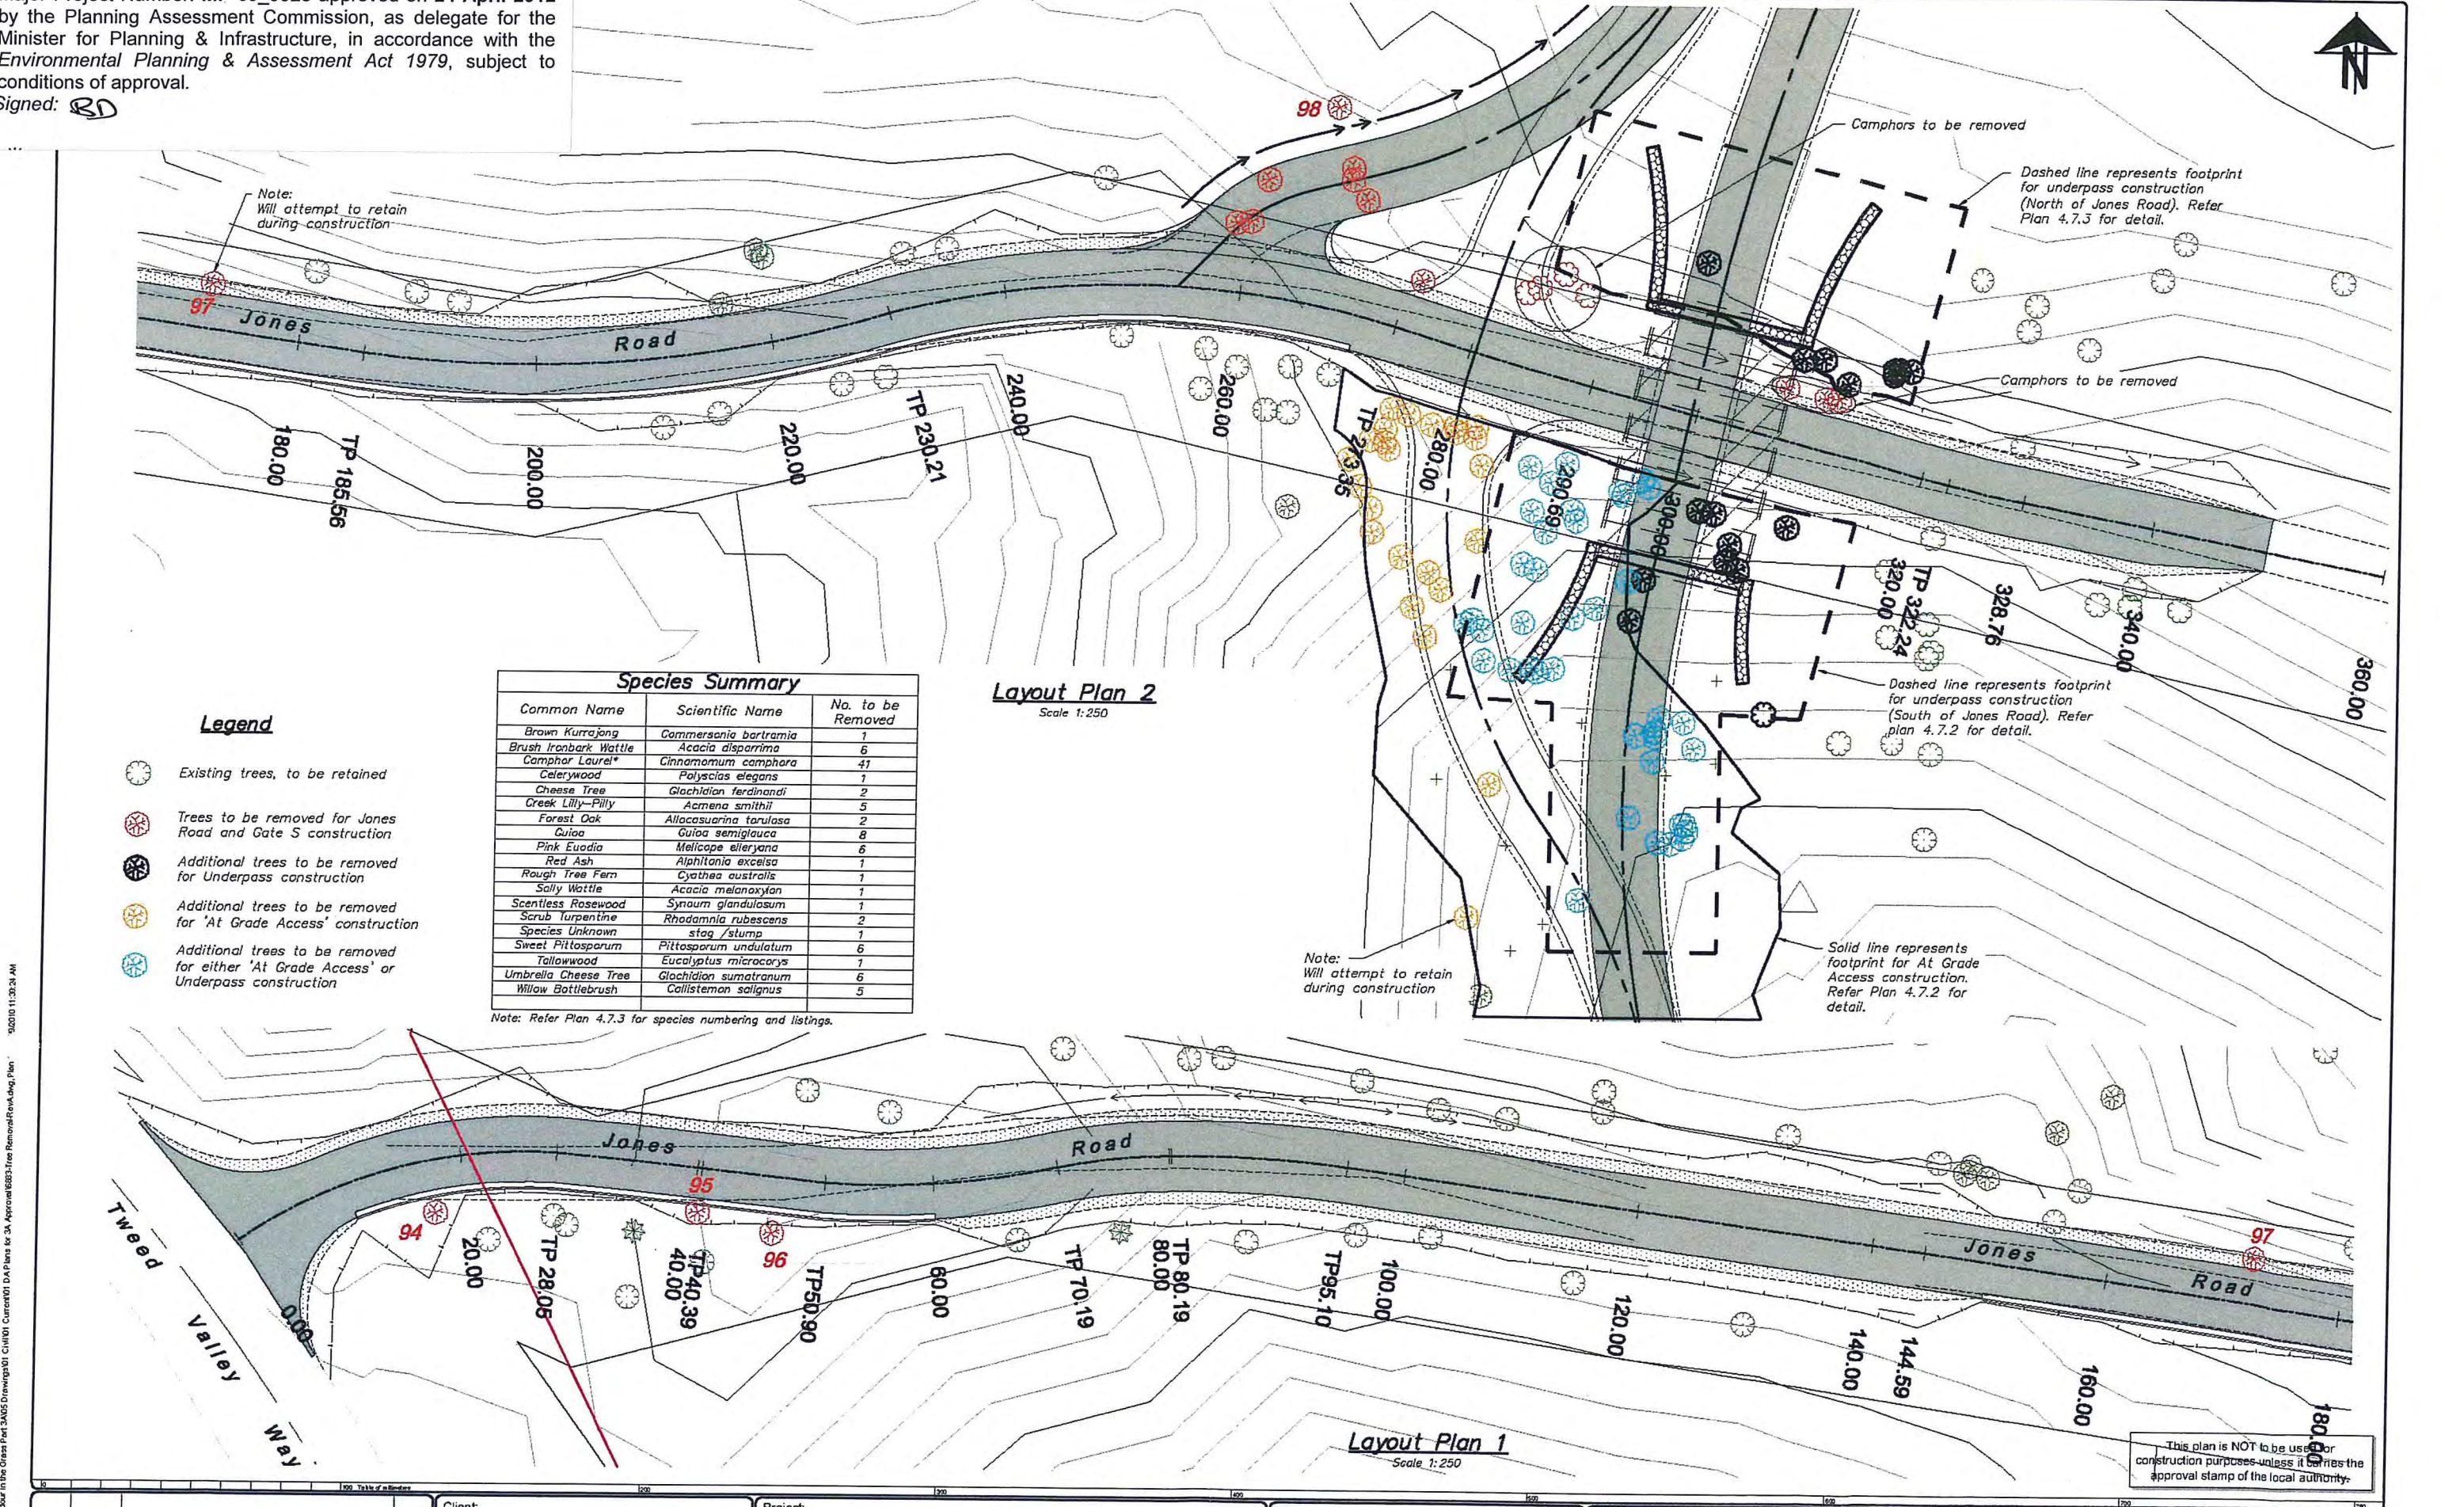

Species Summary		
Common Name	Scientific Name	No. to be Removed
Brown Kurrajong	Commersonia bartramia	1
Brush Ironbark Wattle	Acacia dispersa	6
Camphor Laurel*	Cinnamomum camphora	41
Celerywood	Polyscias elegans	1
Cheese Tree	Glacidan ferdinandi	2
Creek Lilly-Pilly	Acmena smithii	5
Forest Oak	Allocasuarina torulosa	2
Guioa	Guioa semiglaucous	8
Pink Euodia	Melicope eleryana	6
Red Ash	Alphitonia excelsa	1
Rough Tree Fern	Cyathea australis	1
Sally Wattle	Acacia melanoxylon	1
Scentless Rosewood	Synonym glandulosum	1
Scrub Turpentine	Rhodamnia rubescens	2
Species Unknown	stg /stump	1
Sweet Pittosporum	Pittosporum undulatum	6
Tallowwood	Eucalyptus microcorys	1
Umbrella Cheese Tree	Glacidan sumatranum	6
Willow Bottlebrush	Callistemon salignus	5

Note: Refer Plan 4.7.3 for species numbering and listings.

Client: Billinudgel Property Trust		Project: North Byron Parklands Tweed Valley Way & Jones Road Wooyung		Title: Plan 4.7.1 Tree Removal Plan		ARDILL PAYNE & PARTNERS CONSULTING CIVIL AND STRUCTURAL ENGINEERS PROJECT MANAGERS TOWN PLANNERS AND SURVEYORS 78 Tamar Street P.O. Box 20 BALLINA NSW 2478 A.B.N. 113 661 522 12 Telephone: 02 6688 3290 Facsimile: 02 6688 7920 e-mail: info@ardillpayne.com.au Website: www.ardillpayne.com.au		Design: RB Scale at A1: As Shown Date: Aug 2010 Drawn: RB Datum: AHD Checked: 6883-Tree Removal.dwg Approved: 6883-DS.ccs Job No: 6883 Dwg. No: Plan 4.7.1	
Issue	Date	Amendment	App'd	This plan is NOT to be used for construction purposes unless it carries the approval stamp of the local authority.					

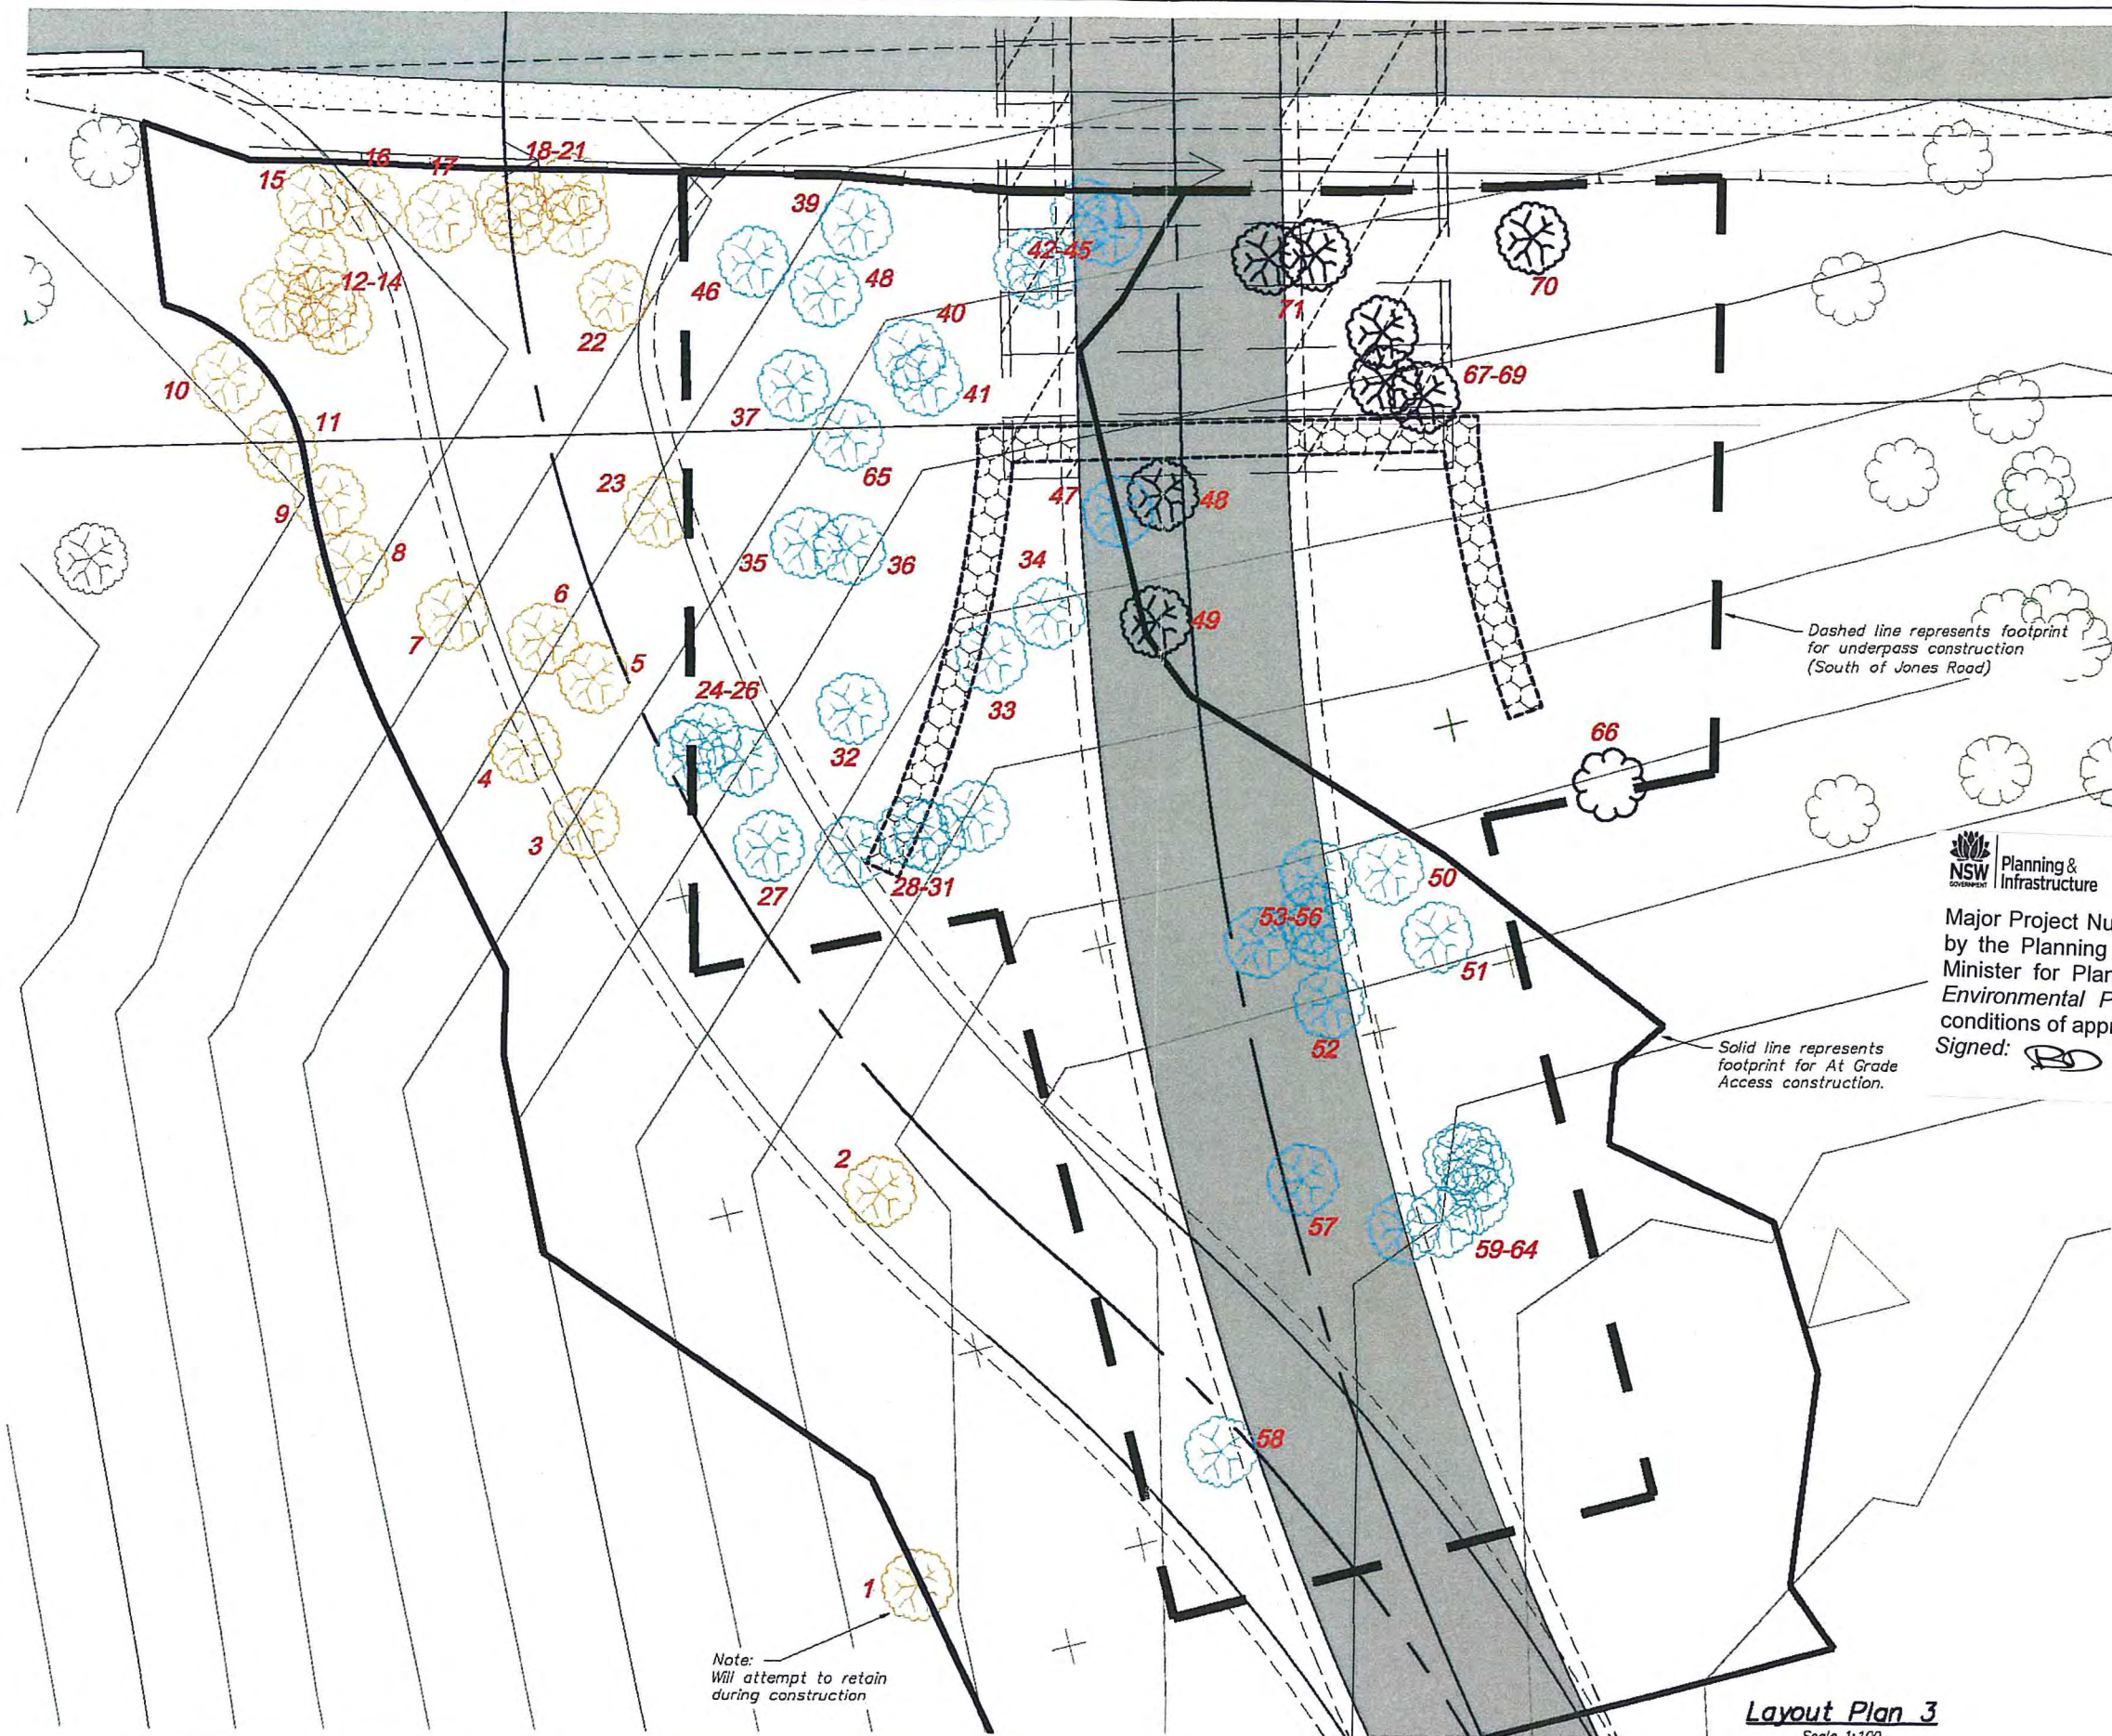

Major Project Number: MP 09_0028 approved on 24 April 2012 by the Planning Assessment Commission, as delegate for the Minister for Planning & Infrastructure, in accordance with the Environmental Planning & Assessment Act 1979, subject to conditions of approval.
Signed:

Solid line represents footprint for 'At Grade Access' construction.

Dashed line represents footprint for underpass construction (South of Jones Road)

Note:
Will attempt to retain during construction

Legend

- Existing trees, to be retained
- Trees to be removed for Jones Road and Gate 5 construction
- Additional trees to be removed for Underpass construction
- Additional trees to be removed for 'At Grade Access' construction
- Additional trees to be removed for either 'At Grade Access' or Underpass construction

Layout Plan 3
Scale 1:100

This plan is NOT to be used for construction purposes unless it carries the approval stamp of the local authority.


Issue		Date	Amendment	App'd	Client: Billinudgel Property Trust	Project: North Byron Parklands Tweed Valley Way & Jones Road Wooyung	Title: Plan 4.7 Tree Removal Plan	ARDILL PAYNE & PARTNERS CONSULTING CIVIL AND STRUCTURAL ENGINEERS PROJECT MANAGERS TOWN PLANNERS AND SURVEYORS 78 Tamar Street P.O. Box 20 BALLINA NSW 2478 A.B.N. 113 861 522 12 Telephone: 02 6688 3280 Facsimile: 02 6688 7920 e-mail: info@ardillpayne.com.au Website: www.ardillpayne.com.au		Design RB Drawn RB Checked Approved Job No. 6883 Scale at A1 As Shown Datum AHD Acad file 6883-Tree Removal.dwg Acad file 6883-DS.crx Date Aug 2010 Drawn AHD Dwg No. 45 Plan 4.7.2
-------	--	------	-----------	-------	---------------------------------------	---	---	--	--	---

Major Project Number: MP 09_0028 approved on 24 April 2012 by the Planning Assessment Commission, as delegate for the Minister for Planning & Infrastructure, in accordance with the Environmental Planning & Assessment Act 1979, subject to conditions of approval.

Signed: 

Legend

-  Existing trees, to be retained
-  Trees to be removed for Jones Road and Gate S construction
-  Additional trees to be removed for Underpass construction
-  Additional trees to be removed for 'At Grade Access' construction
-  Additional trees to be removed for either 'At Grade Access' or Underpass construction

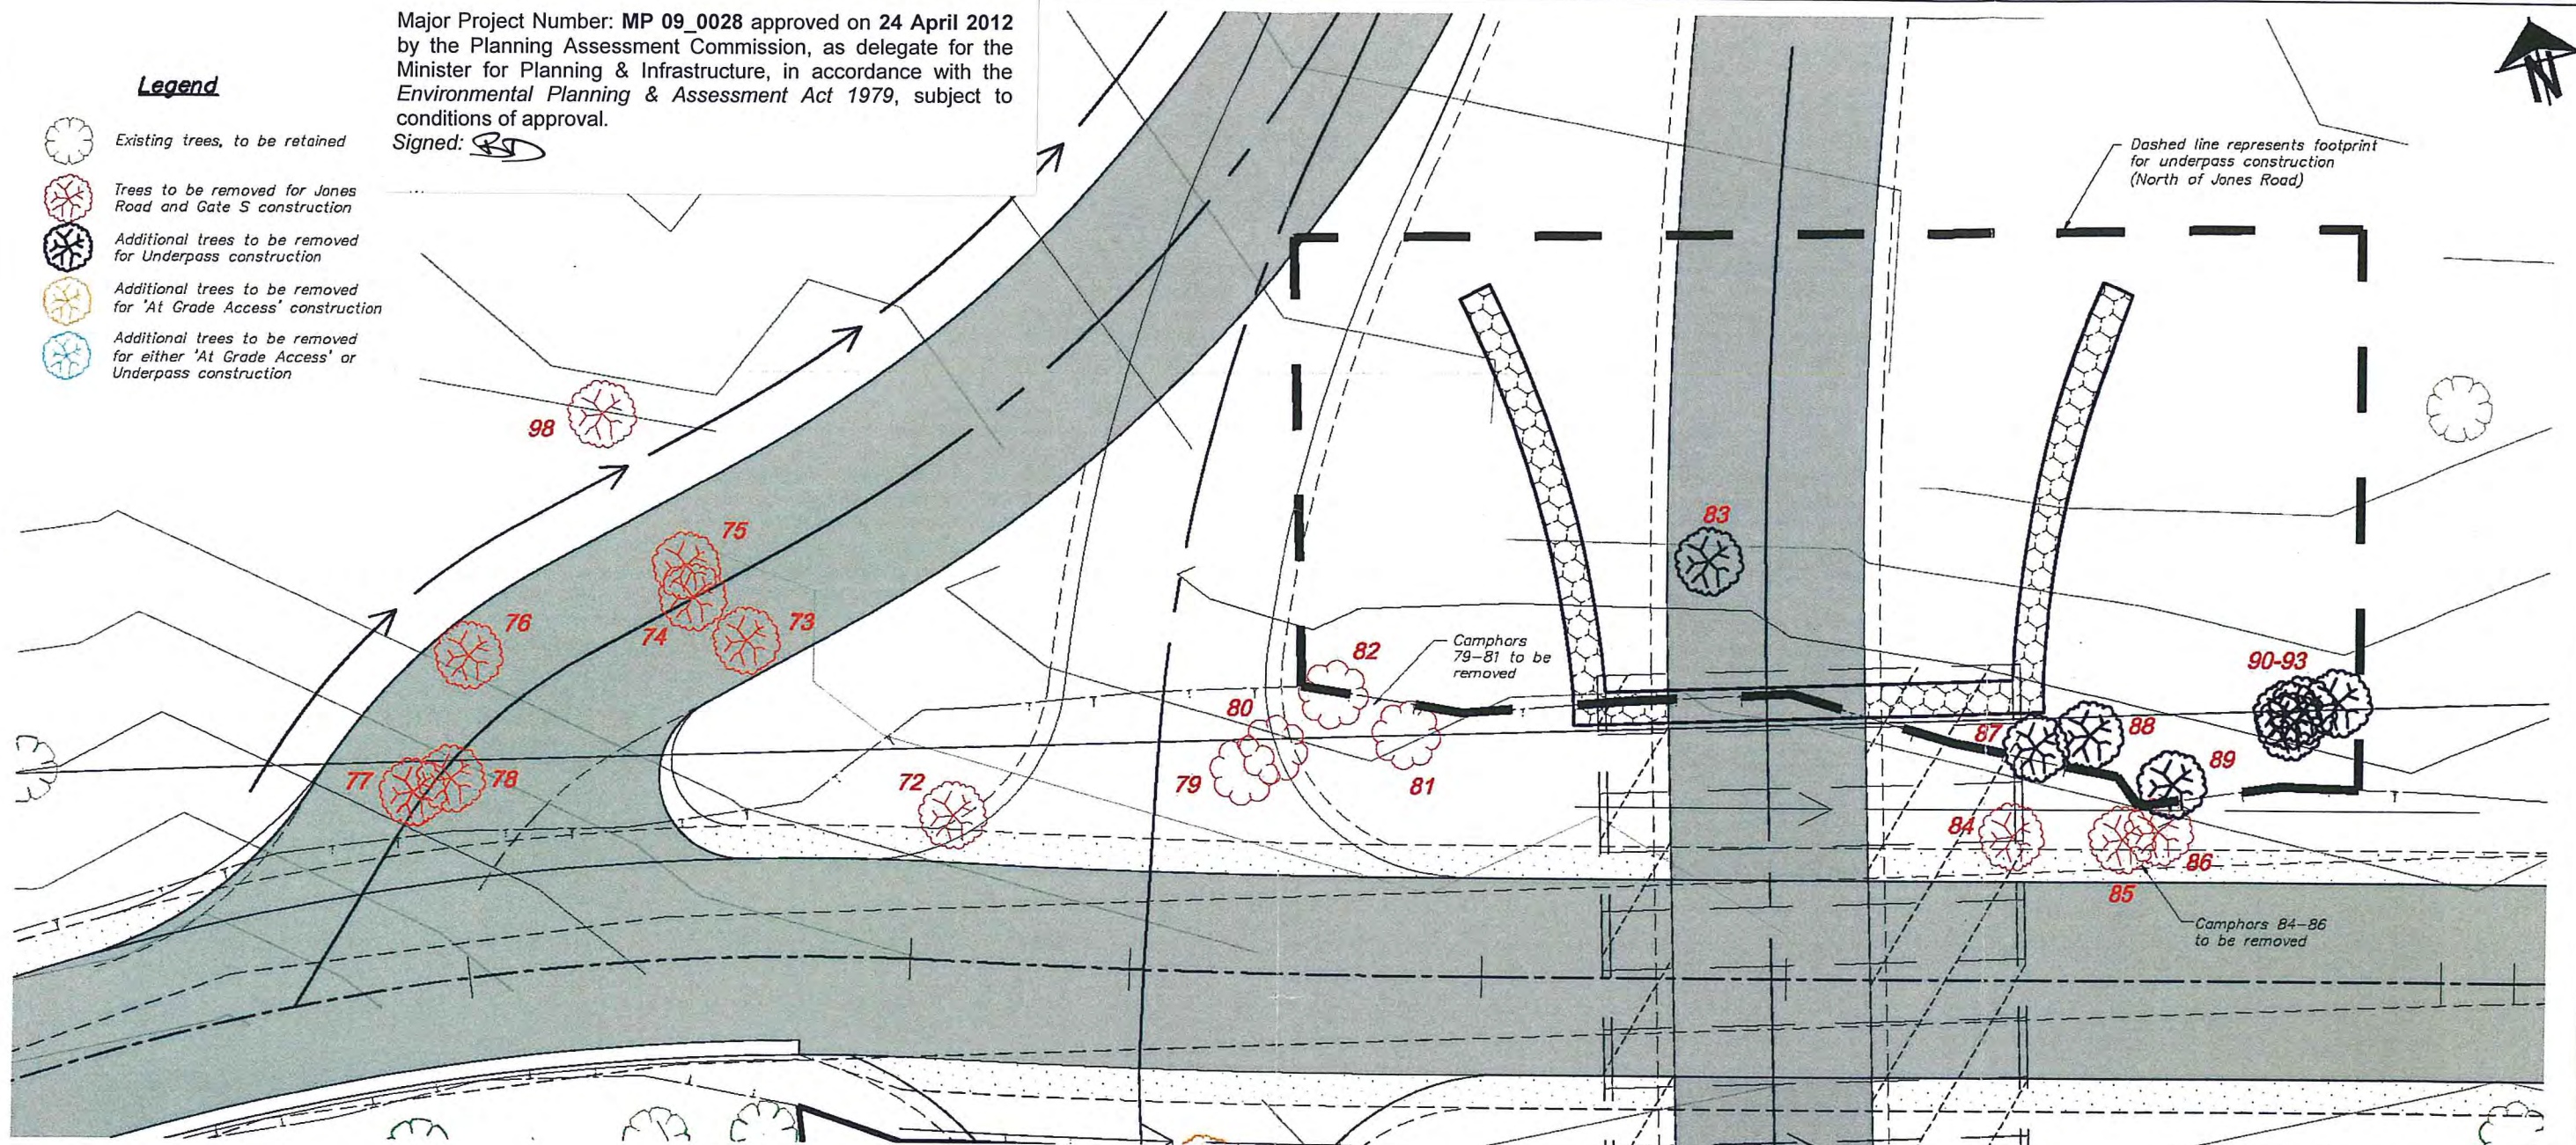

Layout Plan 4
Scale 1:100

Tree Removal Register

Tree No.	Common Name	DBH	Stems	Count	Design Element
1	Sweet Pittosporum	25	1	1	At Grade
2	Brown Kurrajong	25	1	1	At Grade
3	Camphor Laurel*	14	1	1	At Grade
4	Camphor Laurel*	21	1	1	At Grade
5	Sweet Pittosporum	18	1	1	At Grade
6	Creek Lilly-pilly	22	2	1	At Grade
7	Guioa	12	1	1	At Grade
8	Brush Ironbark Wattle	60	2	1	At Grade
9	Willow Bottlebrush	5	1	1	At Grade
10	Brush Ironbark Wattle	30	1	1	At Grade
11	Brush Ironbark Wattle	9	1	1	At Grade
12	Brush Ironbark Wattle	45	1	1	At Grade
13	Willow Bottlebrush	24	1	1	At Grade
14	Sweet Pittosporum	25	4	1	At Grade
15	Brush Ironbark Wattle	35	1	1	At Grade
16	Camphor Laurel*	50	1	1	At Grade
17	Camphor Laurel*	65	1	1	At Grade
18	Camphor Laurel*	30	1	1	At Grade
19	Camphor Laurel*	30	2	1	At Grade
20	Camphor Laurel*	38	1	1	At Grade
21	Willow Bottlebrush	50	1	1	At Grade
22	Brush Ironbark Wattle	35	1	1	At Grade
23	Cheese Tree	19	1	1	At Grade & Underpass
24	Creek Lilly-pilly	7	1	1	At Grade & Underpass
25	Creek Lilly-pilly	10	1	1	At Grade & Underpass

Tree Removal Register

Tree No.	Common Name	DBH	Stems	Count	Design Element
26	Camphor Laurel*	33	1	1	At Grade & Underpass
27	Camphor Laurel*	9	1	1	At Grade & Underpass
28	Camphor Laurel*	16	1	1	At Grade & Underpass
29	Camphor Laurel*	12	1	1	At Grade & Underpass
30	Camphor Laurel*	9	1	1	At Grade & Underpass
31	Camphor Laurel*	24	2	1	At Grade & Underpass
32	Creek Lilly-pilly	125	9	1	At Grade & Underpass
33	Sweet Pittosporum	16	1	1	At Grade & Underpass
34	Guioa	20	1	1	At Grade & Underpass
35	Creek Lilly-pilly	95	8	1	At Grade & Underpass
36	Guioa	12	2	1	At Grade & Underpass
37	Camphor Laurel*	16	2	1	At Grade & Underpass
38	Scrub Turpentine	22	1	1	At Grade & Underpass
39	Umbrella Cheese Tree	45	1	1	At Grade & Underpass
40	Guioa	20	1	1	At Grade & Underpass
41	Camphor Laurel*	28	4	1	At Grade & Underpass
42	Camphor Laurel*	80	2	1	At Grade & Underpass
43	Brush Ironbark Wattle	22	1	1	At Grade & Underpass
44	Scrub Turpentine	18	1	1	At Grade & Underpass
45	Guioa	16	1	1	At Grade & Underpass
46	Celerwood	13	1	1	At Grade & Underpass
47	Camphor Laurel*	15	1	1	At Grade & Underpass
48	Guioa	10	1	1	Underpass
49	Scentless Rosewood	18	1	1	At Grade & Underpass
50	Pink Euodia	18	1	1	At Grade & Underpass

Tree Removal Register

Tree No.	Common Name	DBH	Stems	Count	Design Element
51	Pink Euodia	28	1	1	At Grade & Underpass
52	Pink Euodia	20	1	1	At Grade & Underpass
53	Umbrella Cheese Tree	17	1	1	At Grade & Underpass
54	Camphor Laurel*	20	2	1	At Grade & Underpass
55	Sweet Pittosporum	14	2	1	At Grade & Underpass
56	Guioa	14	2	1	At Grade & Underpass
57	Pink Euodia	32	1	1	At Grade & Underpass
58	Umbrella Cheese Tree	32	2	1	At Grade & Underpass
59	Camphor Laurel*	16	1	1	At Grade & Underpass
60	Pink Euodia	22	1	1	At Grade & Underpass
61	Camphor Laurel*	16	1	1	At Grade & Underpass
62	Sally Wattle	43	1	1	At Grade & Underpass
63	Camphor Laurel*	19	3	1	At Grade & Underpass
64	Pink Euodia	9	1	1	At Grade & Underpass
65	Rough Tree Fern	13	1	1	At Grade & Underpass
66	Cheese Tree	32	1	1	Underpass
67	Guioa	22	1	1	Underpass
68	Umbrella Cheese Tree	17	1	1	Underpass
69	Camphor Laurel*	16	2	1	Underpass
70	Camphor Laurel*	320	7	1	Underpass
71	Camphor Laurel*	32	2	1	Underpass
72	Willow Bottlebrush	22	1	1	Gate S & Road Widening
73	Umbrella Cheese Tree	18	1	1	Gate S & Road Widening
74	Camphor Laurel*	30	2	1	Gate S & Road Widening
75	Sweet Pittosporum	16	1	1	Gate S & Road Widening

Tree Removal Register

Tree No.	Common Name	DBH	Stems	Count	Design Element
76	Camphor Laurel*	30	2	1	Gate S & Road Widening
77	Red Ash	25	1	1	Gate S & Road Widening
78	Camphor Laurel*	60	2	1	Gate S & Road Widening
79	Camphor Laurel*	62	4	1	Gate S & Road Widening
80	Camphor Laurel*	60	2	1	Gate S & Road Widening
81	Camphor Laurel*	35	1	1	Gate S & Road Widening
82	Camphor Laurel*	35	12	1	Gate S & Road Widening
83	Umbrella Cheese Tree	65	2	1	Gate S & Road Widening
84	Camphor Laurel*	85	2	1	Gate S & Road Widening
85	Camphor Laurel*	85	2	1	Gate S & Road Widening
86	Camphor Laurel*	45	1	1	Gate S & Road Widening
87	Camphor Laurel*	240	5	1	Gate S & Road Widening
88	Camphor Laurel*	90	2	1	Gate S & Road Widening
89	Camphor Laurel*	140	4	1	Gate S & Road Widening
90	Camphor Laurel*	200	4	1	Gate S & Road Widening
91	Camphor Laurel*	28	1	1	Gate S & Road Widening
92	Camphor Laurel*	30	2	1	Gate S & Road Widening
93	Camphor Laurel*	15	1	1	Gate S & Road Widening
94	Tallowood	45	2	1	Gate S & Road Widening
95	Forest Oak	35	1	1	Gate S & Road Widening
96	Forest Oak	30	2	1	Gate S & Road Widening
97	Stag/Stump	30	1	1	Gate S & Road Widening

This plan is NOT to be used for construction purposes unless it carries the approval stamp of the local authority.

Client

Billinudgel Property Trust

Project

North Byron Parklands
Tweed Valley Way & Jones Road
Wooyung

Title

Plan 4.7.3
Tree Removal Plan

Do not scale drawing. Use written dimensions only.
This plan is copyright © All rights reserved.

ARDILL PAYNE & PARTNERS
CONSULTING CIVIL AND STRUCTURAL ENGINEERS
PROJECT MANAGERS TOWN PLANNERS AND SURVEYORS

79 Tamar Street
P.O. Box 20
BALLINA NSW 2478
A.B.N. 113 661 522 12

Telephone: 02 6668 3200
Facsimile: 02 6668 7920
e-mail: info@ardillpayne.com.au
Website: www.ardillpayne.com.au

Design RB Scale at A1 As Shown Date Aug 2010

Drawn RB Datum AHD

Checked Acad file 6883-Tree Removal.dwg

Approved Acad file 6883-DS.ccs

Job No 6883

Dwg. No 46

Plan 4.7.3