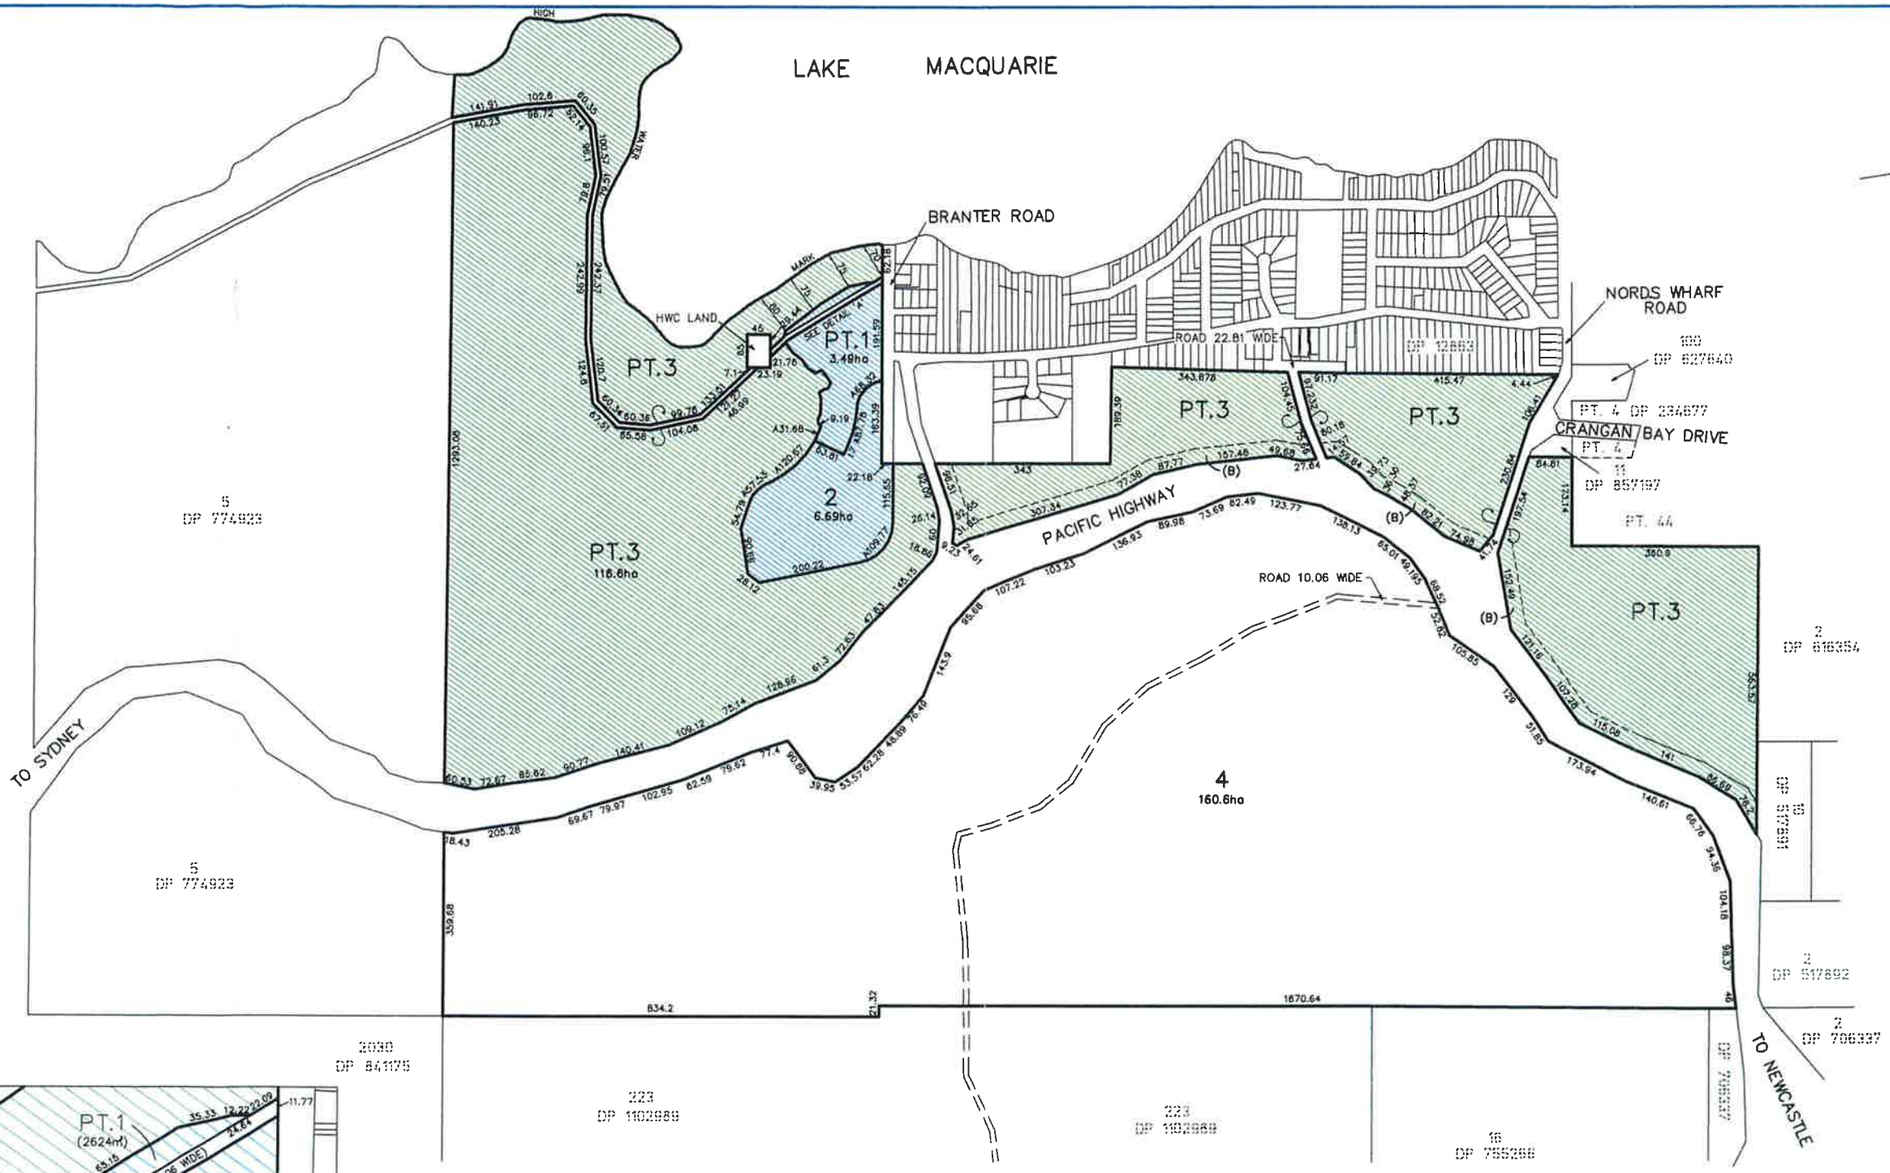

DETAIL 'A'

SCALE 1:2000

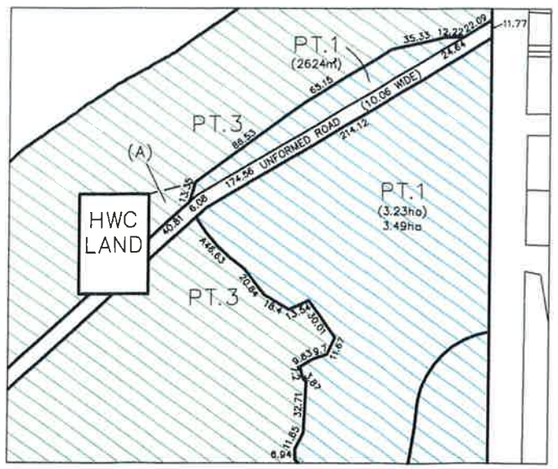

LAND	ha.
BLUE	10.18
GREEN	116.6

NORDS WHARF
LAND TRANSFER PLAN

(A) – PROPOSED EASEMENT FOR HWC SERVICES
(B) – PROPOSED EASEMENT FOR SERVICES 30 WIDE

REVISIONS

No	Revision	Drawn	Date
F	EASEMENT (B) ADDED	MAK	07/03/11
E	NORTHERN BOUNDARY AMENDED	AJM	09/02/11
D	PROPOSED EASEMENT FOR SERVICES REMOVED	MAK	29/01/09
C	PROPOSED EASEMENT FOR SERVICES	AJM	11/9/08
B	LOTS 1 & 2 10.18ha	BJC	10/9/08

COPYRIGHT NOTICE
THIS DOCUMENT REMAINS THE PROPERTY OF MONTEATH & POWYS PTY LTD ©
CONDITIONS OF USE
THIS DOCUMENT MAY ONLY BE USED BY THE CLIENT FOR THE PURPOSE FOR WHICH IT WAS COMMISSIONED. USE OF THE DOCUMENT FOR ANY OTHER PURPOSE IS NOT PERMITTED UNLESS PRIOR WRITTEN APPROVAL HAS BEEN OBTAINED FROM MONTEATH & POWYS PTY LTD

Monteath & Powys Pty Ltd
SURVEYING
PLANNING
ENGINEERING DESIGN
PROJECT MANAGEMENT
125 Bull Street Newcastle NSW 2300
PO Box 726 Newcastle NSW 2300
T 61 2 4926 1388 F 61 2 4929 3475
E survey@monteathpowys.com.au
W www.monteathpowys.com.au

Surveyed		Drafted	AJM
Drawn	AJM	Checked	RJM
REGISTERED SURVEYOR			
Scale @A1 : 1:6000 @A3 : 1:12000		Original Size	A1
DO NOT SCALE			

Client: COAL & ALLIED

Title: PLAN OF PROPOSED SUBDIVISION OF LOT 6 DP 746077, LOT 5 DP 736170, LOT 12 DP 854197 NORDS WHARF

CAD File: 07182W.dwg | Ref No: 07/182 | Date: 21/08/2008

Sheet No: 1

Revision: F