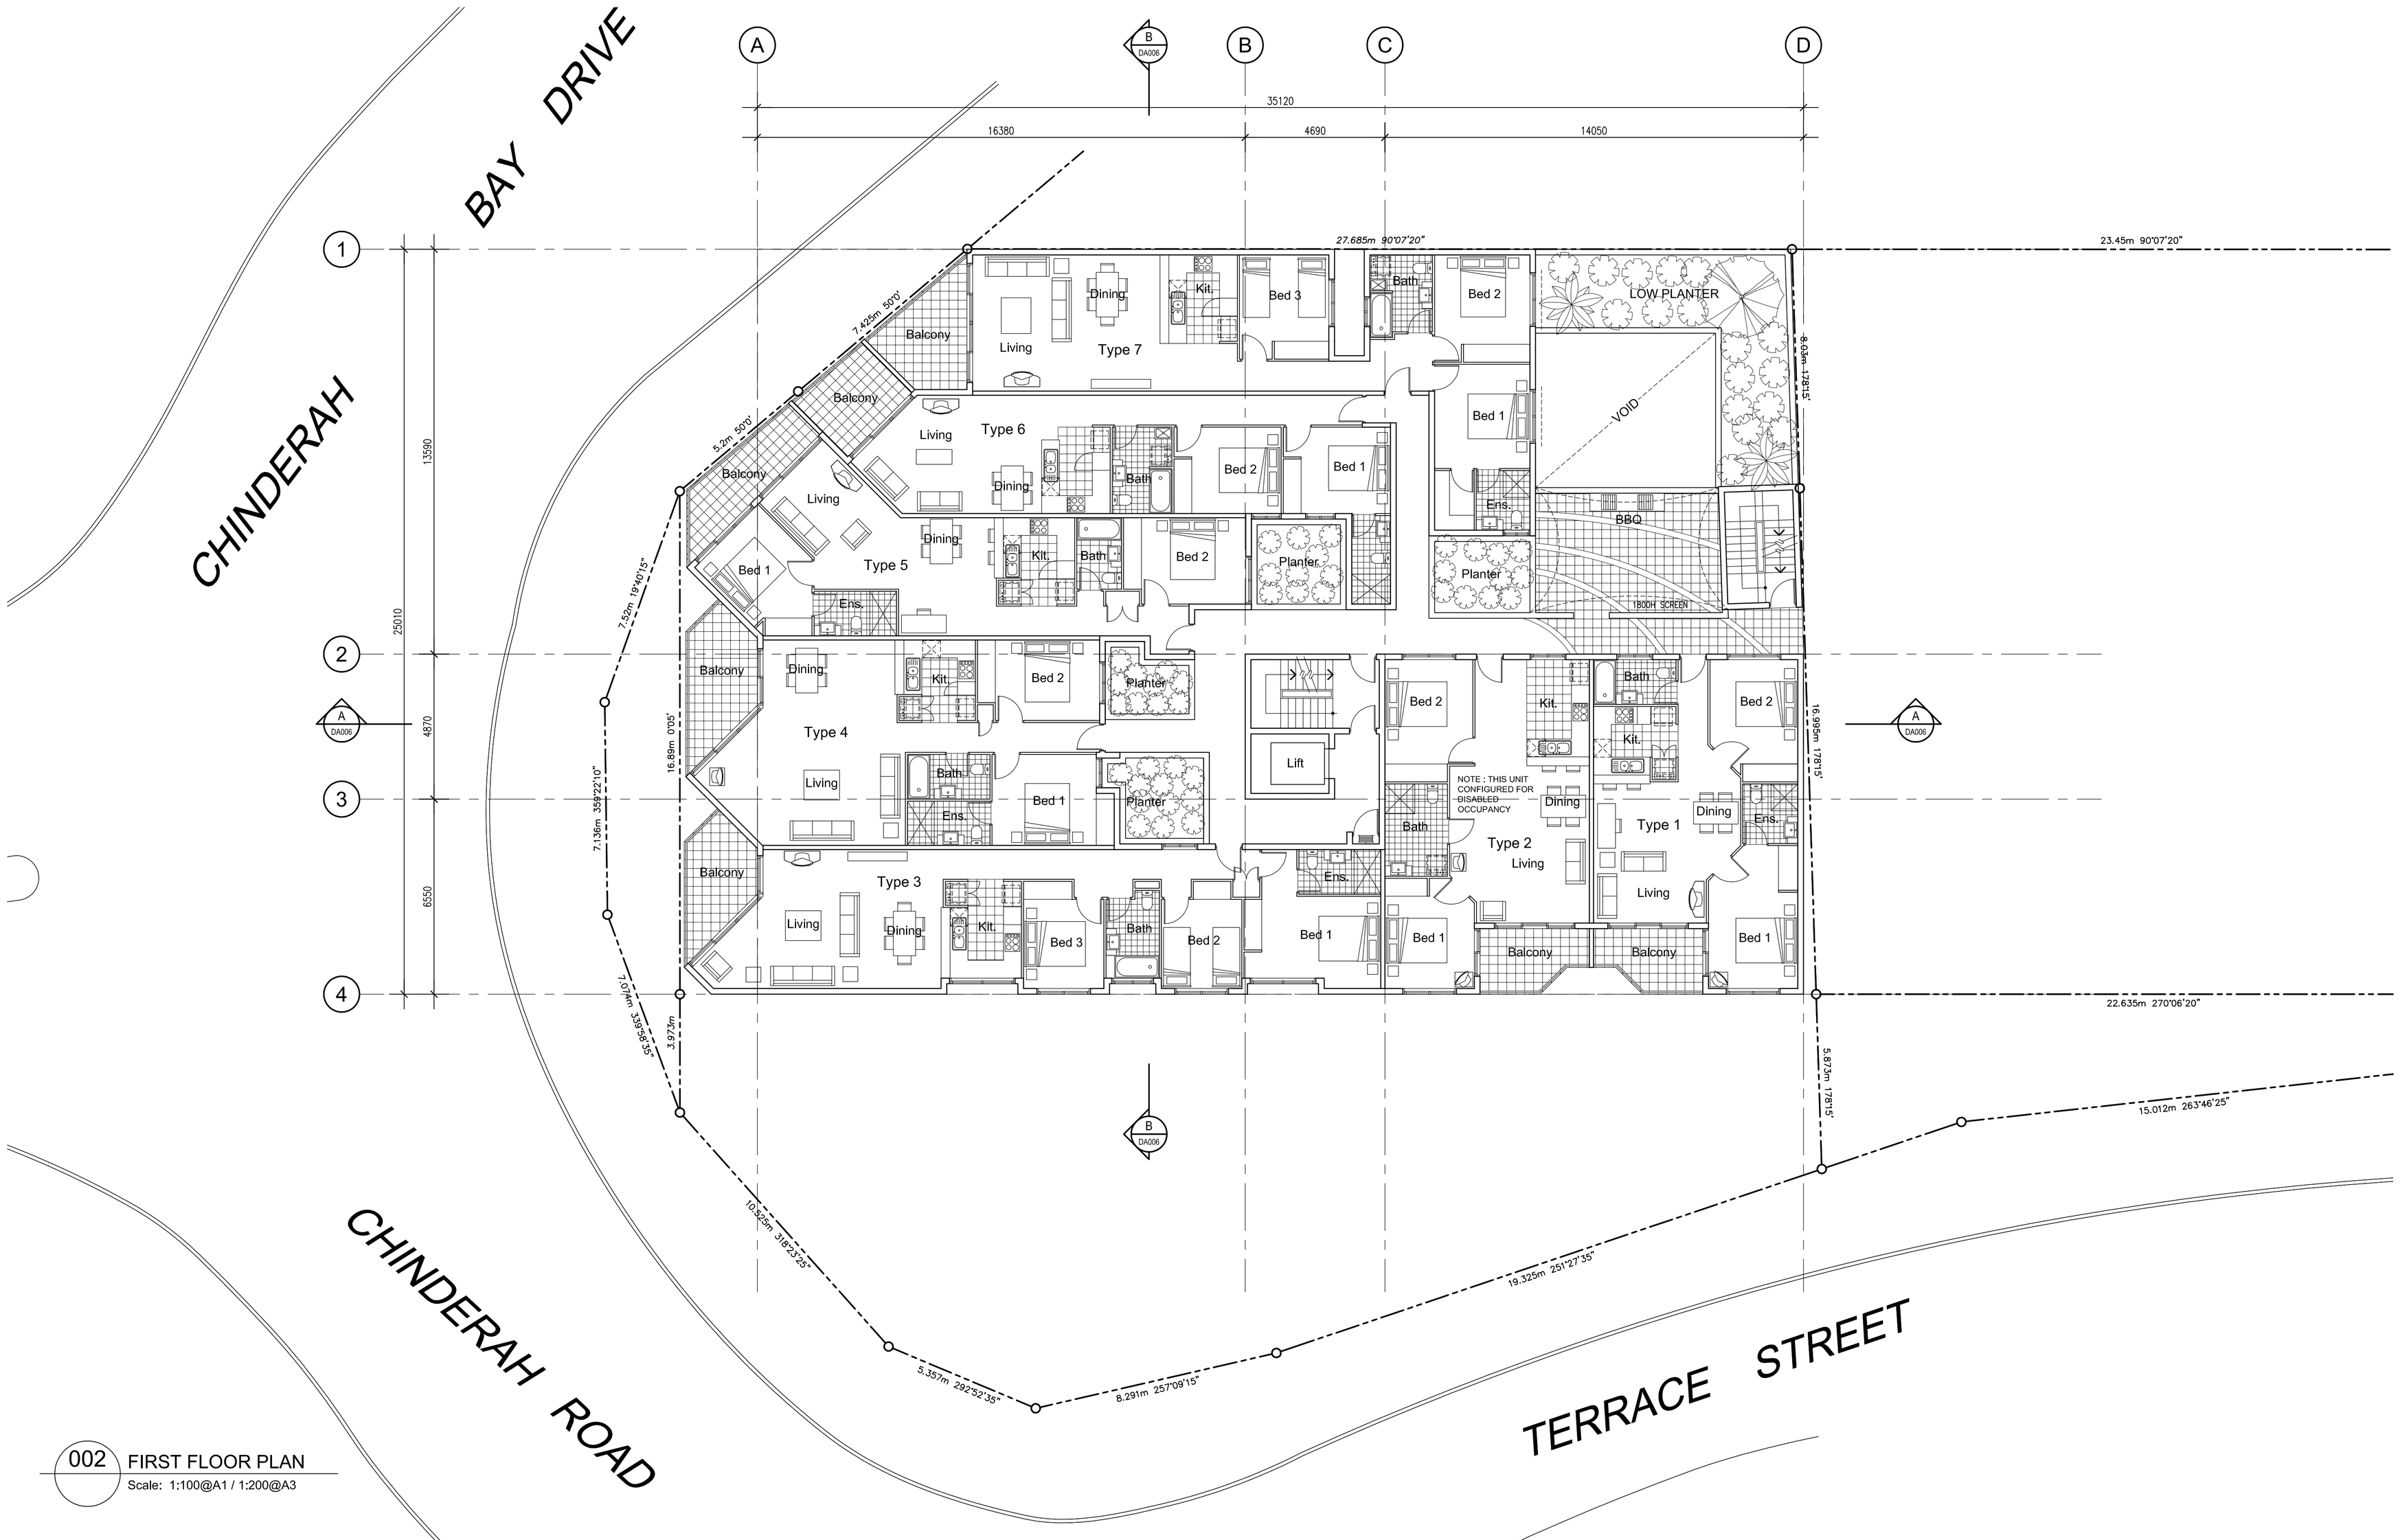

002 FIRST FLOOR PLAN

Scale: 1:100@A1 / 1:200@A3

PITMAN PROPERTIES Pty Ltd
designers + developers + builders
ABN 61 001 886 513
16 Cope Street
Annerley Qld 4103
T : 61 7 33911244
F : 61 7 33932244

North

ALL DIMENSIONS IN MILLIMETRES.
ALL DIMENSIONS TO BE CONFIRMED ON SITE.
DO NOT SCALE OFF DRAWINGS.

Amendment		
A	14.05.06	INITIAL ISSUE
B	26.06.06	UNITS 4, 5, 6 & FIRE STAIR AMENDED
C	28.06.06	TITLE BLOCK AMENDED

This drawing is copyright and may not be reproduced without permission.

Project.

PROPOSED "SAILS RESORT" UNITS
CNR. CHINDERAH BAY ROAD AND
TERRACE STREET CHINDERAH NSW

Site Details. LOT 1 DP128722 AND LOT A DP345689.
PARISH OF CUDGEN COUNTY OF ROUS

Drawing Title. FIRST FLOOR PLAN

Designed by.	Drawn By.	Drawing Scale.	Drawing Number.	Issue
P.P.	R.M.	1:100	035 - DA002	C

Date. APRIL 2006

Cad File.