


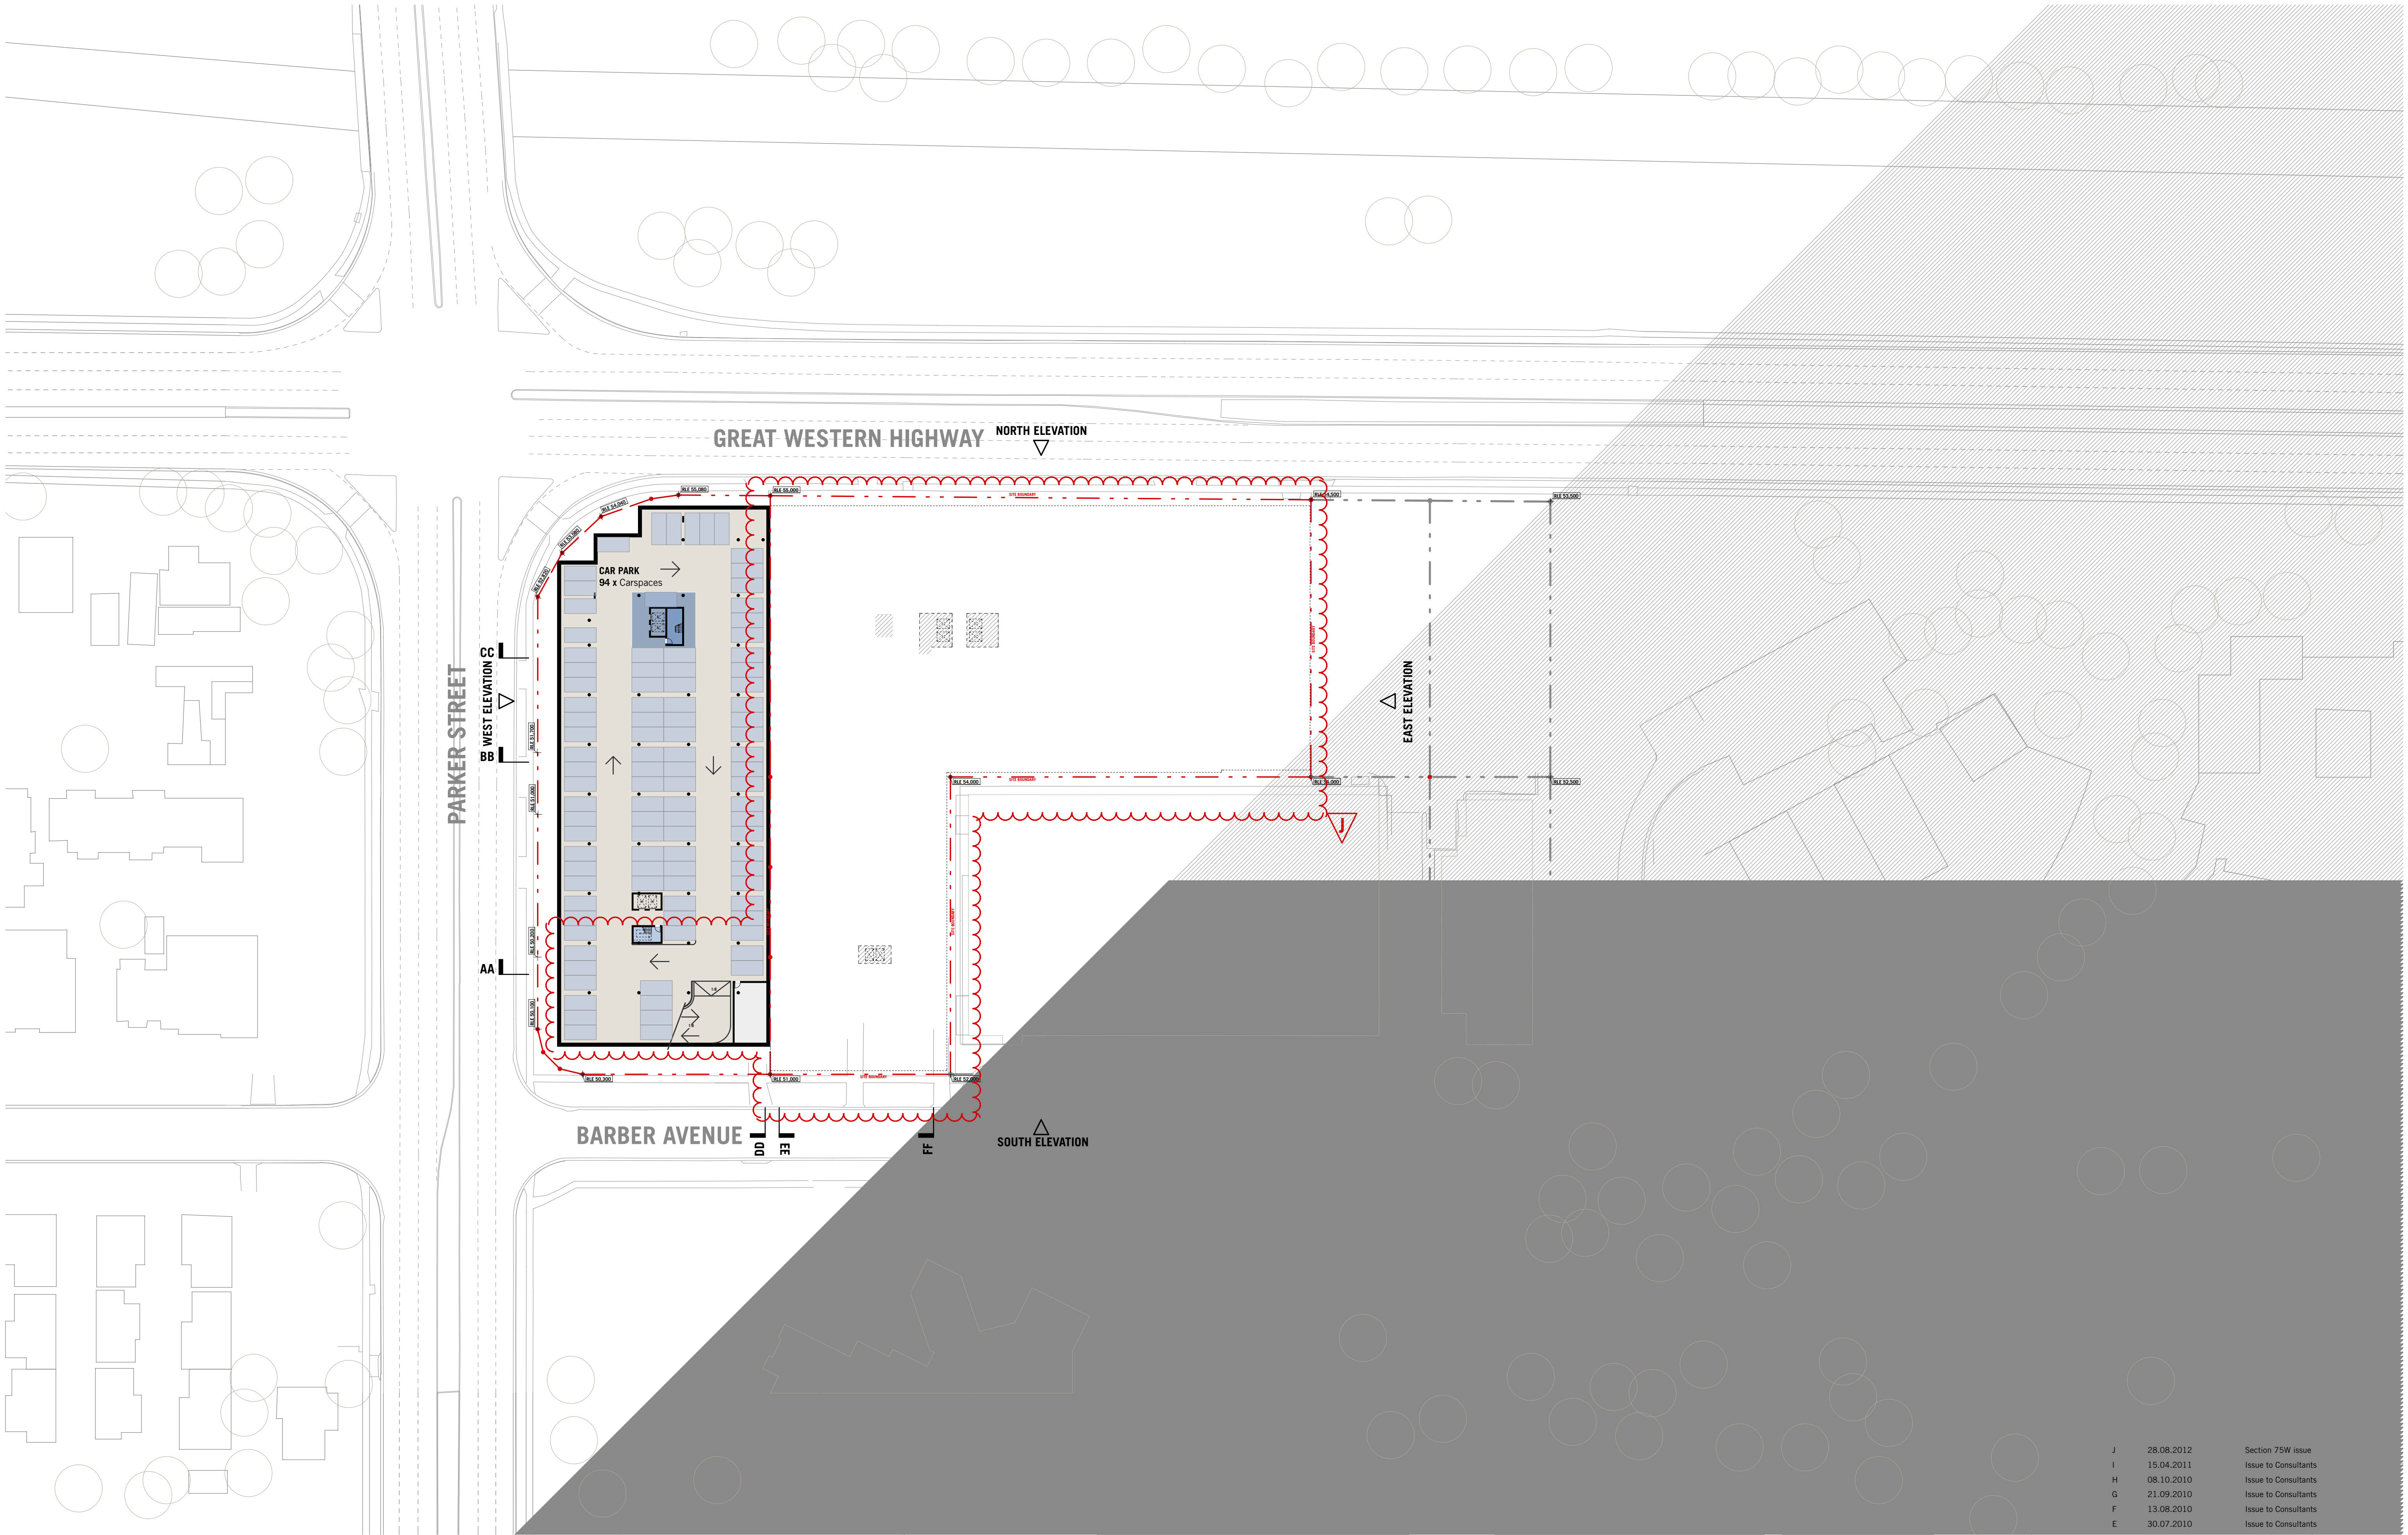

J	28.08.2012	Section 75W Issue
I	15.04.2011	Issue to Consultants
H	08.10.2010	Issue to Consultants
G	21.09.2010	Issue to Consultants
F	13.08.2010	Issue to Consultants
E	30.07.2010	Issue to Consultants
D	01.02.2010	Concept Plan Issue

NOTES

THIS DRAWING IS COPYRIGHT © AND SHALL REMAIN THE PROPERTY OF TURNER + ASSOCIATES ARCHITECTS. NO REPRODUCTION WITHOUT PERMISSION. UNLESS NOTED OTHERWISE THIS DRAWING IS NOT FOR CONSTRUCTION. DO NOT SCALE FROM DRAWINGS. FIGURED DIMENSIONS SHALL TAKE PRECEDENCE.

CLIENT
Aesthete No.3 Pty Ltd
c/o Yates Beaggi Lawyers
Level 10, 31 Market Street Sydney NSW 2000
T +61 2 9261 8899 | F +61 2 9261 1779

PROJECT TITLE
BARBER AVENUE, KINGSWOOD
CONCEPT PLAN
DRAWING TITLE
Basement 03
Illustrative Plans

Rev.	Date	Approved by	Revision Notes
		JOB No.	09007
		DWG No.	CP10
		REVISION	J
		DRAWN BY	ML/MH/AH/BH
		FOR INFORMATION	
		TURNER+ ASSOCIATES	
		L1 410 Crown Street Surry Hills NSW 2010 Australia	
		t +61 2 8668 0000 f +61 2 8668 0088	