


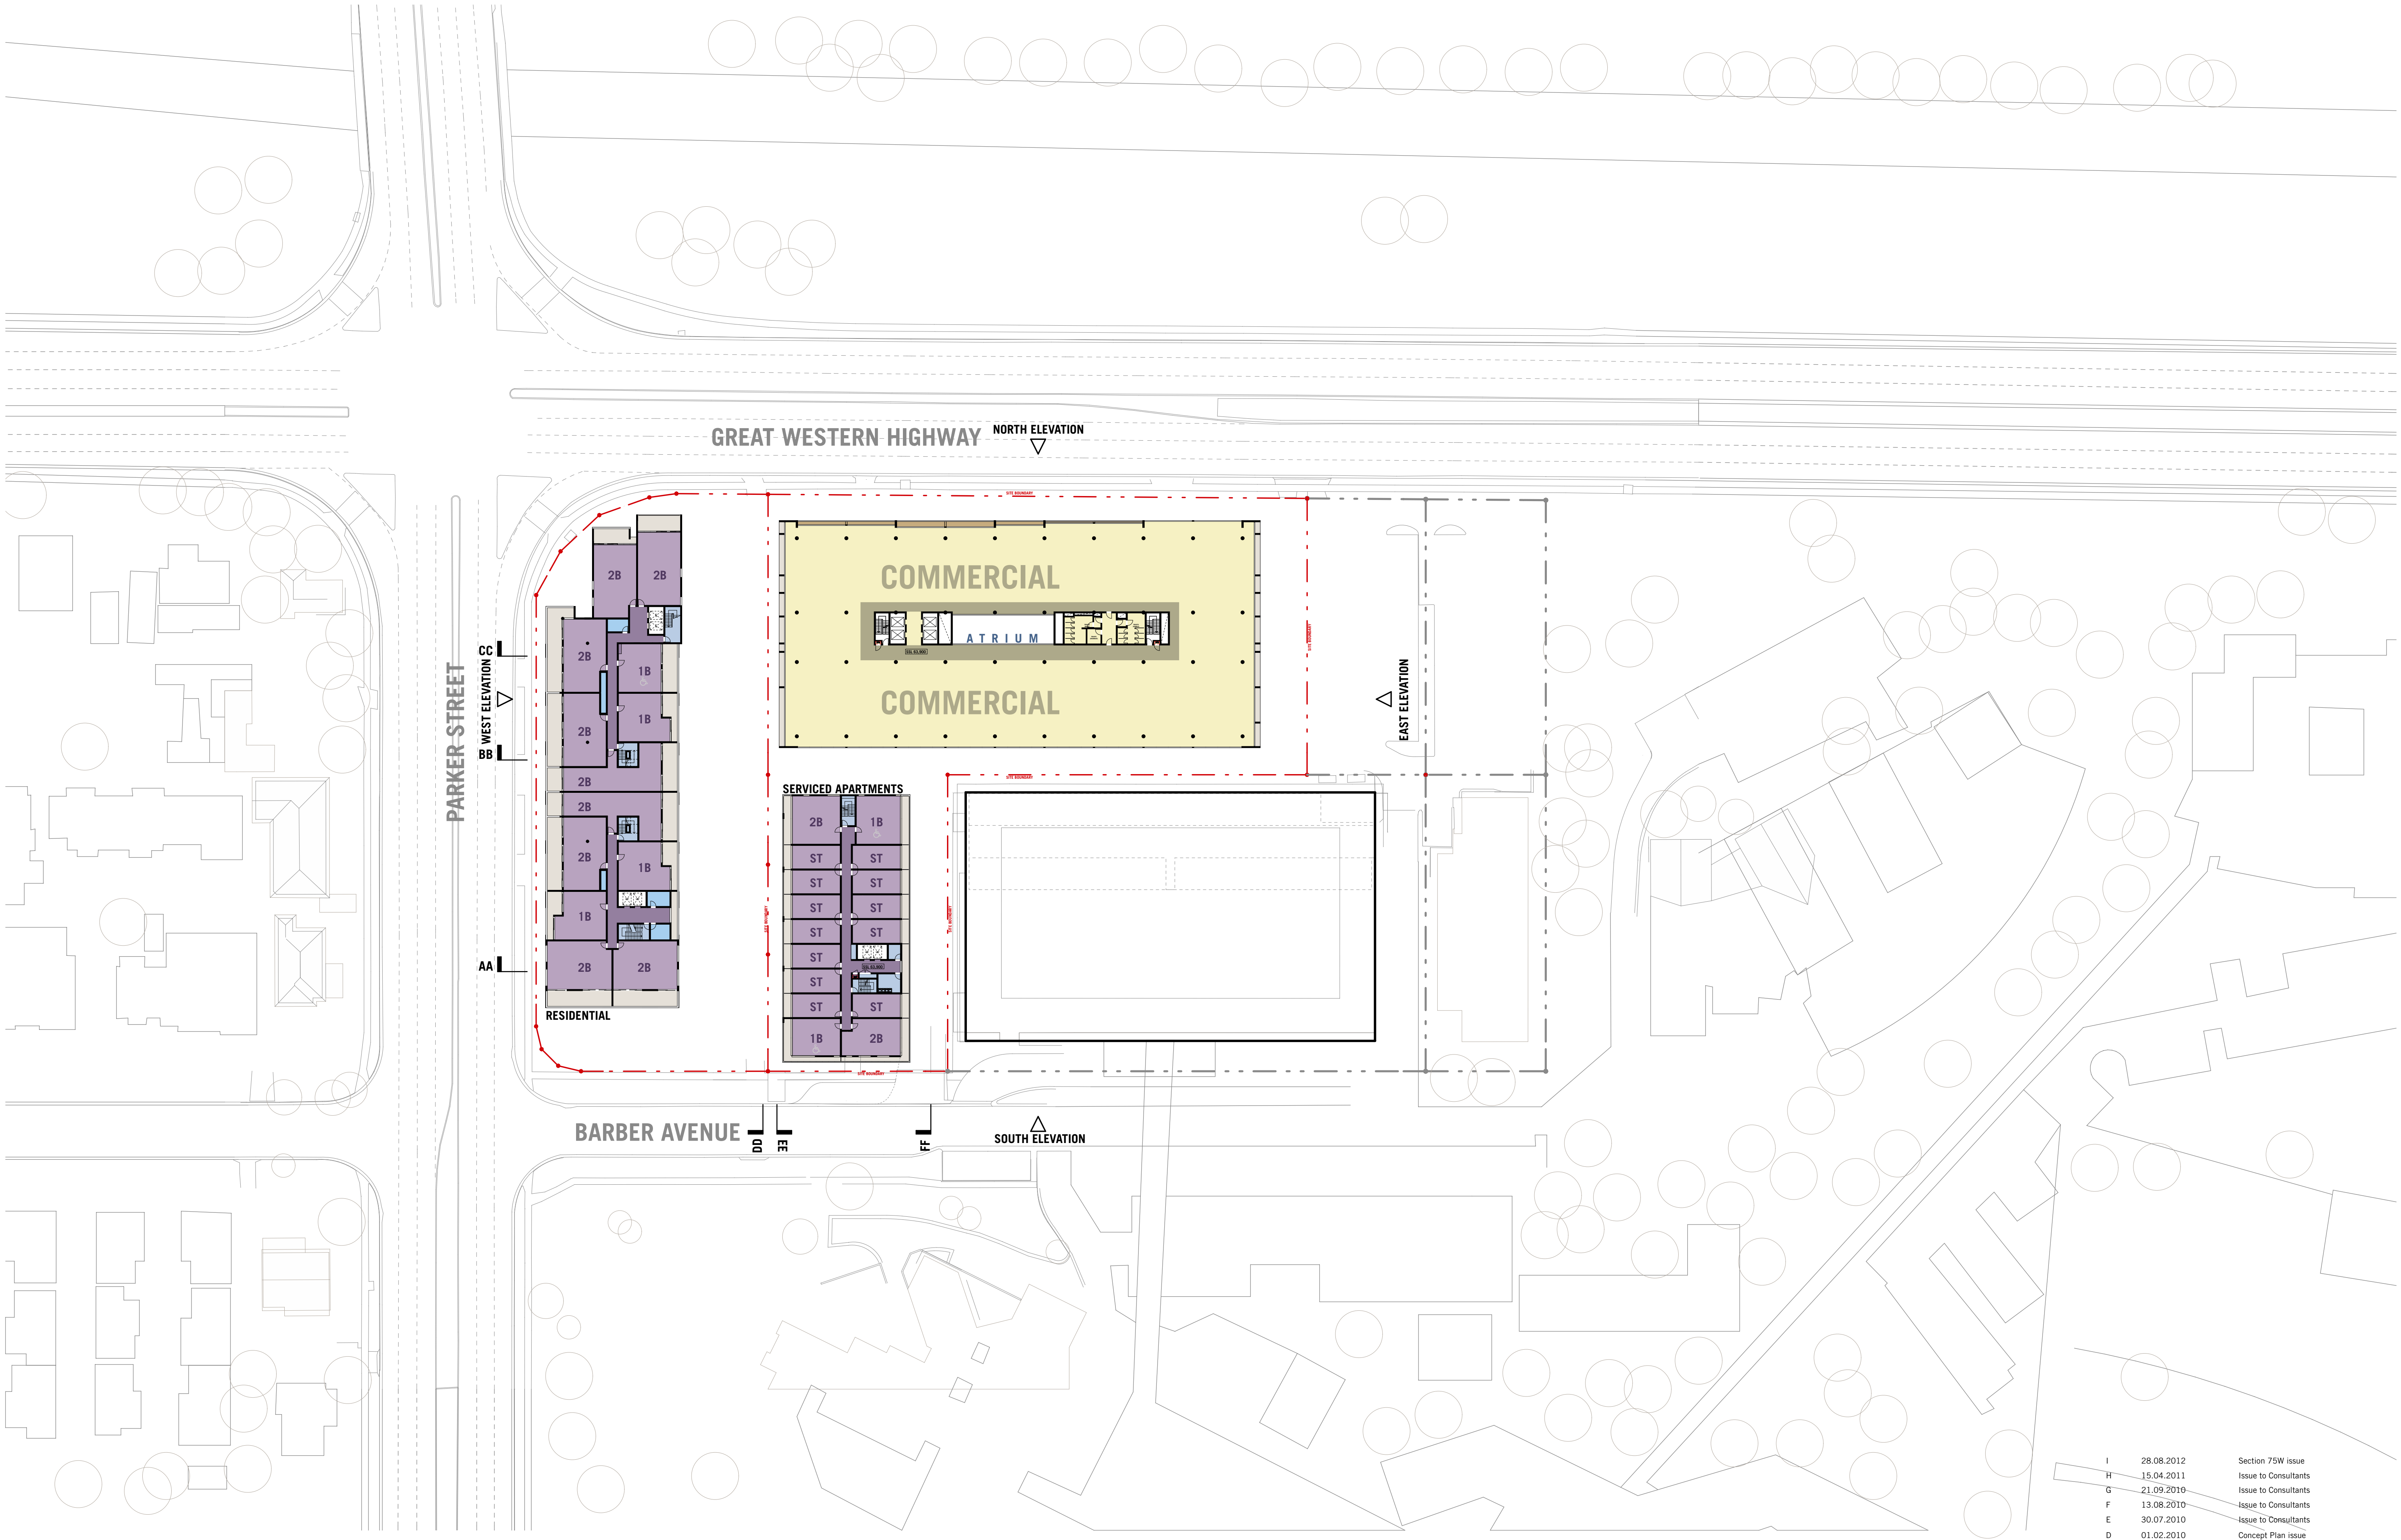

|                                                                                           |            |                      |                      |                                                                                                |
|-------------------------------------------------------------------------------------------|------------|----------------------|----------------------|------------------------------------------------------------------------------------------------|
| I                                                                                         | 28.08.2012 | Section 75W issue    |                      |                                                                                                |
| H                                                                                         | 15.04.2011 | Issue to Consultants |                      |                                                                                                |
| G                                                                                         | 21.09.2010 | Issue to Consultants |                      |                                                                                                |
| F                                                                                         | 13.08.2010 | Issue to Consultants |                      |                                                                                                |
| E                                                                                         | 30.07.2010 | Issue to Consultants |                      |                                                                                                |
| D                                                                                         | 01.02.2010 | Concept Plan issue   |                      |                                                                                                |
| Rev.                                                                                      | Date       | Approved by          | Revision Notes       |                                                                                                |
| SCALE<br>1:500@A1, 50%@A3                                                                 |            | JOB No.<br>09007     | DRAWN<br>ML/MH/AH/BH | NORTH<br> |
| STATUS<br>FOR INFORMATION                                                                 |            | DWG No.<br>CP16      | REV<br>I             |                                                                                                |
| TURNER+ ASSOCIATES                                                                        |            |                      |                      |                                                                                                |
| L1 410 Crown Street Surry Hills NSW 2010 Australia<br>t +61 2 8668 0000 f +61 2 8668 0088 |            |                      |                      |                                                                                                |

NOTES

THIS DRAWING IS COPYRIGHT © AND SHALL REMAIN THE PROPERTY OF TURNER + ASSOCIATES ARCHITECTS. NO REPRODUCTION WITHOUT PERMISSION. UNLESS NOTED OTHERWISE THIS DRAWING IS NOT FOR CONSTRUCTION. DO NOT SCALE FROM DRAWINGS. FIGURED DIMENSIONS SHALL TAKE PRECEDENCE.

CLIENT

Aesthete No.3 Pty Ltd  
c/o Yates Beaggi Lawyers  
Level 10, 31 Market Street Sydney NSW 2000  
T +61 2 9261 8899 | F +61 2 9261 1779

Nominated Architect Nicholas Turner 6695  
ABN 85 004 594 511

DLCS Quality Endorsed Company ISO 9001:2000  
Licence Number 4108

PROJECT TITLE  
**BARBER AVENUE, KINGSWOOD**  
CONCEPT PLAN  
DRAWING TITLE  
**Level 2**  
**Illustrative Plans**