


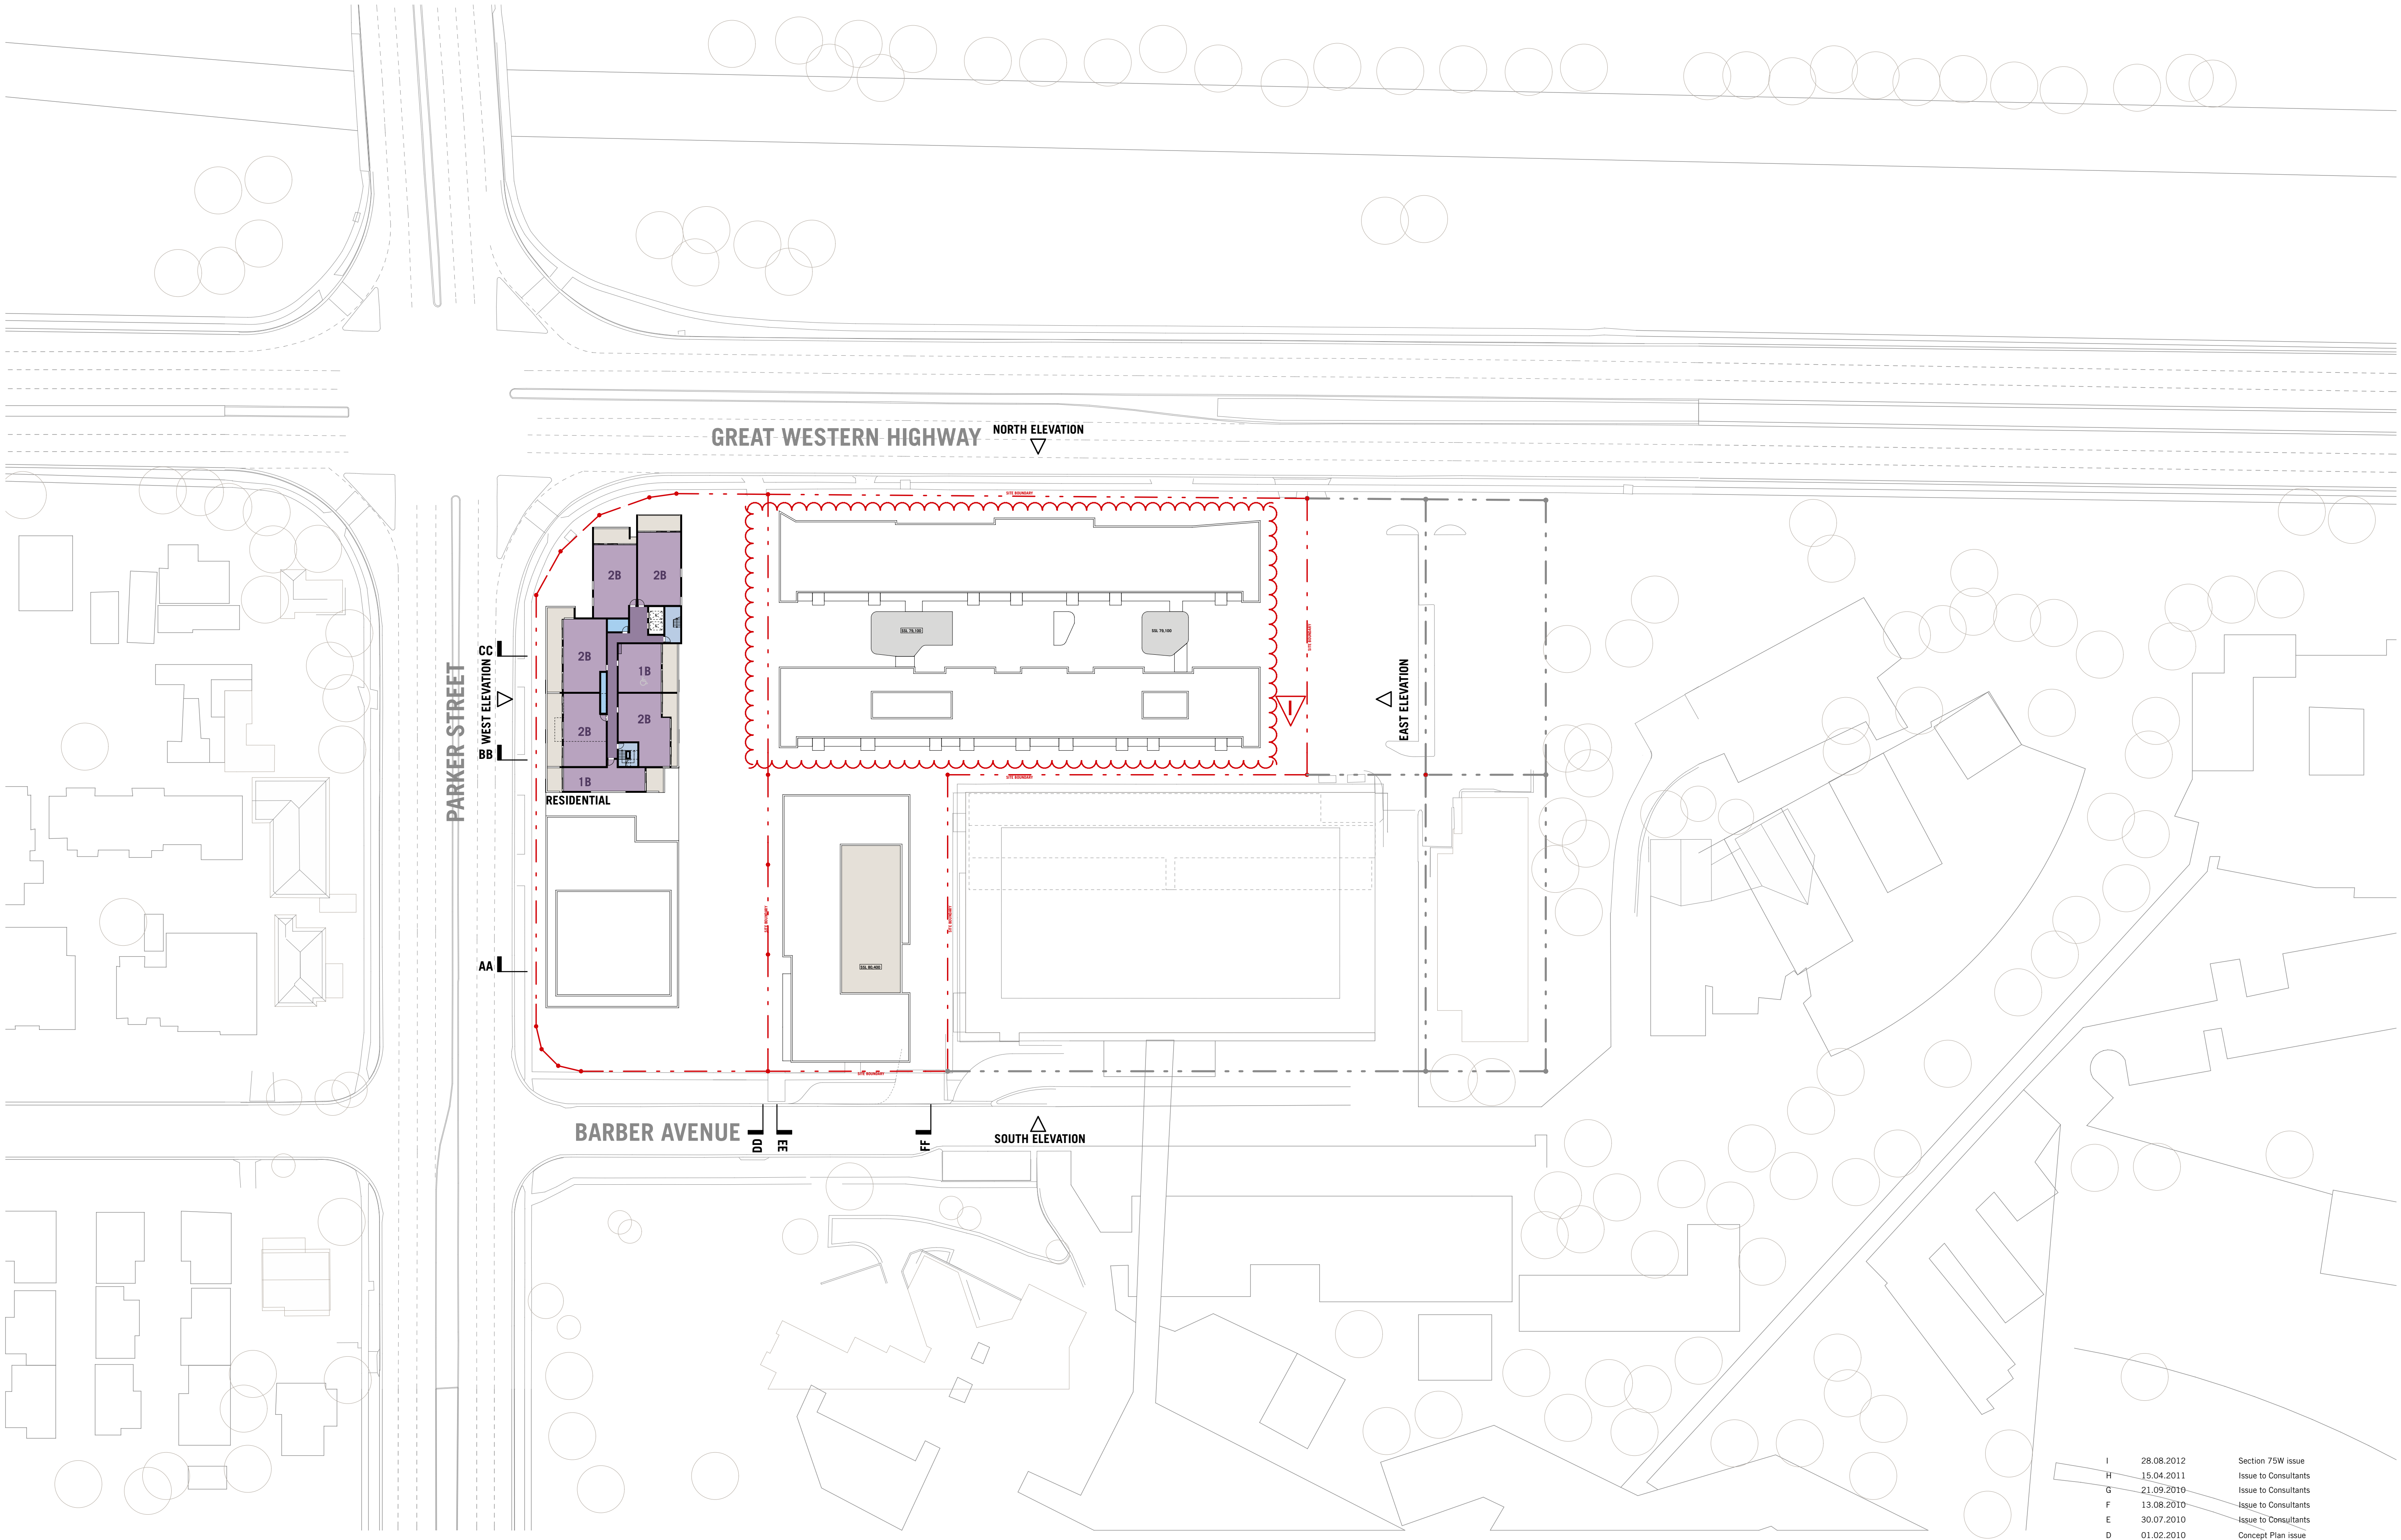

|   |            |                      |
|---|------------|----------------------|
| I | 28.08.2012 | Section 75W issue    |
| H | 15.04.2011 | Issue to Consultants |
| G | 21.09.2010 | Issue to Consultants |
| F | 13.08.2010 | Issue to Consultants |
| E | 30.07.2010 | Issue to Consultants |
| D | 01.02.2010 | Concept Plan issue   |

**NOTES**

THIS DRAWING IS COPYRIGHT © AND SHALL REMAIN THE PROPERTY OF TURNER + ASSOCIATES ARCHITECTS. NO REPRODUCTION WITHOUT PERMISSION. UNLESS NOTED OTHERWISE THIS DRAWING IS NOT FOR CONSTRUCTION. DO NOT SCALE FROM DRAWINGS. FIGURED DIMENSIONS SHALL TAKE PRECEDENCE.

CLIENT  
**Aesthete No.3 Pty Ltd**  
**c/o Yates Beaggi Lawyers**  
Level 10, 31 Market Street Sydney NSW 2000  
T +61 2 9261 8899 | F +61 2 9261 1779

PROJECT TITLE  
**BARBER AVENUE, KINGSWOOD**  
CONCEPT PLAN  
DRAWING TITLE  
**Level 7**  
**Illustrative Plans**

|                                  |                         |                             |           |
|----------------------------------|-------------------------|-----------------------------|-----------|
| SCALE<br><b>1:500@A1, 50%@A3</b> | JOB No.<br><b>09007</b> | DRAWN<br><b>ML/MH/AH/BH</b> | NORTH<br> |
| FOR INFORMATION                  | DWG No.<br><b>CP21</b>  | REV<br><b>I</b>             |           |

**TURNER+ ASSOCIATES**

L1 410 Crown Street Surry Hills NSW 2010 Australia  
t +61 2 8668 0000 f +61 2 8668 0088