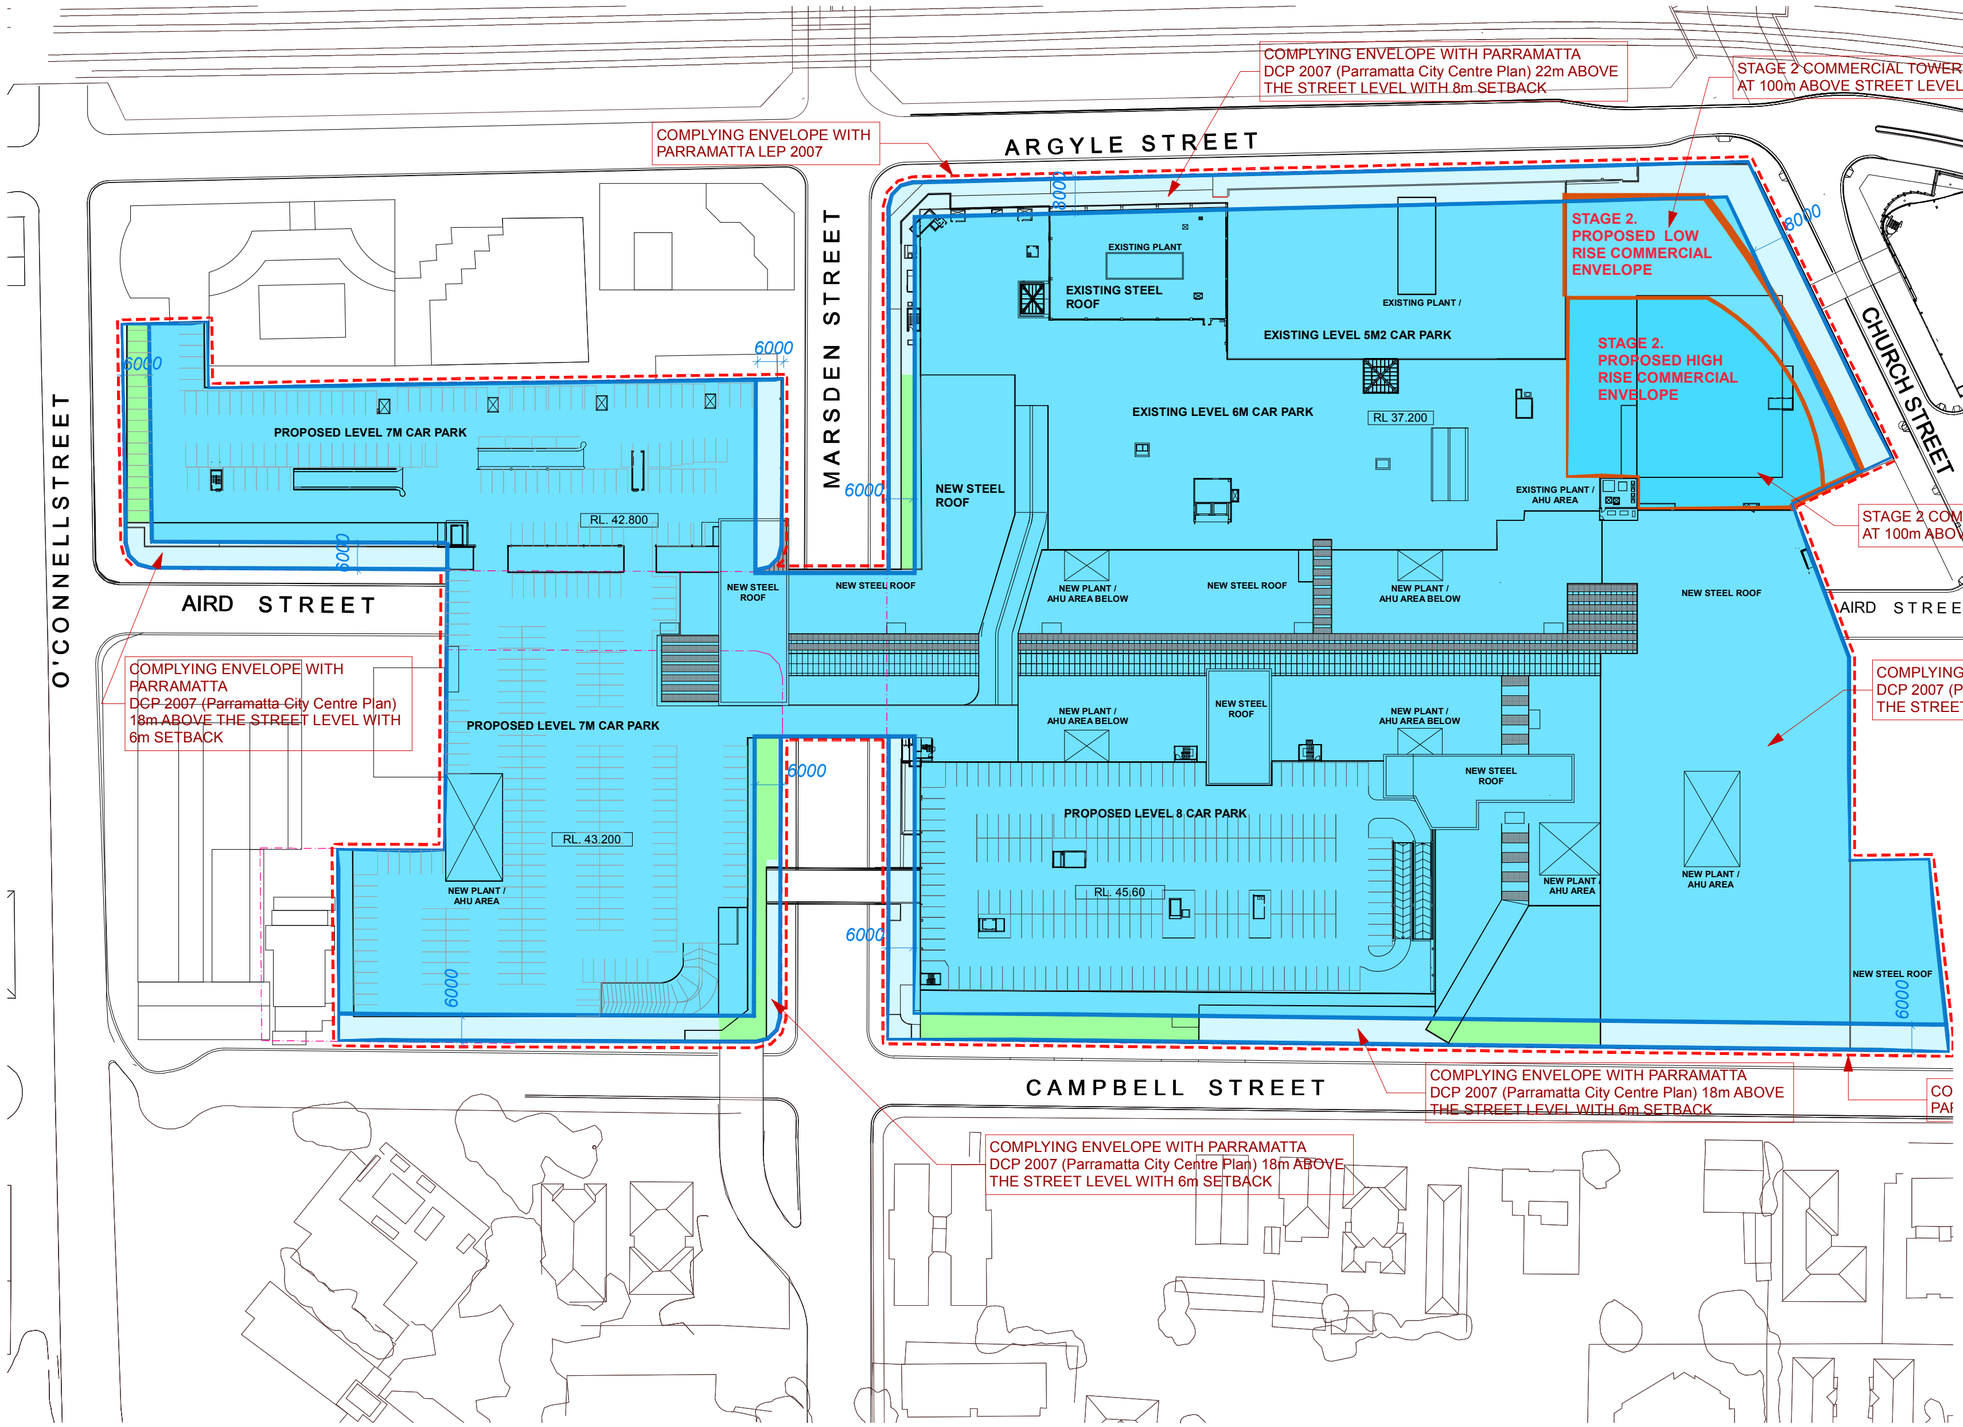

LEGEND

- ENVELOPE COMPLYING ENVELOPE WITH PARRAMATTA DCP 2007
- ENVELOPE COMPLYING ENVELOPE WITH PARRAMATTA LEP 2007
- COMMERCIAL TOWER ENVELOPE AT 100m ABOVE STREET LEVEL
- COMPLYING ENVELOPE WITH PARRAMATTA DCP 2007 (Parramatta City Centre Plan) 36m ABOVE STREET LEVEL
- COMPLYING ENVELOPE WITH PARRAMATTA DCP 2007 (Parramatta City Centre Plan) 22m ABOVE STREET LEVEL
- COMPLYING ENVELOPE WITH PARRAMATTA DCP 2007 (Parramatta City Centre Plan) 18m ABOVE STREET LEVEL
- AREA OF PROPOSED BUILDING OUTSIDE OF COMPLYING ENVELOPE OF PARRAMATTA DCP 2007 (Parramatta City Centre Plan) BUT COMPLYING WITH PARRAMATTA LEP 2007

Westfield GIC Westfield RETAIL TRUST

WESTFIELD PARRAMATTA PART 3A

ENVELOPE PLAN

SCHEME: PA-2012-SCH11-Y3 DATE: November 2012 SCALE: 1:1000 @ A2 JOB NO: D6727 DWG NO: DA-01-2070 REV: C