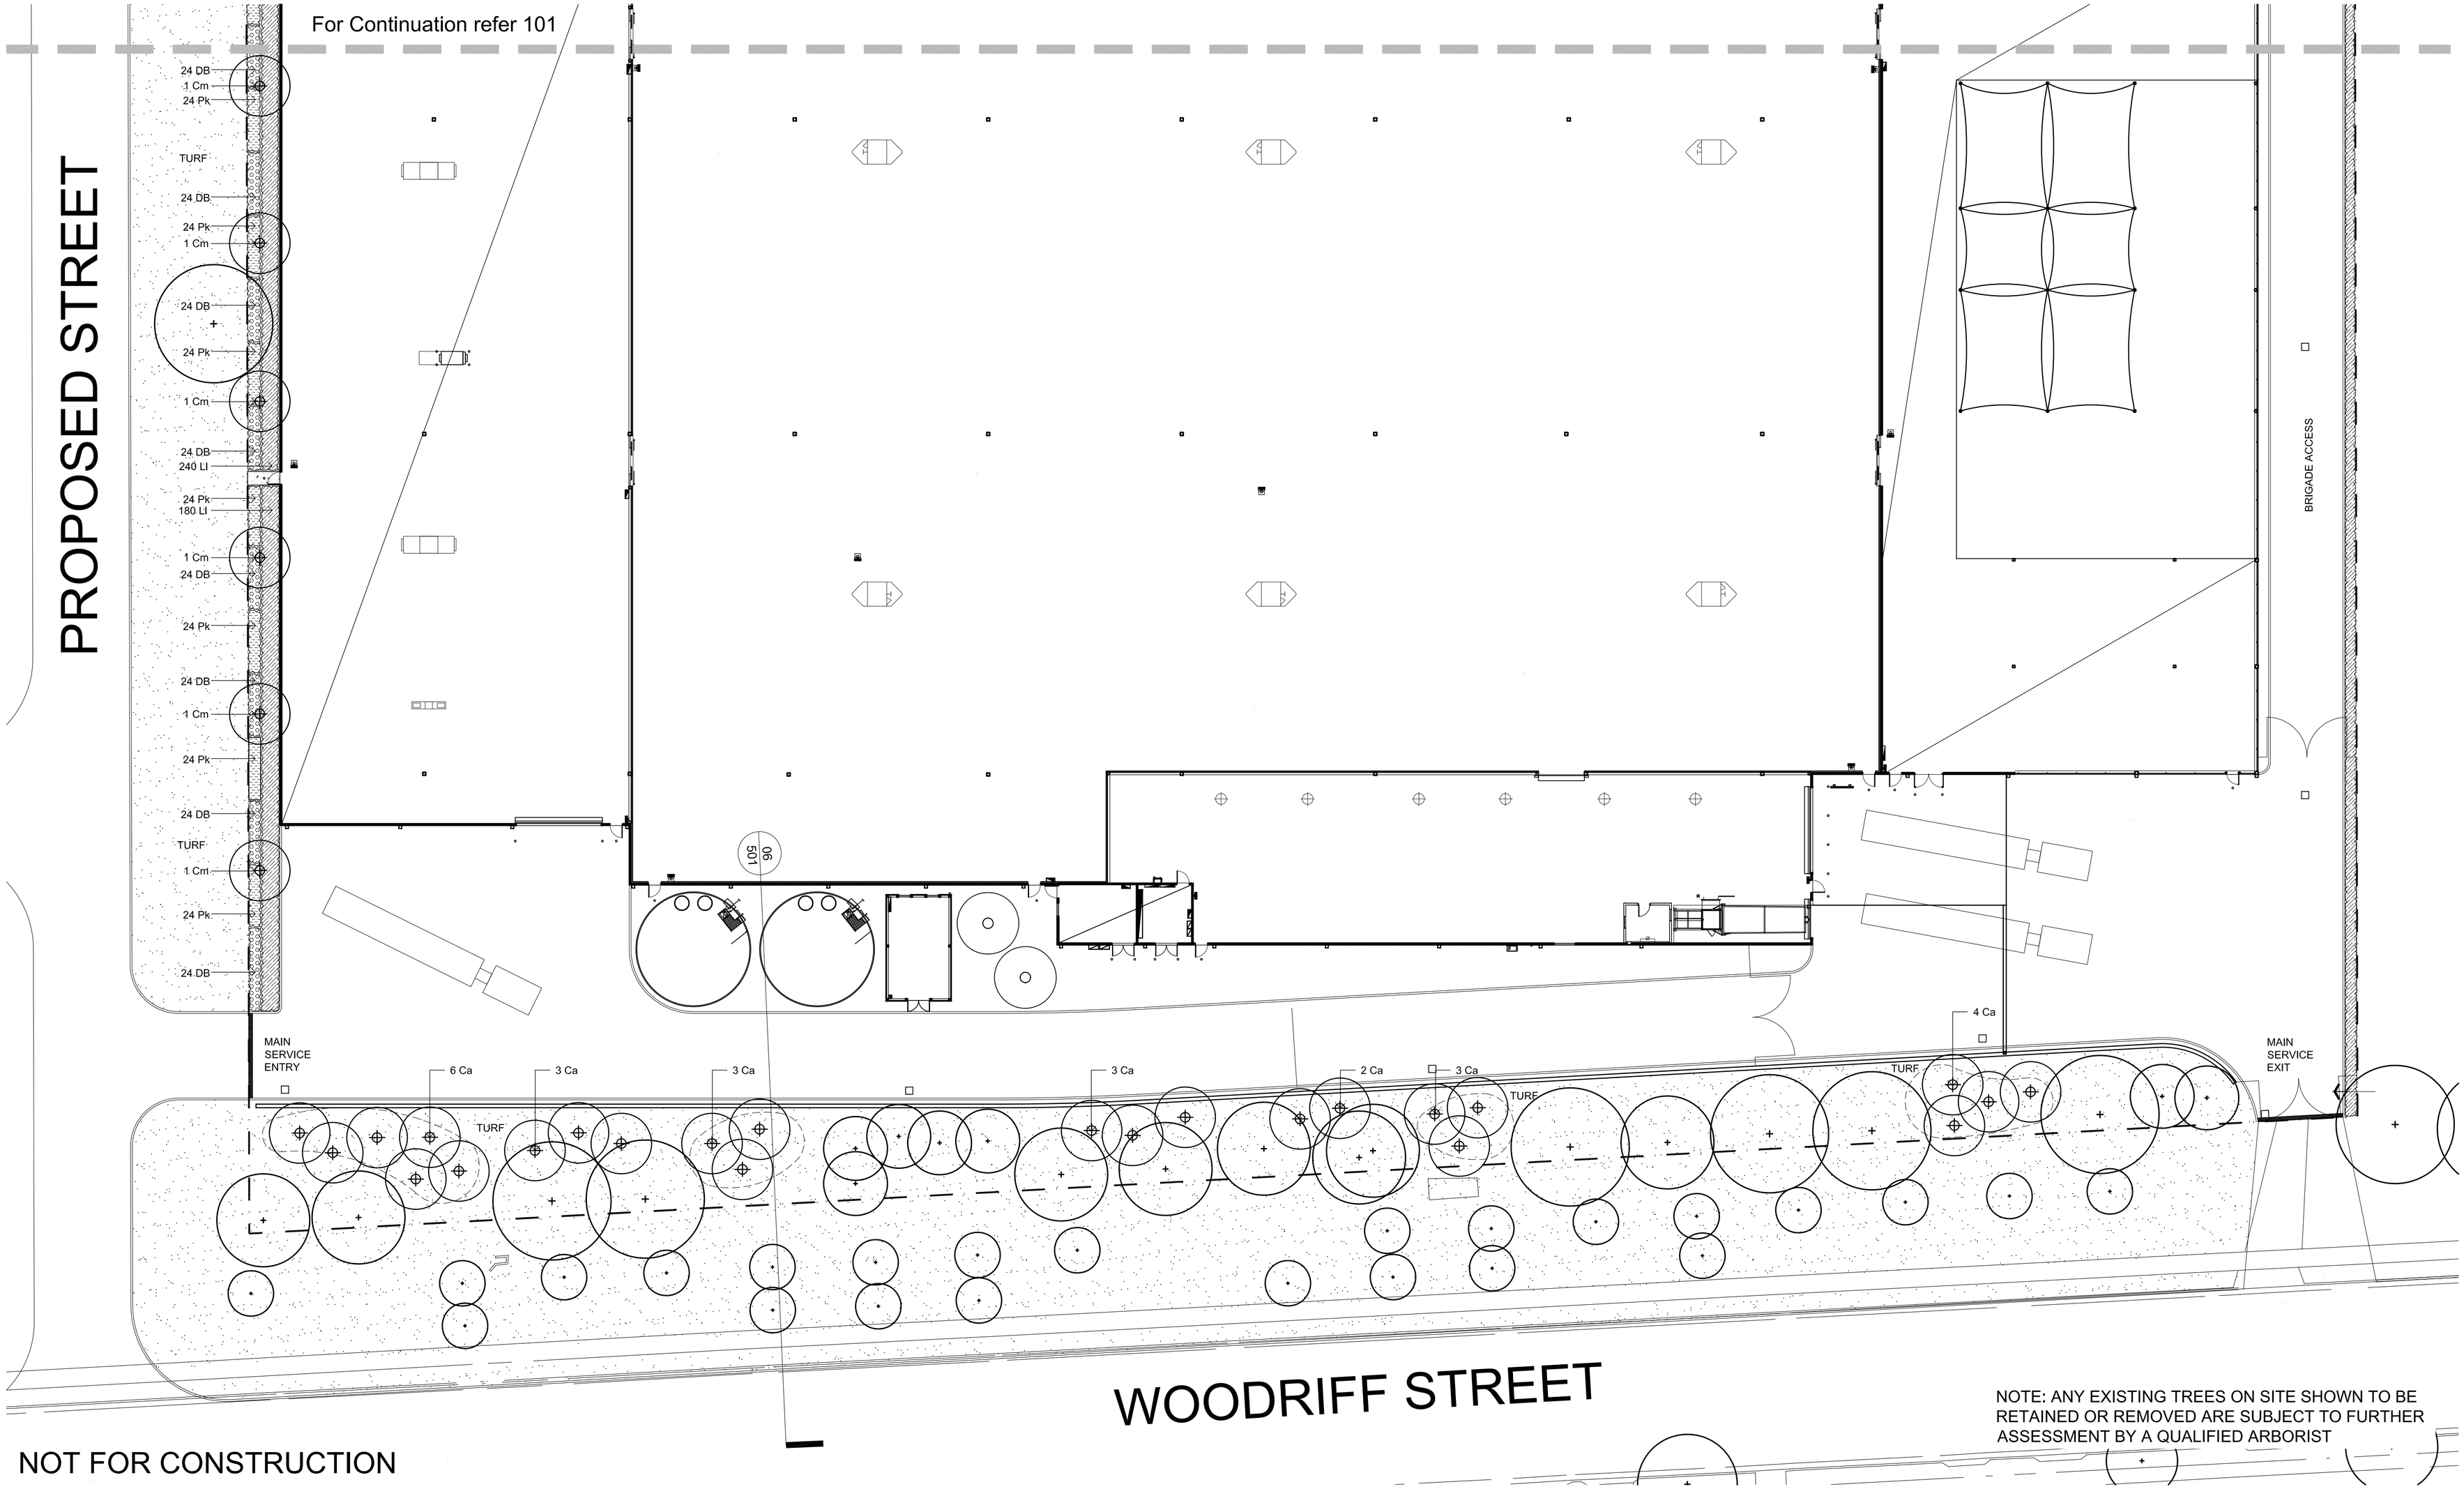

NOTE: ANY EXISTING TREES ON SITE SHOWN TO BE RETAINED OR REMOVED ARE SUBJECT TO FURTHER ASSESSMENT BY A QUALIFIED ARBORIST

NOT FOR CONSTRUCTION

© 2013 Site Image (NSW) Pty Ltd ABN 44 801 262 380 as agent for Site Image NSW Partnership. All rights reserved. This drawing is copyright and shall not be reproduced or copied in any form or by any means (graphic, electronic or mechanical including photocopy) without the written permission of Site Image (NSW) Pty Ltd Any license, expressed or implied, to use this document for any purpose what so ever is restricted to the terms of the written agreement between Site Image (NSW) Pty Ltd and the instructing party.

The contractor shall check and verify all work on site (including work by others) before commencing the landscape installation. Any discrepancies are to be reported to the Project Manager or Landscape Architect prior to commencing work. Do not scale this drawing. Any required dimensions not shown shall be referred to the Landscape Architect for confirmation.

Issue	Revision Description	Drawn	Check	Date
B	Southern Boundary Planting Added	JD	NM	11.06.2013
A	For Comment	DB	NM	04.06.2013

LEGEND

- Site Boundary
- Existing Tree to be Retained
- Tree to be Removed
- Proposed Tree (Refer to Plant Schedule)
- Shrubs & Accents (Refer to Plant Schedule)
- Groundcover / Grasses (Refer to Plant Schedule)
- Groundcover / Grasses (Refer to Plant Schedule)
- Timber Edge (Refer to Details)
- Turf (Refer to Details)
- Insitu Concrete (Refer to Details)

Key Plan:

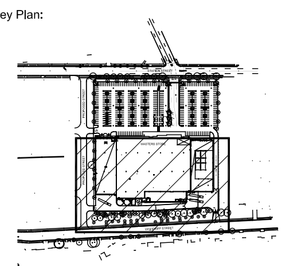

north

SITE IMAGE
Landscape Architects
Level 1, 3-5 Baptist Street
Surry Hills NSW 2010
Australia
Tel: (61 2) 8332 5600
Fax: (61 2) 9698 2877
www.siteimage.com.au

Client:
Hydrox Nominees Pty Ltd

Project:
Masters Home Improvement
Station Street Penrith

Drawing Name:
Landscape Plan

PRELIMINARY

Scale: 1:250 @ A1

0 1 2 4 6 10m

Job Number: SS12-2487

Drawing Number: 102

Issue: B

A1