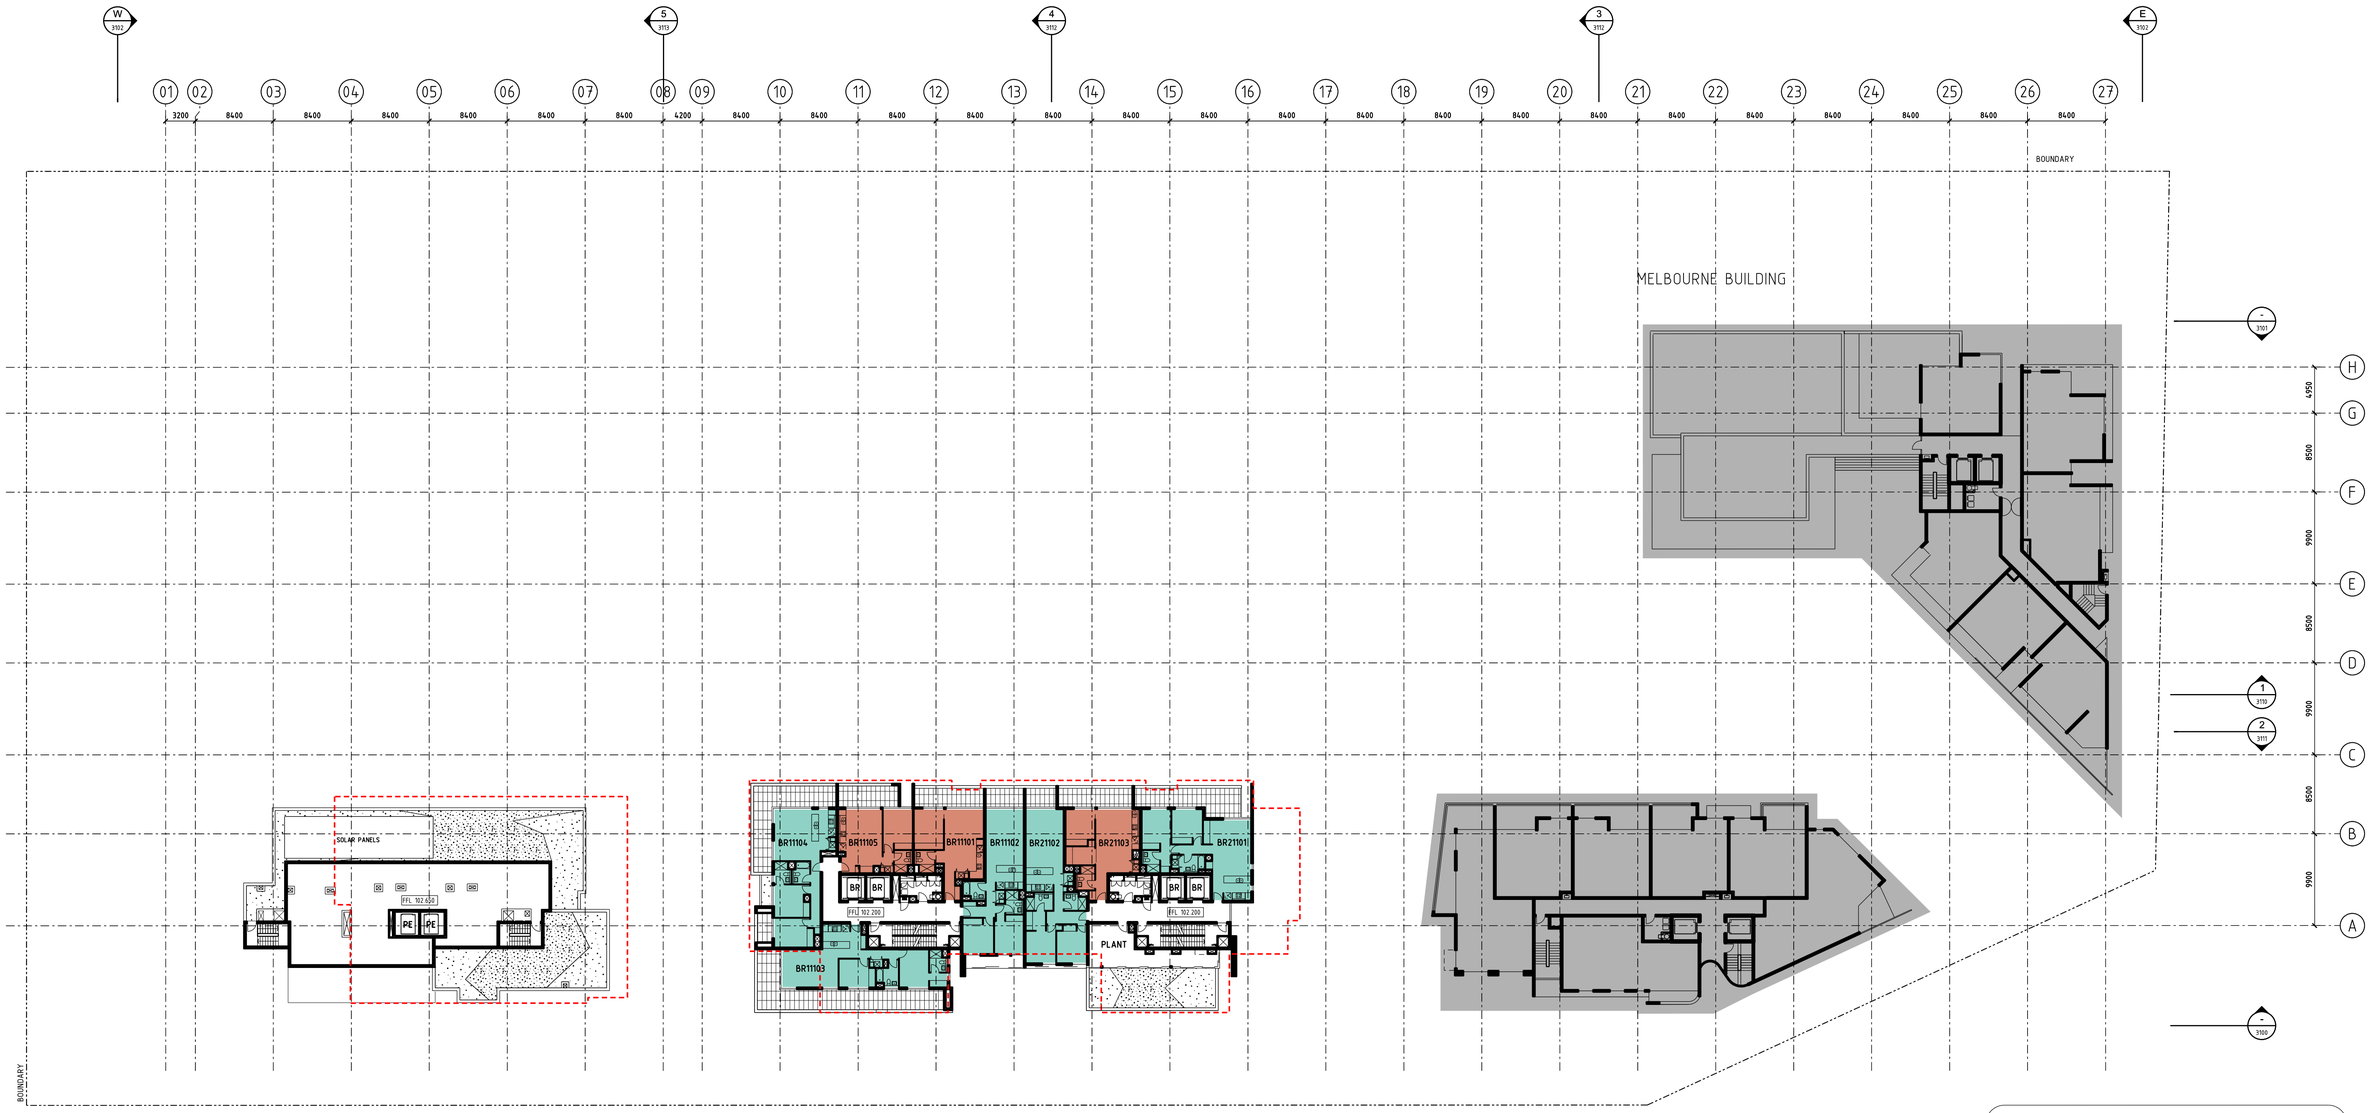

STAGE 2 - BUILDING ENVELOPE
1 BED
1 BED SOHO APARTMENTS (COMMERCIAL/RESIDENTIAL)
2 BED
2 BED SOHO APARTMENTS (COMMERCIAL/RESIDENTIAL)
3 BED
75W CONCEPT PLAN - PAC APPROVED OUTLINE

Revisions

No	Date	Description	Ver	App'd
A	21.01.11	PART 3A SUBMISSION		
B	09.12.11	PREFERRED PROJECT		
C	24.02.12	PREFERRED PROJECT		
D	17.06.13	75W SUBMISSION		

Do not scale drawings. Use figured dimensions only. Check & verify levels and dimensions on site prior to the commencement of any work, the preparation of shop drawings or the fabrication of components.

This drawing is the copyright of Allen Jack + Cottier Architects and is protected under the Copyright Act 1968. Do not alter, reproduce or transmit in any form, or by any means without the express permission of Allen Jack + Cottier Architects.

Nominated Architects: Michael Heenan 5264, Peter Ireland 6661

Site Location Plan

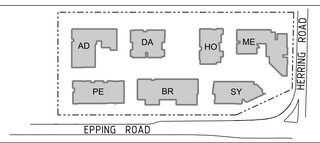

Client

STAMFORD LAND CORPORATION LTD

Architect

AJ+C
ALLEN JACK+COTTIER
79 Myrtle Street Chippendale NSW 2008 AUSTRALIA
ph +61 2 9311 8222 fx +61 2 9311 8200 ABN 53 003 782 250

Project
MACQUARIE PARK VILLAGE

110-114 HERRING ROAD
MACQUARIE PARK

Proj No. 10_030

Drawing Title
LEVEL 11 PLAN

Drawing Status
NOT FOR CONSTRUCTION

Scale
1:330 @ A1

Drawing No
DA2111

Issue
D

0 2 5 10 15 20 25

A1

REF: P:\2010\10030_MacquarieVillage\03_CAD\design_files\sheet_files\10030_SM_DA2111.dgn

PLOT DATE & TIME: 4/07/2013 10:05:32 AM PLOTTED & CHECKED BY: hoire