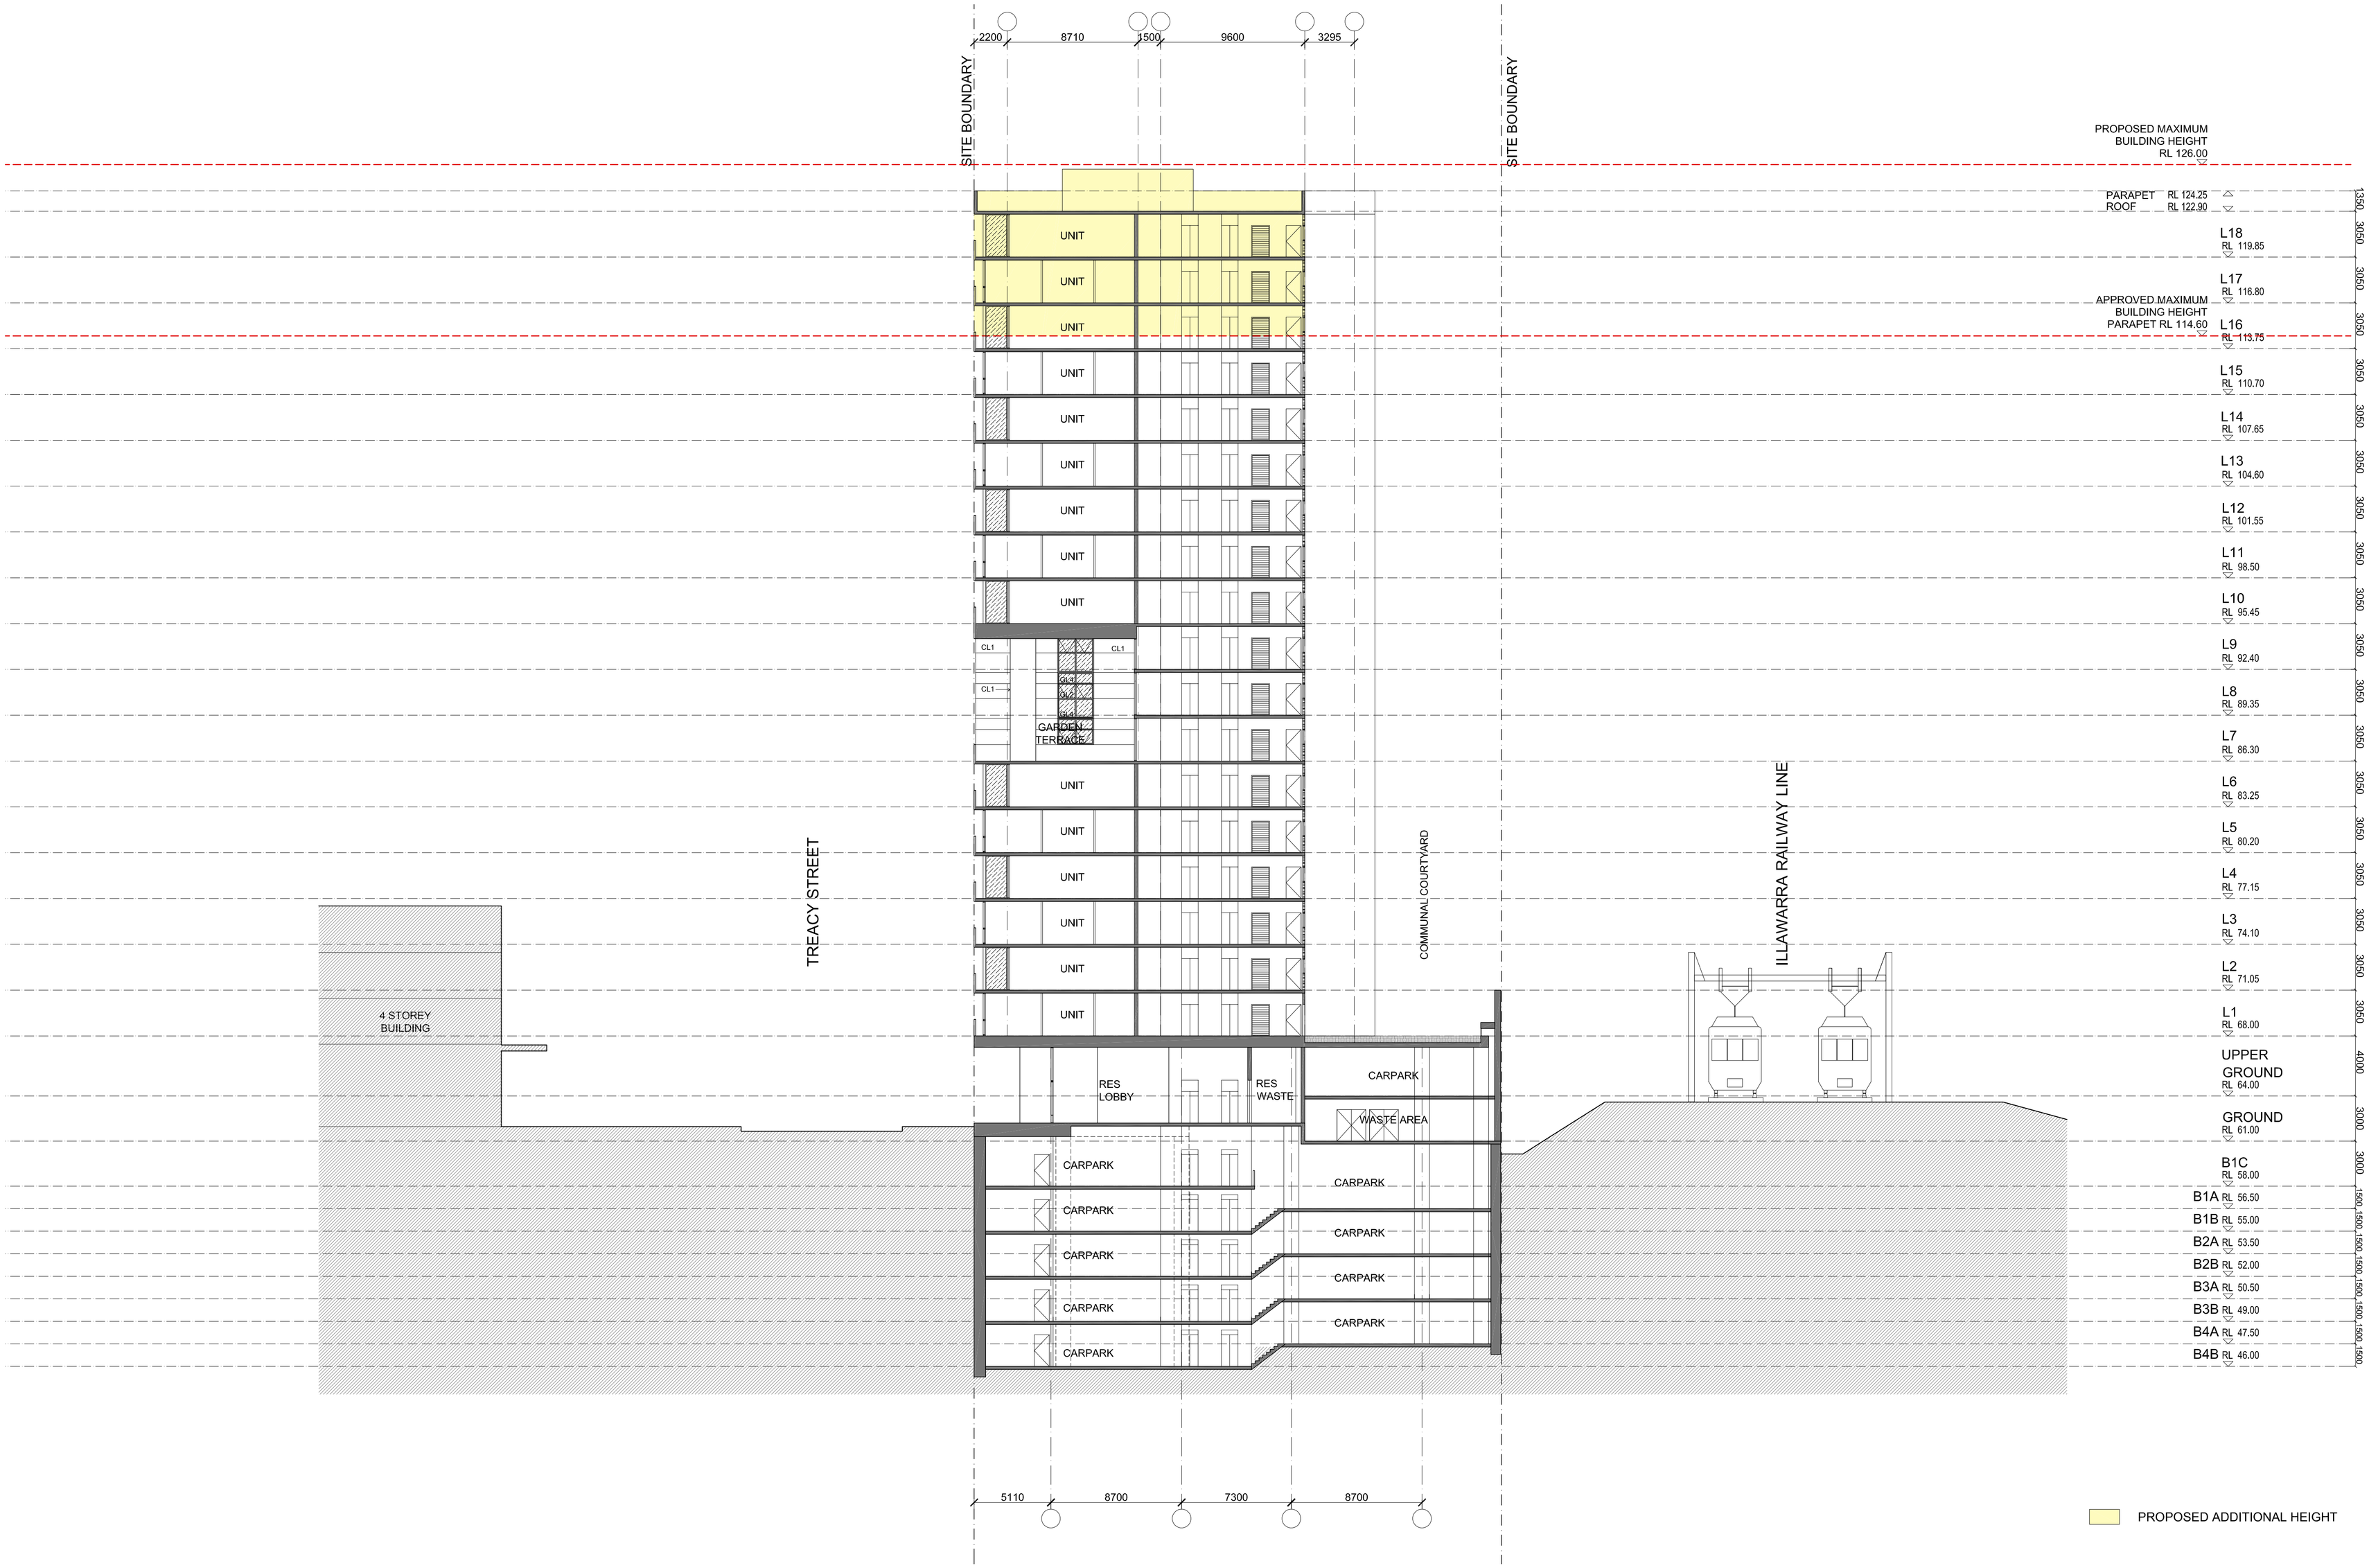

stanisic architects

Level 3, 346 Kent St
Sydney NSW Australia 2000
T 612 9299 7871
F 612 9299 7872

PROJECT	CLIENT	No.	DATE	REVISION / ISSUE DETAILS	DRAWING TITLE	SCALE: 1:400@A3	DATE: 14/12/11	DRAWN: AC
21-35 TREACY STREET HURSTVILLE NSW	HENLIA No.24 PTY LIMITED	-	12.04.13	-	SECTION CC	PROJECT NUMBER: 10 011	DRAWING NUMBER: CD35	REVISION: -

A3