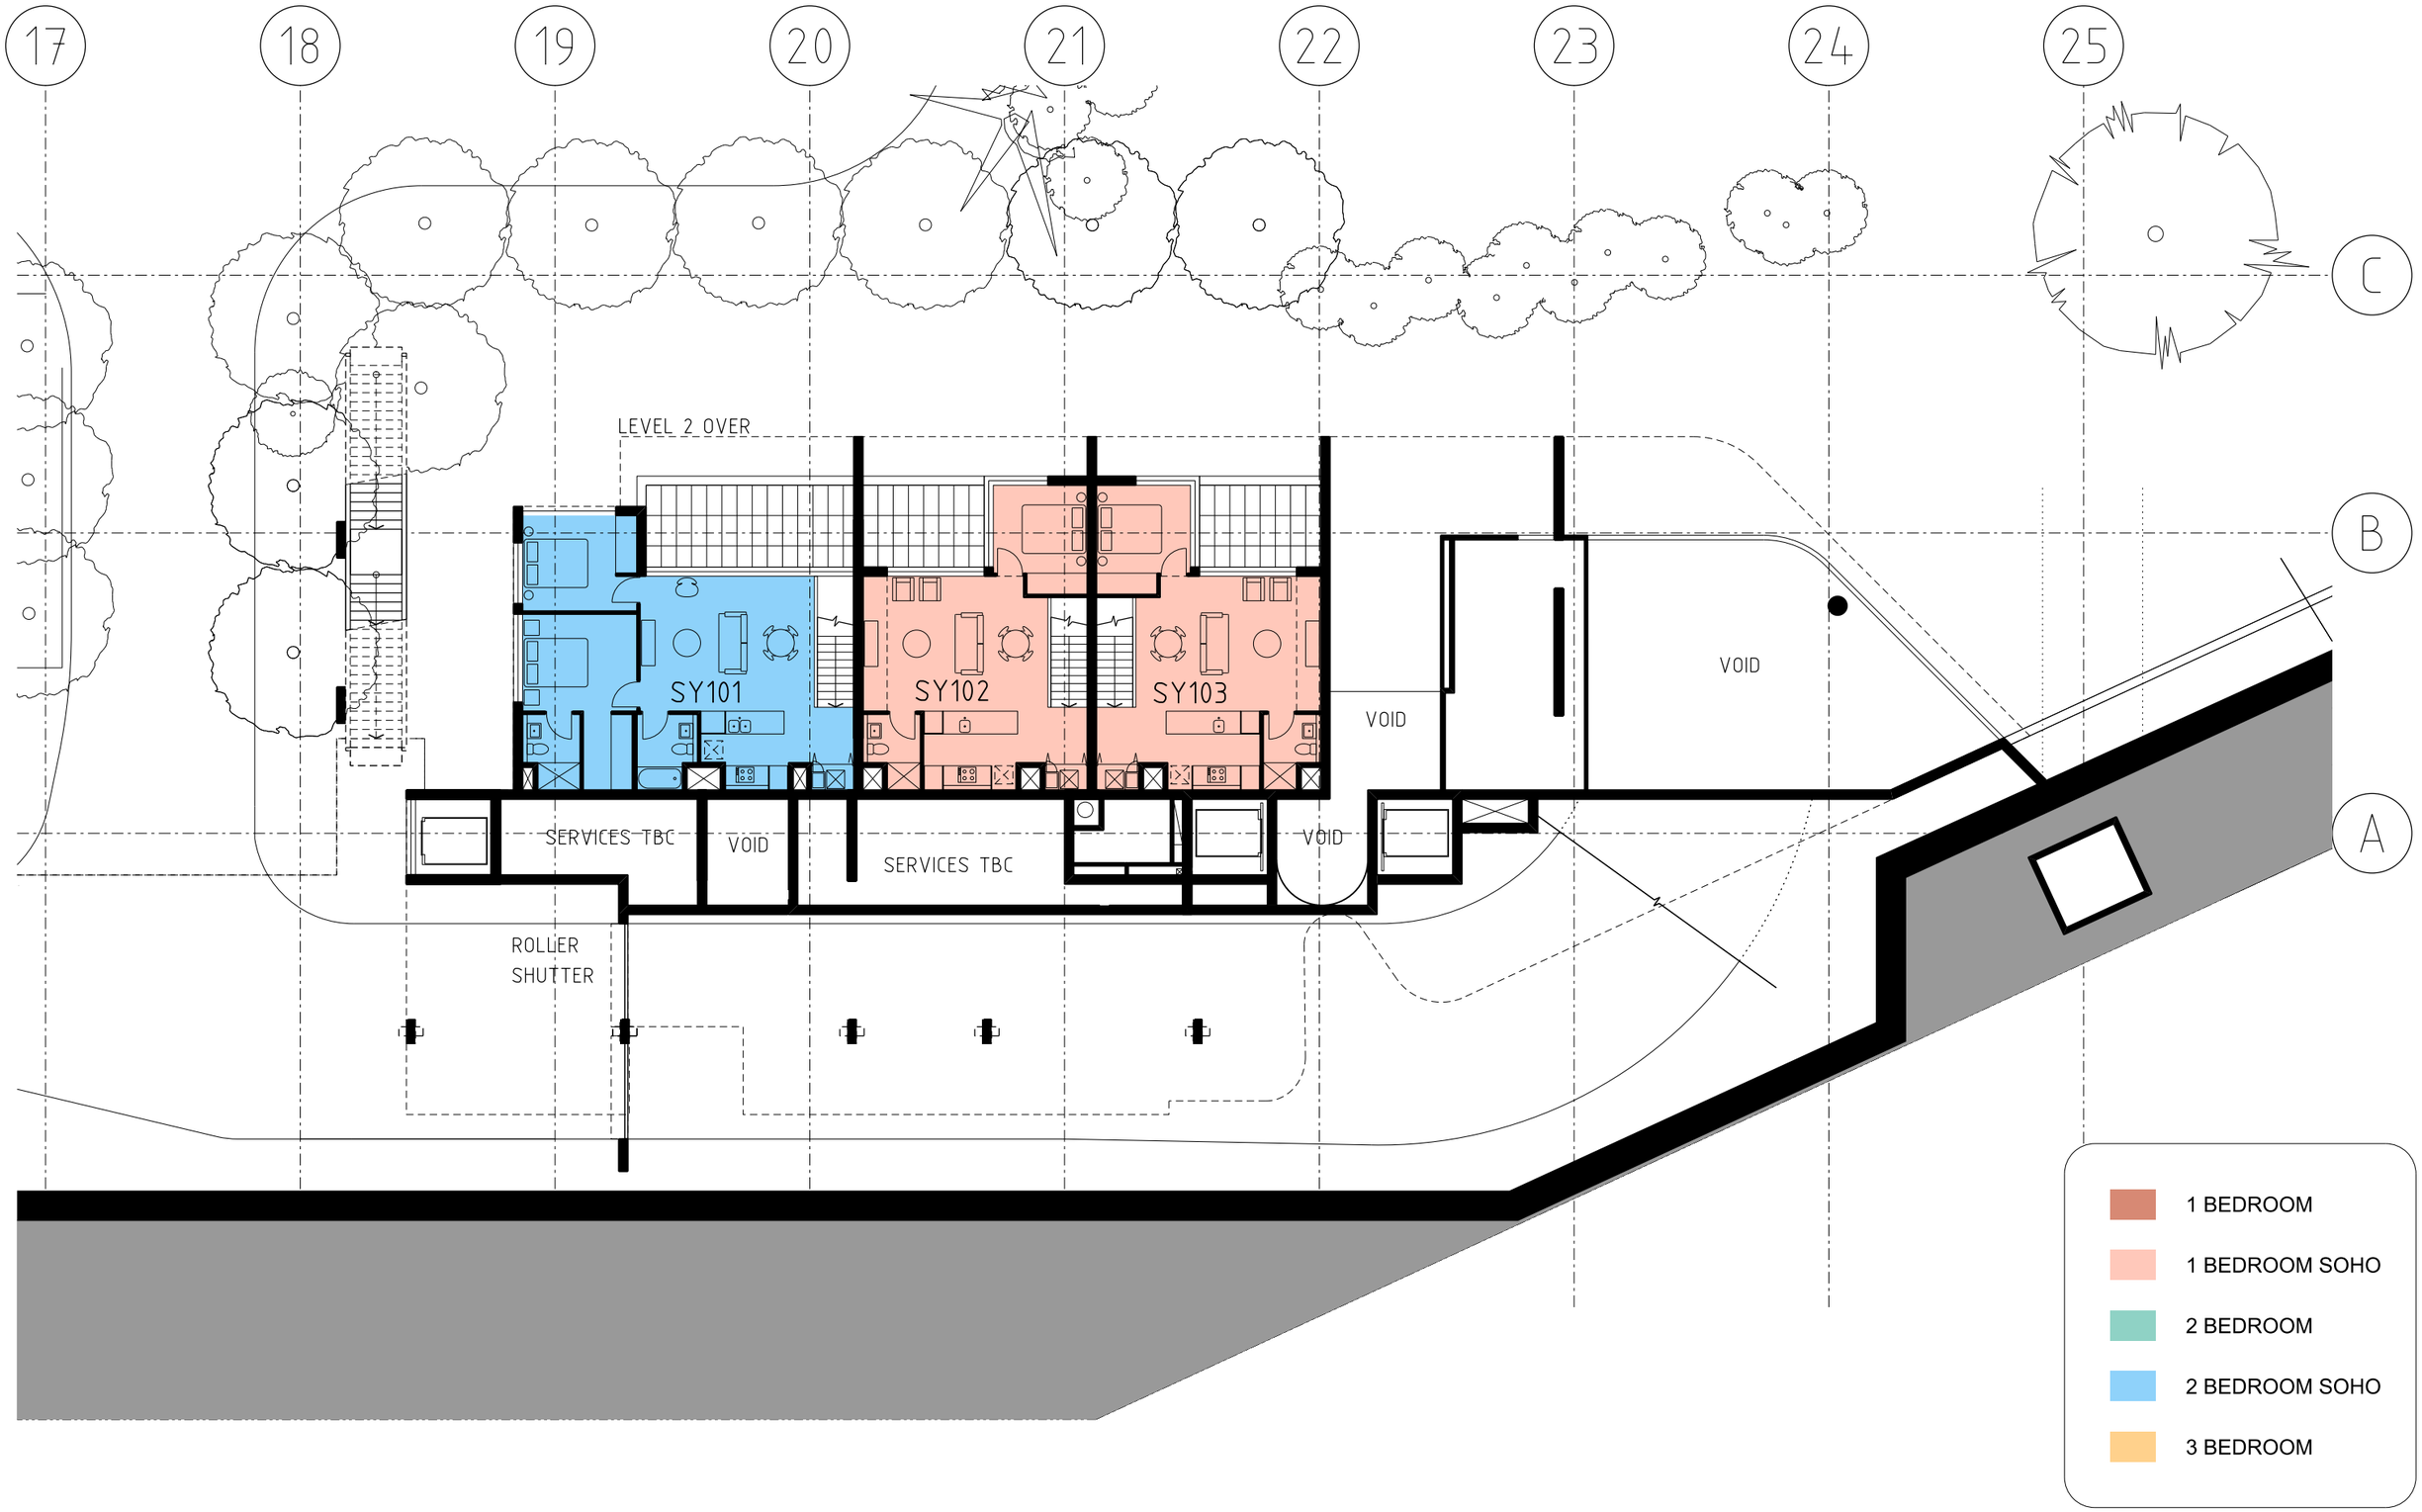

Macquarie Park Village

BUILDING SYDNEY LEVEL 01 FLOOR PLAN - REVISION 05

10030 1:200 at A3 14/11/2013

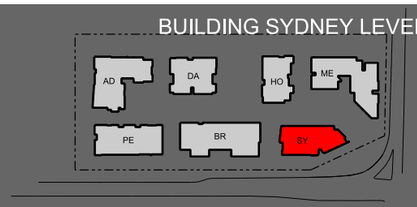

NOTE: AREAS ARE APPROXIMATE AND SUBJECT TO CHANGE

AJ+C
Allen Jack+Cottier
79 Myrtle Street Chippendale NSW 2008 AUSTRALIA
ph +61 2 9311 8222 fx +61 2 9311 8200 ABN 53 003 782 250

10030_SK_DI_01.dgn