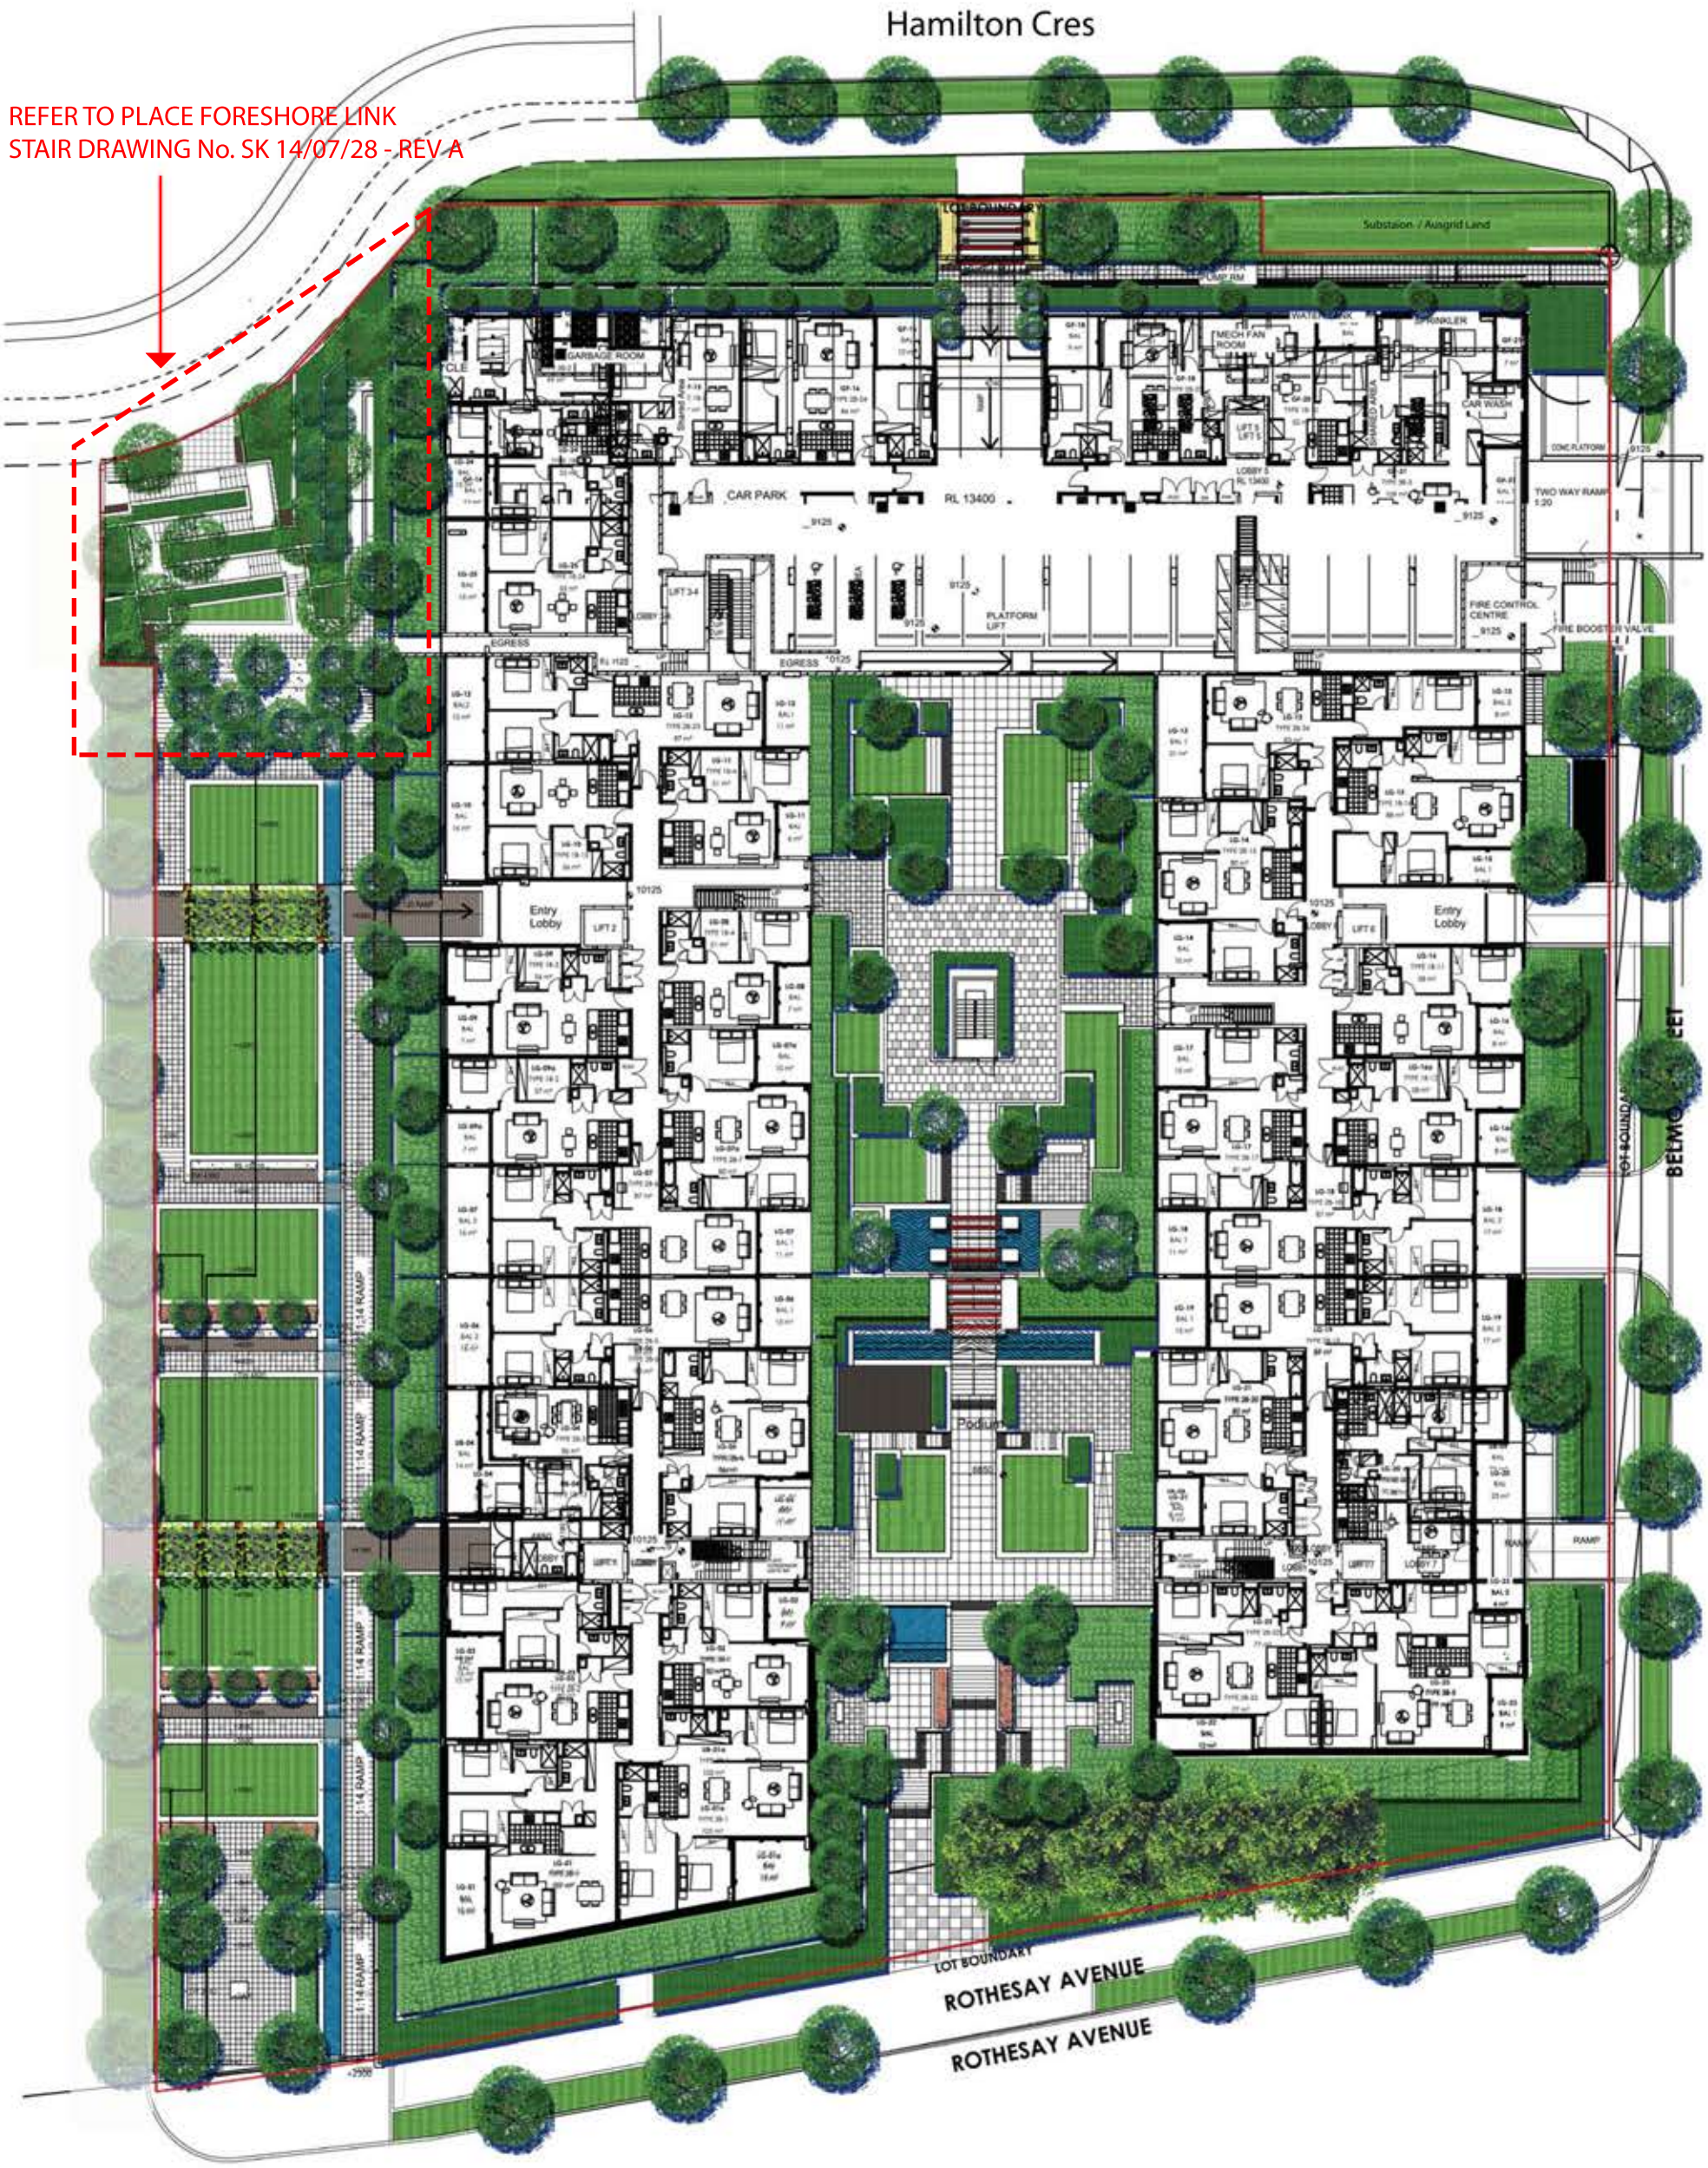

PLACE
PLANNING DESIGN ENVIRONMENT

PLACE Design Group Pty Ltd
Level 1, 81 York Street
Sydney 2000 NSW AUSTRALIA
T + 61 2 9290 3300
F + 61 2 9262 6108

SHEPHERDS BAY - MEADOWBANK

STAGE 1 LANDSCAPE PLAN
DRAWING No. SK 14/07/27 - REV A

27/07/2014