W:\CAD\sht\Masterplan\A-1260.dgn

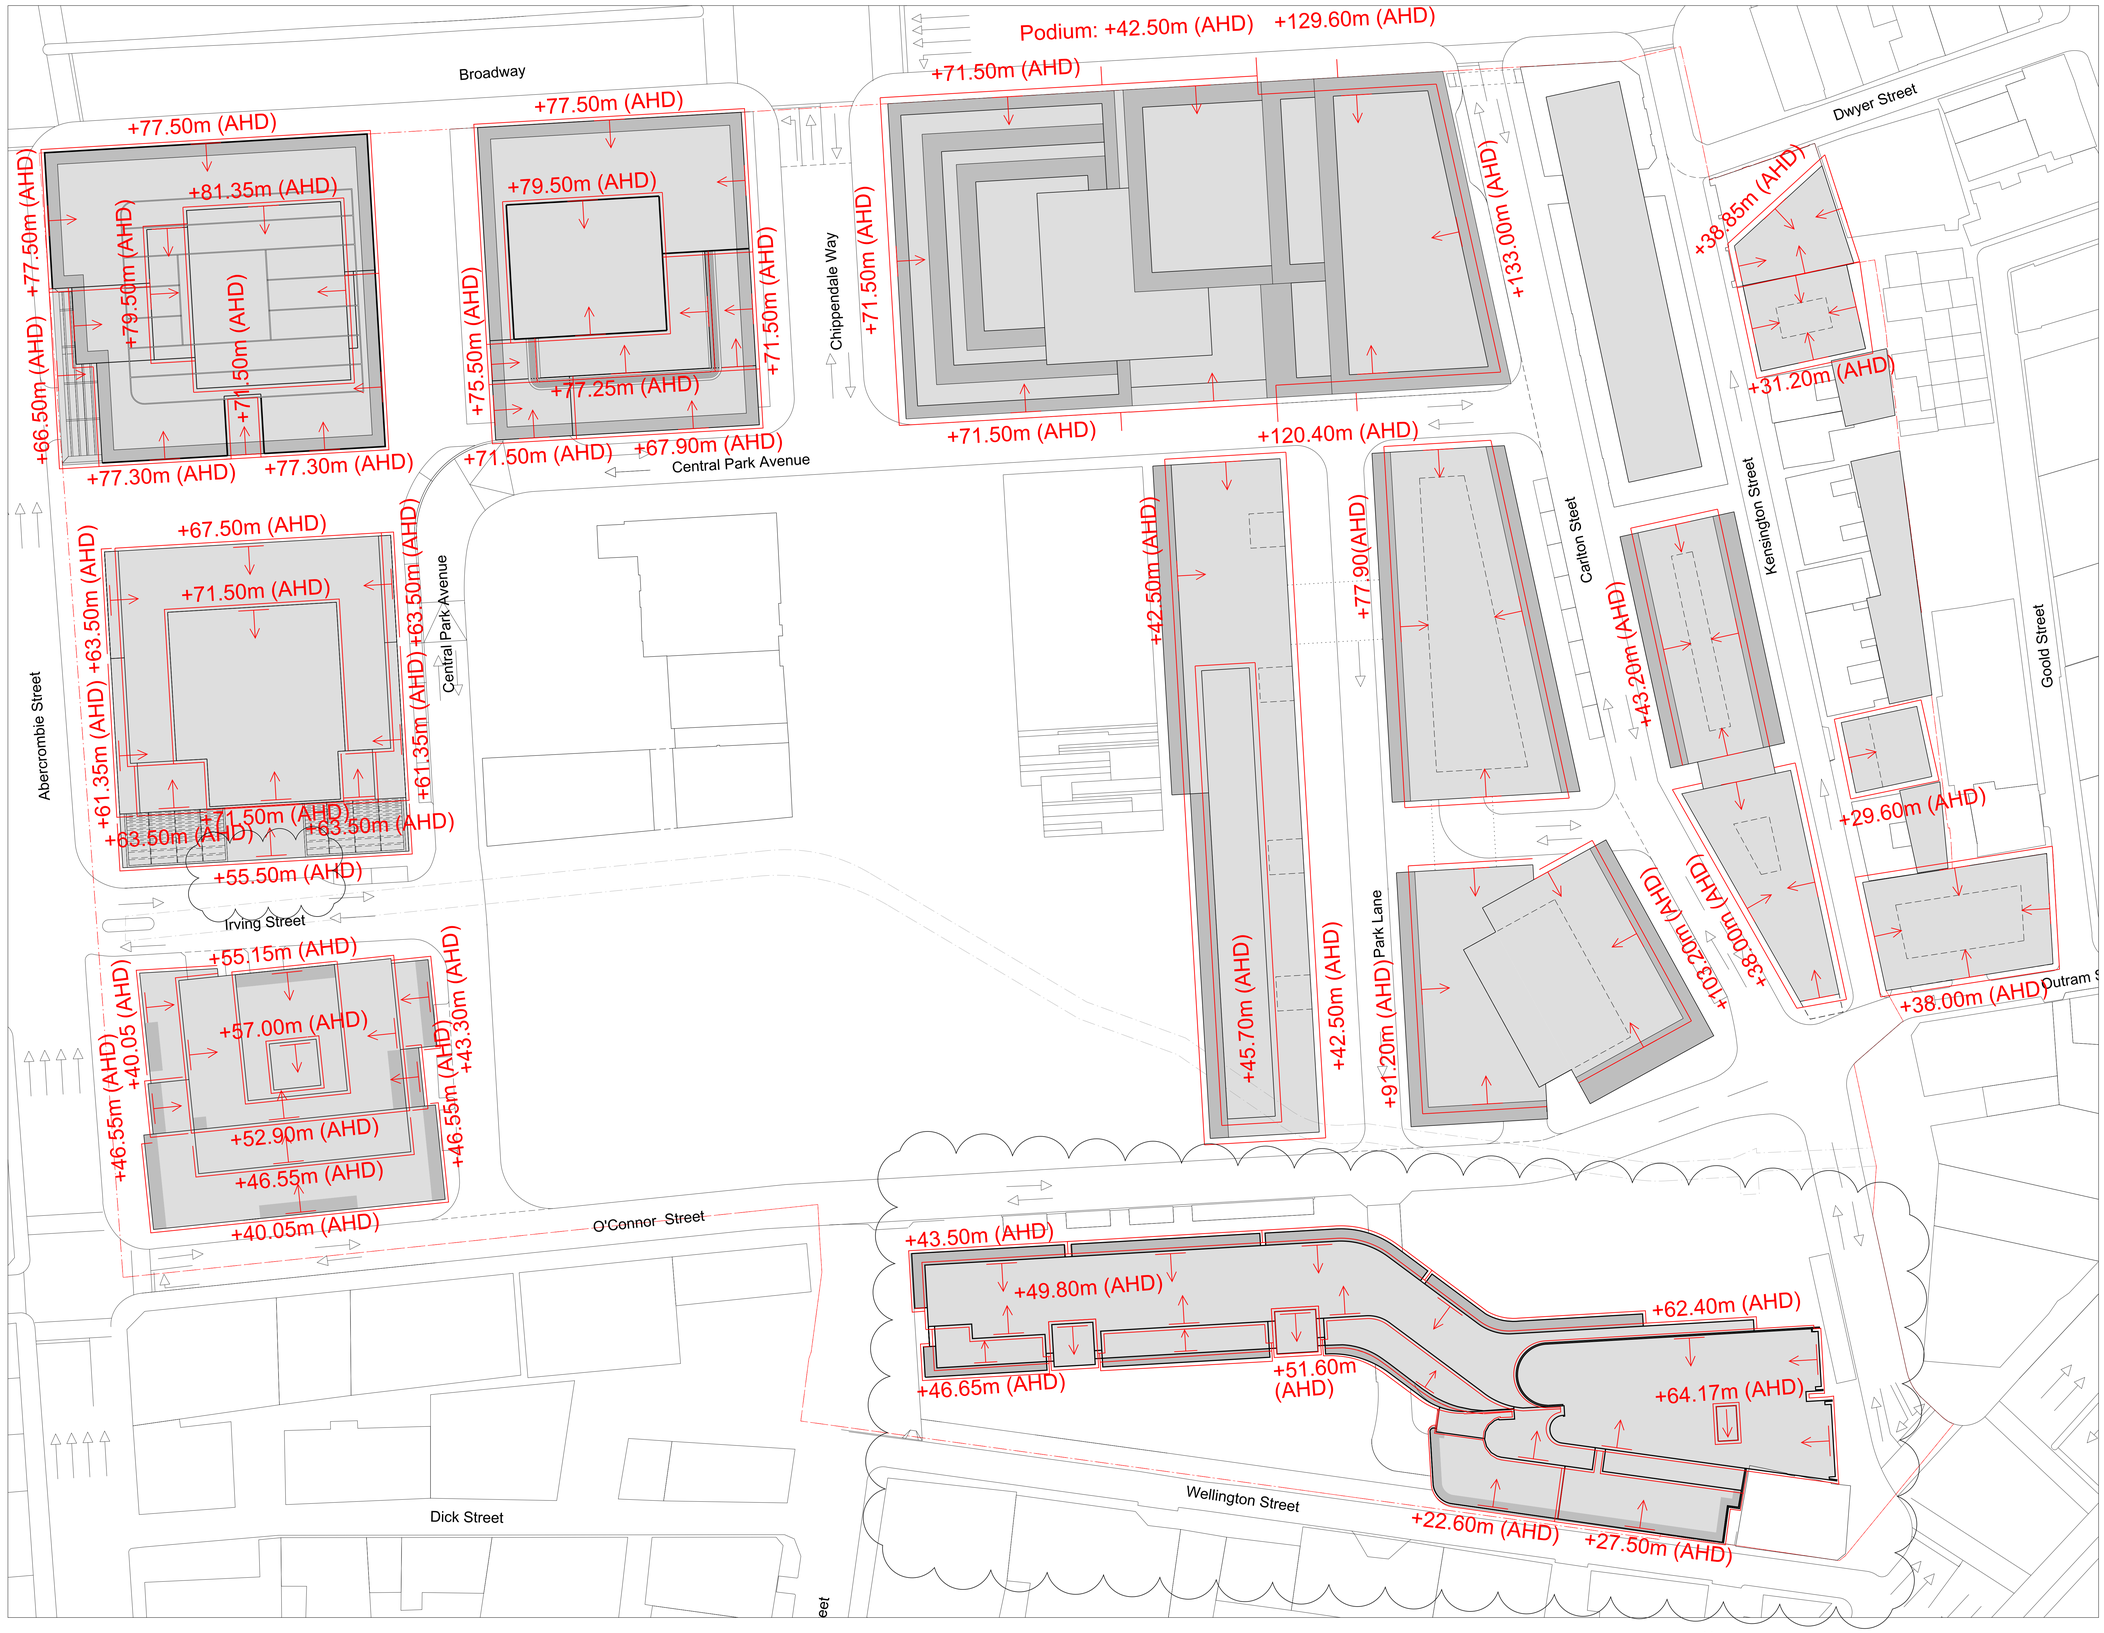

Rev.	Date	Reason For Issue	Ck
13	19/12/12	S75W Amendments (MOD 8)	RP
12	29/06/12	for information	RP
11	04/12/08	Submission DoP	
10	17/10/08	Submission Dop	
09	16/10/08	Submission DoP	
07	15/10/08	Submission DoP	
06	14/10/08	Submission DoP	
06	04/07/08	Submission DoP, Block 3+10 amended	
05	27/05/08	Submission amended DoP	
04	15/05/08	Submission DoP	
03	07/05/08	Submission amended CP	
02	30/04/08	Submission amended CP	
16	28/11/14	S75W Amendments (MOD 11)	RP
15	10/11/14	S75W Amendments (MOD 10)	RP
14	23/01/14	S75W Amendments (MOD 9)	RP

Key Plan

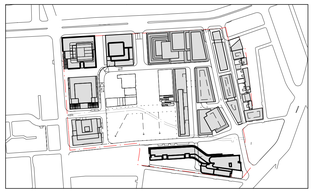

Notes

	Street boundary height - Eaves height (AHD)
	Additional roof elements such as plant rooms, balustrades, antenna's a.o. are only permitted within a 30° angle measured from eaves line (to avoid increased shadow, to prevent a cluttered skyline)
	Indicative Building Development
	Indicative Roof Plant
	Development boundary

General Notes
1. Do not scale drawings. Dimensions govern.
2. All dimensions are in meters unless noted otherwise.
3. All dimensions shall be verified on site before proceeding work.
4. Foster + Partners shall be notified in writing of any discrepancies.

FRASERS PROPERTY

Project Frasers Broadway
20 - 102 Broadway Sydney NSW 2000

Client Frasers Broadway
L11, 488 Kent Street Sydney NSW 2000
T: 02 8823 8800 F: 02 8823 8801

Foster + Partners

Riverside, 22 Hester Road
London SW11 4AN
T +44 (0)20 7738 0455
F +44 (0)20 7738 1107

Title
Concept Plan
Height Map - Sheet 1

Project No.	Scale @ A3	Date	Drawn By
1645	1:1000	19/03/08	

Number	Revision
A-1260	16

A3 sheet size

© Foster + Partners 2008

04-DEC-2014 15:06