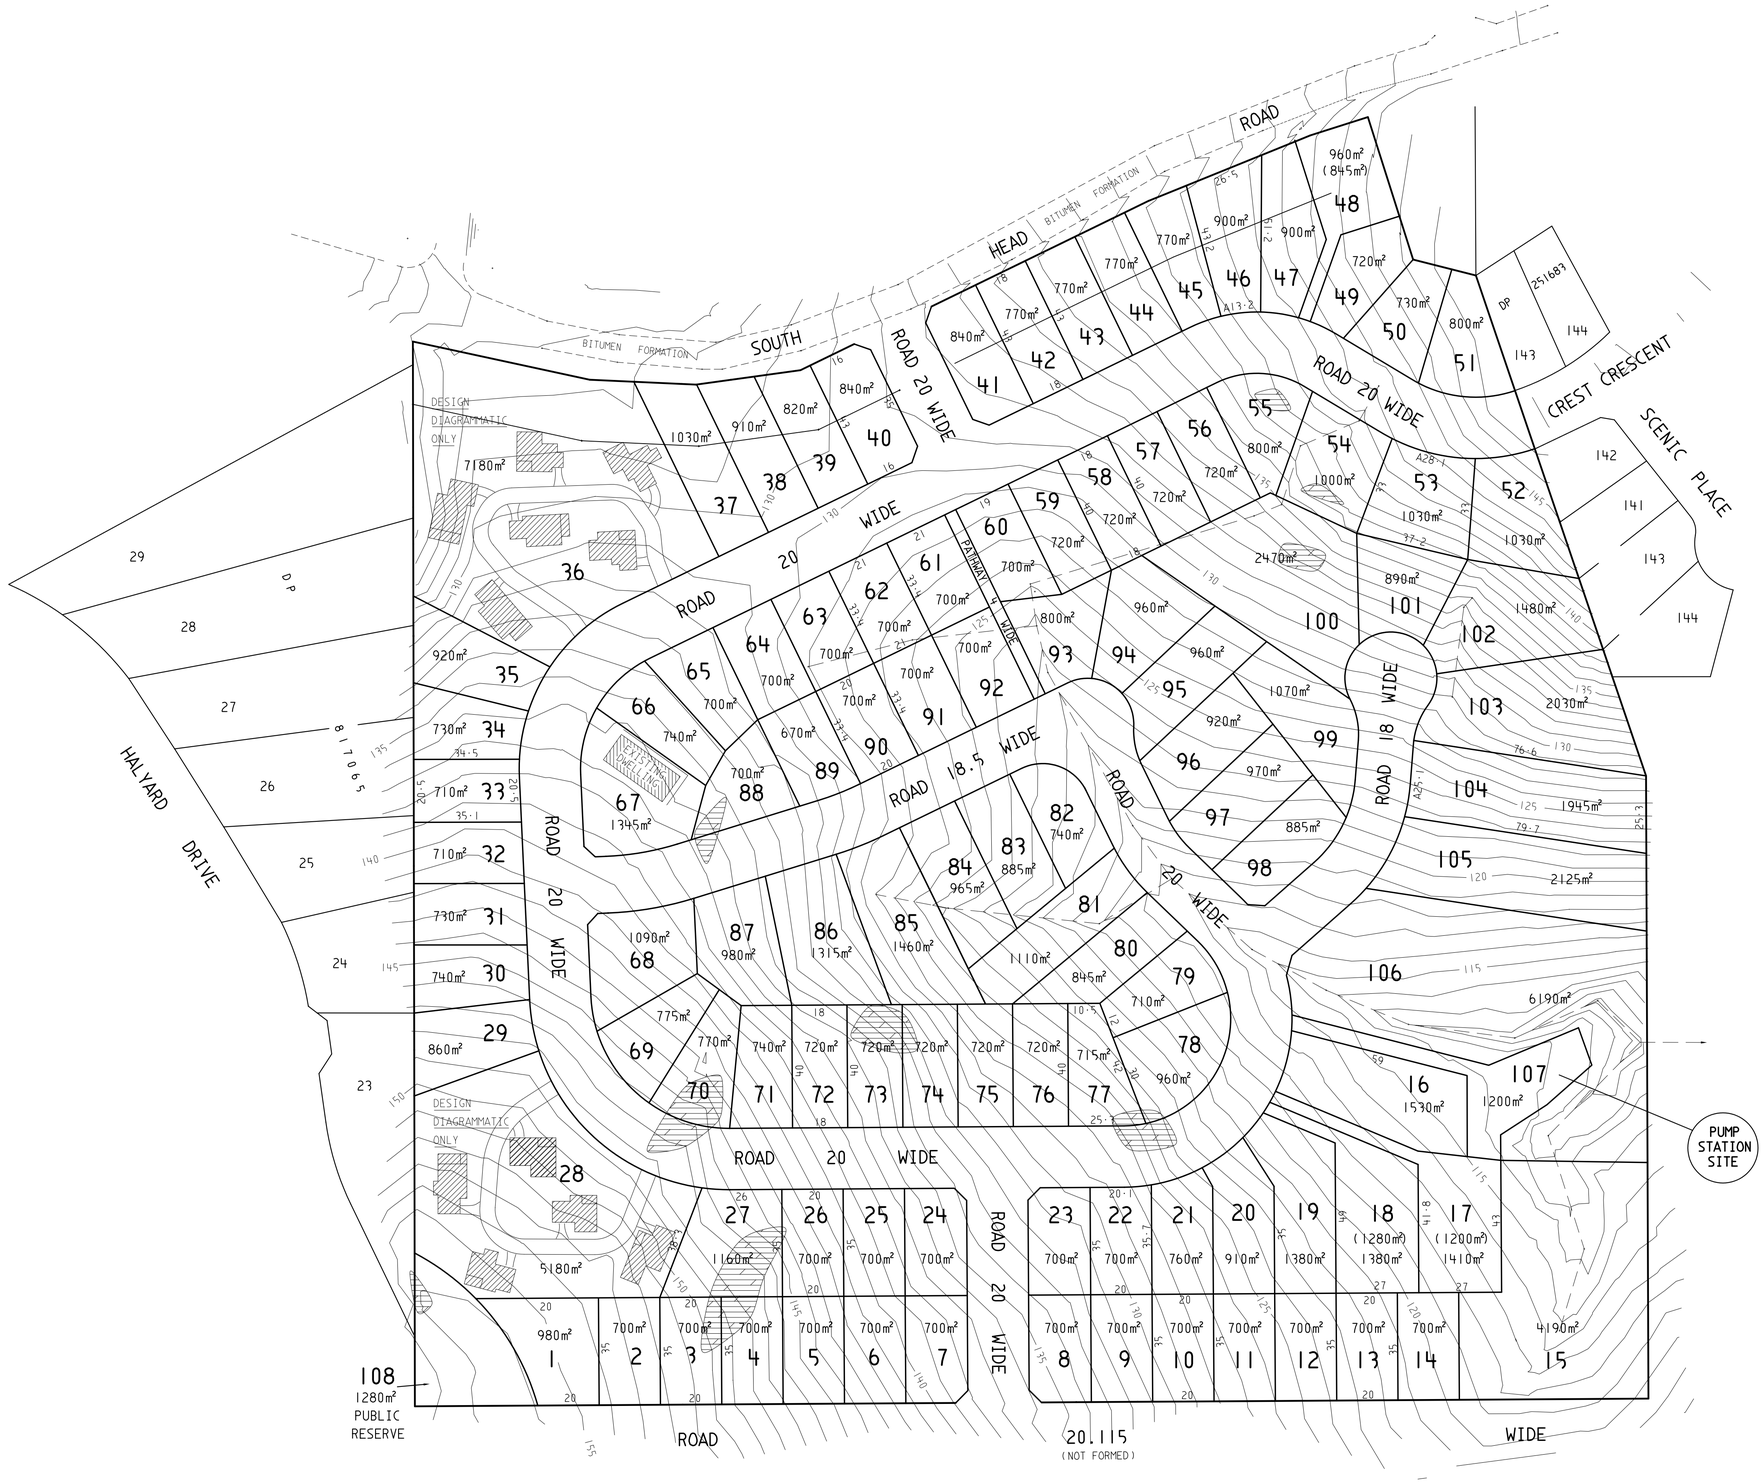

GRID

DENOTES ROCK OUTCROP

DIMENSION ARE APPROXIMATE ONLY

SUBJECT TO FINAL SURVEY AND CONSENT AUTHORITY APPROVAL

© CBH 2005

COPYRIGHT OF THIS PLAN BELONGS TO CONWAY BURROWS & HANCOCK
REPRODUCTION OF THE PLAN IN FULL OR PART IS NOT PERMITTED
WITHOUT WRITTEN PERMISSION

Conway Burrows + Hancock
Consulting Surveyors
Civil Engineering Consultants

126 BEACH ROAD
BATEMANS BAY NSW 2536
02 4472 5585

COURTHOUSE ARCADE
VULCAN STREET
MORUYA NSW 2537
02 4474 2663

Land Development Consultants

BANGALAY ESTATE
CONCEPT PLAN

LOT 2 IN D.P.534555, SOUTH HEAD ROAD, MORUYA HEADS

DATUM : AHD DATE : MARCH 2006 SCALE 1 : 1000 (A1)

REF : 10918 DISK : A16 SHEET 1 OF 1 SHEET