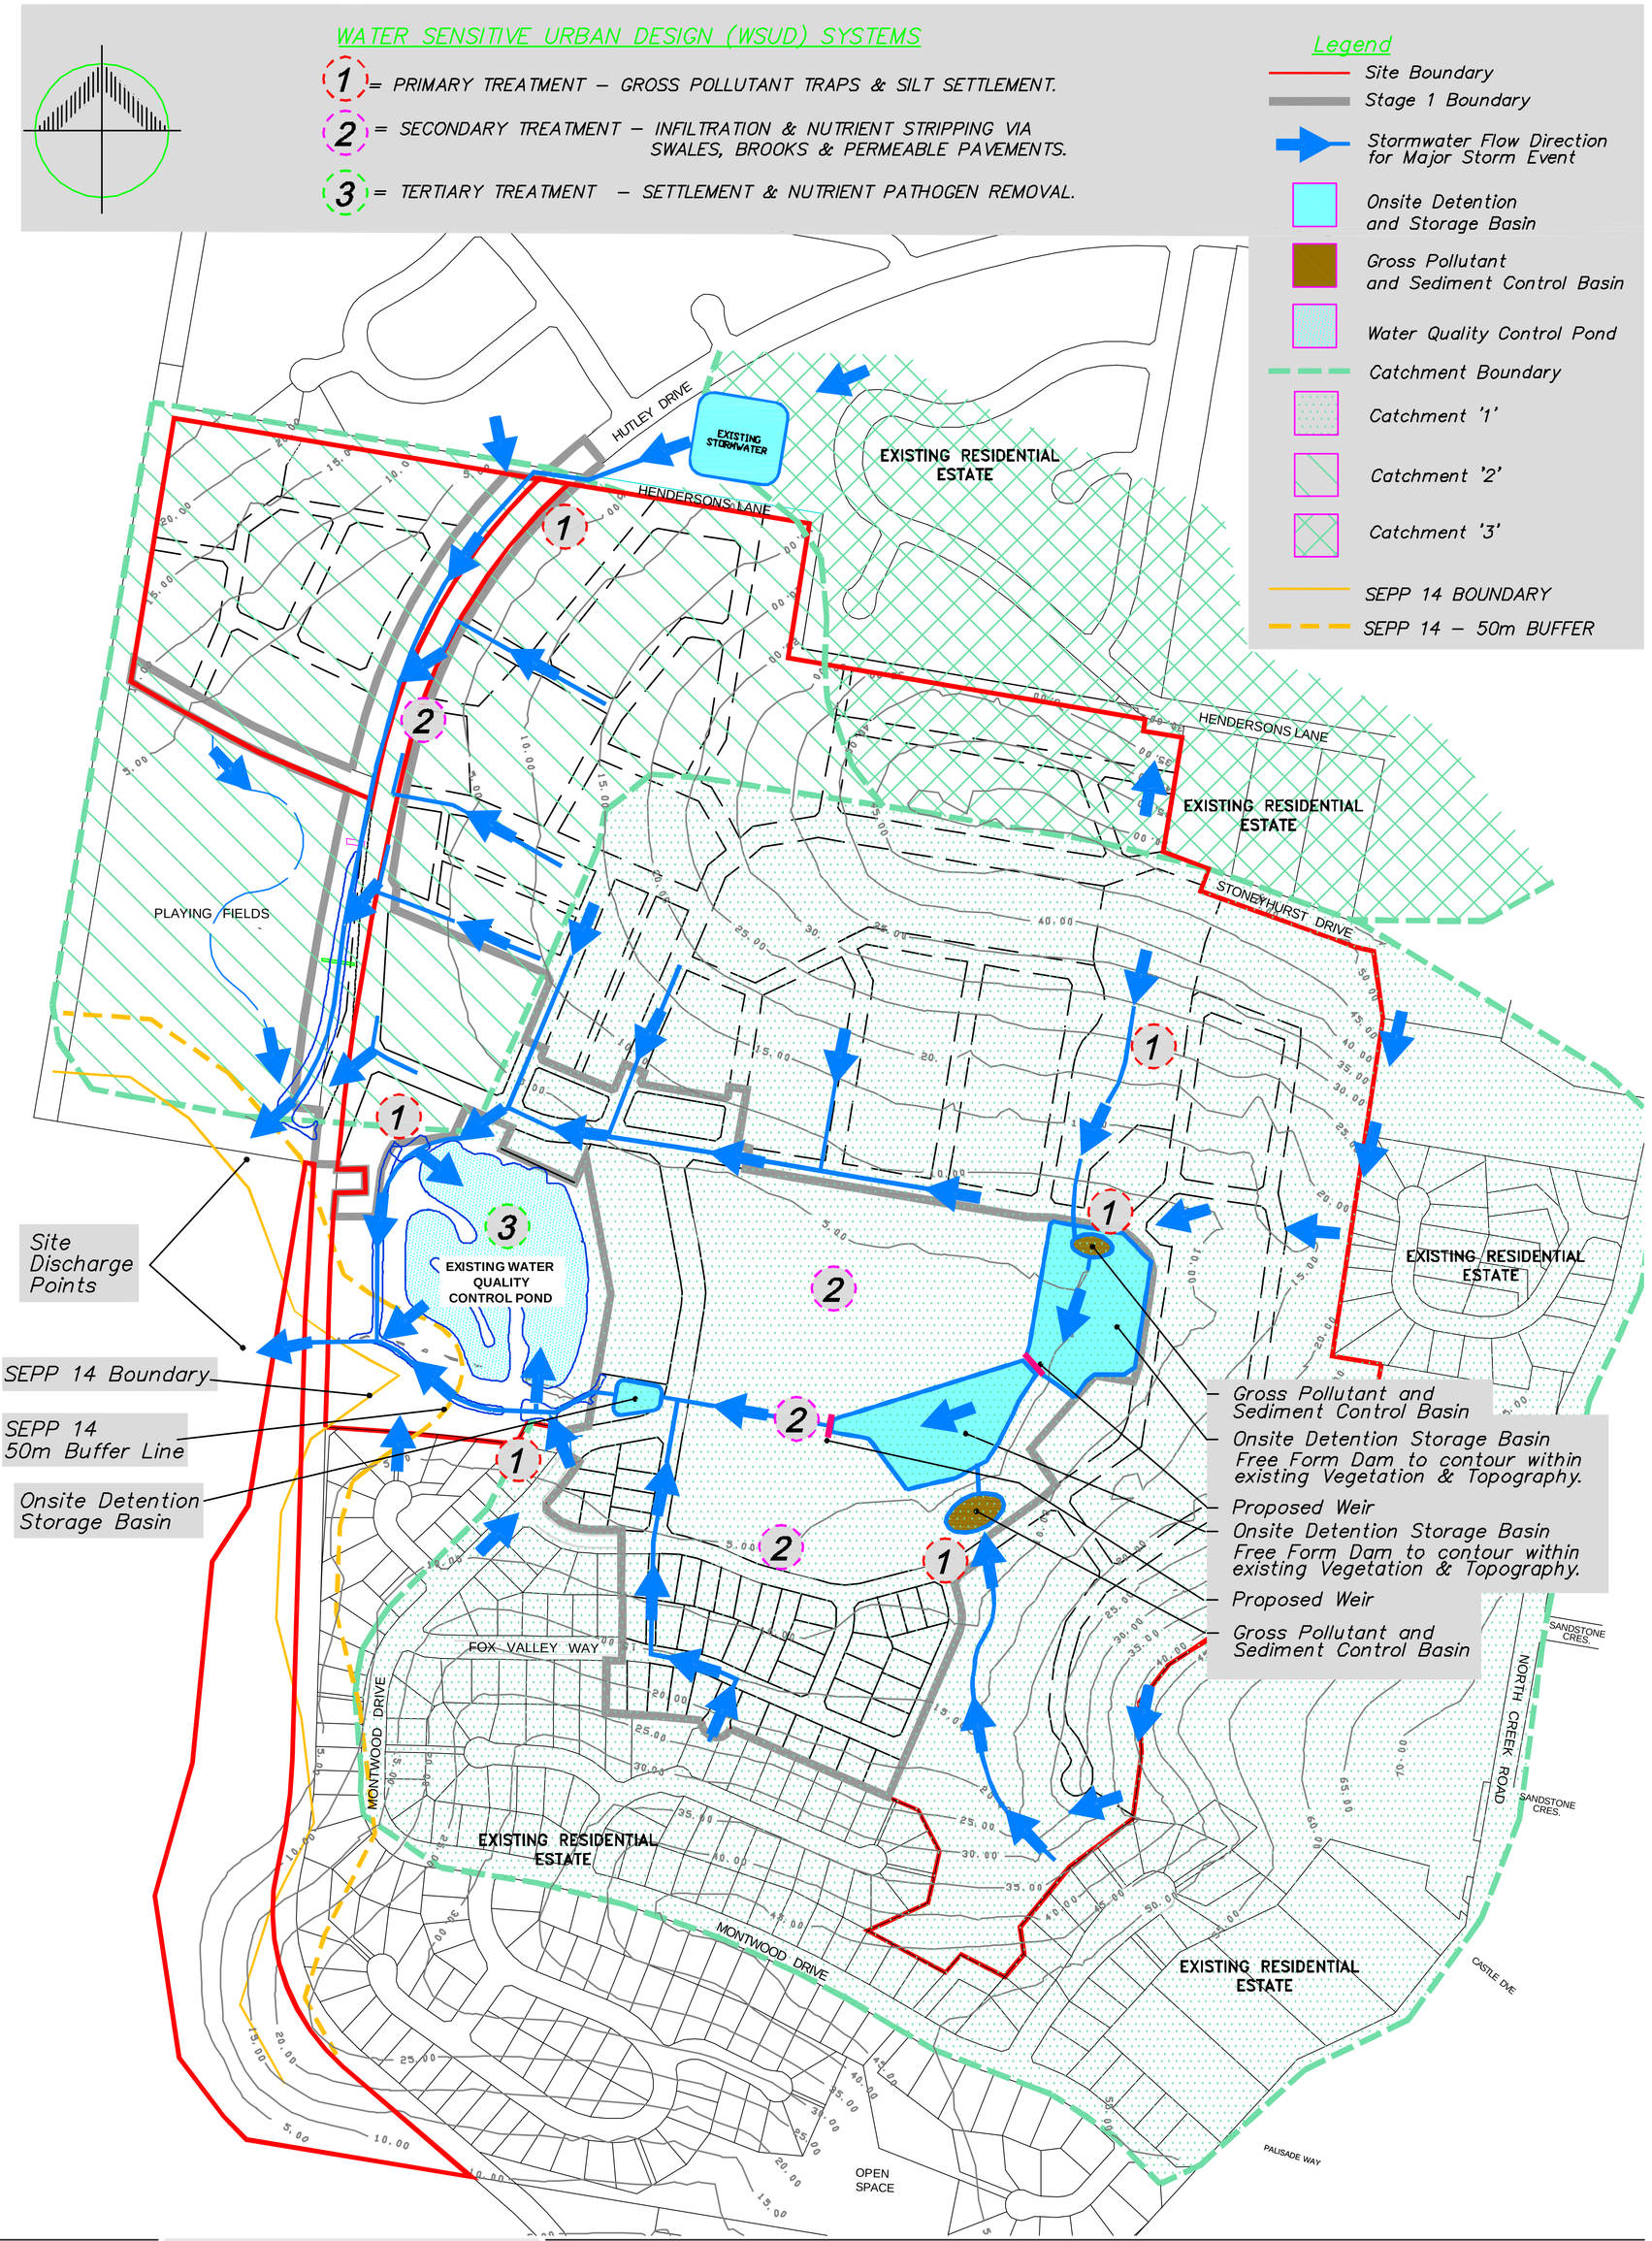

PACIFIC PINES ESTATE
LENNOX HEAD

ILLUSTRATION P4 STAGE 1 STORMWATER CONCEPT PLAN

14 JUNE 08 1:5,000 @ A3