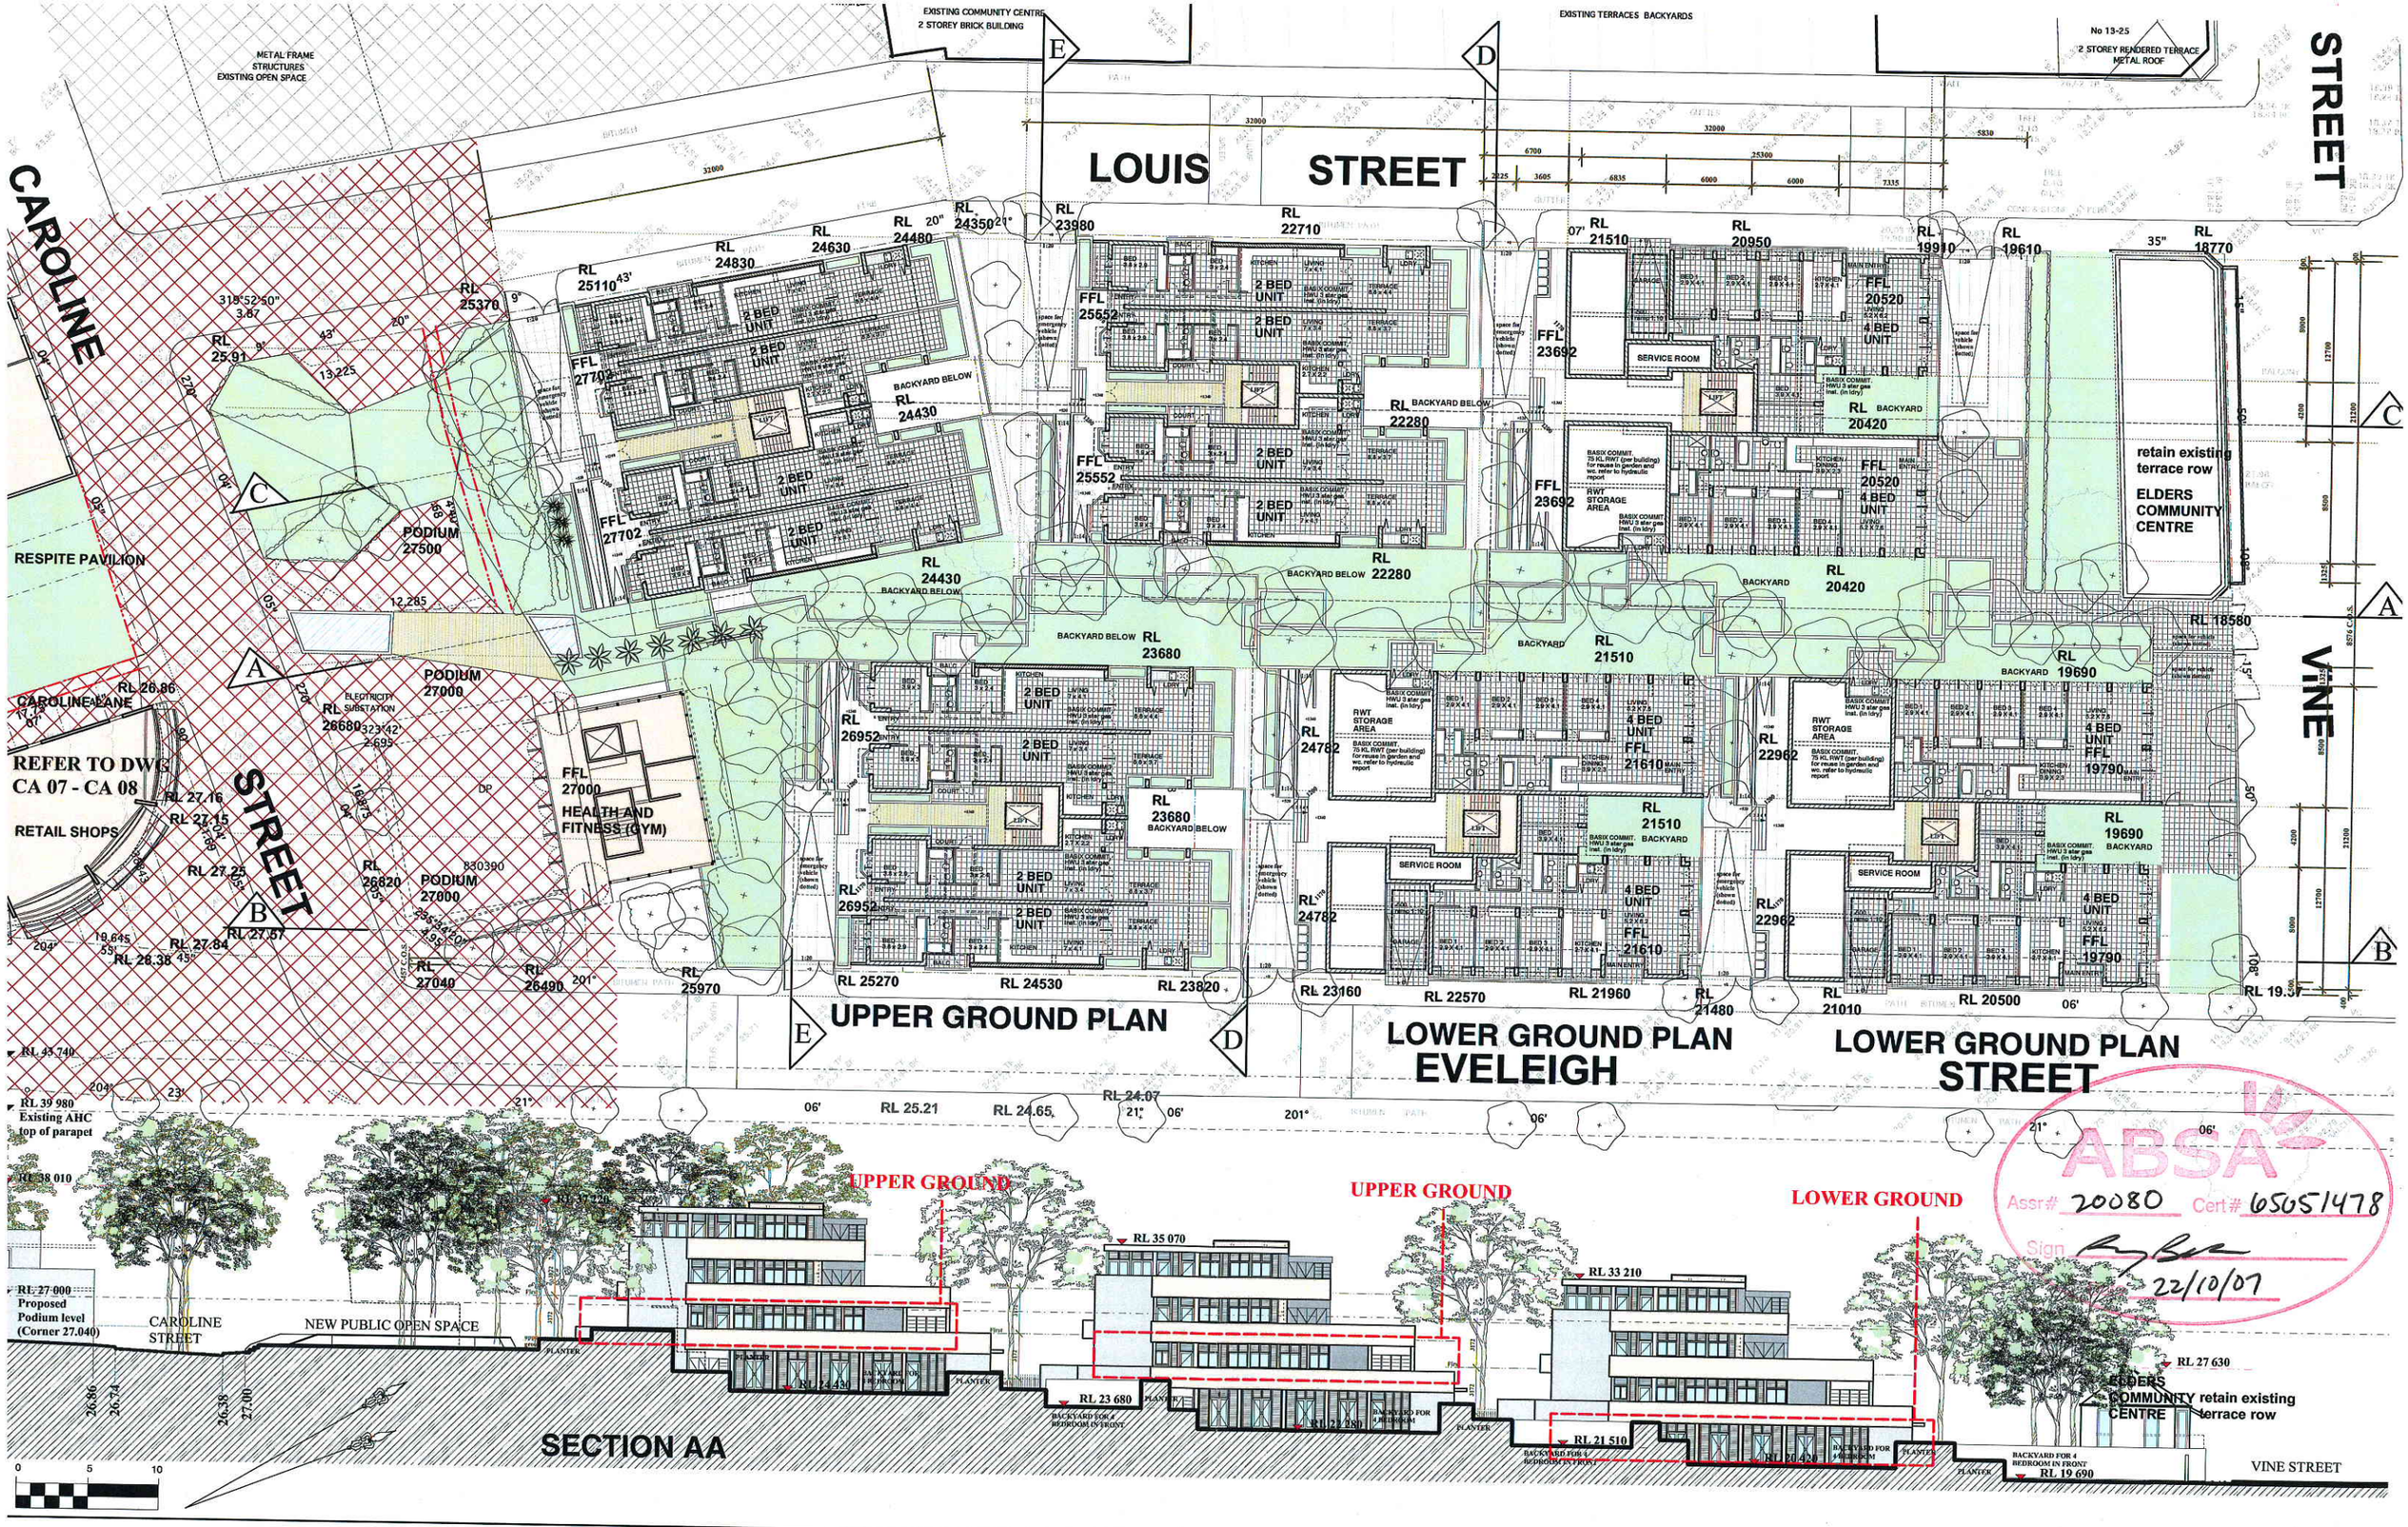

THE PEMULWUY PROJECT

The Pemulwuy Project
CONSULTANTS

PAUL SCRIVENER
Architects
Anthony Betros Consulting pt
planning
John Mant
Justin Doyle
Richard Smyth
Col James
Urban Environmental
Geoff Turnbull
Redfern Police
Space Syntax
DENNY LINKER & CO
PARSONS BRINCKERHOFF
Angela Pitts
Transport and Traffic Planning Associates
Julia Cracknell
Peter Lonergan
Architects

north

OCTOBER 2007
CONCEPT APPLICATION ISSUE

detailed residential
lower ground / upper ground plans / section AA
1:200 at A1

CA 10