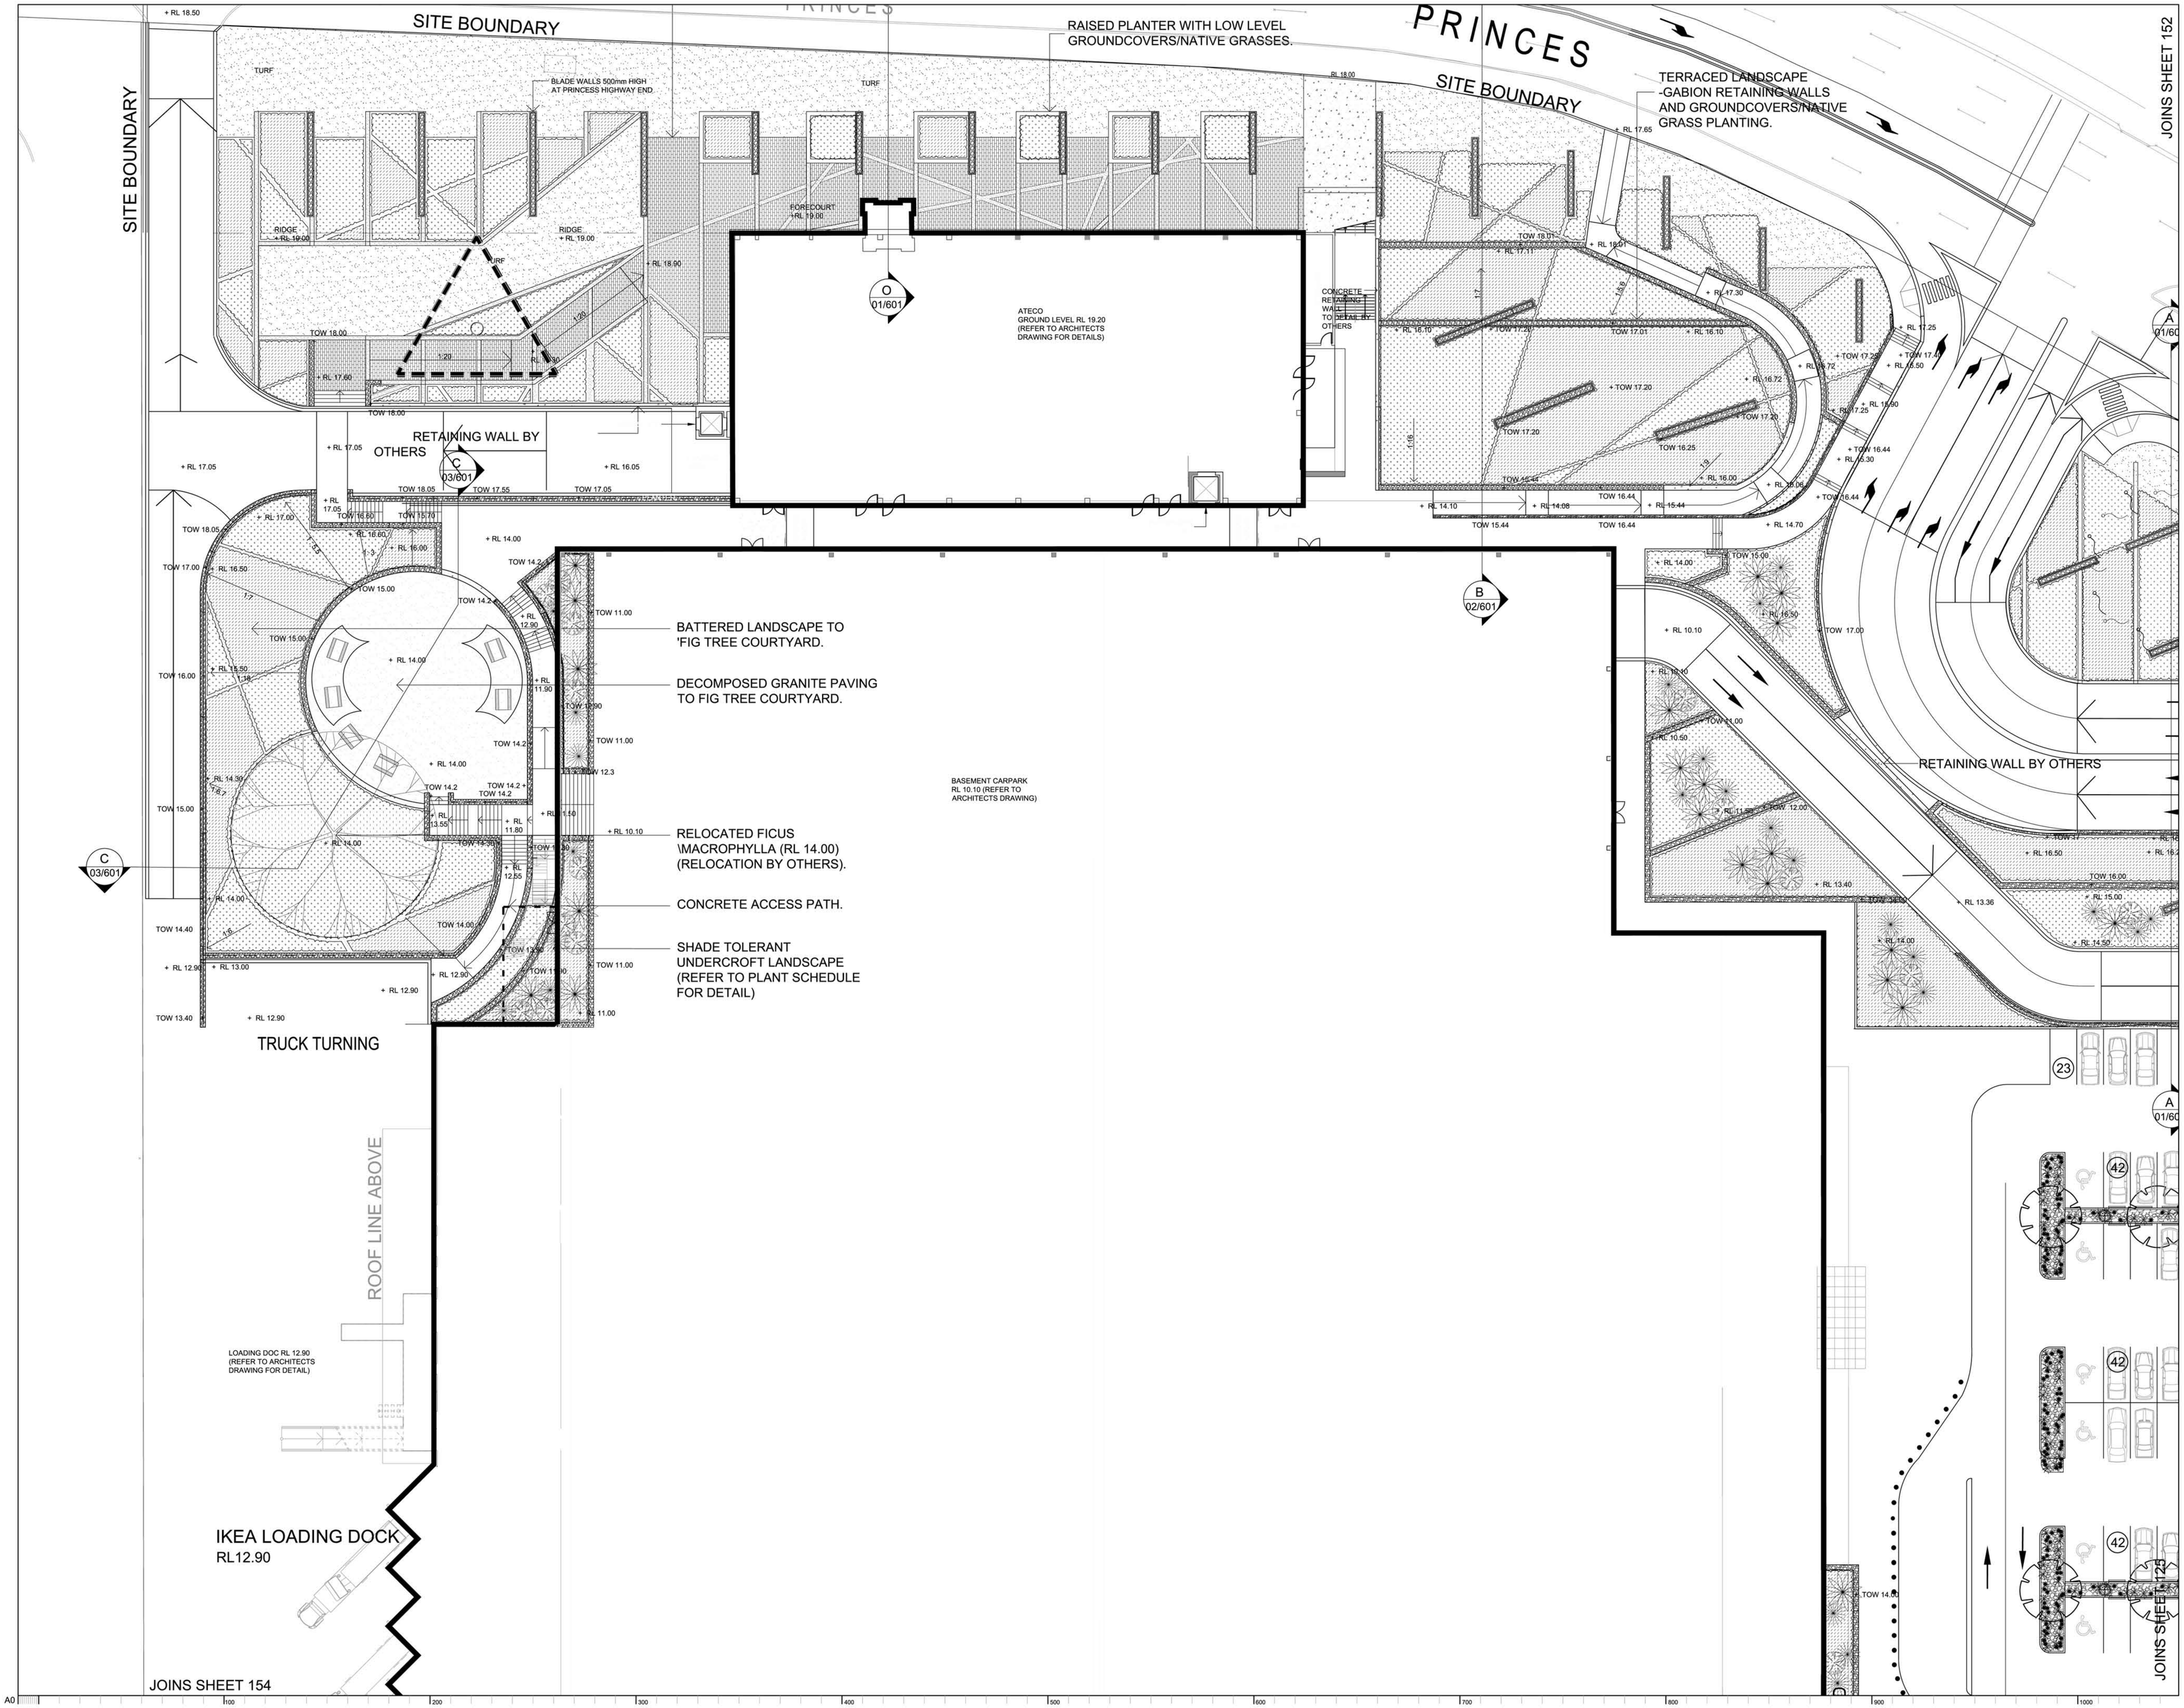

© 2008 Site Image Pty Ltd A.B.N. 19 076 561 067 All rights reserved. This drawing is copyright and shall not be reproduced or copied in any form or by any means (graphic, electronic or mechanical including photocopy) without the written permission of Site Image Pty Ltd. Any license, expressed or implied, to use this document for any purpose what so ever is restricted to the terms of the written agreement between Site Image Pty Ltd and the instructing party.

The contractor shall check and verify all work on site (including work by others) before commencing the landscape installation. Any discrepancies are to be reported to the Project Manager or Landscape Architect prior to commencing work. Do not scale this drawing. Any required dimensions not shown shall be referred to the Landscape Architect for confirmation.

Issue	Revision Description	Drawn	Check	Date
C	For Approval	HC	JH	05.09.2008
B	For Information	HC	JH	03.09.2008
A	For Information	KE	RS	14.08.2008

LEGEND

Key Plan:

Client:
VALAD

Project:
VALAD TEMPE LANDS

SITE IMAGE
24-26 Bowden Street
Alexandria NSW 2015
Australia
Tel: (61 2) 9698 2899
Fax: (61 2) 9698 2877
Web: www.siteimage.com.au
Site Image Pty Ltd
ABN 19 076 561 067
Landscape Architects

FOR APPROVAL

Drawing Name:
Landscape Plan

Scale: 1:200 @ A0
Date: August 2008
Drawn: JH
Approved: RS
Job Number: X1334
Drawing Number: 151
Issue: C