


RESIDENTIAL LEVEL 4
No. 1 beds unit 2
No. 2 beds unit 12
No. 3 beds unit 2
Total no. units 16



NOTE
Concrete Block external walls - Medium colour + R1.0 insulation
Brick plastered internal walls
Concrete floors throughout
Metal Deck roof - Light colour + Foil (sisalation)
Ceiling under roof or terrace to have R3.0 insulation
Floor to Unit 1.03 and 1.04 to have R2.0 insulation
All glazing other than that listed below to have the following performance: U-Value - 6.672 & SHGC - 0.712
- Unit 4.02 Glazing requirement: U-value - 4.03 & SHGC - 0.38
- Unit 4.03 Glazing requirement: U-value - 4.03 & SHGC - 0.38
- Unit 4.13 Glazing requirement: U-value - 5.36 & SHGC - 0.69
- Unit 4.14 Glazing requirement: U-value - 5.33 & SHGC - 0.47

AC units

IMPORTANT NOTES:
Do not scale from drawings
All dimensions to be checked on site before commencement of work
All discrepancies to be brought to the attention of the Architect
Larger scale drawings and written dimensions take preference
This drawing is copyright and the property of the author, and must not be retained, copied or used without the express authority of MARCHESE + PARTNERS INTERNATIONAL PTY. LTD.

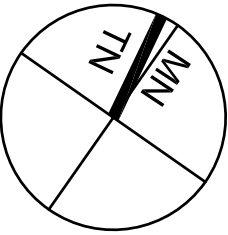

NOT FOR CONSTRUCTION

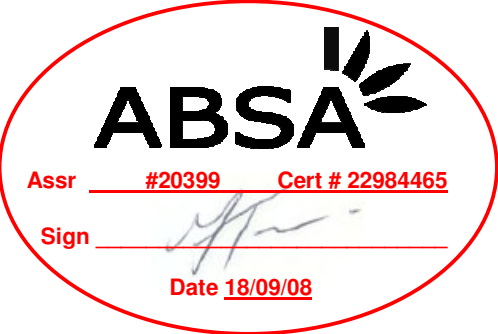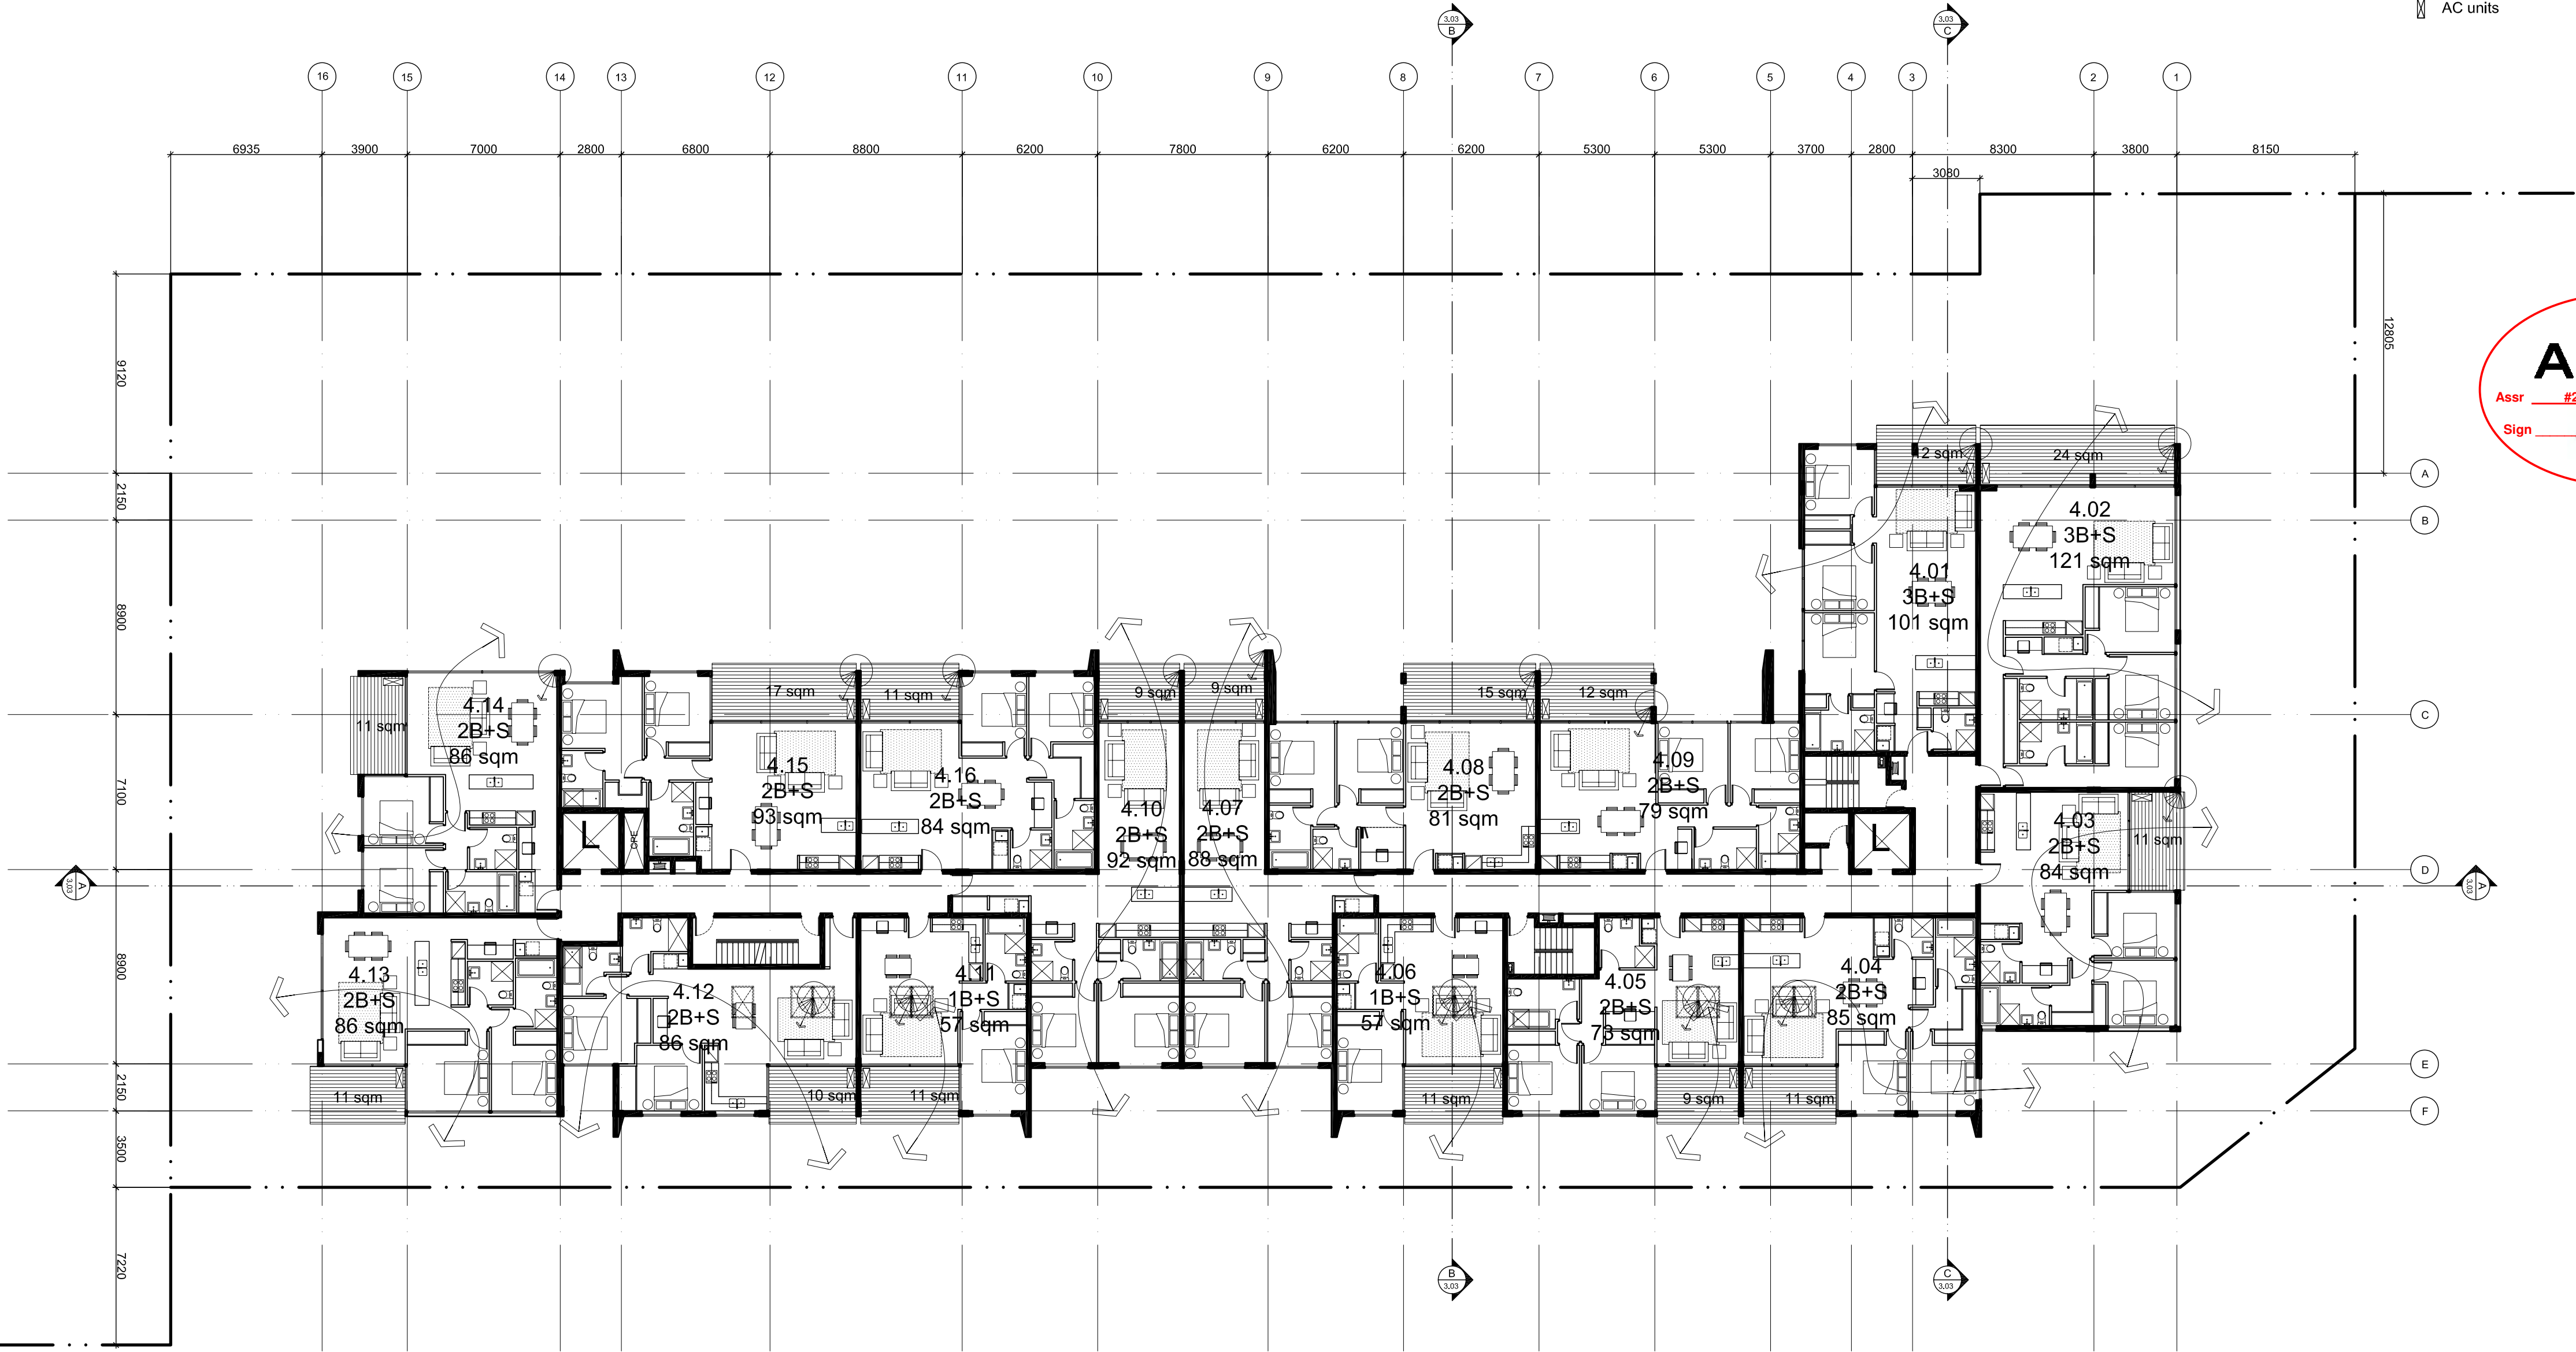

B	24/09/2008	ISSUE FOR DA	ABD/SM
A	18/09/2008	PRELIMINARY ISSUE FOR DA	ABD/SM
P3	15/04/2008	PRELIMINARY ISSUE	FZ
P2	04/04/2008	PRELIMINARY ISSUE	JL
P1	20/02/2008	PRELIMINARY ISSUE	JL

ISSUE	DATE	DESCRIPTION	BY
-------	------	-------------	----

marchese + partners international

Level 7, 107 Mount Street,
North Sydney NSW 2060 Australia
Ph: (02) 9922 4375 Fax: (02) 9929 5786
E: info@marchesepartners.com.au
Web: www.marchesepartners.com.au
Sydney - Melbourne - Brisbane - San Diego
ACN 098 552 151 ABN 20 098 552 151

CLIENT
DAVIDSGROUP


PROJECT
CLEMTON PARK

DRAWING TITLE
LOT 3
LEVEL 4


SCALE 1:200 @ A1 1:400 @ A3	DATE 24-09-08	DRAWN ABD, SM	CHECKED CH
JOB No. 07033	DRAWING No. DA 2.15	ISSUE B	

NOTE
Concrete Block external walls - Medium colour + R1.0 insulation
Brick plastered internal walls
Concrete floors throughout
Metal Deck roof - Light colour + Foil (sisalation)
Ceiling under roof or terrace to have R3.0 insulation
Floor to Unit 1.03 and 1.04 to have R2.0 insulation
All glazing other than that listed below to have the following performance: U-Value - 6.672 & SHGC - 0.712
- Unit 4.02 Glazing requirement: U-value - 4.03 & SHGC - 0.38
- Unit 4.03 Glazing requirement: U-value - 4.03 & SHGC - 0.38
- Unit 4.13 Glazing requirement: U-value - 5.36 & SHGC - 0.69
- Unit 4.14 Glazing requirement: U-value - 5.33 & SHGC - 0.47

IMPORTANT NOTES:
Do not scale from drawings
All dimensions to be checked on site before commencement of work
All discrepancies to be brought to the attention of the Architect
Larger scale drawings and written dimensions take preference
This drawing is copyright and the property of the author, and must not be retained, copied or used without the express authority of MARCHESE + PARTNERS INTERNATIONAL PTY. LTD.

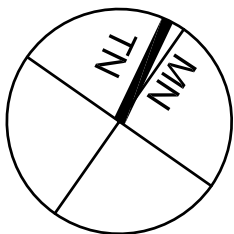

NOT FOR CONSTRUCTION

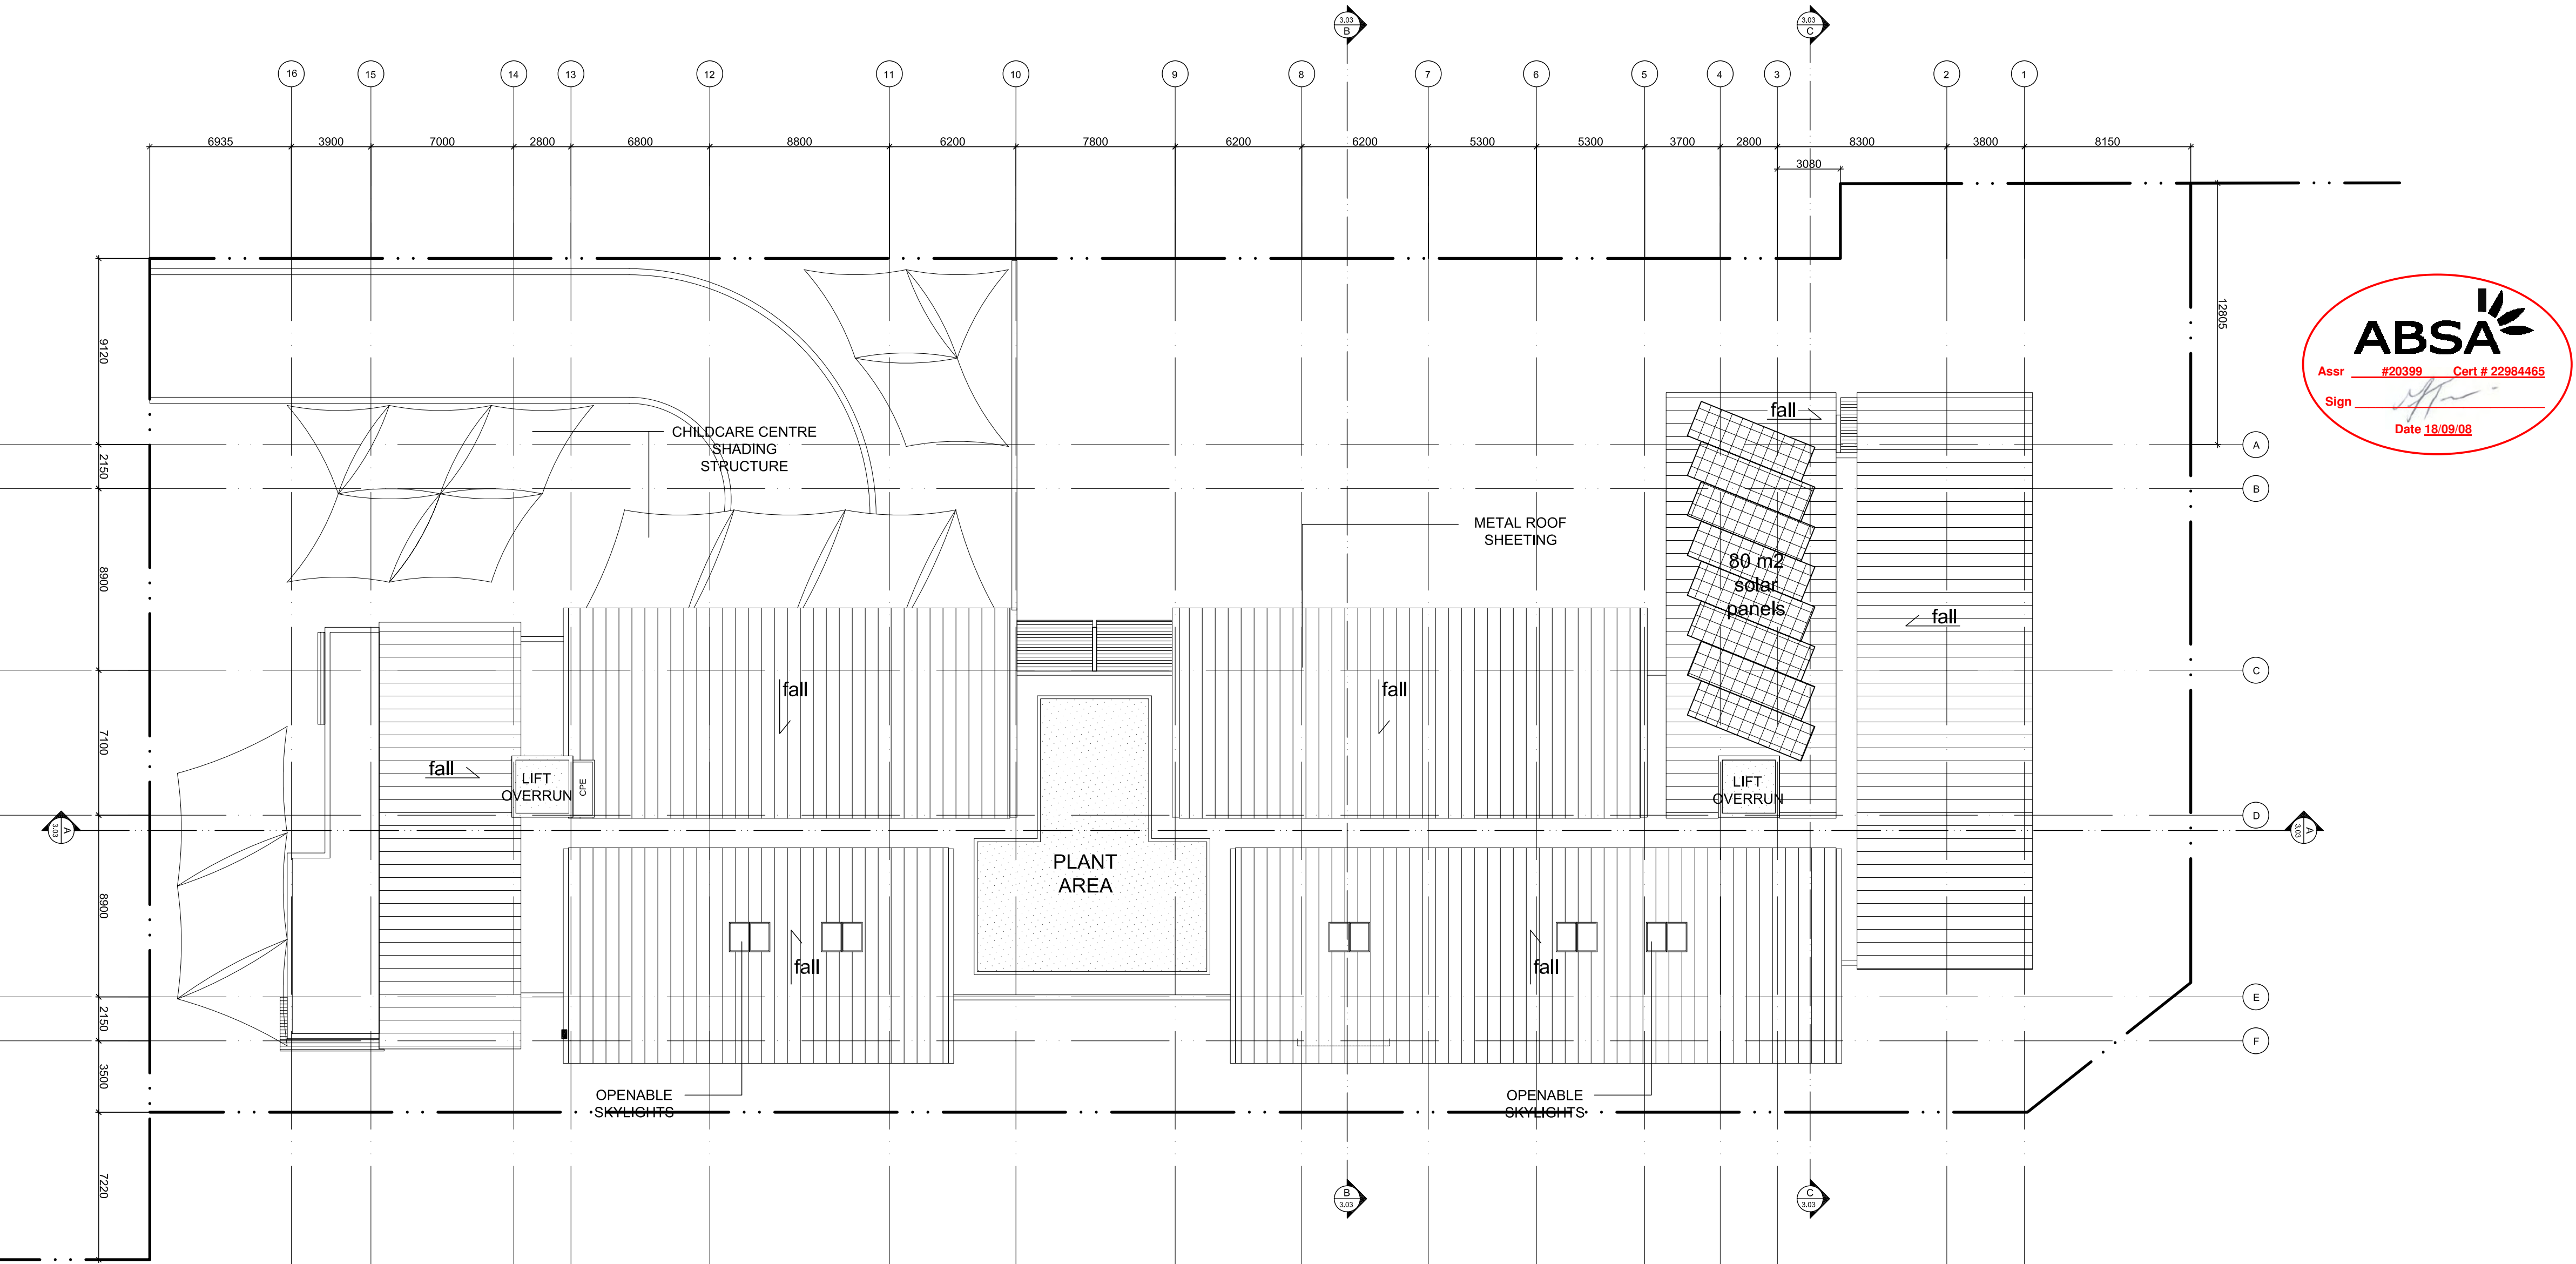

B	24/09/2008	ISSUE FOR DA	ABD/SM
A	18/09/2008	PRELIMINARY ISSUE FOR DA	ABD/SM
P3	15/04/2008	PRELIMINARY ISSUE	FZ
P2	04/04/2008	PRELIMINARY ISSUE	JL
P1	20/02/2008	PRELIMINARY ISSUE	JL

ISSUE	DATE	DESCRIPTION	BY
-------	------	-------------	----

+
marchese +
partners
international

Level 7, 107 Mount Street,
North Sydney NSW 2060 Australia
Ph: (02) 9922 4375 Fax: (02) 9929 5786
E: info@marchesepartners.com.au
Web: www.marchesepartners.com.au
Sydney - Melbourne - Brisbane - San Diego
ACN 098 552 151 ABN 20 098 552 151


CLIENT
DAVIDSGROUP

PROJECT
CLEMTOWN PARK

DRAWING TITLE
LOT 3
ROOF LEVEL



SCALE 1:200 @ A1 1:400 @ A3	DATE 24-09-08	DRAWN ABD, SM	CHECKED CH
JOB No. 07033	DRAWING No. DA 2.16	ISSUE B	

NOTE
Concrete Block external walls - Medium colour + R1.0 insulation
Brick plastered internal walls
Concrete floors throughout
Metal Deck roof - Light colour + Foil (sisalation)
Ceiling under roof or terrace to have R3.0 insulation
Floor to Unit 1.03 and 1.04 to have R2.0 insulation
All glazing other than that listed below to have the following performance: U-Value - 6.672 & SHGC - 0.712
- Unit 4.02 Glazing requirement: U-value - 4.03 & SHGC - 0.38
- Unit 4.03 Glazing requirement: U-value - 4.03 & SHGC - 0.38
- Unit 4.13 Glazing requirement: U-value - 5.36 & SHGC - 0.69
- Unit 4.14 Glazing requirement: U-value - 5.33 & SHGC - 0.47

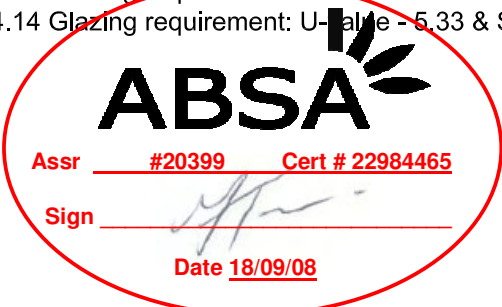

IMPORTANT NOTES:
Do not scale from drawings
All dimensions to be checked on site before commencement of work
All discrepancies to be brought to the attention of the Architect
Larger scale drawings and written dimensions take preference
This drawing is copyright and the property of the author, and must not be retained, copied or used without the express authority of MARCHESE + PARTNERS INTERNATIONAL PTY. LTD.

NOT FOR CONSTRUCTION

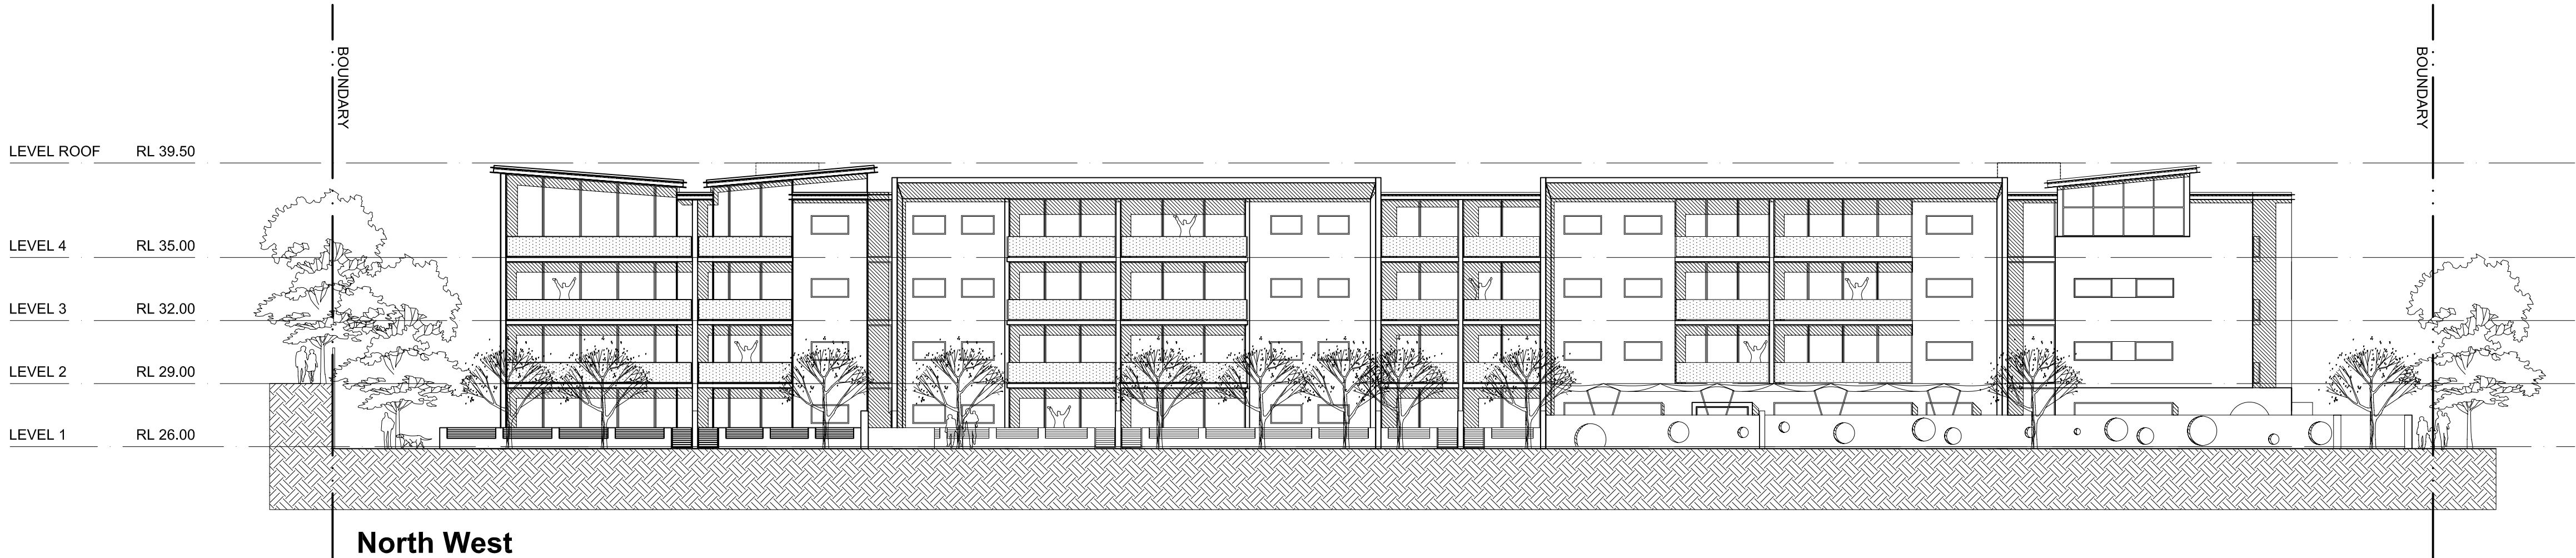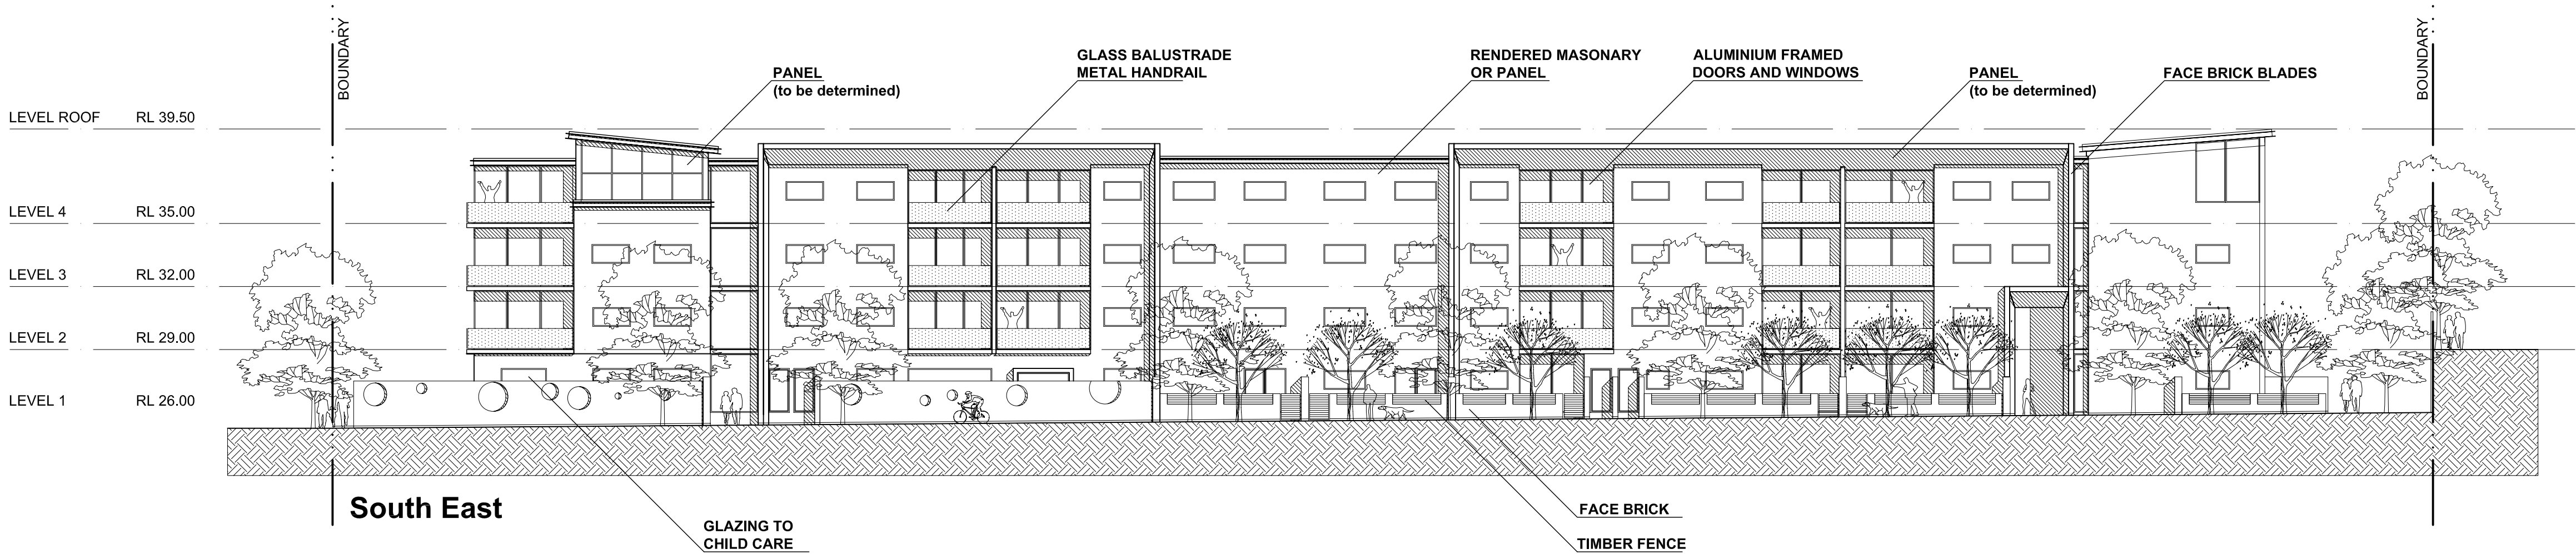

B	24/09/2008	ISSUE FOR DA	ABD/SM
A	18/09/2008	PRELIMINARY ISSUE FOR DA	ABD/SM
P2	04/04/2008	PRELIMINARY ISSUE	JL
P1	20/02/2008	PRELIMINARY ISSUE	JL

ISSUE	DATE	DESCRIPTION	BY
-------	------	-------------	----

+
marchese +
partners
international


Level 7, 107 Mount Street,
North Sydney NSW 2060 Australia
Ph: (02) 9922 4375 Fax: (02) 9929 5786
E: info@marchesepartners.com.au
Web: www.marchesepartners.com.au
Sydney - Melbourne - Brisbane - San Diego
ACN 098 552 151 ABN 20 098 552 151

CLIENT
DAVIDSGROUP


PROJECT
CLEMTON PARK

DRAWING TITLE
LOT 3
ELEVATIONS


SCALE 1:200 @ A1 1:400 @ A3	DATE 24-09-08	DRAWN ABD, SM	CHECKED CH
JOB No. 07033	DRAWING No. DA 4.01	ISSUE B	

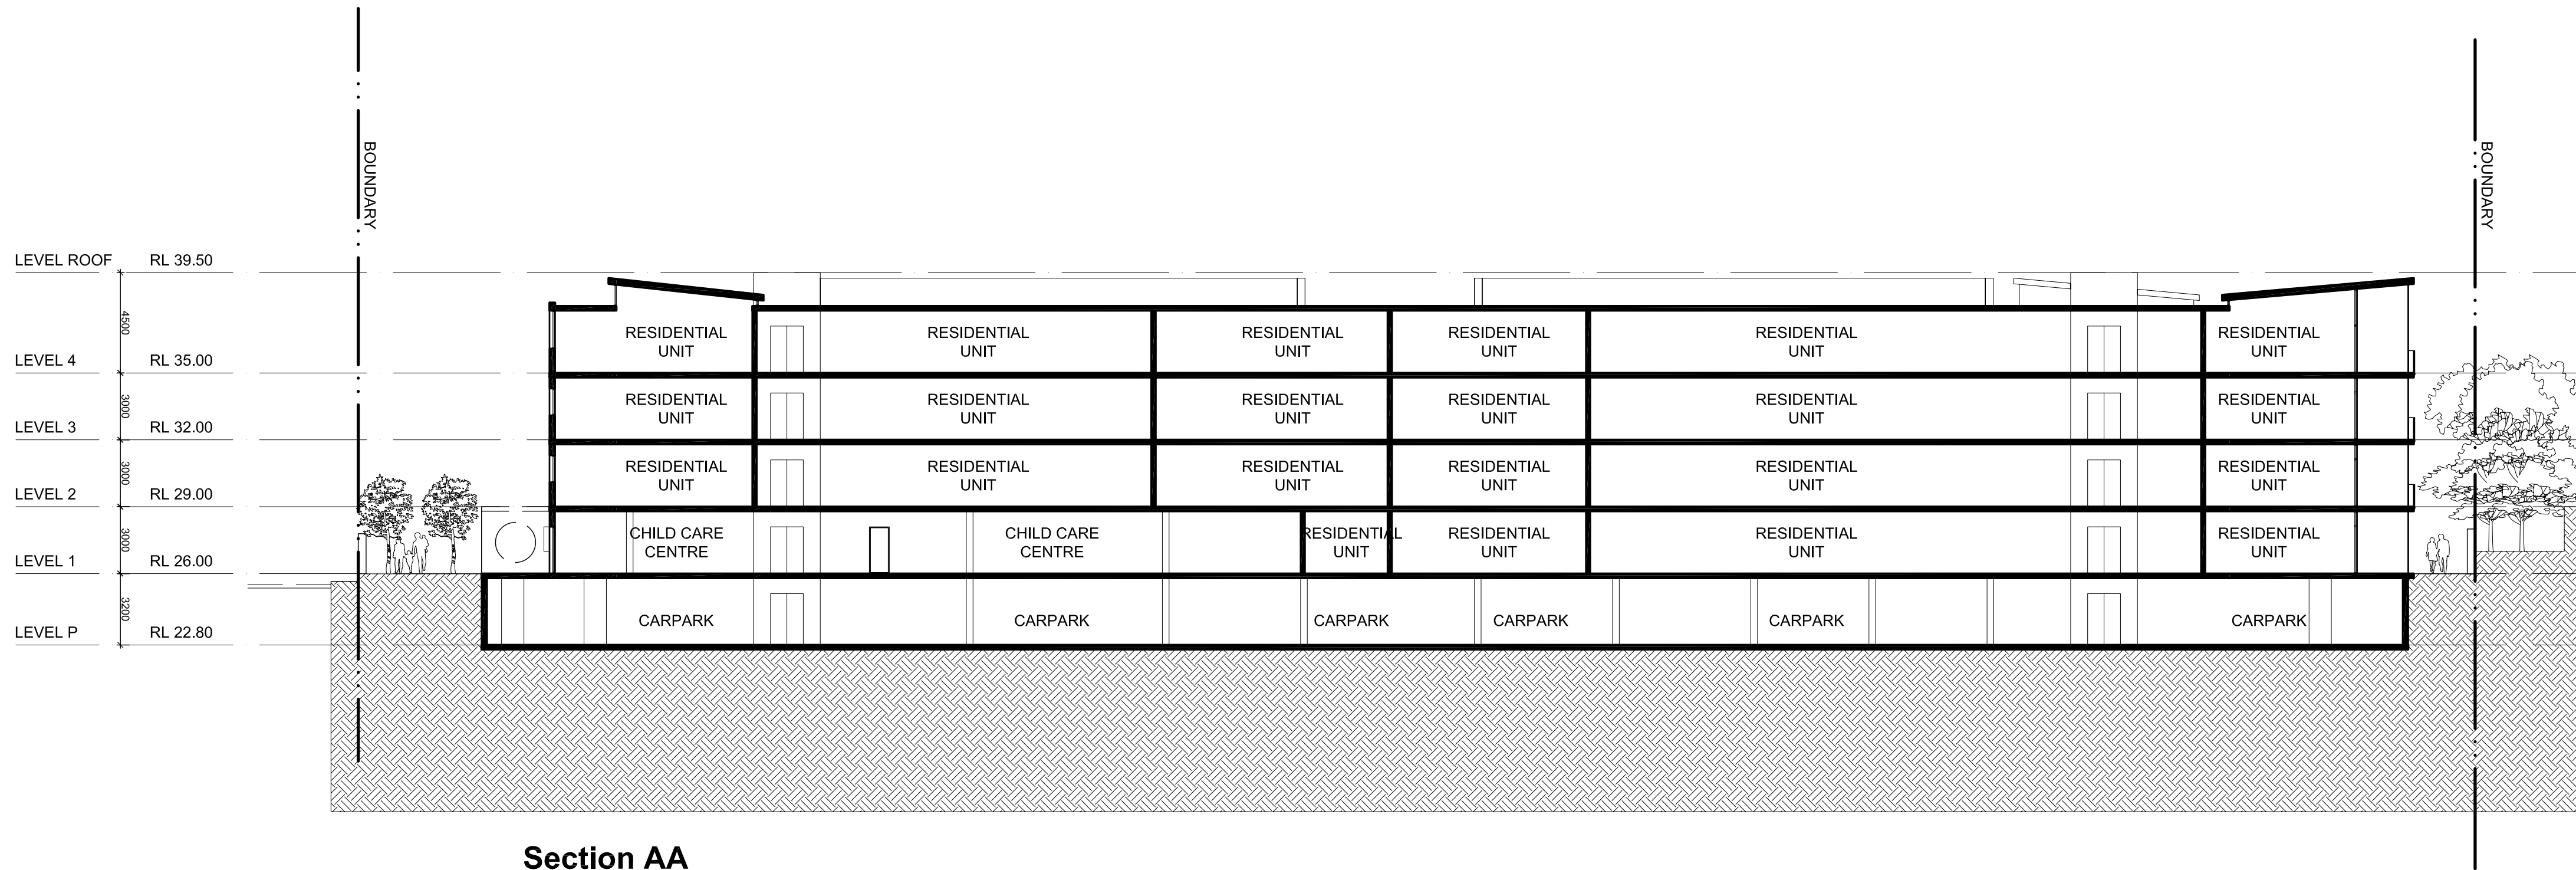

Section AA

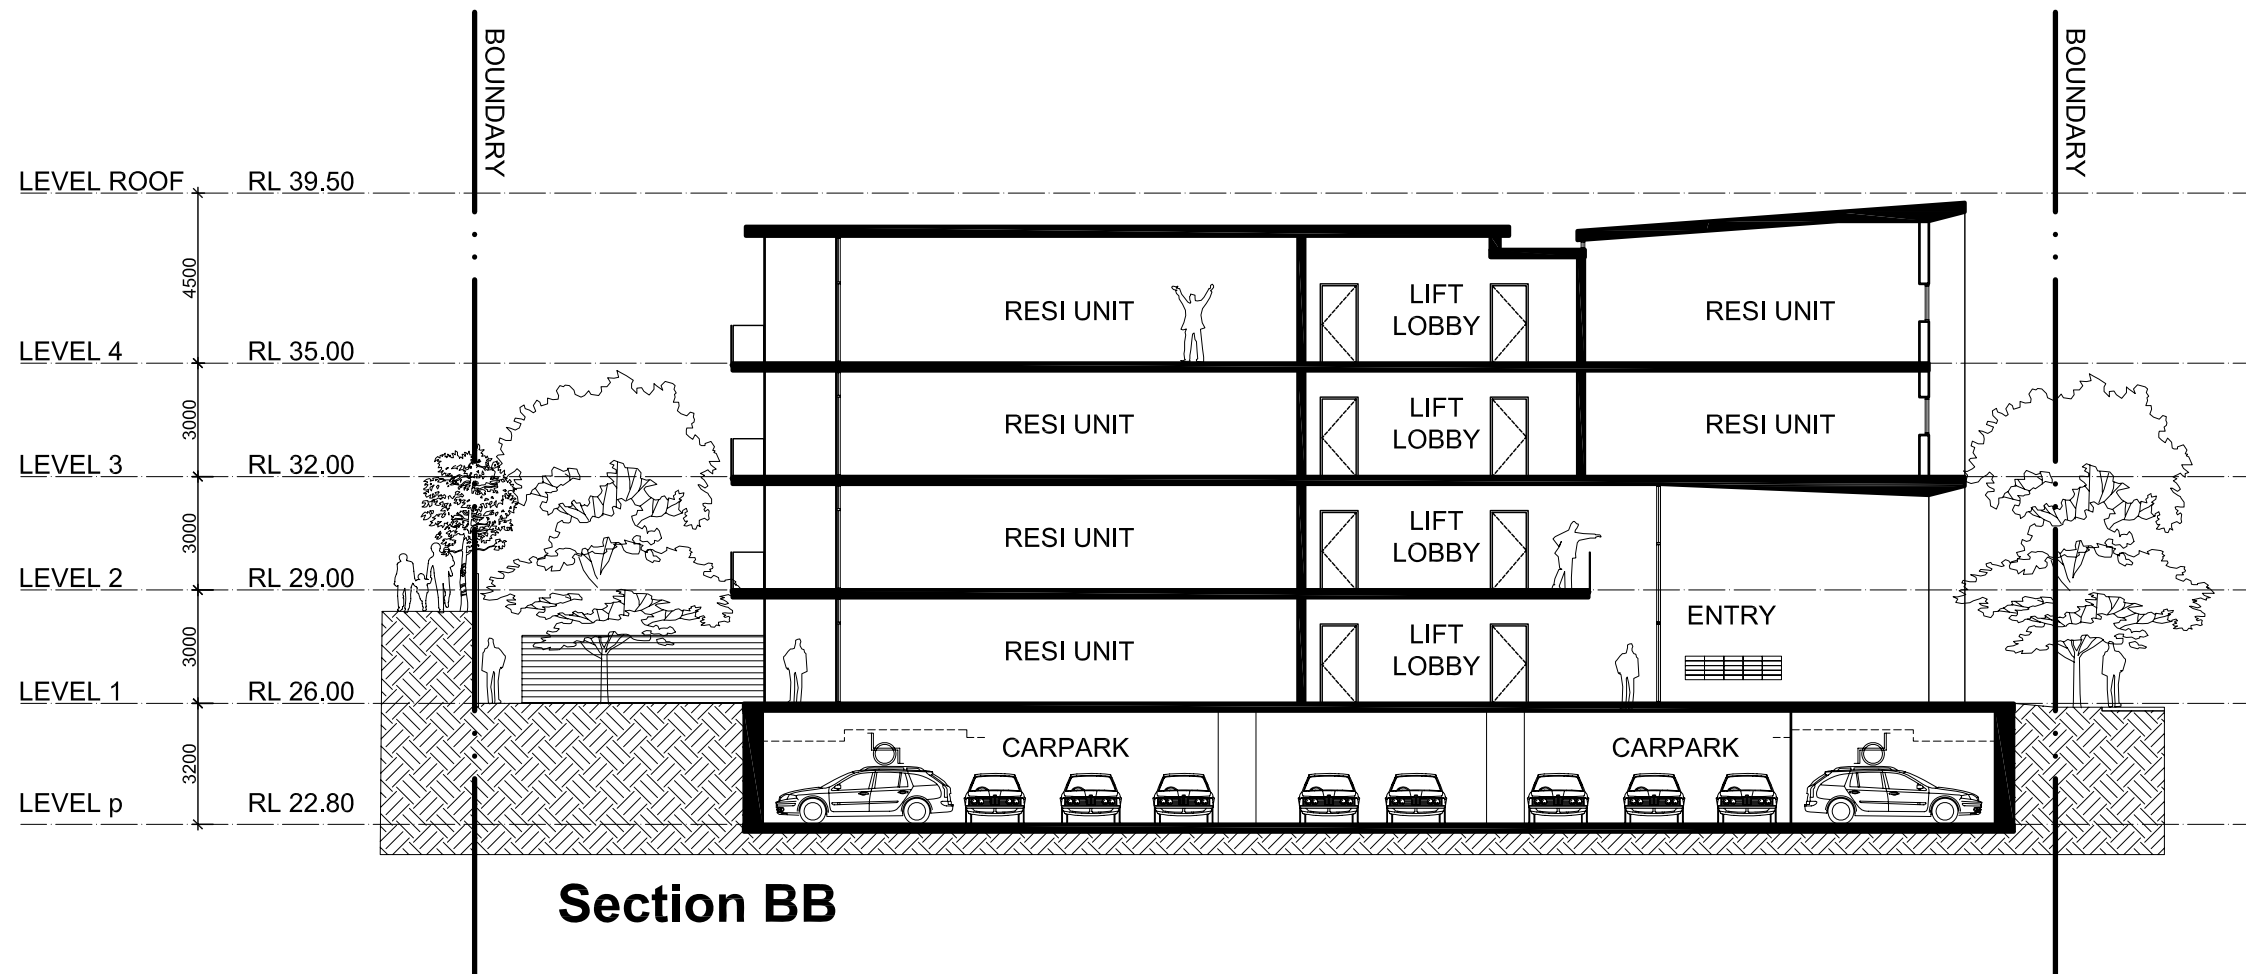


Section BB

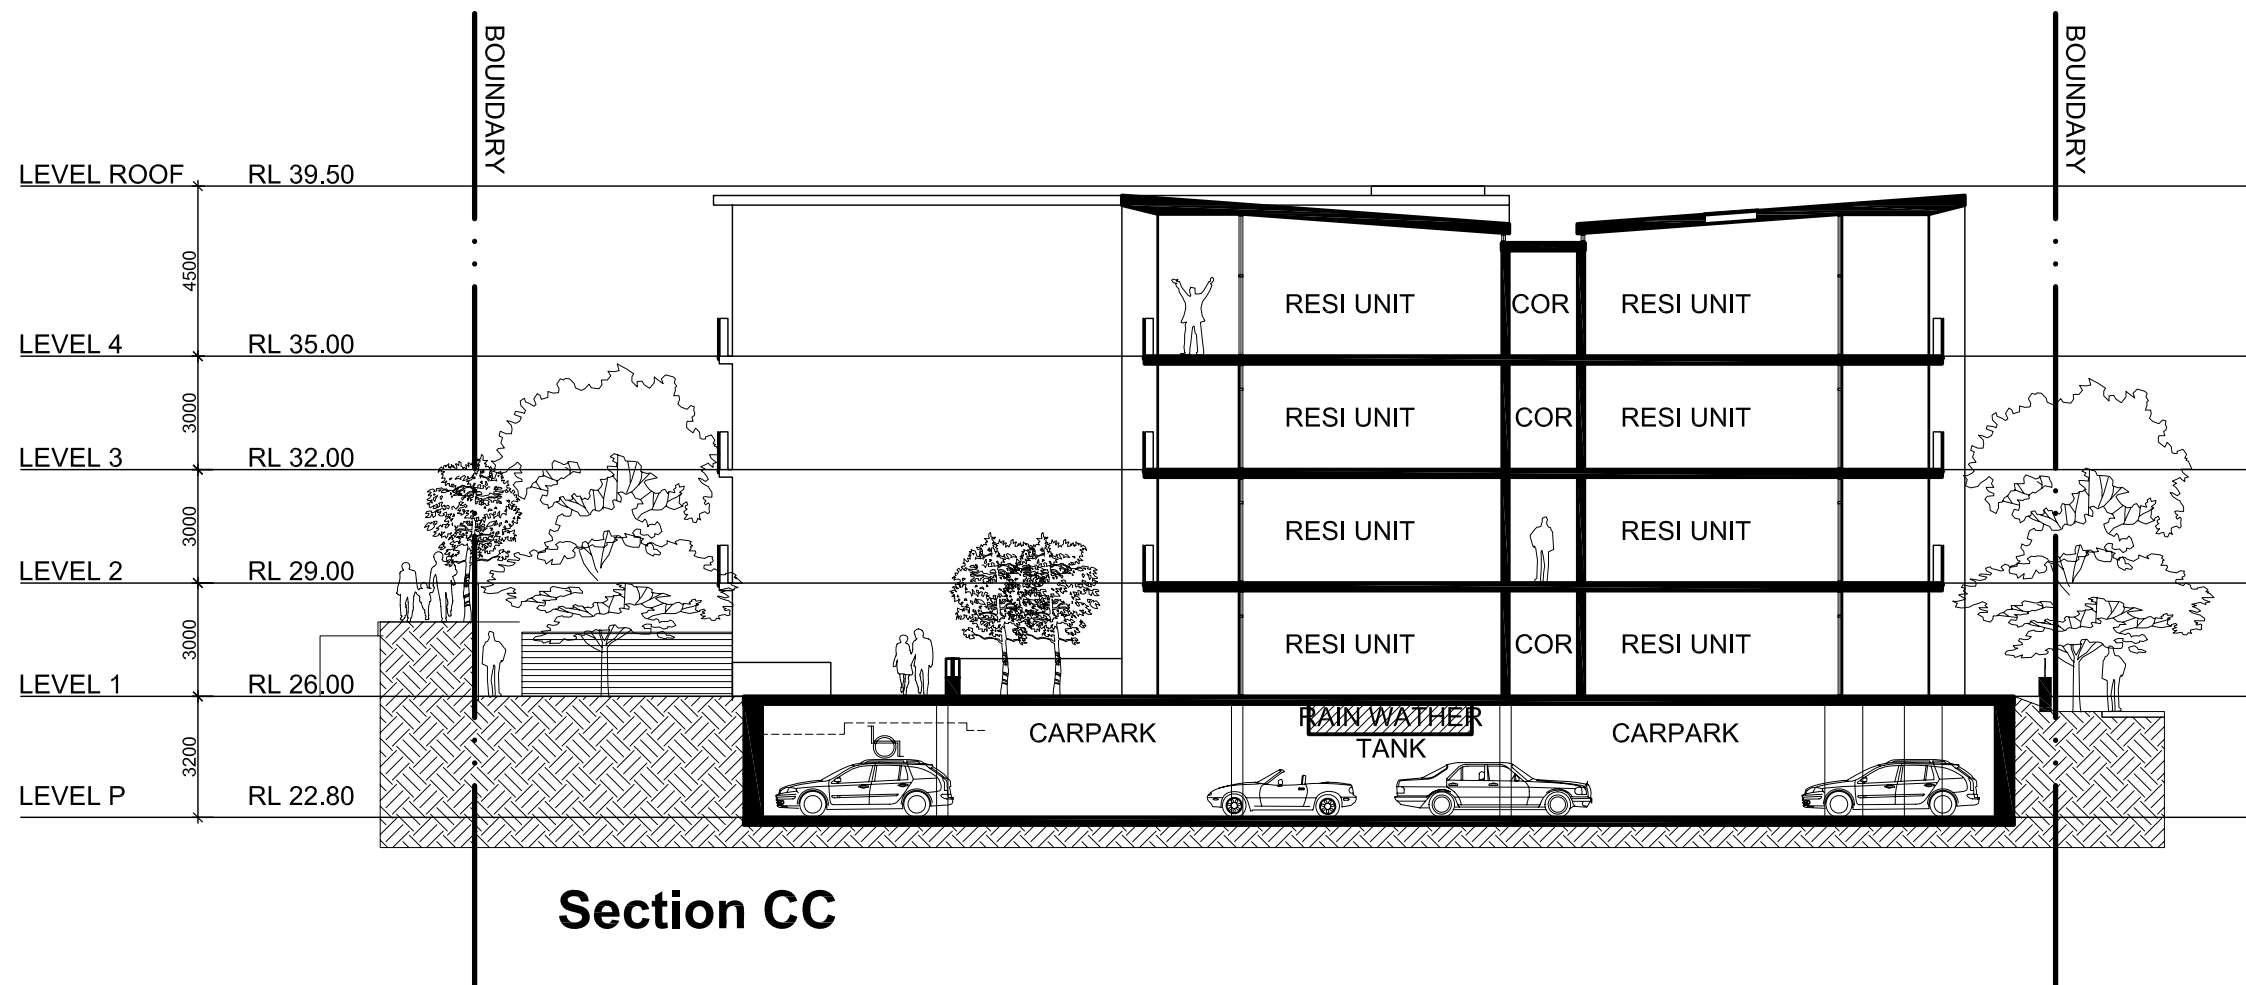

Section CC

NOTE
Concrete Block external walls - Medium colour + R1.0 insulation
Brick plastered internal walls
Concrete floors throughout
Metal Deck roof - Light colour + Foil (sisalation)
Ceiling under roof or terrace to have R3.0 insulation
Floor to Unit 1.03 and 1.04 to have R2.0 insulation
All glazing other than that listed below to have the following performance: U-Value - 6.672 & SHGC - 0.712
- Unit 4.02 Glazing requirement: U-value - 4.03 & SHGC - 0.38
- Unit 4.03 Glazing requirement: U-value - 4.03 & SHGC - 0.38
- Unit 4.13 Glazing requirement: U-value - 5.36 & SHGC - 0.69
- Unit 4.14 Glazing requirement: U-value - 6.33 & SHGC - 0.47

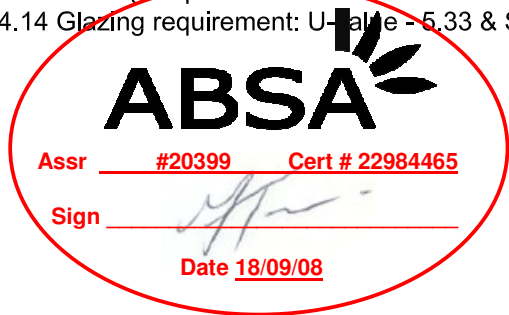

IMPORTANT NOTES:
Do not scale from drawings
All dimensions to be checked on site before commencement of work
All discrepancies to be brought to the attention of the Architect
Larger scale drawings and written dimensions take preference
This drawing is copyright and the property of the author, and must not be retained, copied or used without the express authority of MARCHESE + PARTNERS INTERNATIONAL PTY. LTD.

NOT FOR CONSTRUCTION

B	24/09/2008	ISSUE FOR DA	ABD/SM
A	18/09/2008	PRELIMINARY ISSUE FOR DA	ABD/SM
P2	04/04/2008	PRELIMINARY ISSUE	JL
P1	20/02/2008	PRELIMINARY ISSUE	JL

ISSUE	DATE	DESCRIPTION	BY
-------	------	-------------	----

+ marchese + partners international

Level 7, 107 Mount Street,
North Sydney NSW 2060 Australia
Ph: (02) 9922 4375 Fax: (02) 9929 5786
E: info@marchesepartners.com.au
Web: www.marchesepartners.com.au
Sydney - Melbourne - Brisbane - San Diego
ACN 098 552 151 ABN 20 098 552 151

CLIENT
DAVIDSGROUP

PROJECT
CLEMTON PARK

DRAWING TITLE
LOT 3
SECTIONS

SCALE 1:200 @ A1 1:400 @ A3	DATE 24-09-08	DRAWN ABD, SM	CHECKED CH
JOB No. 07033	DRAWING No. DA 3.03	ISSUE B	