


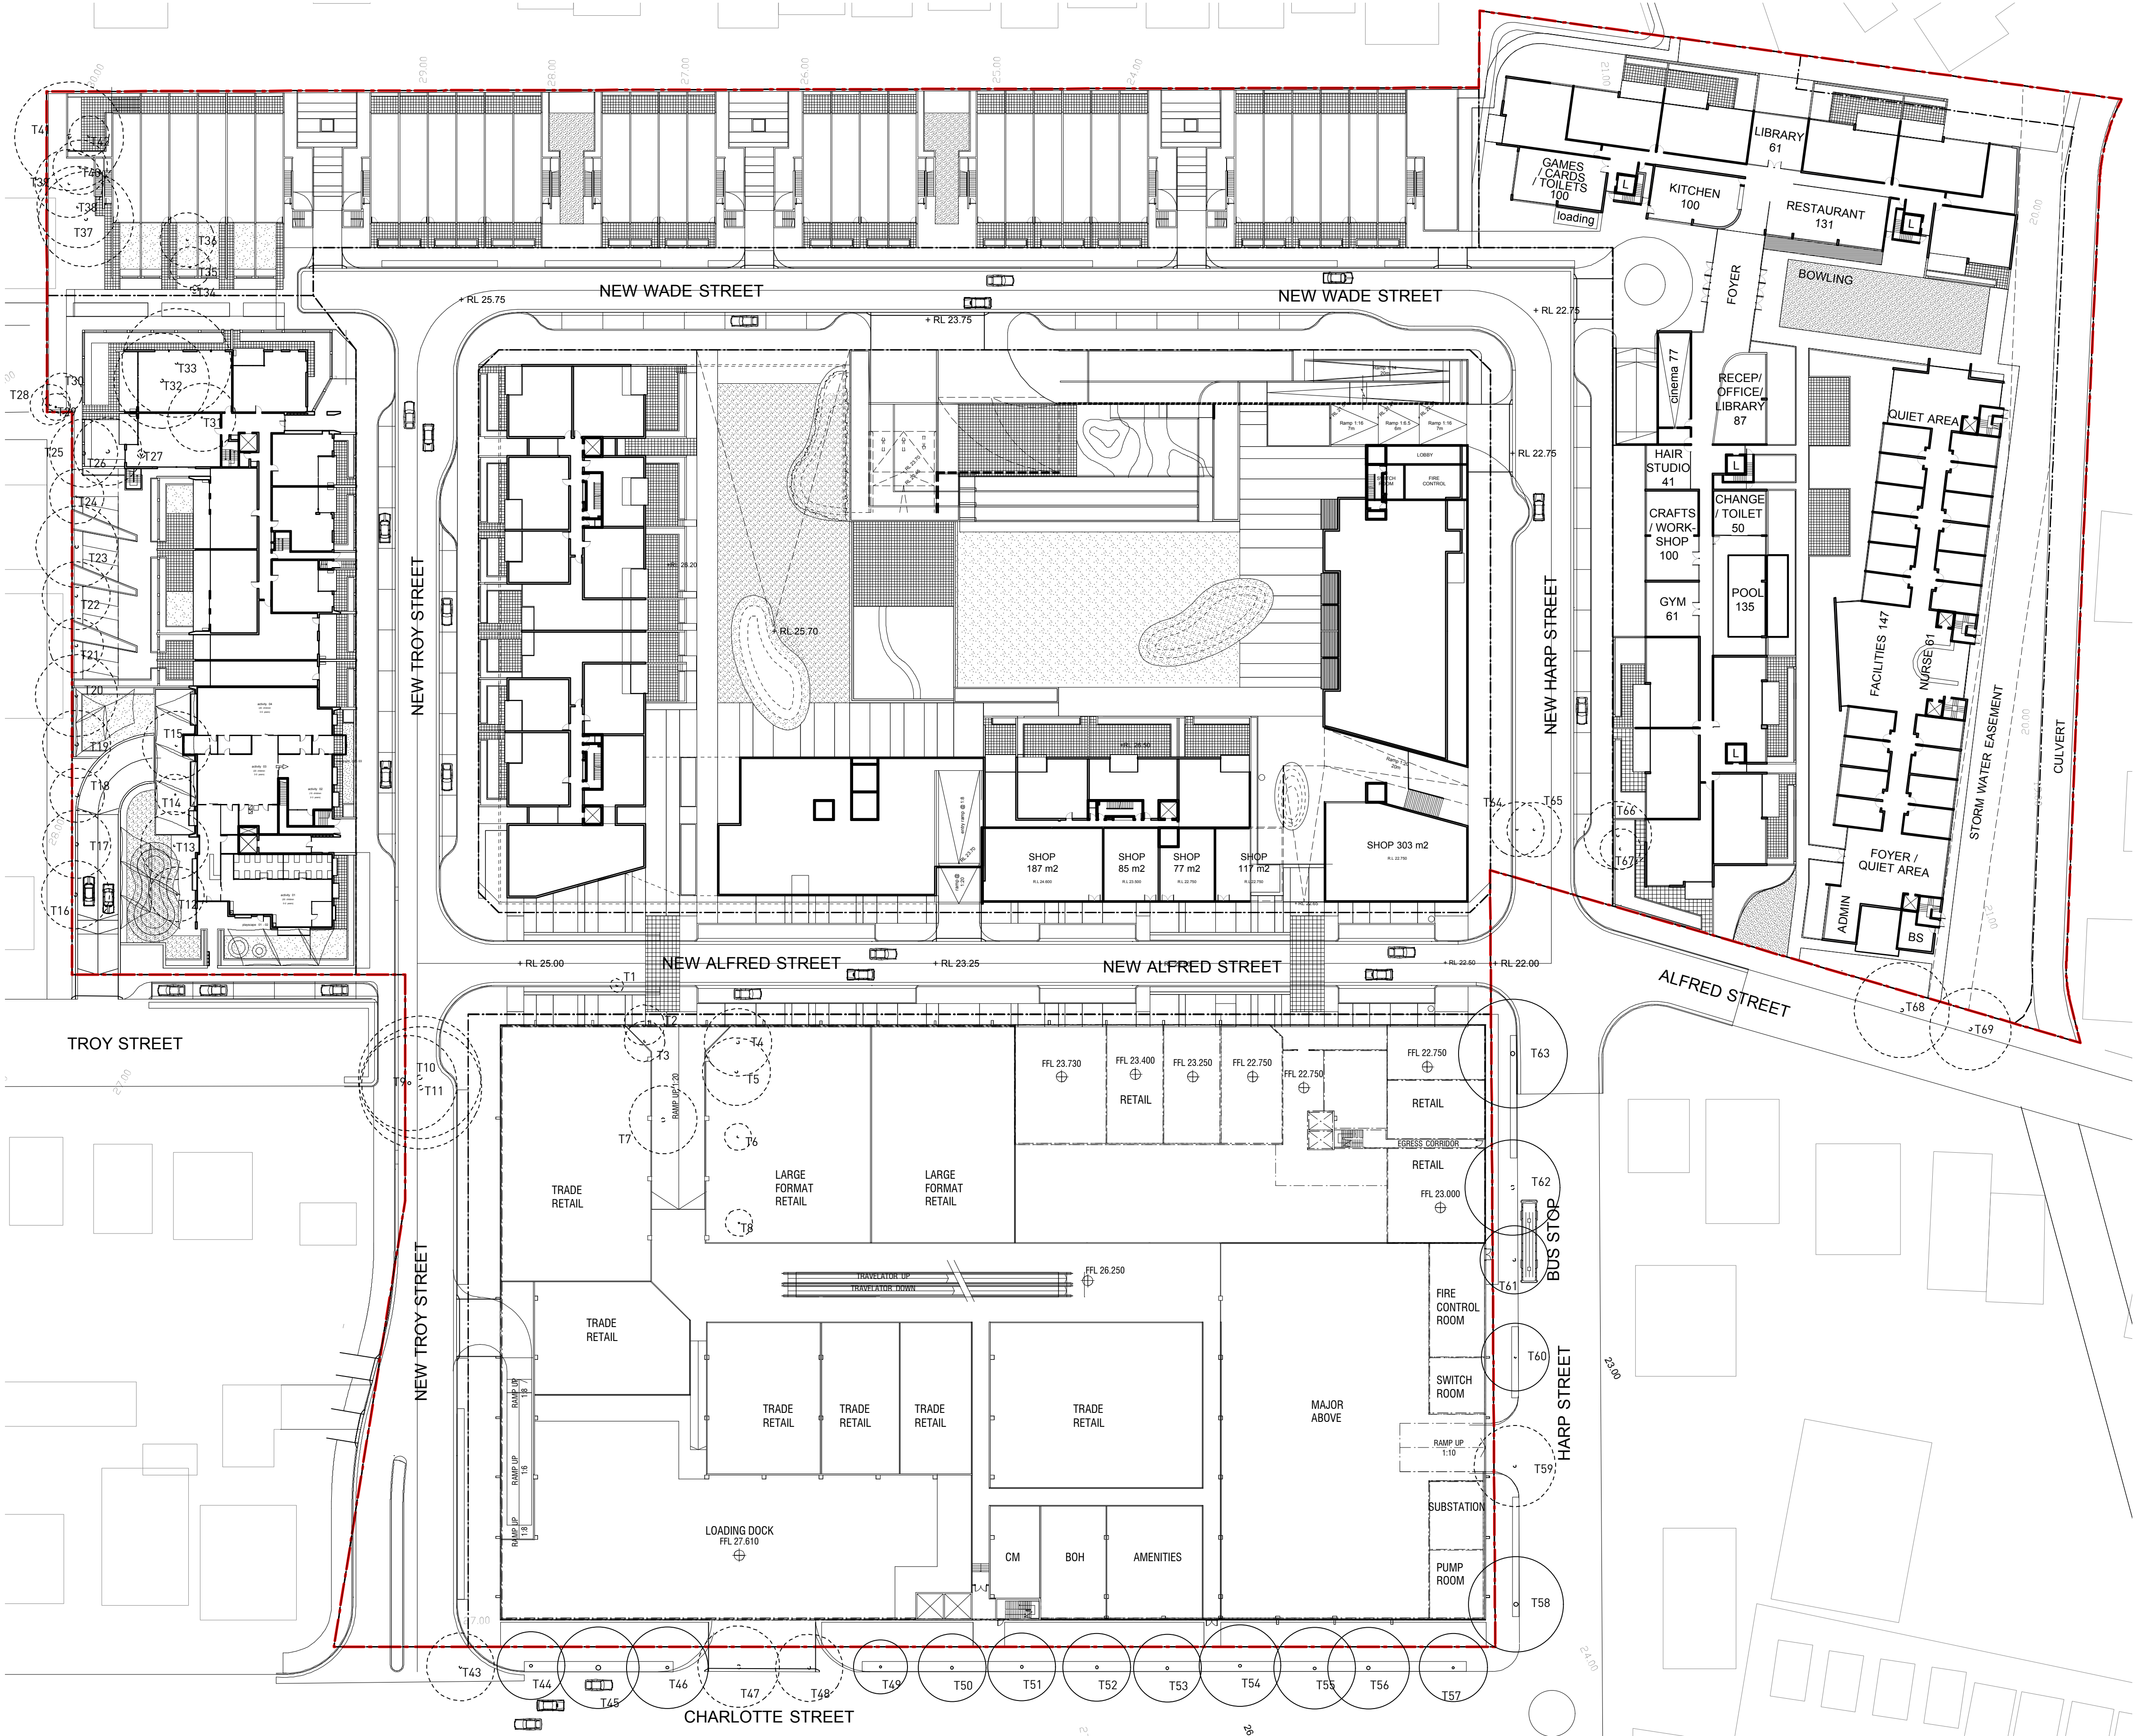

KEY

- Existing trees to be removed
- Existing trees to be retained

NOTE: REFER TO ARBORICULTURAL AUDIT OF EXISTING TREES REPORT PREPARED SEPTEMBER 2008 BY TREE WISE MEN AUSTRALIA PTY LTD FOR CORRESPONDING TREE SCHEDULE TABLE

PROJECT APPLICATION PLAN ISSUE	SM	29.09.08	A
PURPOSE OF ISSUE	REVIEW	DATE	ISSUE

TREE RETENTION PLAN



CLIENT	Charlotte St	
PROJECT ADDRESS	CLEMTON PARK, NSW	
LOCATION		
DRAWING TITLE	Project Application Plan	1:500
ORIGINAL MEDIA SIZE	A1	
PLOT TIME	29.09.08	
STATUS	A	

Architects work is subject to Copyright. Documents should not be used contrary to the purpose of the issue without written permission from Habitation. NEVER scale off drawings, use figured dimensions only.