This drawing is copyright and is the property of TAYLOR THOMSON WHITTING (NSW) Pty Ltd and must not be used without authorisation.

FOR NOTES AND LEGENDS REFER TO DRAWING No C01.

CONTRACTOR IS TO LOCATE ALL EXISTING SERVICES PRIOR TO THE COMMENCEMENT OF WORK

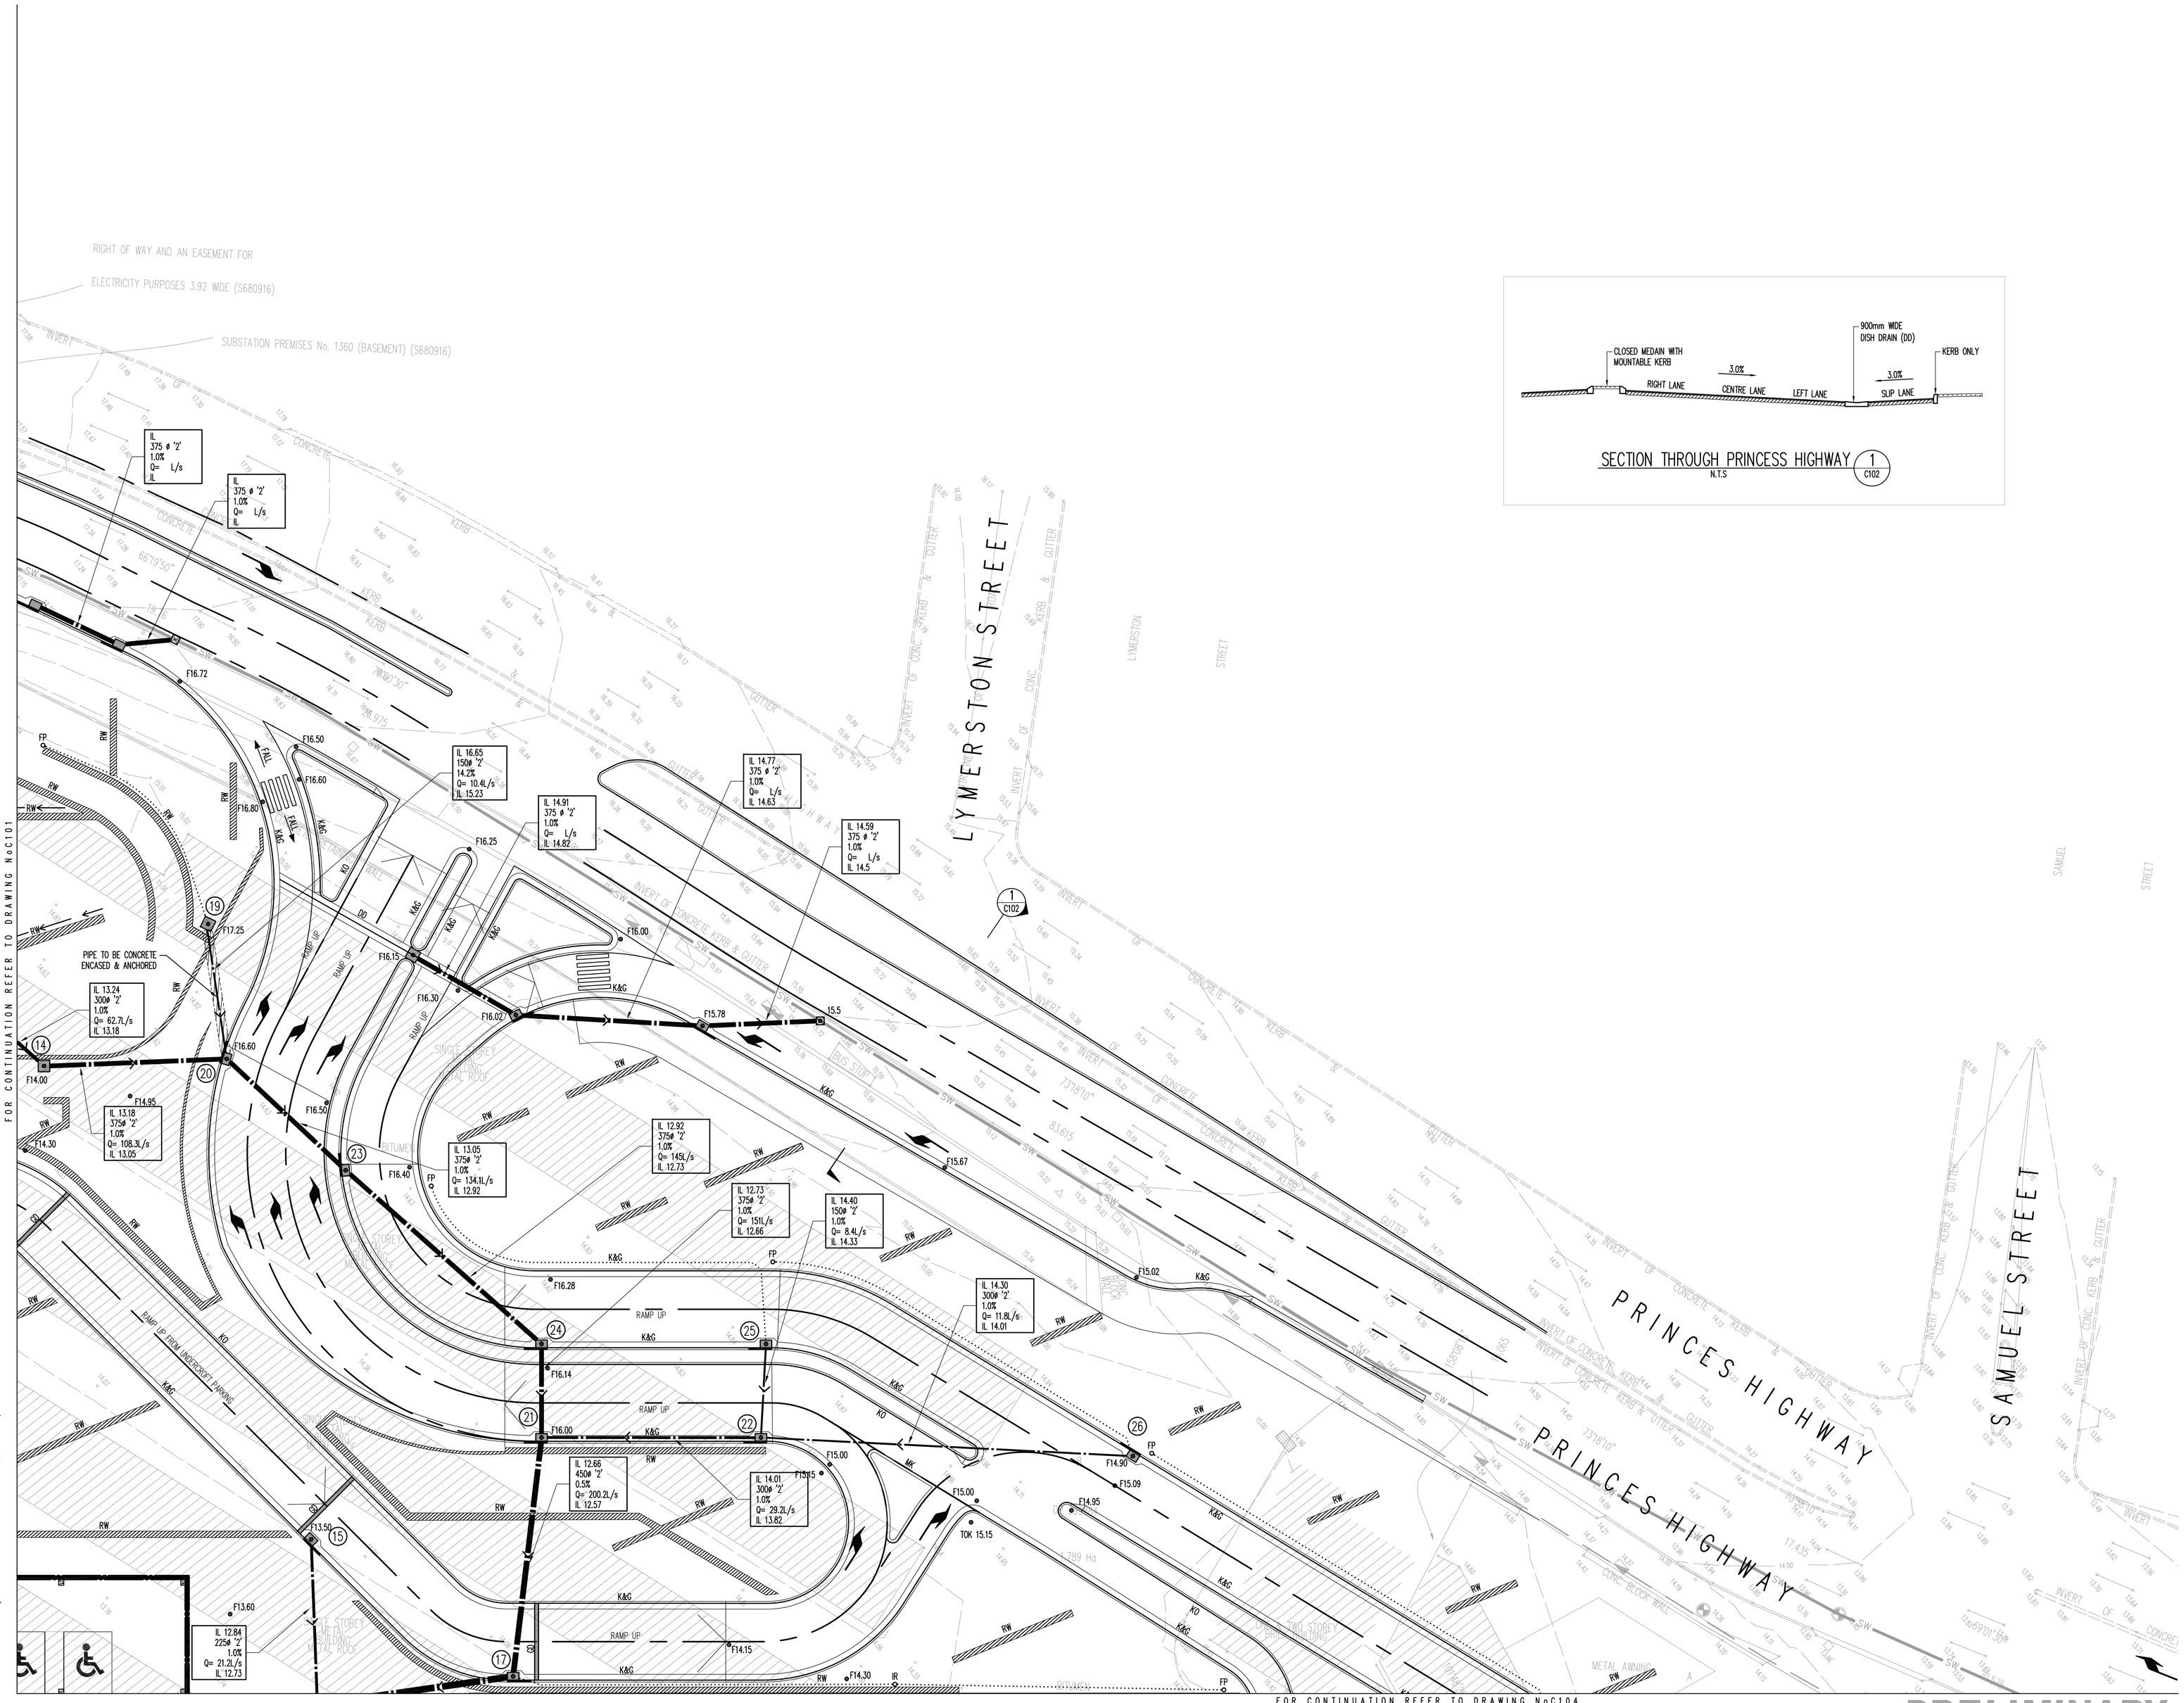

SECTION THROUGH PRINCESS HIGHWAY 1 C102
N.T.S

SCALE 1:200 AT ORIGINAL SIZE 0 2 4 6 8 10 m

Rev	Description	Eng	Draft	Date
P5	ISSUED FOR D.A.	A.L.	C.R	03.10.08
P4	ISSUED FOR COORDINATION	A.L.	C.R	22.08.08
P3	ISSUED FOR COORDINATION	A.L.	C.R	15.08.08
P2	PRELIMINARY FOR COMMENT	A.L.	A.L	08.07.08
P1	PRELIMINARY FOR COMMENT	A.L.	N.F.B.	06.09.07

Project
VALAD TEMPE LANDS
PRINCES HIGHWAY

Sheet Subject
SITEWORKS & STORMWATER PLAN SHEET 2

Architect
KRIKIS TAYLER RETAIL
Level 7, 97 Pacific highway North Sydney NSW 2060
ph 9900 6000 Fax 9900 6001

TaylorThomsonWhitting
Consulting Engineers
48 Chandos Street StLeonards NSW 2065
T: +61 2 9439 7288 F: +61 2 9439 3146 ttwsyd@ttw.com.au
Taylor Thomson Whitting (NSW) Pty Ltd A.C.N. 113 578 377

Scale : B1	Drawn	Authorised
1:200	N.F.B.	

Job No	Drawing No	Revision
071558	C102	P5

Plot File Created: Feb 05, 2009 - 4:25pm

Filename: C102.dwg - USER: cameron - Plot File Created: Feb 05, 2009 - 4:25pm