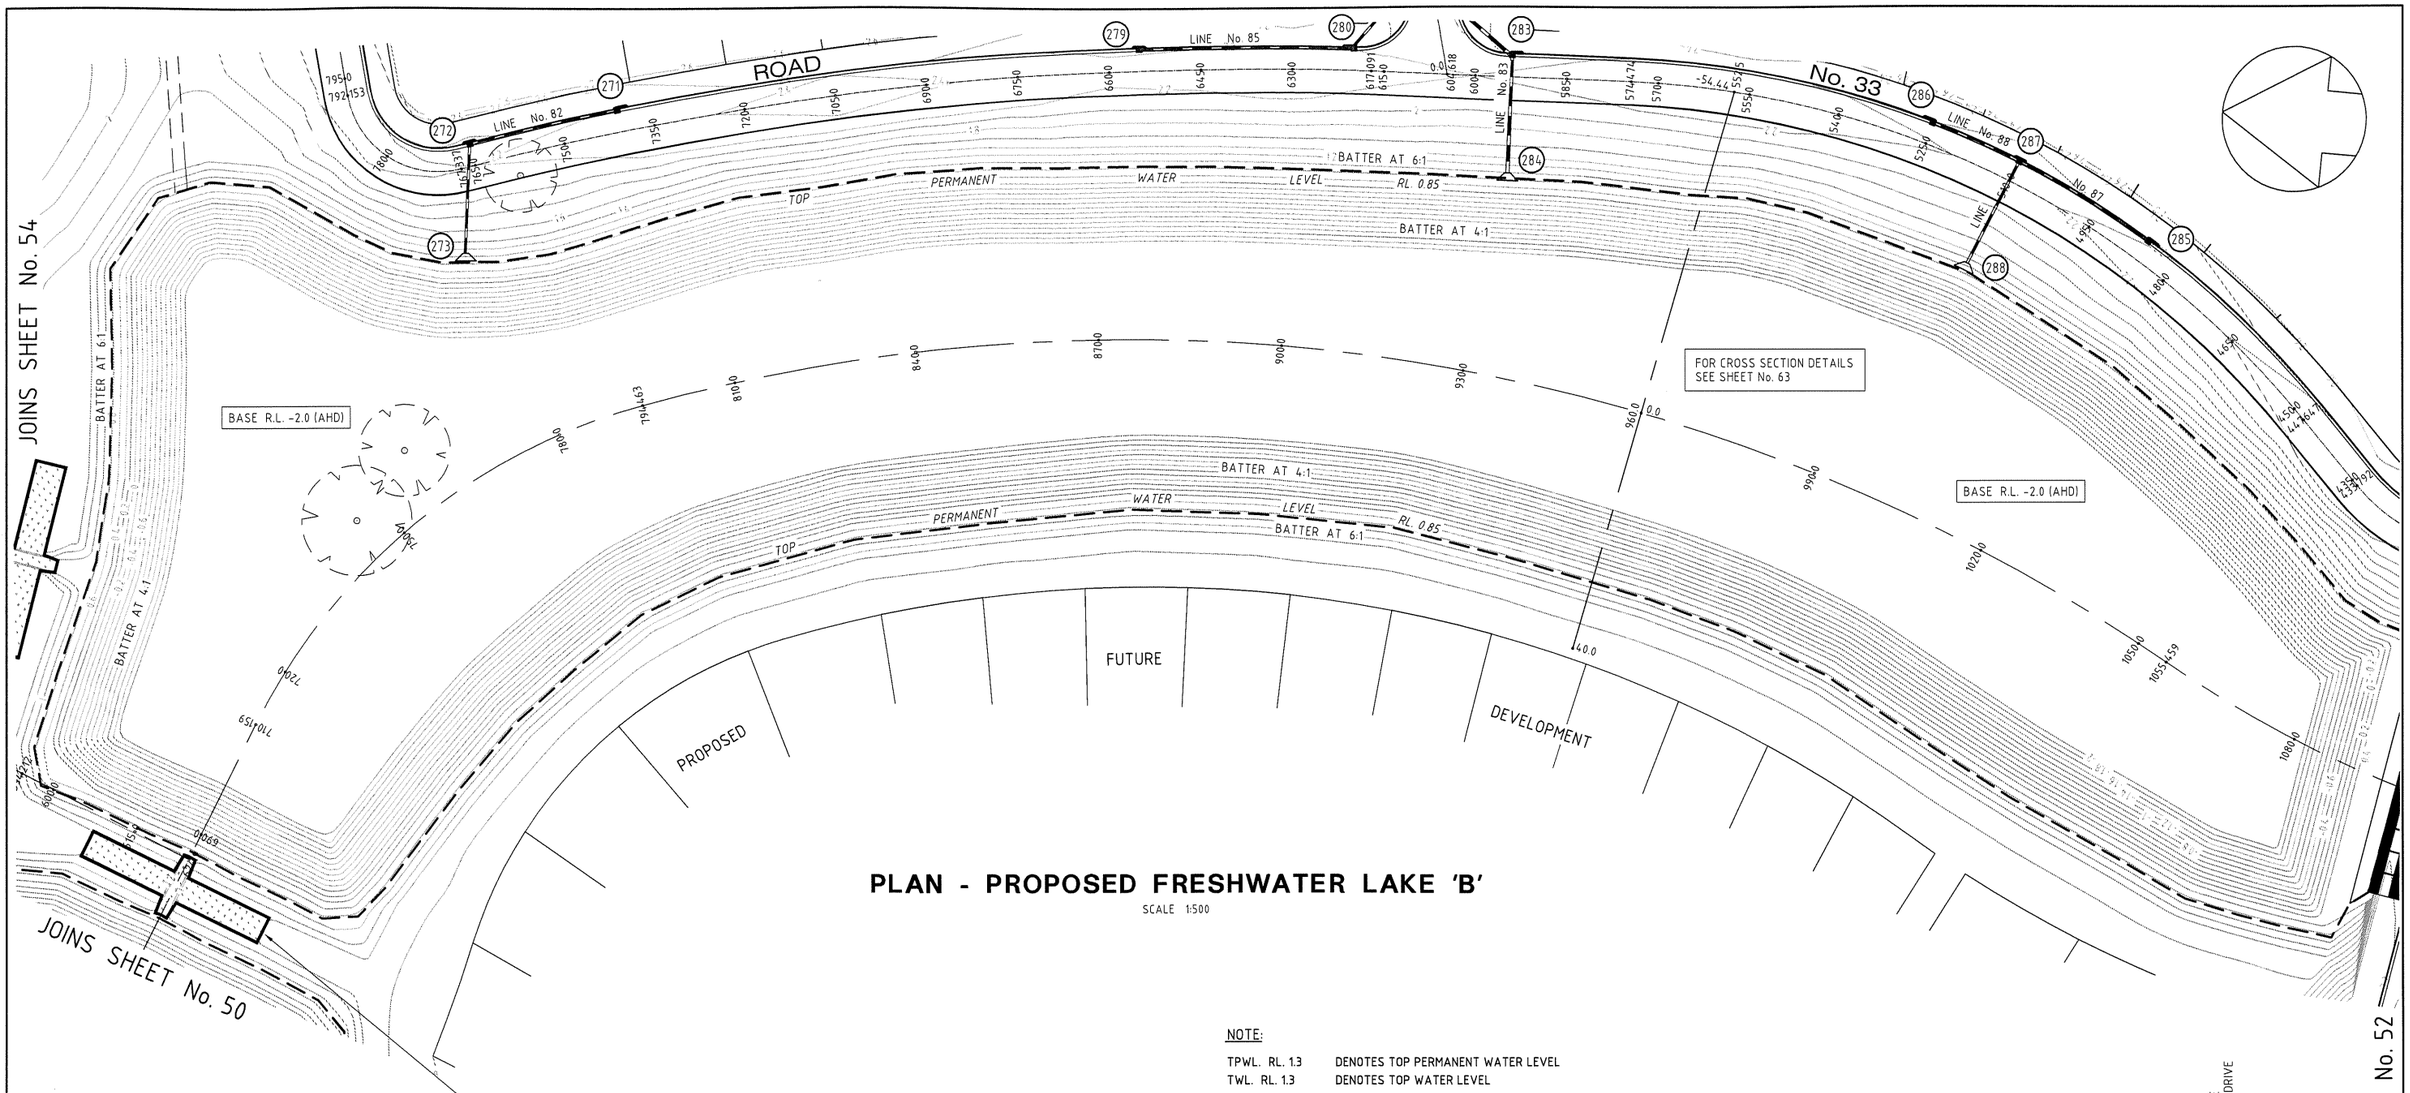

PLAN - PROPOSED FRESHWATER LAKE 'B'

SCALE 1:500

NOTE:

TPWL. RL. 1.3 DENOTES TOP PERMANENT WATER LEVEL
TWL. RL. 1.3 DENOTES TOP WATER LEVEL

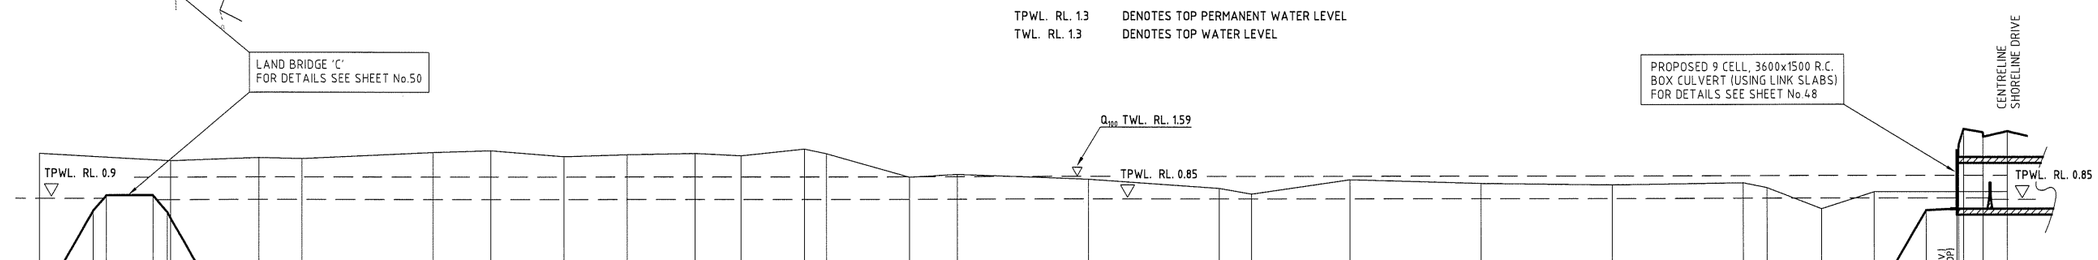

| | | |