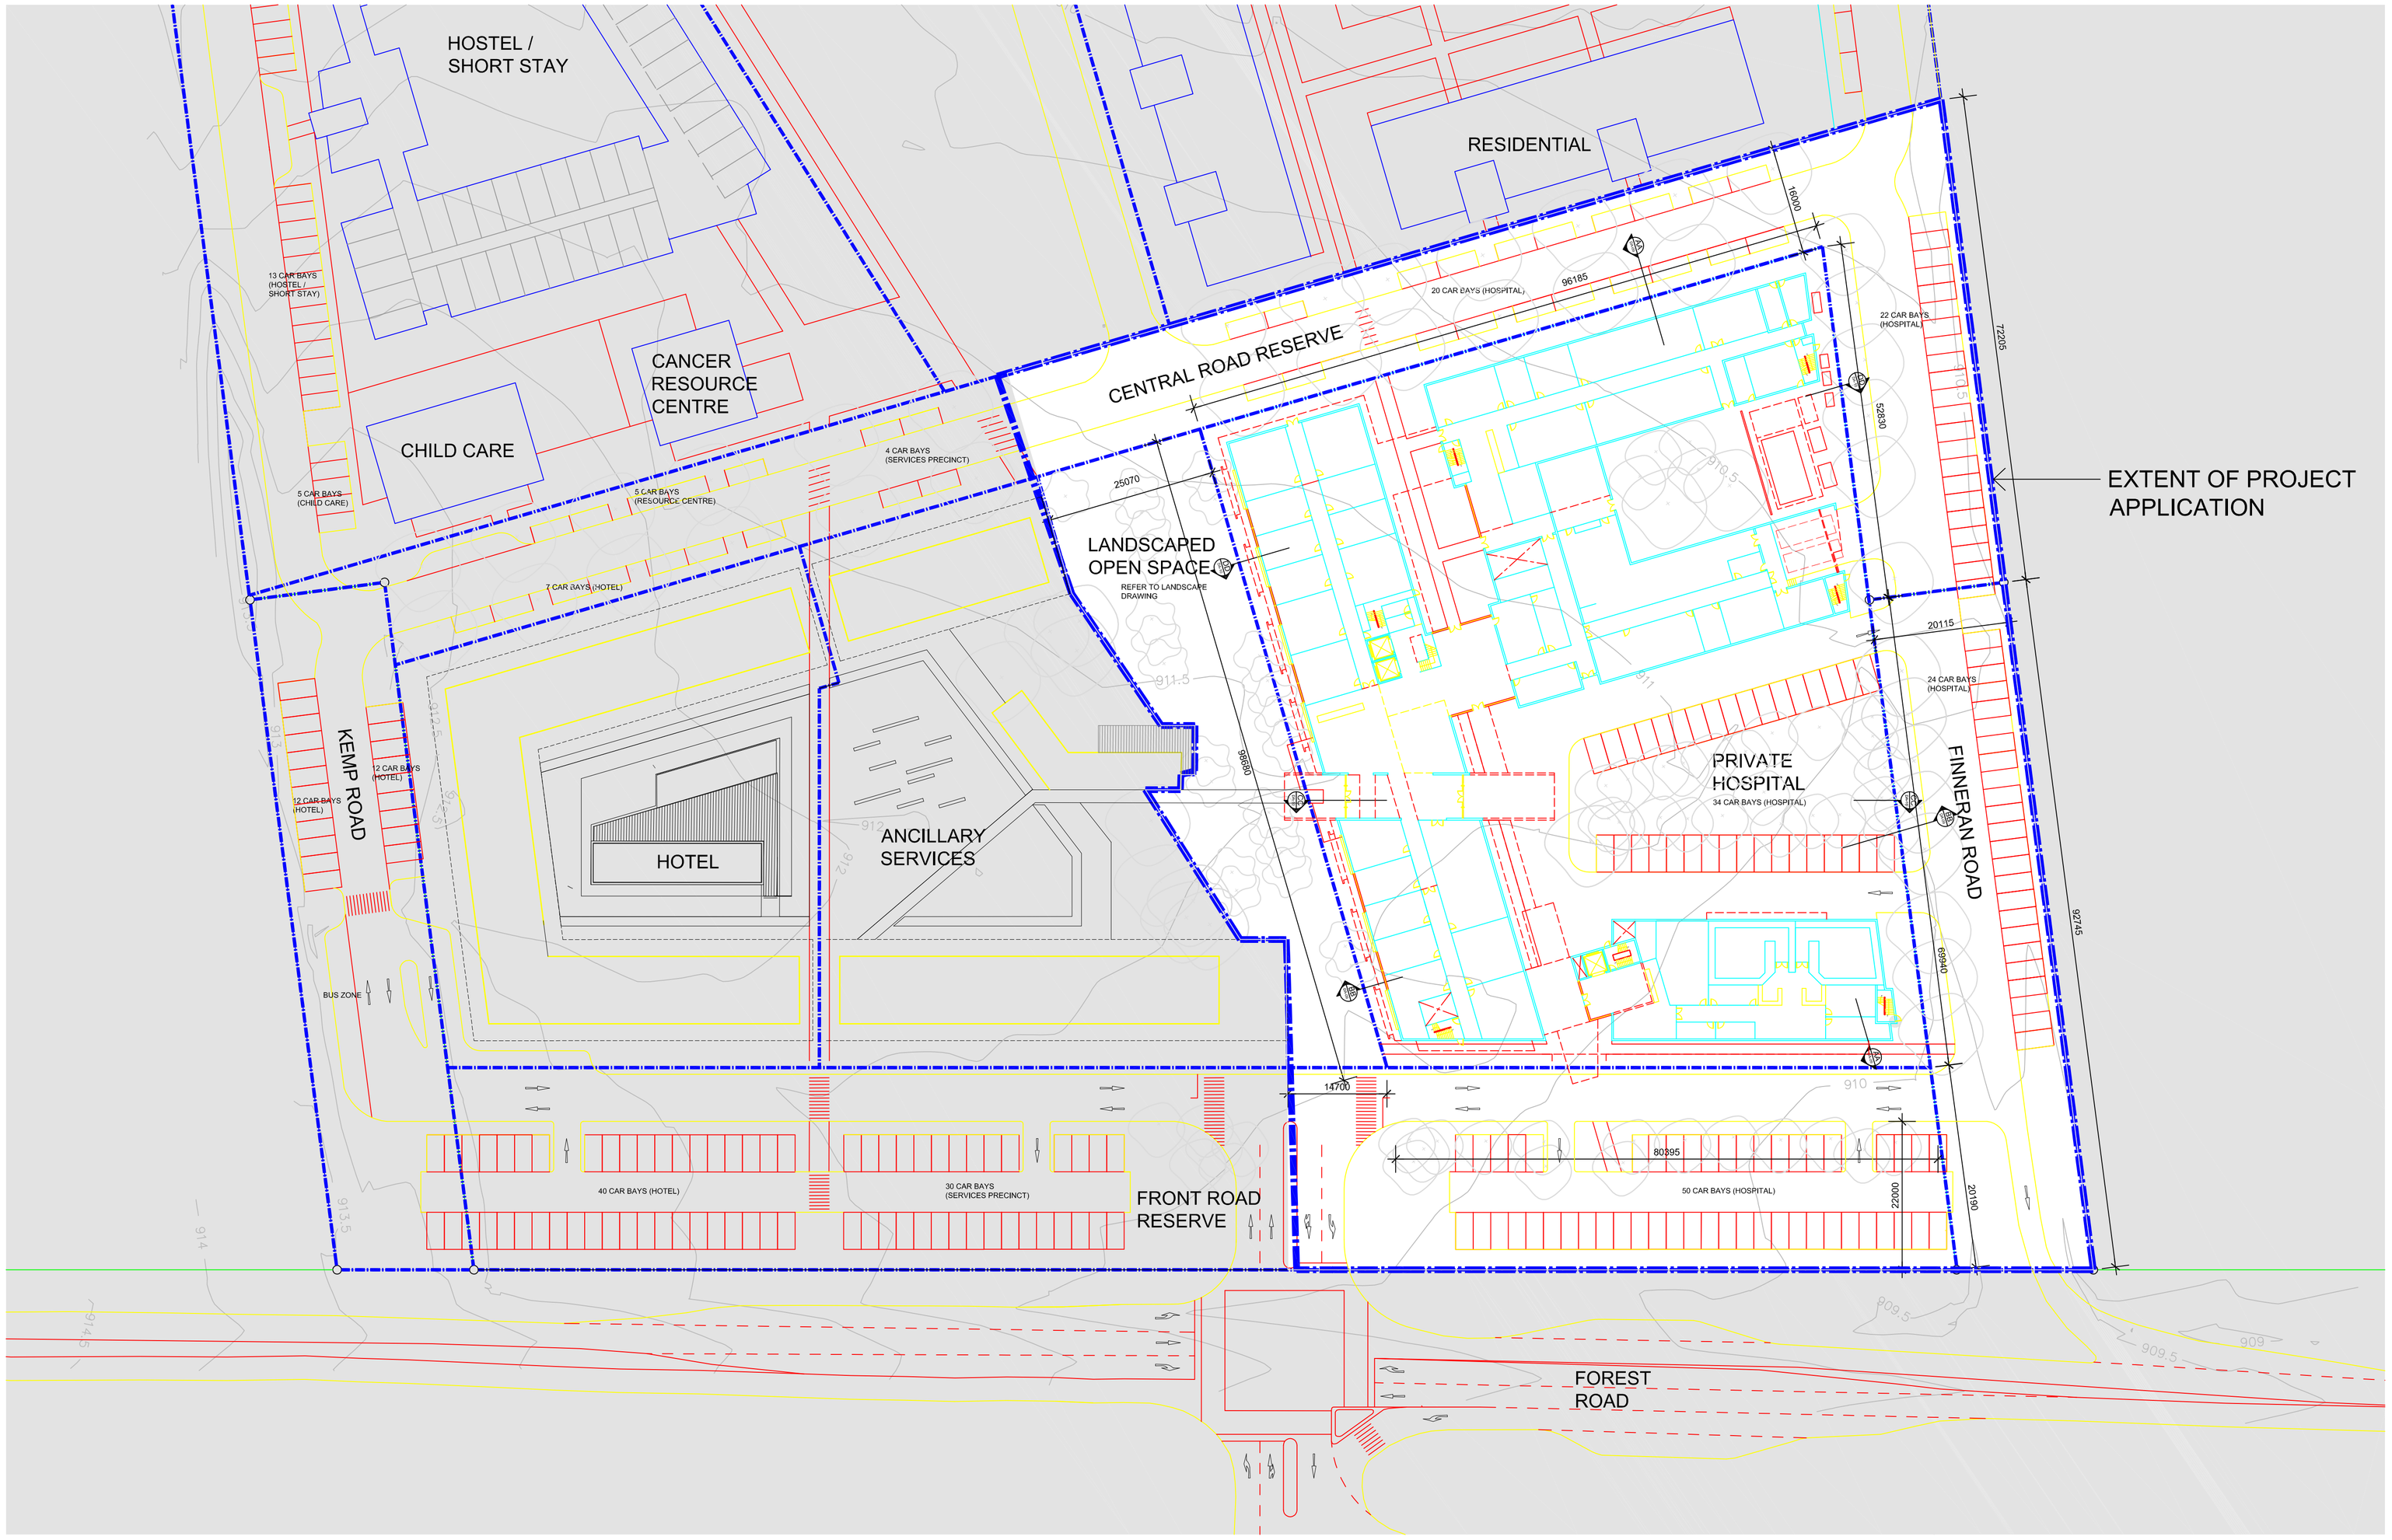

Cox Richardson
Level 2, 204 Clarence Street, Sydney 2000 Australia
Tel : 612 9267 9599 Fax : 612 9264 5844
Email : sydney@cox.com.au
Architecture Planning Urban design Interior design Health facility design

COX

SILVER THOMAS HANLEY

mcgregor+partners

BUREAU SRH

savage

Project Application

Orange Private Hospital

Forest Road, Orange

GRAPHIC SCALE
0 10000 25000
1:500 at A1

Drawing Title
PRIVATE HOSPITAL / SITE PLAN

Drawing Number
DA - 03

Date
30.06.2008

The Cox Group Pty Ltd ACN 002 535 891