10051

APPENDIX A

Site Survey

Geostrata

CURRENT BARANGAROO SOUTH REGISTERED LOTS DATED 23-9-2016

LOT 201 DP1204948 – T2 BUILDING
LOT 202 DP1204948 – CCWP
LOT 203 DP1204948 – RWP
LOT 204 DP1204948 – EN
LOT 205 DP1204948 – BICYCLE/AMENITIES

LOT 208 DP1211553 – R8/R9 RETAIL
SP91649 – R8/R9 RESIDENTIAL STRATA

LOT 211 DP1217691 – T3 BUILDING

LOT 213 DP1221076 – T1 BUILDING
LOT 214 DP1221076 – BDA RESIDUE LOT

ADJOINING LOTS
1. 110 DP1061311
2. 110 DP1061311 & DP1134202
3. 1, 2, 3 & 5 DP1134202
4. 5 DP1134202
5. LIME ST
6. LIME ST & SP68959
7. PT203 DP1044674

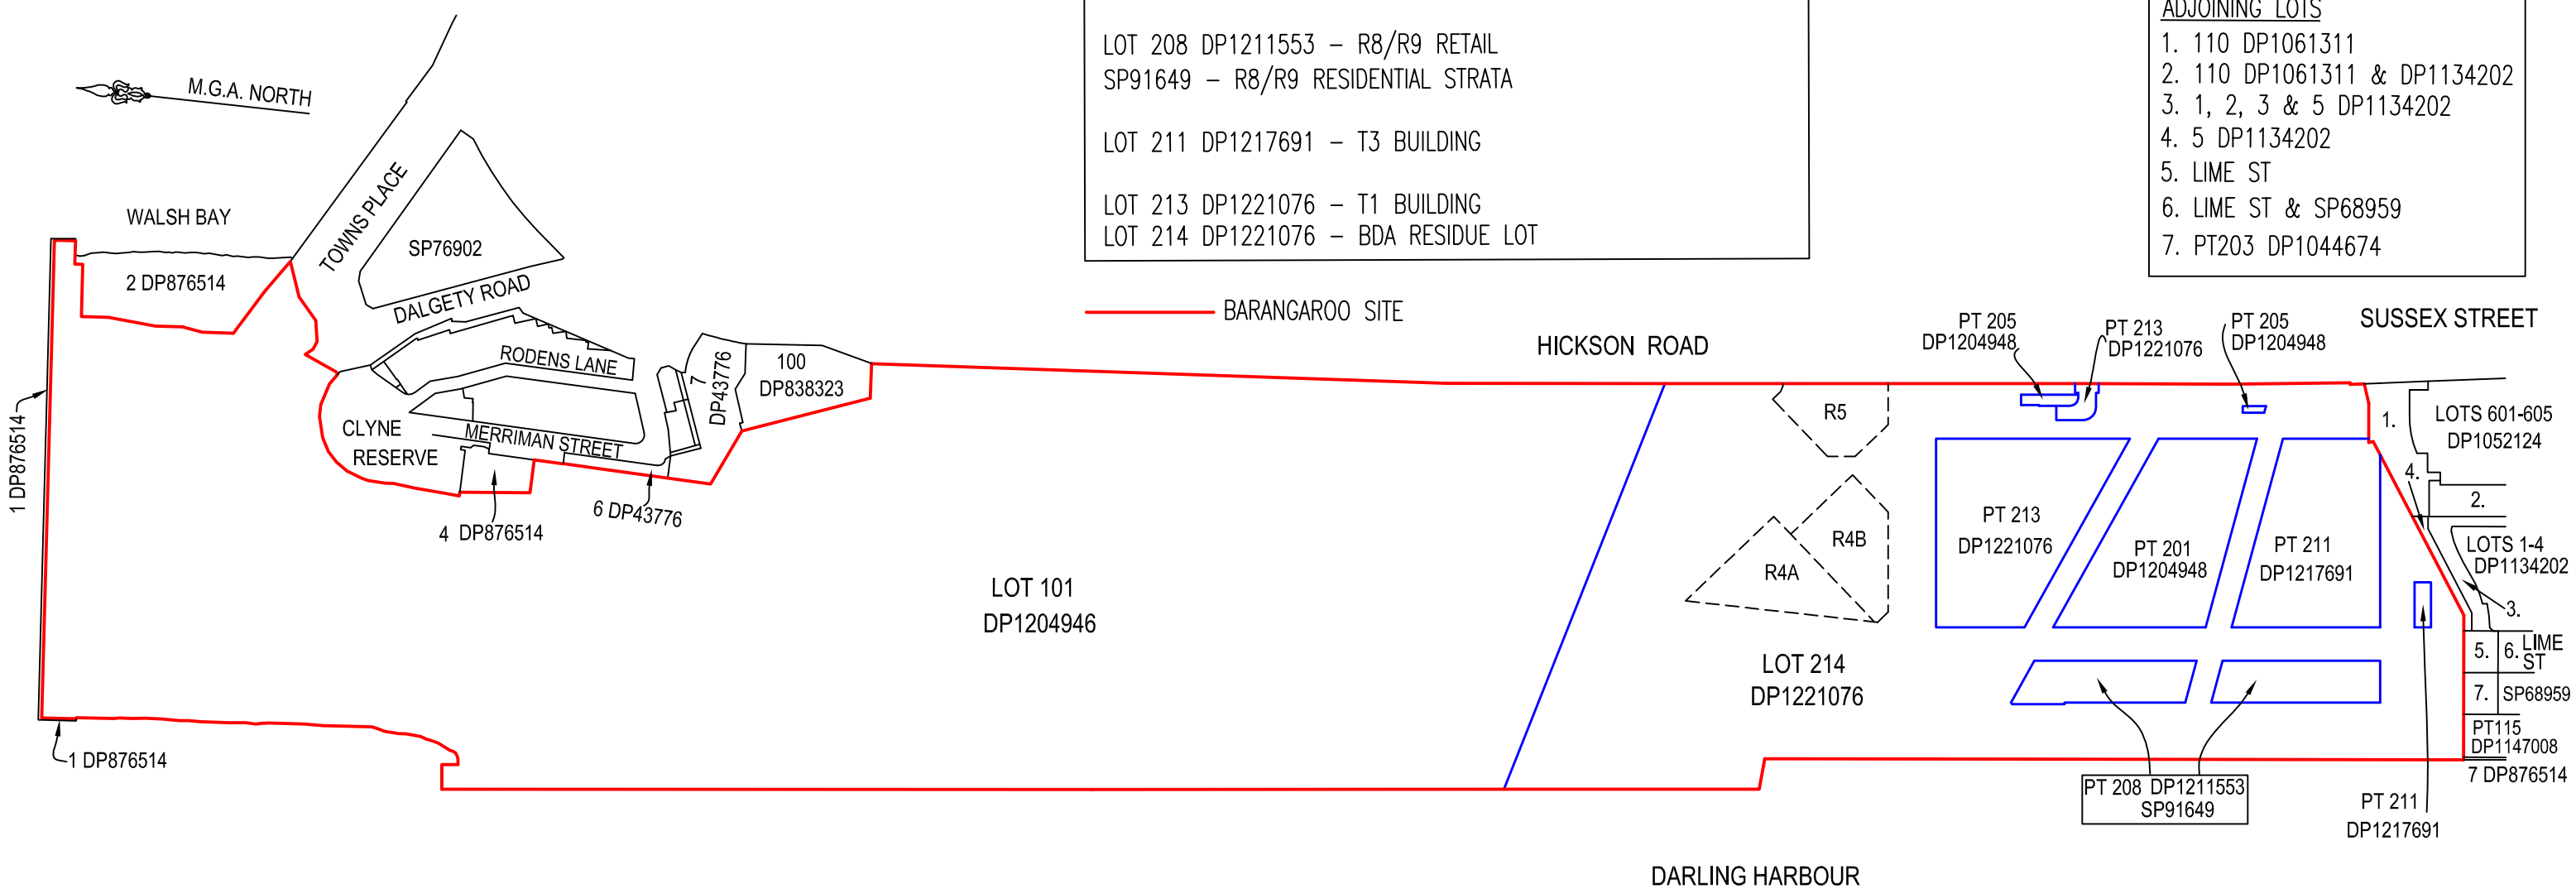

NOTES:

1. THIS PLAN SHOWS THE EXISTING SUBJECT AND ADJOINING LOTS FOR THE BARANGAROO SOUTH STAGE 1B DEVELOPMENT SITE - R4A, R4B AND R5 BUILDINGS.
2. BARANGAROO SOUTH LOT CONFIGURATIONS ARE SHOWN AT GROUND LEVEL.

EXISTING SITE PLAN
PLAN OF SUBDIVISION OF LOT 214 IN DP1221076

SHEET 1 OF 1
DATE: 1/7/2019
SCALE: 1:3000 AT A3
REF: SITE PLAN - R1-2-3 - GF

GeoStrata
Project Surveying
PO Box 5195
Greenwich NSW 2065
t: 02 9405 2242
e: info@geostrata.com.au
www.geostrata.com.au