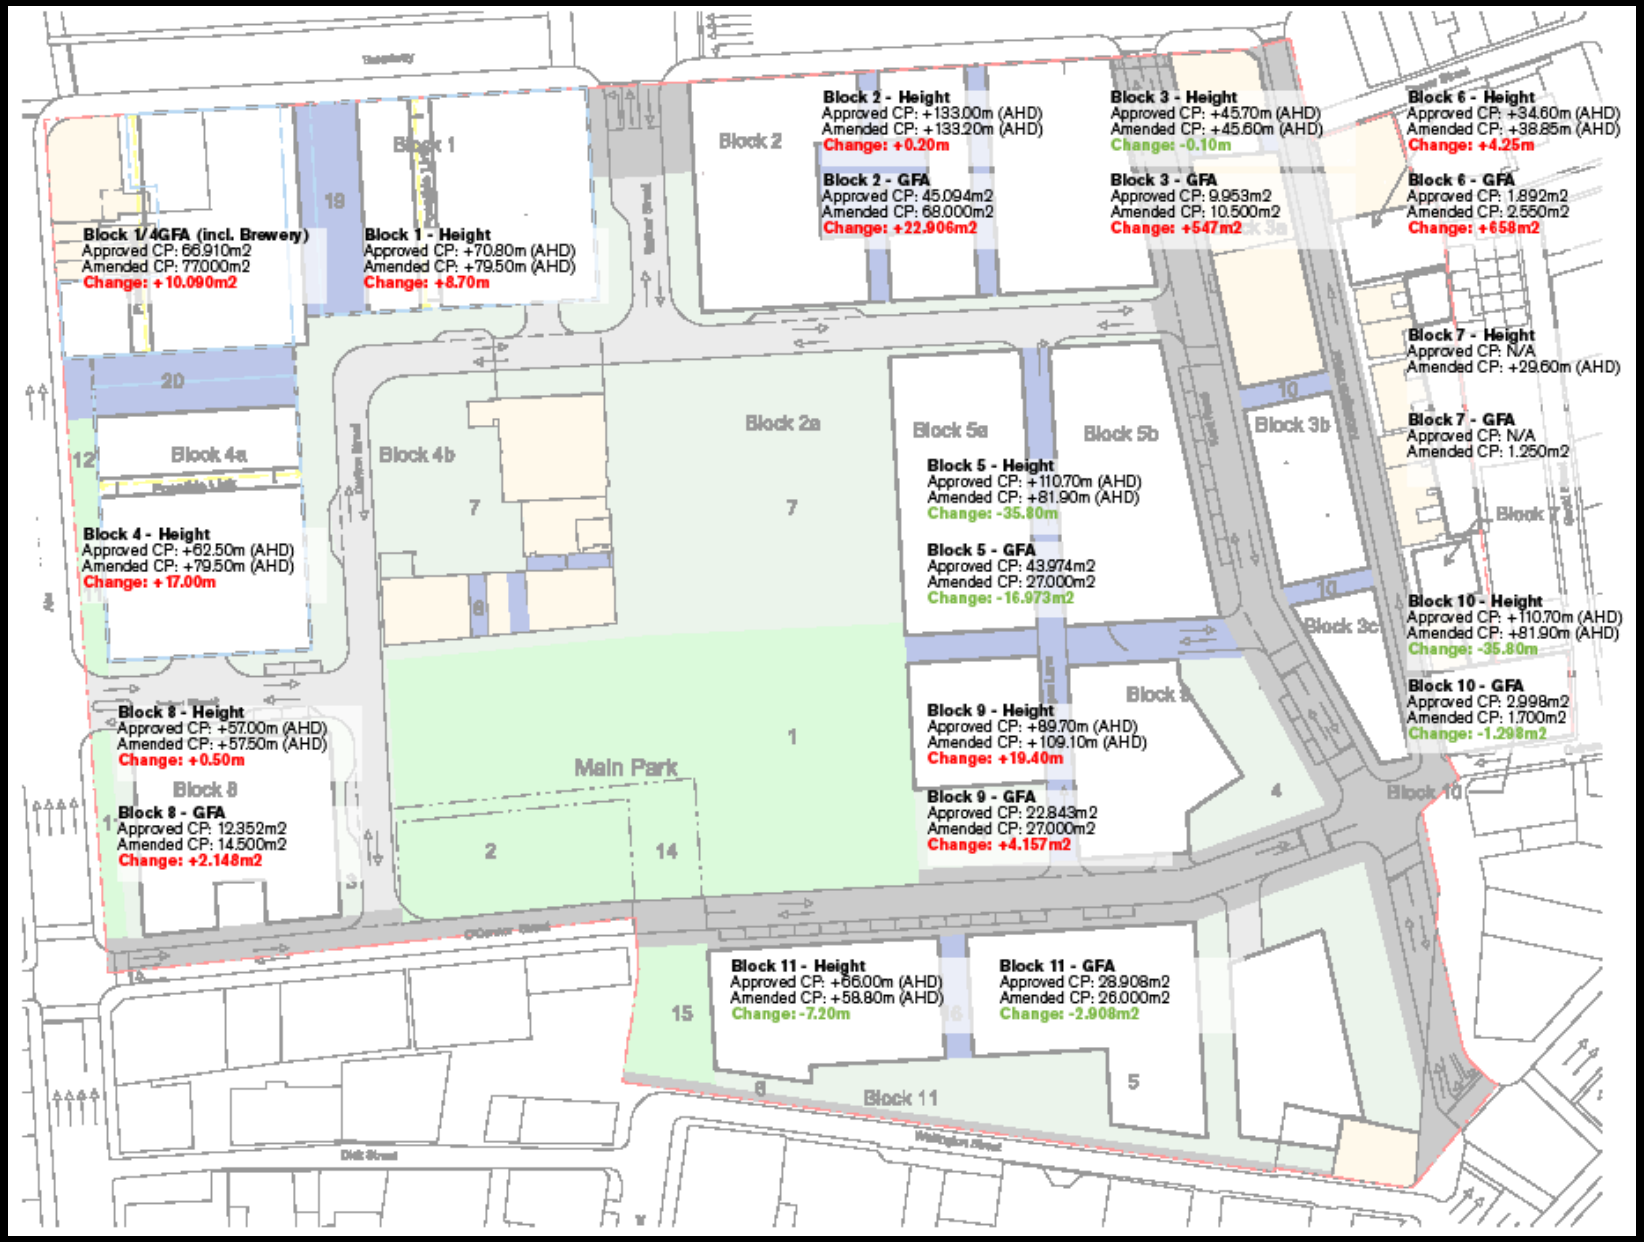
Block 1/4GFA (incl. Brewery)
Approved CP: 66,910m2
Amended CP: 77,000m2
Change: +10,090m2
Block 1 - Height
Approved CP: +70.80m (AHD)
Amended CP: +79.50m (AHD)
Change: +8.70m
Block 2 - Height
Approved CP: +133.00m (AHD)
Amended CP: +133.20m (AHD)
Change: +0.20m
Block 2 - GFA
Approved CP: 45,094m2
Amended CP: 68,000m2
Change: +22,906m2
Block 3 - Height
Approved CP: +45.70m (AHD)
Amended CP: +45.60m (AHD)
Change: -0.10m
Block 3 - GFA
Approved CP: 9,953m2
Amended CP: 10,500m2
Change: +547m2
Block 6 - Height
Approved CP: +34.60m (AHD)
Amended CP: +38.85m (AHD)
Change: +4.25m
Block 6 - GFA
Approved CP: 1,892m2
Amended CP: 2,550m2
Change: +658m2
Block 7 - Height
Approved CP: N/A
Amended CP: +29.60m (AHD)
Block 7 - GFA
Approved CP: N/A
Amended CP: 1,250m2
Block 4 - Height
Approved CP: +62.50m (AHD)
Amended CP: +79.50m (AHD)
Change: +17.00m
Block 5 - Height
Approved CP: +110.70m (AHD)
Amended CP: +81.90m (AHD)
Change: -35.80m
Block 5 - GFA
Approved CP: 43,974m2
Amended CP: 27,000m2
Change: -16,973m2
Block 10 - Height
Approved CP: +110.70m (AHD)
Amended CP: +81.90m (AHD)
Change: -35.80m
Block 10 - GFA
Approved CP: 2,998m2
Amended CP: 1,700m2
Change: -1,298m2
Block 8 - Height
Approved CP: +57.00m (AHD)
Amended CP: +57.50m (AHD)
Change: +0.50m
Block 8 - GFA
Approved CP: 12,352m2
Amended CP: 14,500m2
Change: +2,148m2
Block 9 - Height
Approved CP: +89.70m (AHD)
Amended CP: +109.10m (AHD)
Change: +19.40m
Block 9 - GFA
Approved CP: 22,843m2
Amended CP: 27,000m2
Change: +4,157m2
Block 11 - Height
Approved CP: +66.00m (AHD)
Amended CP: +58.80m (AHD)
Change: -7.20m
Block 11 - GFA
Approved CP: 28,908m2
Amended CP: 26,000m2
Change: -2,908m2
Block 1
Block 2
Block 2a
Block 3b
Block 3c
Block 4a
Block 4b
Block 5a
Block 5b
Block 8
Block 9
Block 10
Block 11
Main Park
Chapel Street
Dock Street
Wellington Street