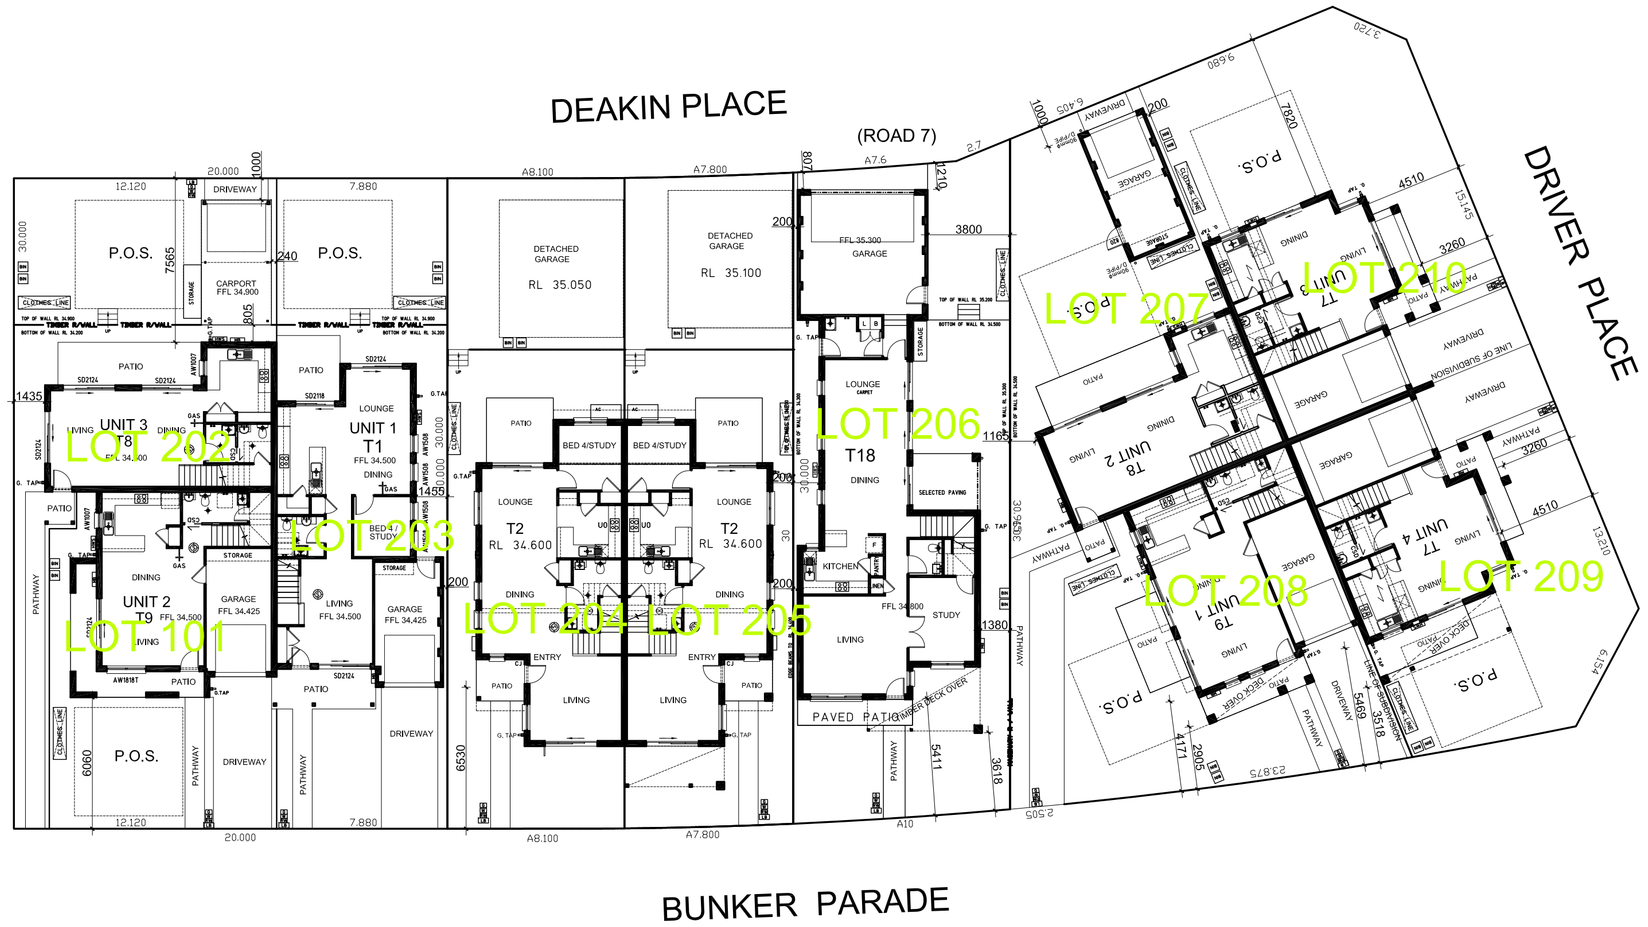

LOTS 201 - 210 OVER ALL PLAN

ISSUE	DESCRIPTION	DATE
A	ISSUED FOR REVIEW	25.05.2009

RESIDENTIAL LOGISTICS PTY LTD
SUITE 1 LEVEL 1
208 -210 NORTHUMBERLAND STREET
LIVERPOOL NSW 2170
PHONE : 9 6 0 2 7 7 0 0
FAX : 9 7 3 4 6 6 3 3

PROJECT
BONNYRIGG LIVING COMMUNITIES
STAGE 1
LOTS 201 TO 210 EDENSOR ROAD & DEAKIN PLACE. BONNYRIGG

HOUSE TYPES

DRAWING STATUS
CONSTRUCTION CERTIFICATE

TITLE
LOTS 201 TO 210
SITE PLAN

SCALE	1 : 100	DATE	29 : 01 : 2009
JOB No.	RL 1394	PAGE No.	1 OF 1
DRAWN BY C.R.	CHECKED BY J.K.	ISSUE A	