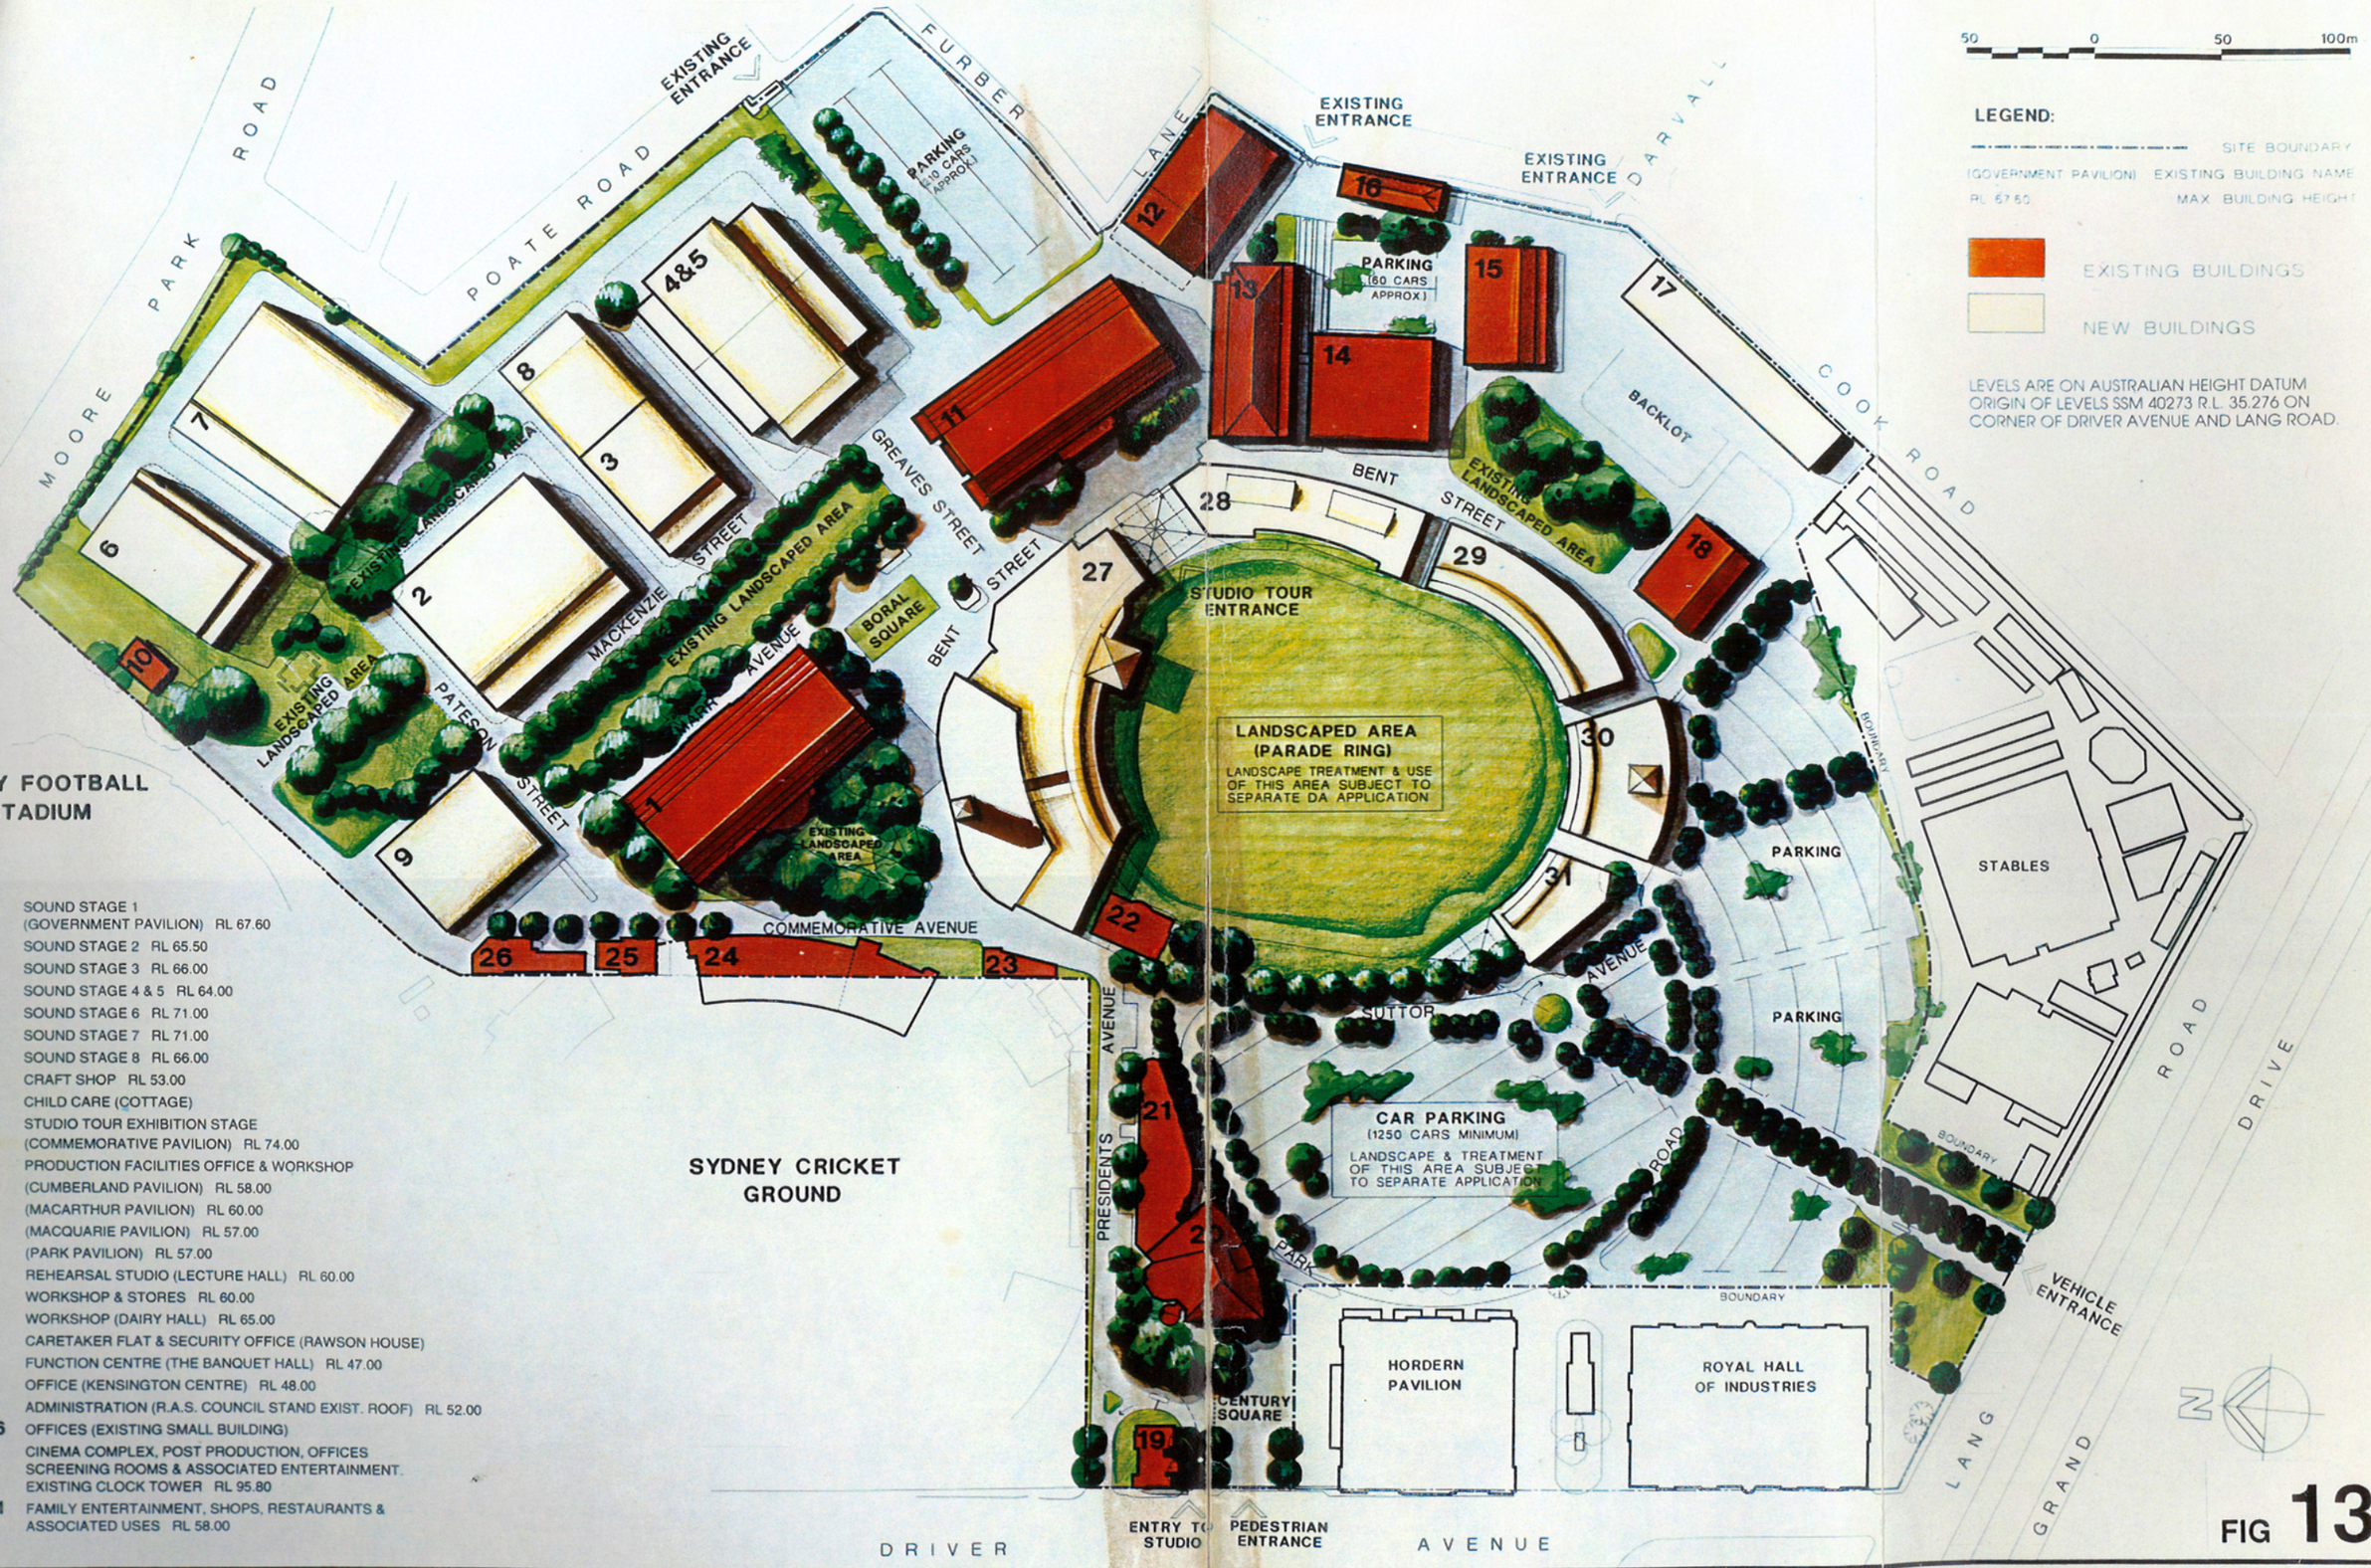

KEY

1	SOUND STAGE 1 (GOVERNMENT PAVILION) RL 67.60
2	SOUND STAGE 2 RL 65.50
3	SOUND STAGE 3 RL 66.00
4 & 5	SOUND STAGE 4 & 5 RL 64.00
6	SOUND STAGE 6 RL 71.00
7	SOUND STAGE 7 RL 71.00
8	SOUND STAGE 8 RL 66.00
9	CRAFT SHOP RL 53.00
10	CHILD CARE (COTTAGE)
11	STUDIO TOUR EXHIBITION STAGE (COMMEMORATIVE PAVILION) RL 74.00
	PRODUCTION FACILITIES OFFICE & WORKSHOP
12	(CUMBERLAND PAVILION) RL 58.00
13	(MACARTHUR PAVILION) RL 60.00
14	(MACQUARIE PAVILION) RL 57.00
15	(PARK PAVILION) RL 57.00
16	REHEARSAL STUDIO (LECTURE HALL) RL 60.00
17	WORKSHOP & STORES RL 60.00
18	WORKSHOP (DAIRY HALL) RL 65.00
19	CARETAKER FLAT & SECURITY OFFICE (RAWSON HOUSE)
20	FUNCTION CENTRE (THE BANQUET HALL) RL 47.00
21	OFFICE (KENSINGTON CENTRE) RL 48.00
22	ADMINISTRATION (R.A.S. COUNCIL STAND EXIST. ROOF) RL 52.00
23-26	OFFICES (EXISTING SMALL BUILDING)
27	CINEMA COMPLEX, POST PRODUCTION, OFFICES SCREENING ROOMS & ASSOCIATED ENTERTAINMENT. EXISTING CLOCK TOWER RL 95.80
28-31	FAMILY ENTERTAINMENT, SHOPS, RESTAURANTS & ASSOCIATED USES RL 58.00

FIG 13

FOX STUDIOS AUSTRALIA

PROPOSED FILM STUDIOS
MOORE PARK SYDNEY

MASTERPLAN

THE E. G. O. GROUP
ARCHITECTS INTERIOR DESIGNERS FACILITIES PLANNERS
304 KENT STREET SYDNEY N.S.W.
TELEPHONE: 267 5377 FACSIMILE: 262 1906 A.C.N. 001 376 783

SCALE FILE No. DRAWING No. PLOT DATE