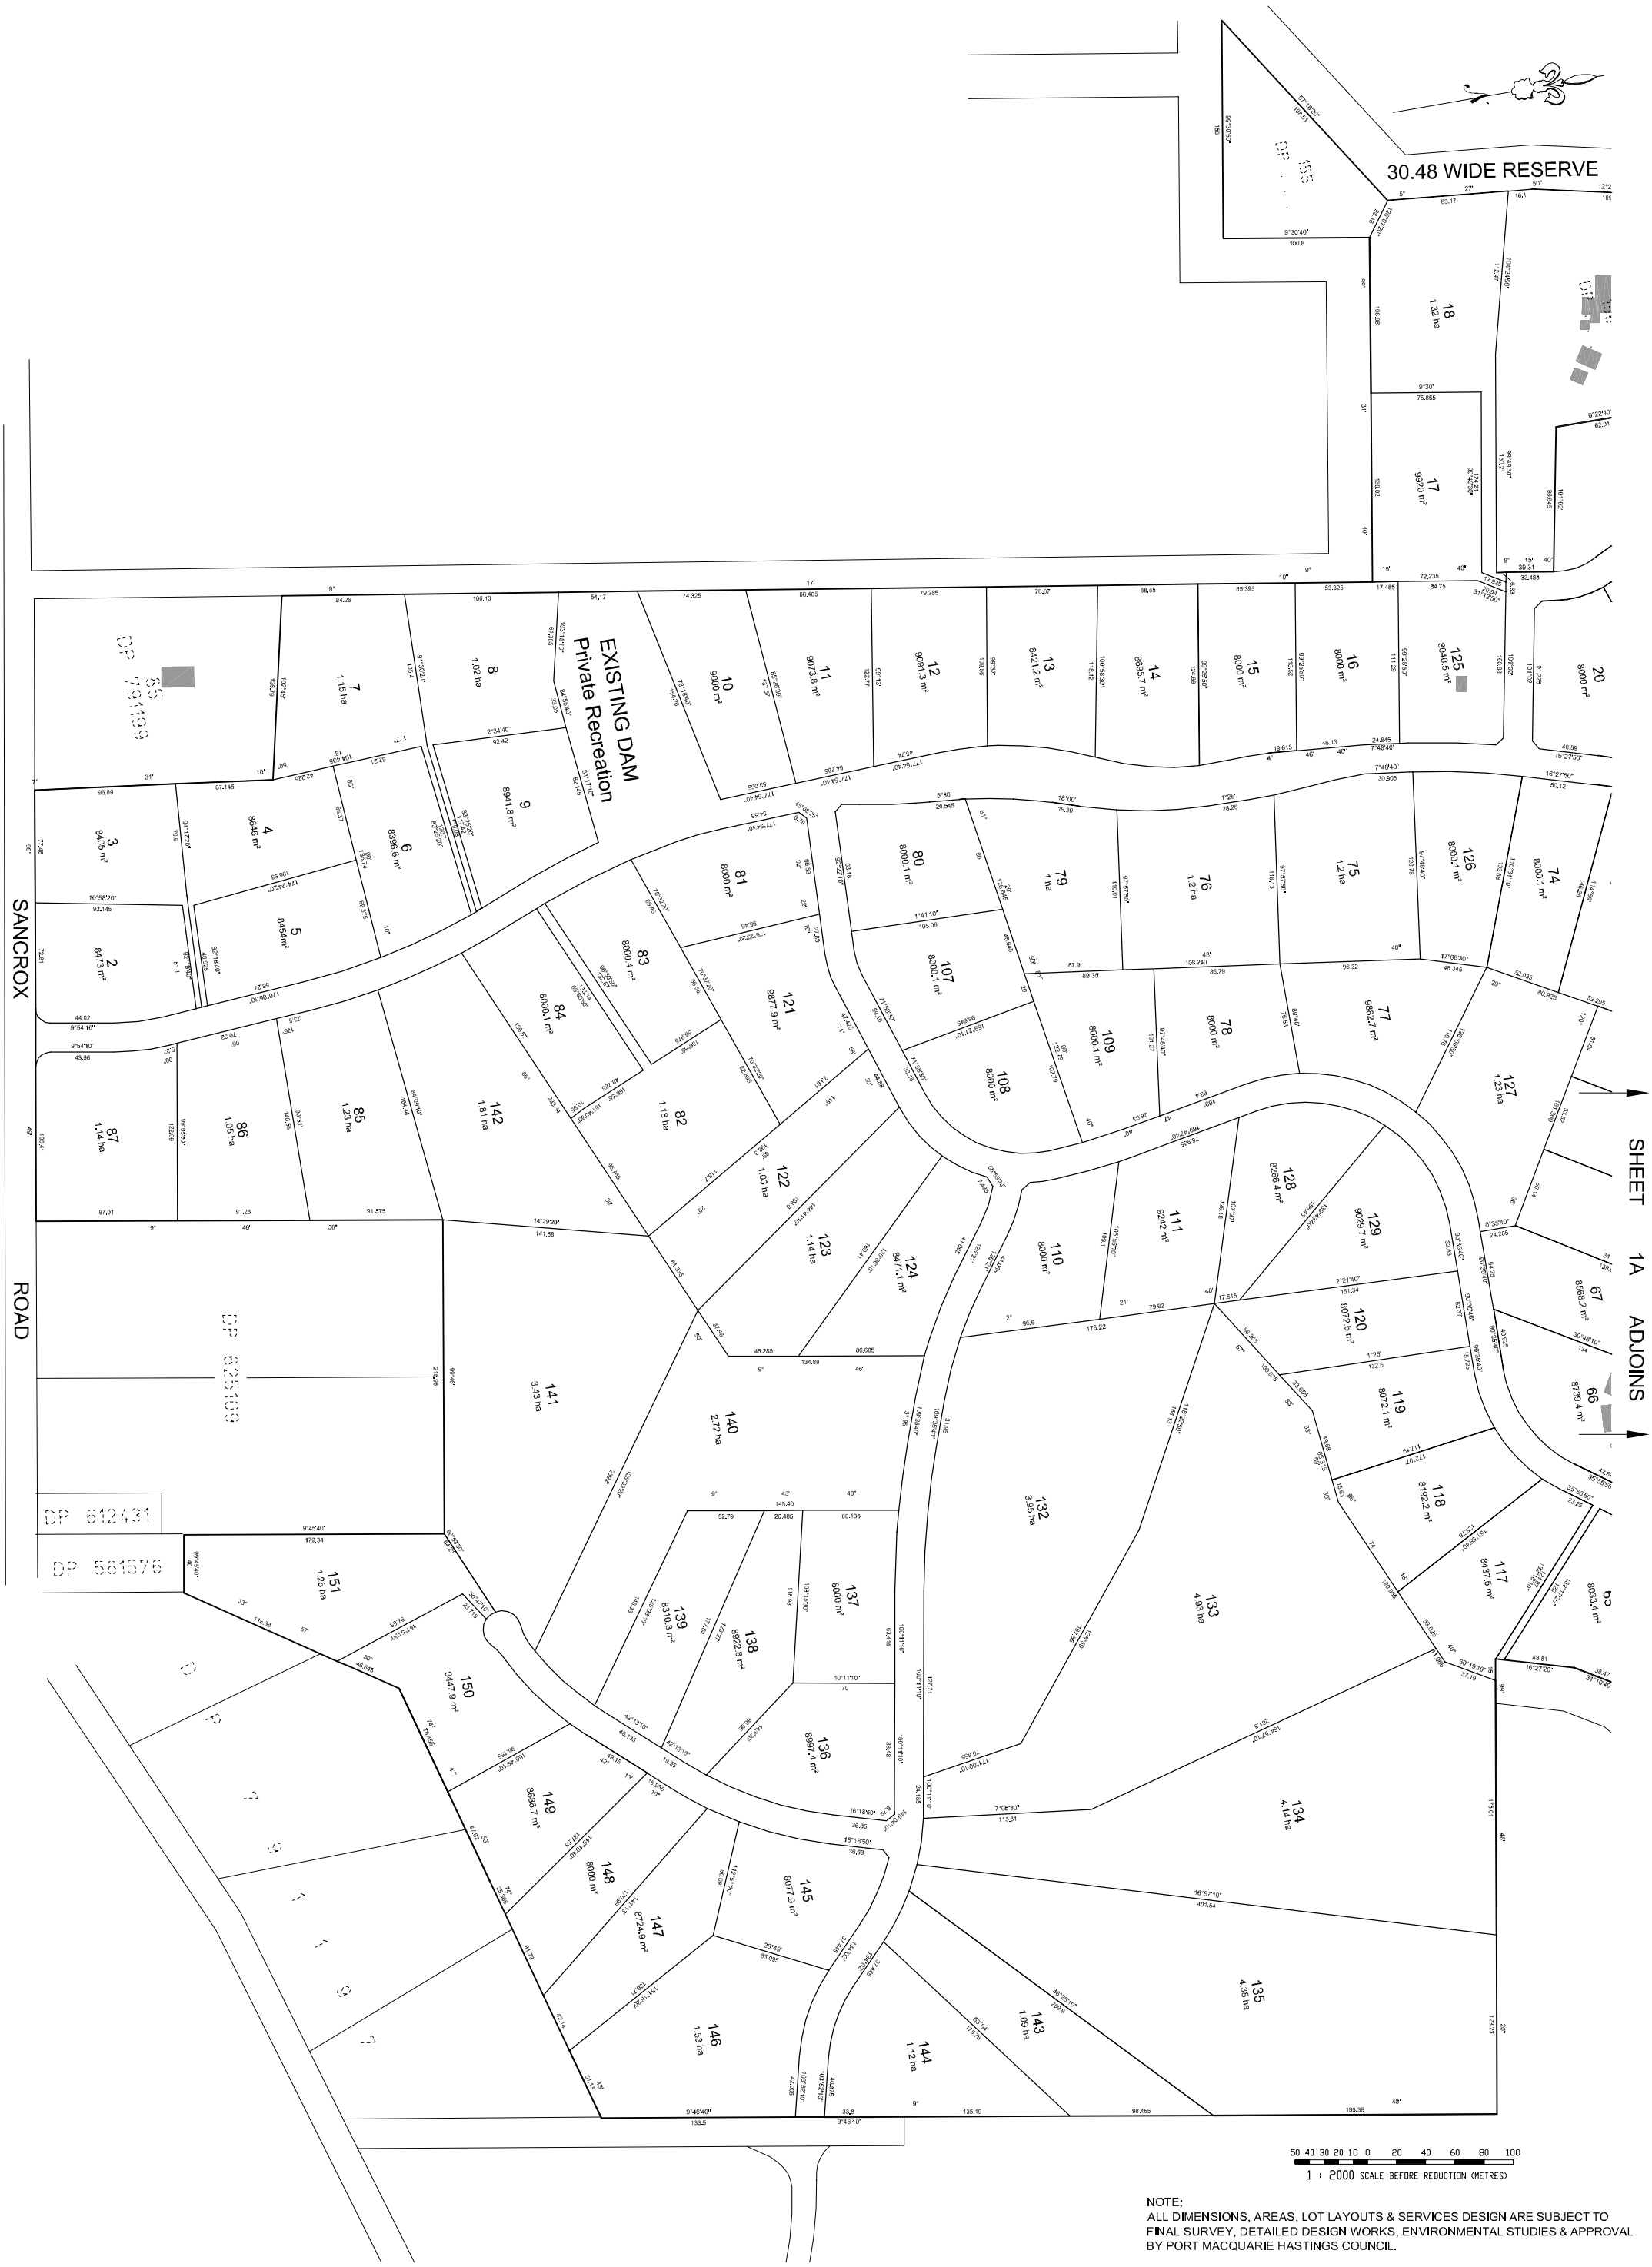

50 40 30 20 10 0 20 40 60 80 100

1 : 2000 SCALE BEFORE REDUCTION (METRES)

NOTE;
ALL DIMENSIONS, AREAS, LOT LAYOUTS & SERVICES DESIGN ARE SUBJECT TO FINAL SURVEY, DETAILED DESIGN WORKS, ENVIRONMENTAL STUDIES & APPROVAL BY PORT MACQUARIE HASTINGS COUNCIL.

No.	DATE	REVISIONS	BY
-			

Liability limited by a scheme approved under Professional Standards Legislation

© Hopkins Consultants Pty Ltd

LE CLOS VERDUN
SANCROX

HOPKINS CONSULTANTS PTY LTD
Suite 1 / 109 William Street · PO Box 1556 Port Macquarie NSW 2444 · ABN 27 055 060 878
Telephone: 02 6583 6722 · Facsimile: 02 6584 9009 · Email: mail@hopcon.com.au
DEVELOPMENT MANAGERS · SURVEYORS · ENGINEERS · PLANNERS

PLAN OF PROPOSED SUBDIVISION
DETAIL SHEET 1
LE CLOS VERDUN
SANCROX

File Ref:			Sheet Size
6096\6096-0011-1B			A1
Designed	Survey	Drafting	Creation Date
		L.W	14/10/2008
Origin Of Levels	Height & Datum	Reduction	File No.
		1:2000	6096
Checked	Revision Date	Rev. No.	Sheet No. / Total Sheets
G.H			1B / 10