DO NOT SCALE IF IN DOUBT ASK

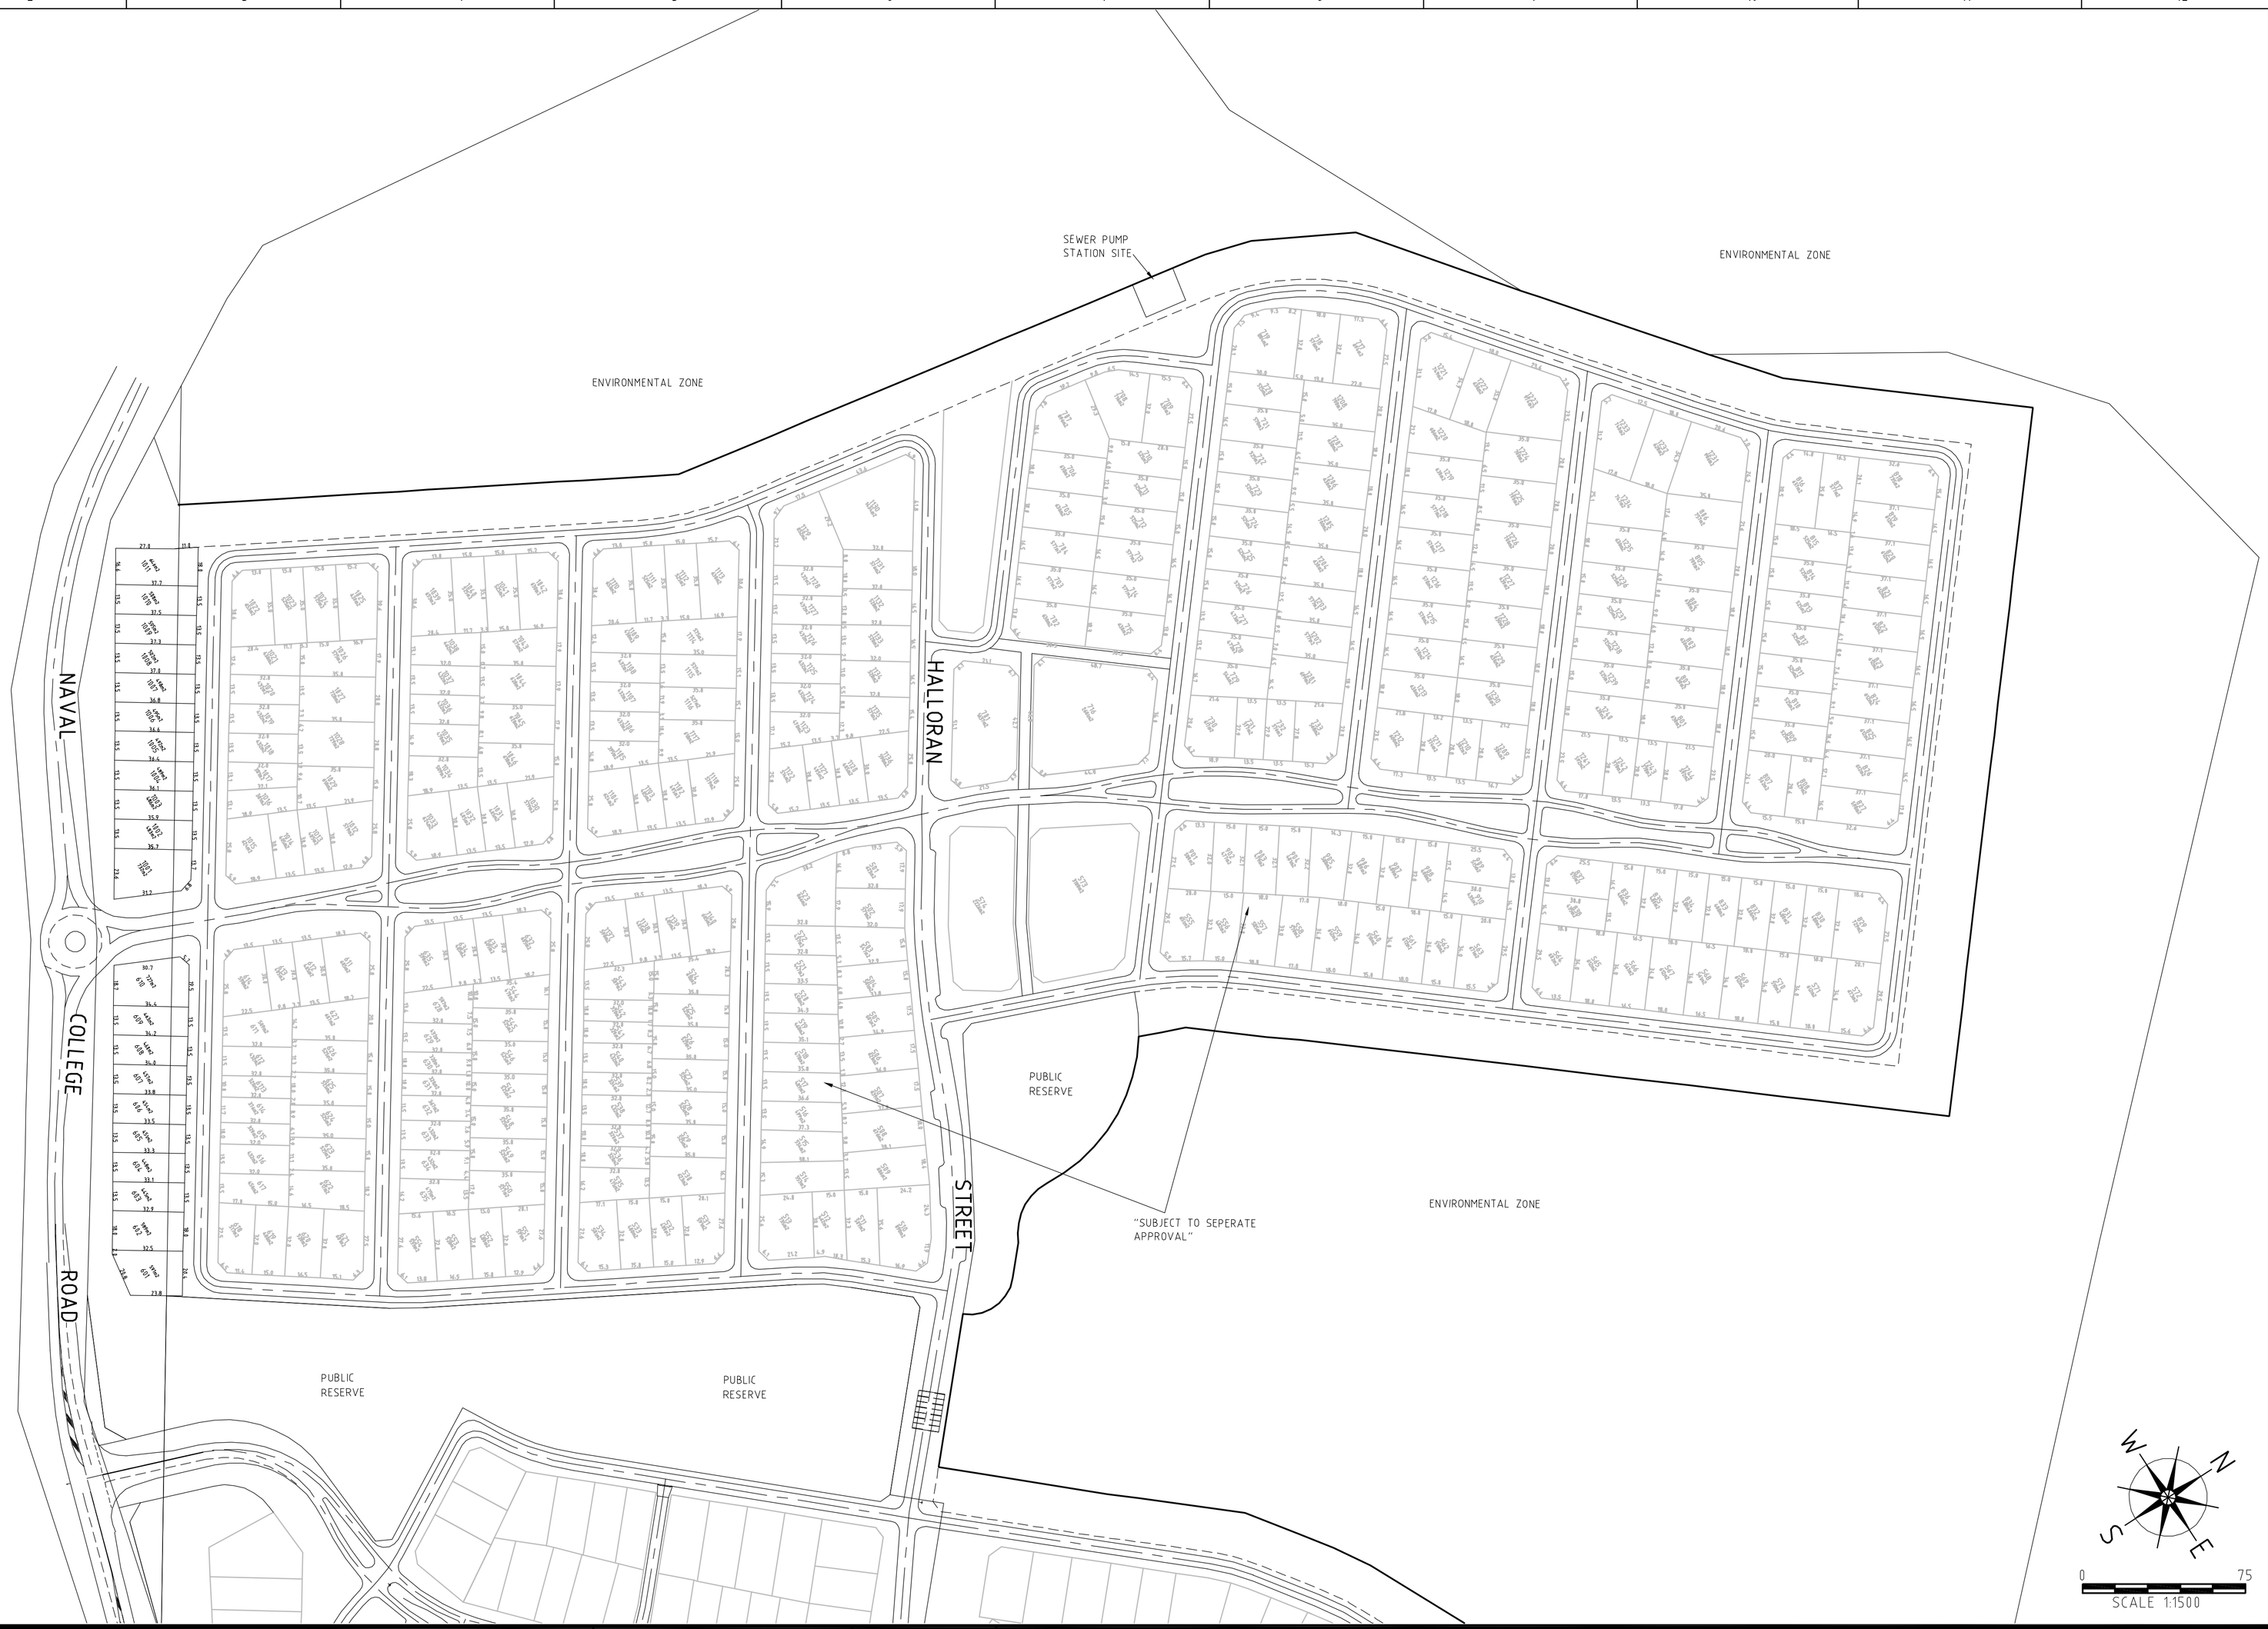

REV	DATE	BY	APP.	DETAILS

DRAWING STATUS		
DESIGN BY	MAK	21/04/10
DRAWN BY	AJM	21/04/10
DRAFTING CHECK	PJS	22/04/10
DESIGN CHECK	MAK	22/04/10
FINAL APPROVAL	MAK	22/04/10

APPROVAL

SCALE: (on A1 Original) 1:1500

HEIGHT DATUM AHD

FORBES RIGBY PTY LTD
Engineers Planners & Scientists
Quality Endorsed Company, ISO 9001 LIC QEC 10508, Standards Australia
278 KEIRA STREET, WOLLONGONG, NSW 2500
Ph: (02) 4228 4133 Facsimile: (02) 4228 6811 ACN 003 936 981

This drawing is subject to COPYRIGHT. It remains the property of Forbes Rigby Pty Ltd

PROJECT TITLE
VINCENTIA COASTAL VILLAGE AND DISTRICT CENTRE
for
STOCKLAND DEVELOPMENTS PTY LTD

DRAWING TITLE
WESTERN PRECINCT
NAVAL COLLEGE ROAD
SUBDIVISION LAYOUT

Project No.	Com No.	Drawing No.	REV
104016	4	4218	0

File Plotted: U:\2004\104-016-04 - VINCENTIA DISTRICT CENTRE - CIVIL ENG'G & INFRASTRUCTURE\DRAWING\BUILD\4218 - NAVAL COLLEGE RD SUBDIVISION LAYOUT PLAN OVERALL.DWG
June 11, 2010 9:53:56 a.m.
Xrefs: X_104016-S00_base.DWG

0 100mm 200mm 300mm

A1