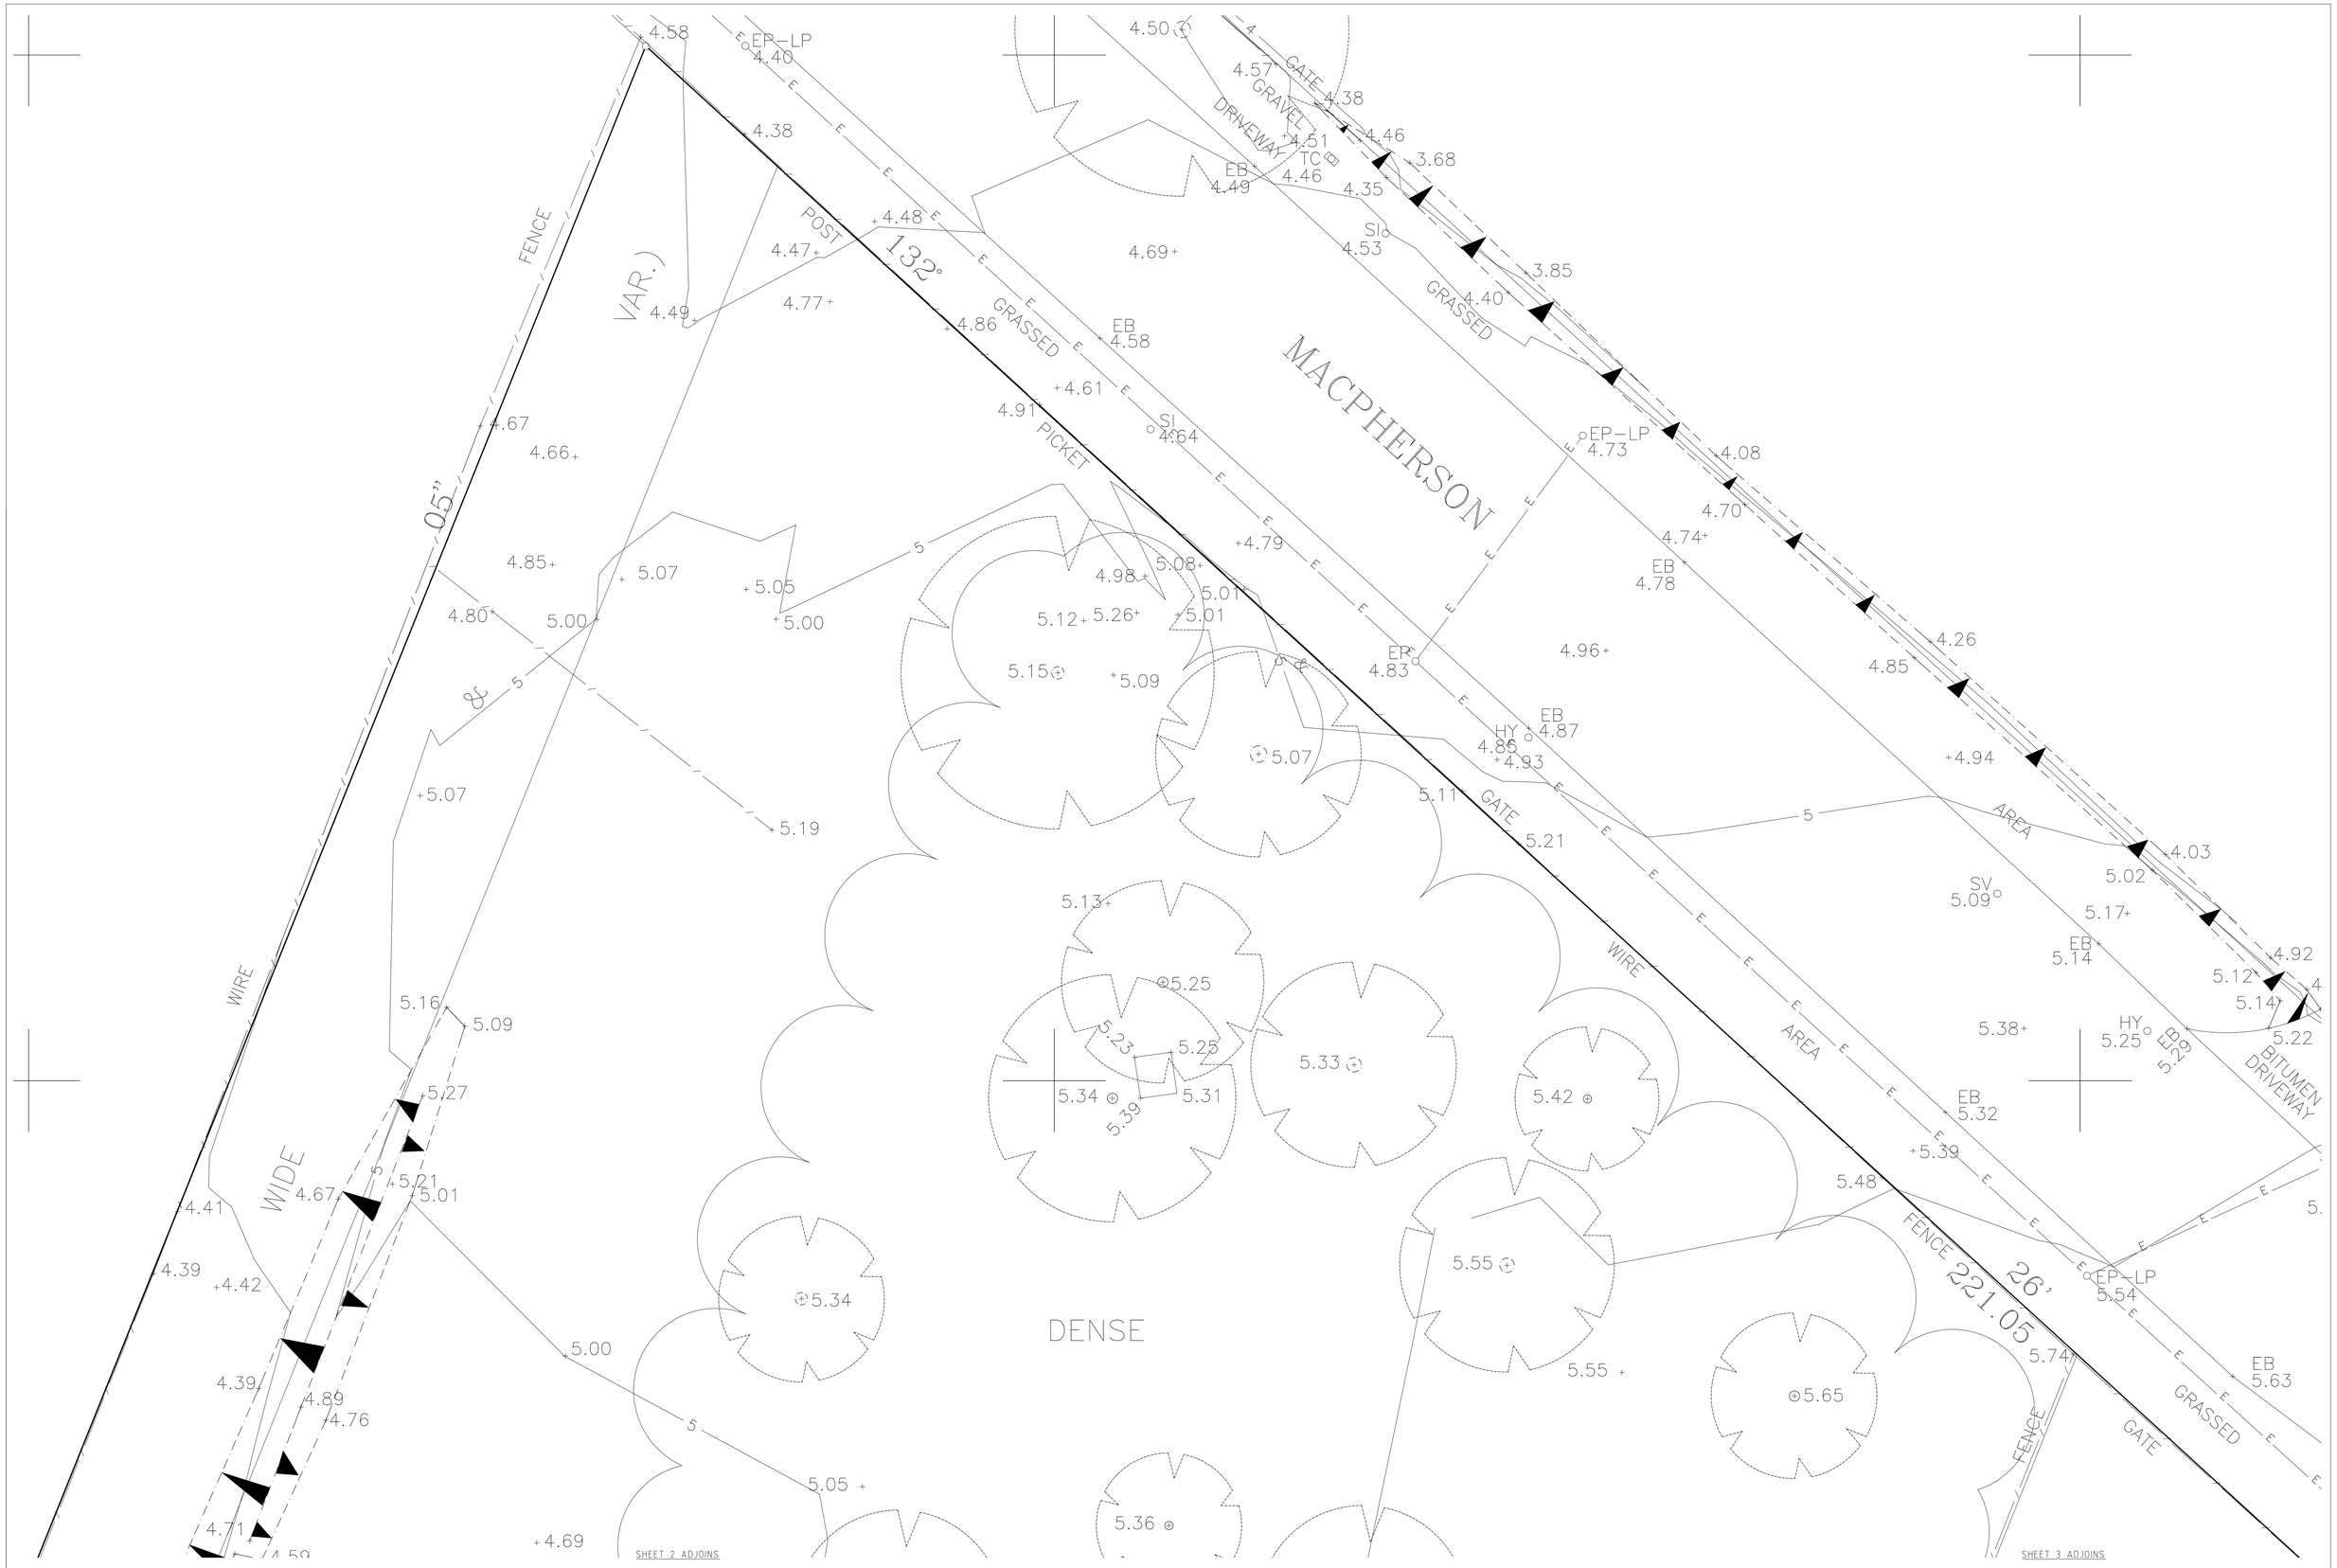

DATE	REVISION	AUTH.

COUNCIL REF:
SUB'D. APP:
ENGIN. APP:

JBW Surveyors Pty Ltd.
ACN 001149373
67-69 Kimberley Road, Hurstville, 2220
Phone: (02) 9579 4067 or 9579 4087 Fax: (02) 95706630
www.jbwsurveyors.com.au
Liability limited by a scheme approved under Professional Standards Legislation.

CLIENT
MERITON APARTMENTS PTY LIMITED

THIS DOCUMENT IS THE PROPERTY OF JBW SURVEYORS PTY LTD AND SHALL ONLY BE USED FOR THE PURPOSE FOR WHICH IT WAS COMMISSIONED. UNAUTHORISED USE OF THIS DOCUMENT IS PROHIBITED. ©

PLAN SHOWING SELECTED DETAIL, LEVELS AND CONTOURS OVER MACPHERSON STREET AND BOONDAH STREET, WARRIEWOOD

LOCALITY: WARRIEWOOD
LOCAL GOVERNMENT AREA: PITTWATER

SCALE: 1:100
DATUM: AHD
DATE: 20/10/03
AREA:

PLAN REF.: 123899 SH01-1:100
DESIGNED:
DRAWN: RC