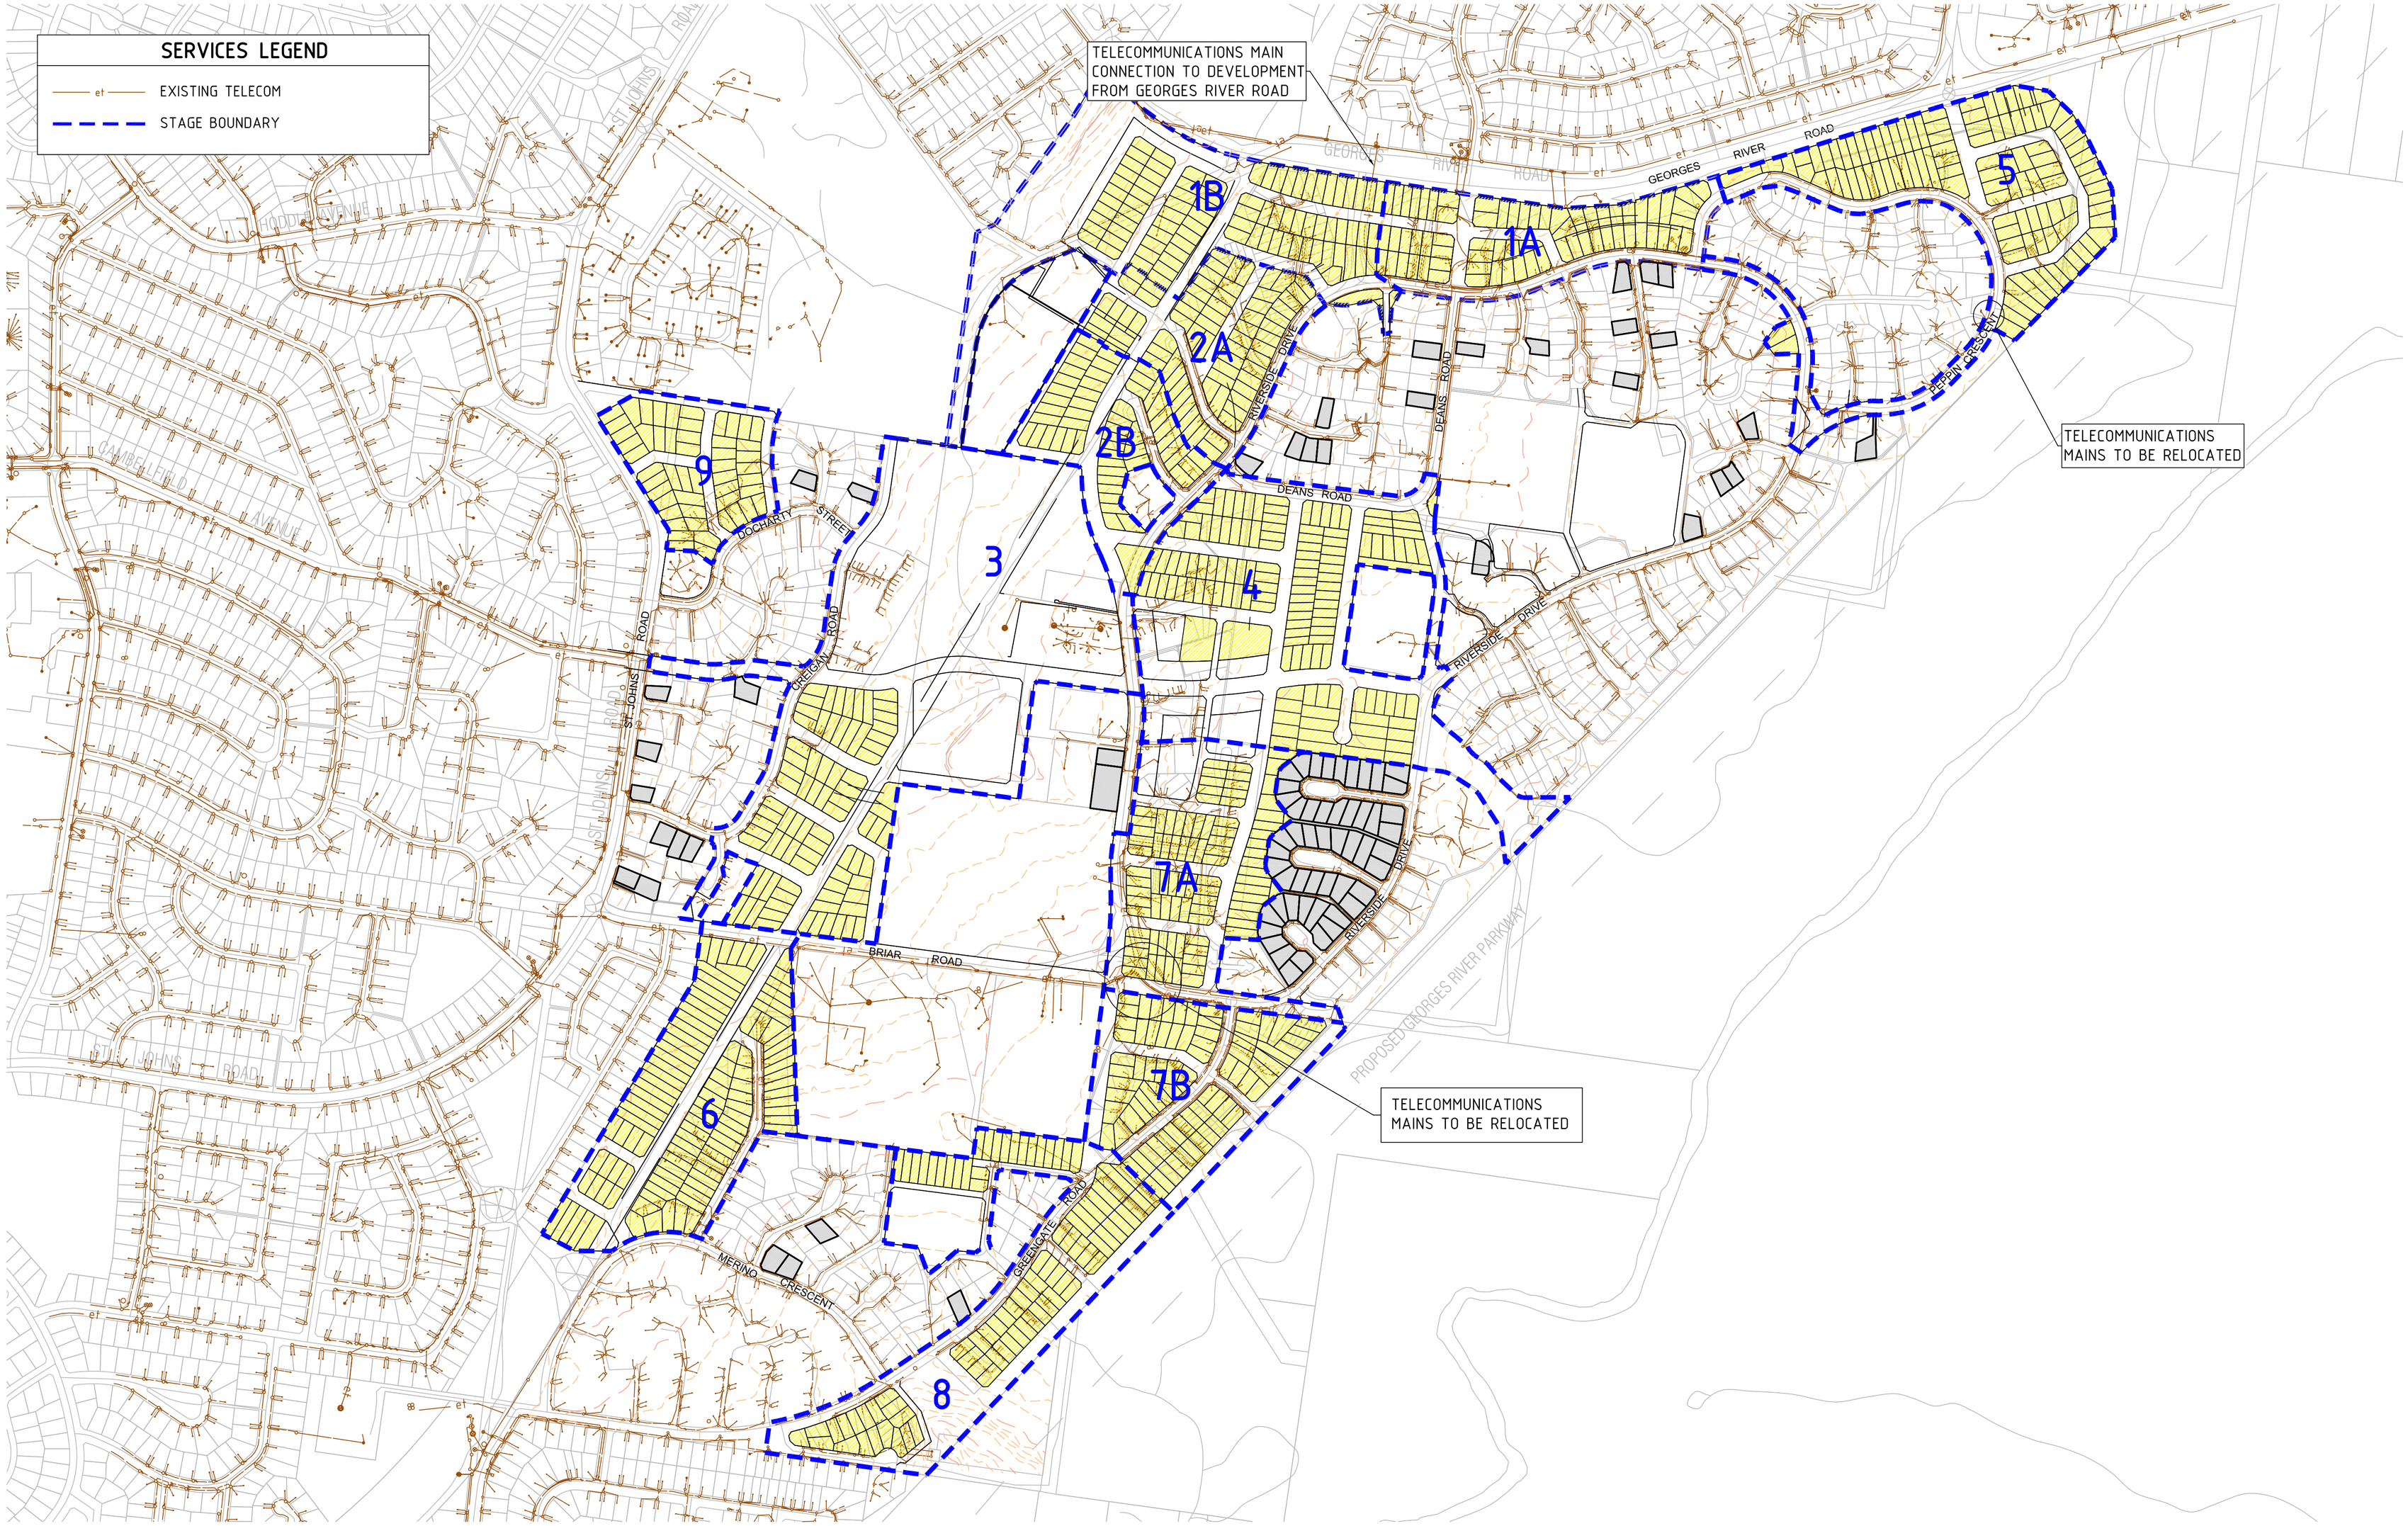

FOR INFORMATION

Rev	Amendment / Reason For Issue	Date	Drawing Completed by	Designed & Checked by	Verified by X = Not verified	Issue Authorised (*)
D	FOR INFORMATION	07.03.11	ADS	JG	X	
C	FOR INFORMATION	25.01.11	ADS	JG	X	
B	FOR INFORMATION	17.12.10	ADS	JG	X	
A	FOR INFORMATION	29.04.10	AMP	JG	X	

Copyright
This drawing remains the property of Hughes Trueman Pty. Ltd. It may only be used for the purpose for which it was commissioned & in accordance with the terms of engagement for that commission. Hughes Trueman denies any liability or responsibility for loss or damage caused by the inappropriate use of this drawing.

* Drawing Status Warning: Unless there is an authorised Hughes Trueman signature at *, this drawing is not authorised for issue.

This Drawing may have been prepared using COLOUR, and may be incomplete if copied to BLACK & WHITE

100 50 0 100 200
Plan Scale 1:4000 @ A1

North

HughesTrueman
Consulting Engineers Planners & Managers
ABN 53 831 529 091
Level 3, 90 Phillip Street, PO Box 163, PARRAMATTA NSW 2150
T +61 2 9891 5044 F +61 2 9891 5386 parramatta@hughestrueman.com.au
Branches @ St Leonards Parramatta Camberra Wagga Wagga
CONSULT AUSTRALIA Member Firm

Project
AIRDS AND BRADBURY RENEWAL PROJECT

Client
LANDCOM

Architect/Project Manager

Drawing Title
EXISTING SERVICES PLAN- TELECOMMUNICATION

Drawing No.
09P741-SKC604

Rev
D

A1 SHEET 300mm 200mm 100mm 0

Date : 07-3-11 Time : 5:35pm Plotted By : gs15895 Filename : P:\Parramatta\Projects\2009\09P741\CADD\Civil\ACAD\Sketches\09P741-SKC602-SKC606.dwg

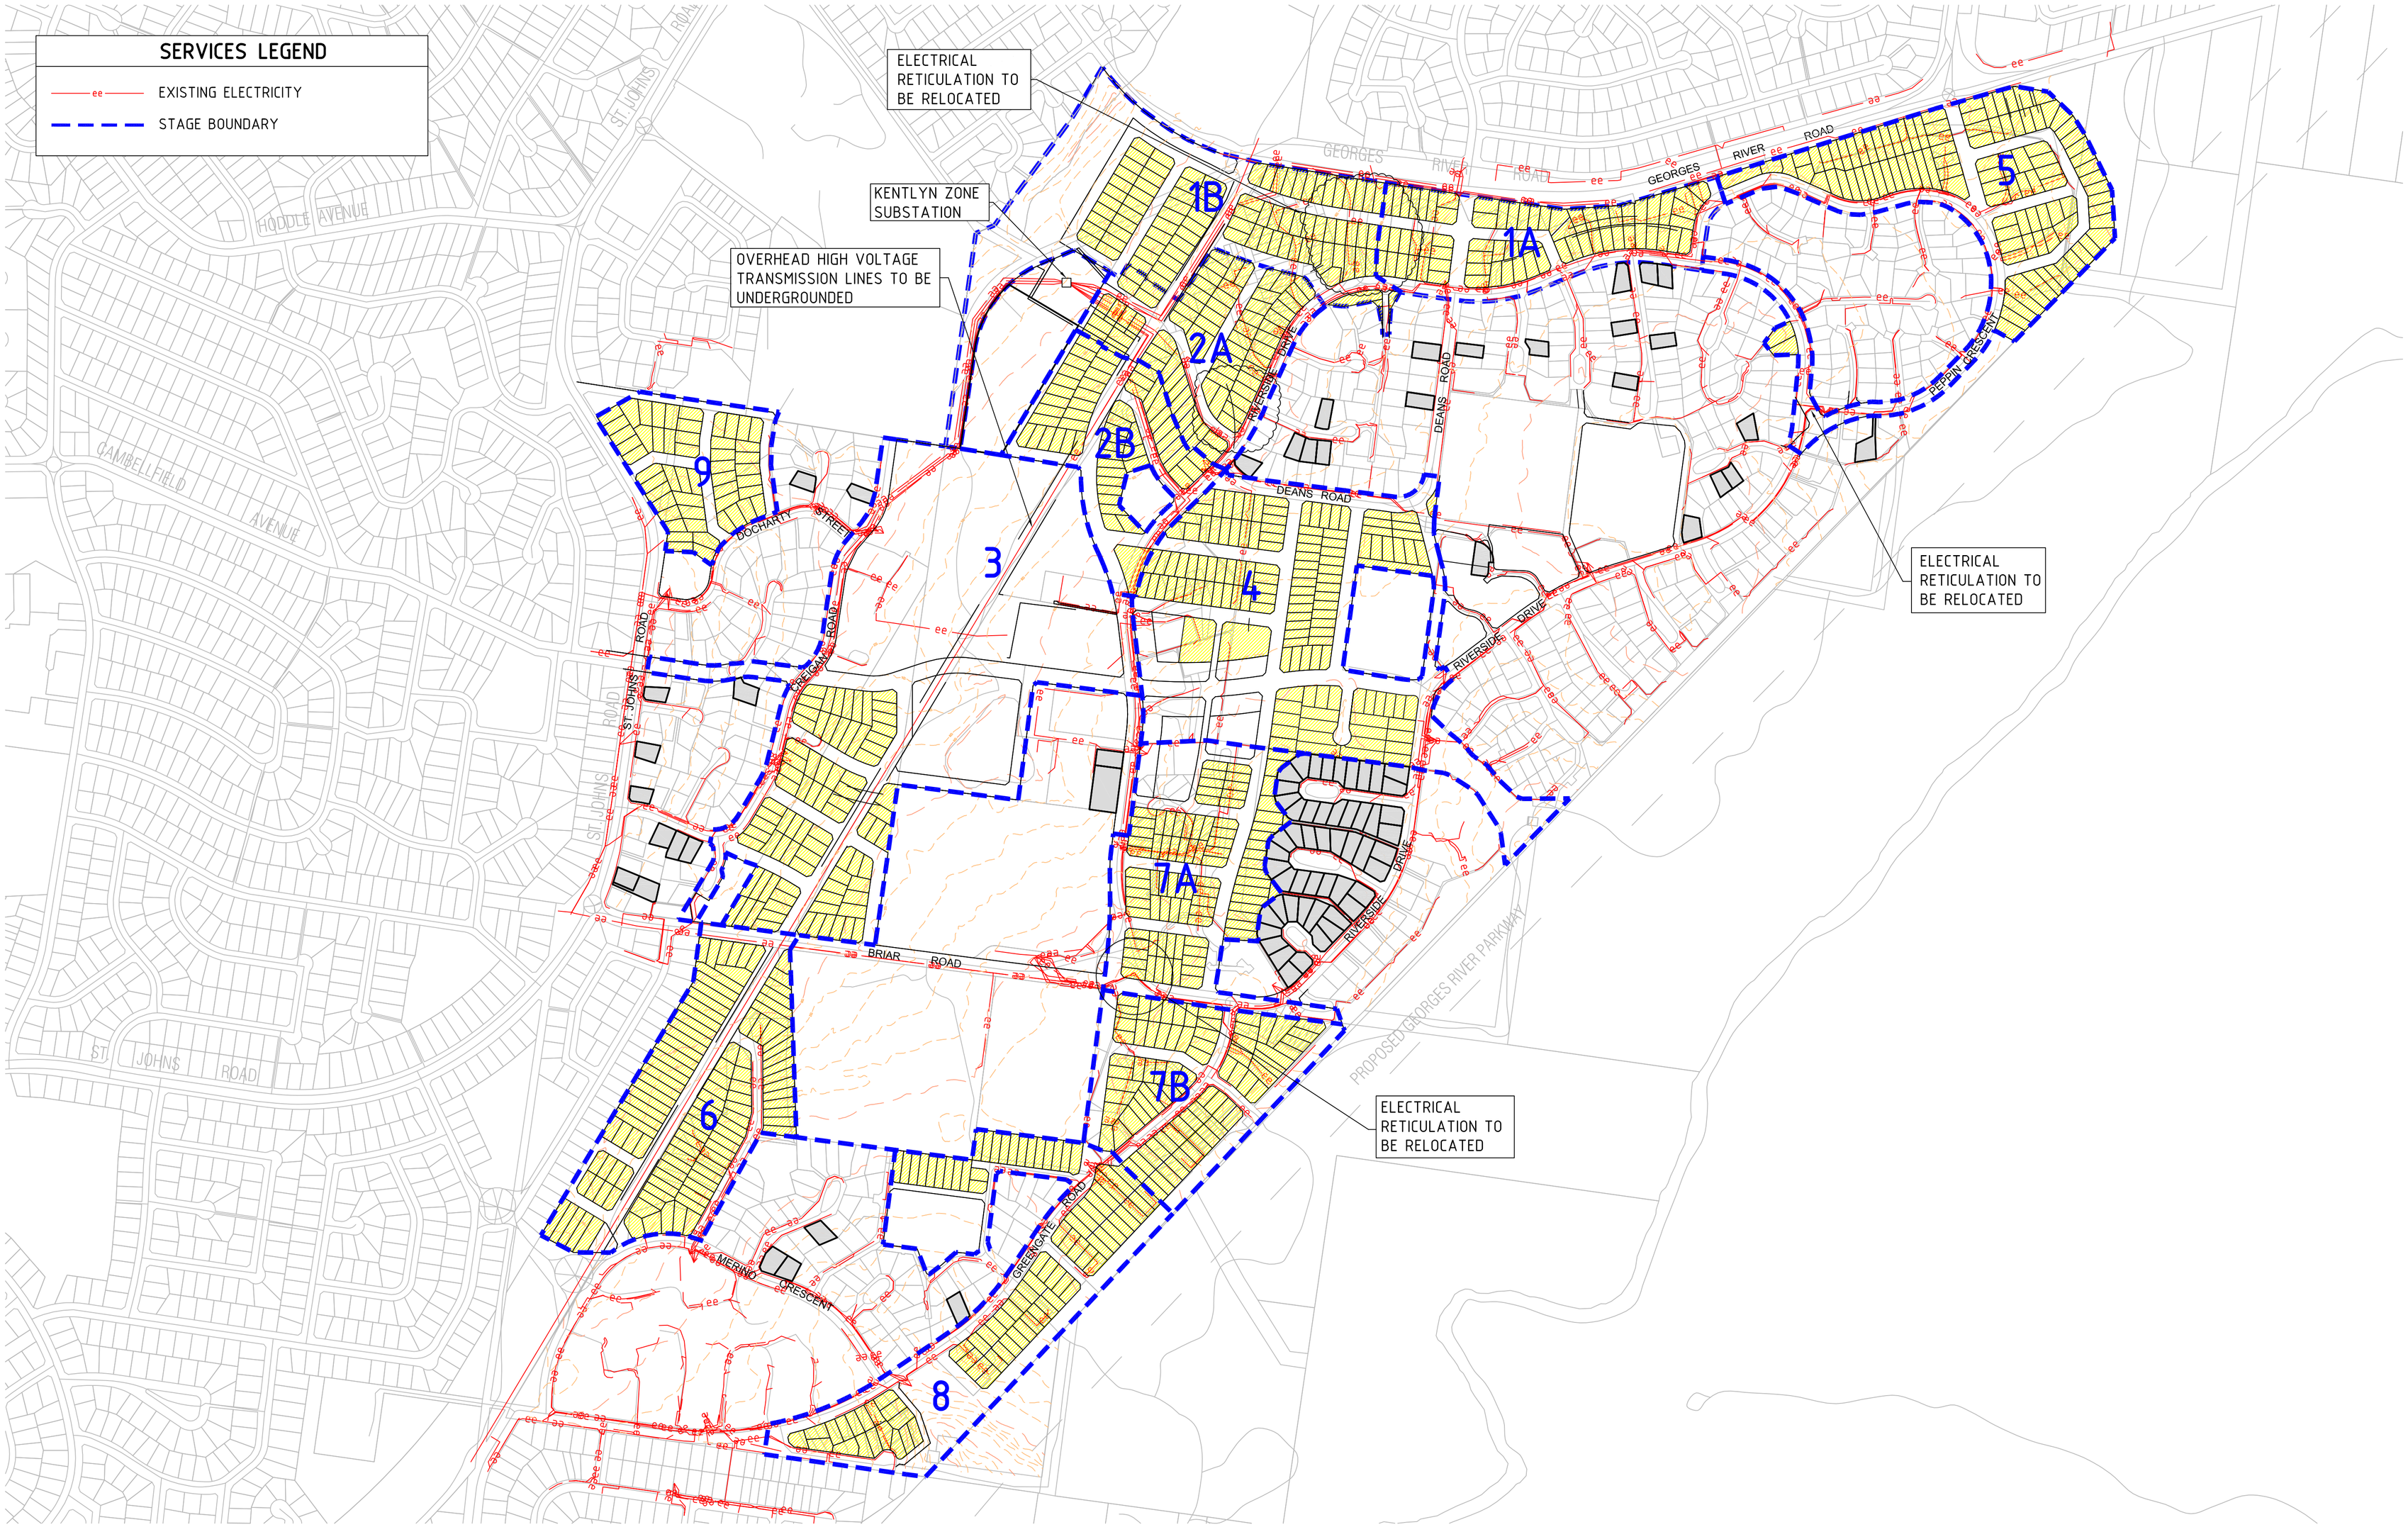

FOR INFORMATION

Rev	Amendment / Reason For Issue	Date	Drawing Completed by	Designed & Checked by	Verified by X = Not verified	Issue Authorised (*)
D	FOR INFORMATION	07.03.11	ADS	JG		
C	FOR INFORMATION	25.01.11	ADS	JG	X	
B	FOR INFORMATION	17.12.10	ADS	JG	X	
A	FOR INFORMATION	29.04.10	AMP	JG	X	

Copyright
This drawing remains the property of Hughes Trueman Pty. Ltd. It may only be used for the purpose for which it was commissioned & in accordance with the terms of engagement for that commission. Hughes Trueman denies any liability or responsibility for loss or damage caused by the inappropriate use of this drawing.

* Drawing Status Warning: Unless there is an authorised Hughes Trueman signature at *, this drawing is not authorised for issue.

This Drawing may have been prepared using COLOUR, and may be incomplete if copied to BLACK & WHITE

100 50 0 100 200
Plan Scale 1:4000 @ A1

North

HughesTrueman
Consulting Engineers Planners & Managers
Branches @ St Leonards Parramatta Canberra Wagga Wagga
CONSULT AUSTRALIA Member Firm
ABN 53 831 529 091
Level 3, 90 Phillip Street, PO Box 163, PARRAMATTA NSW 2150
T +61 2 9891 5044 F +61 2 9891 5386 parramatta@hughestrueman.com.au

Project: AIRDS AND BRADBURY RENEWAL PROJECT

Client: LANDCOM

Architect/Project Manager

Drawing Title: EXISTING SERVICES PLAN- ELECTRICAL

Drawing No. 09P741-SKC605

Rev D

A1 SHEET 300mm 200mm 100mm 0

Date : 07-3-11 Time : 5:36pm Plotted By : gil55895 Filename : P:\Parramatta\Projects\2009\09P741\CADD\Cv\ACAD\Sketches\09P741-SKC602-SKC606.dwg

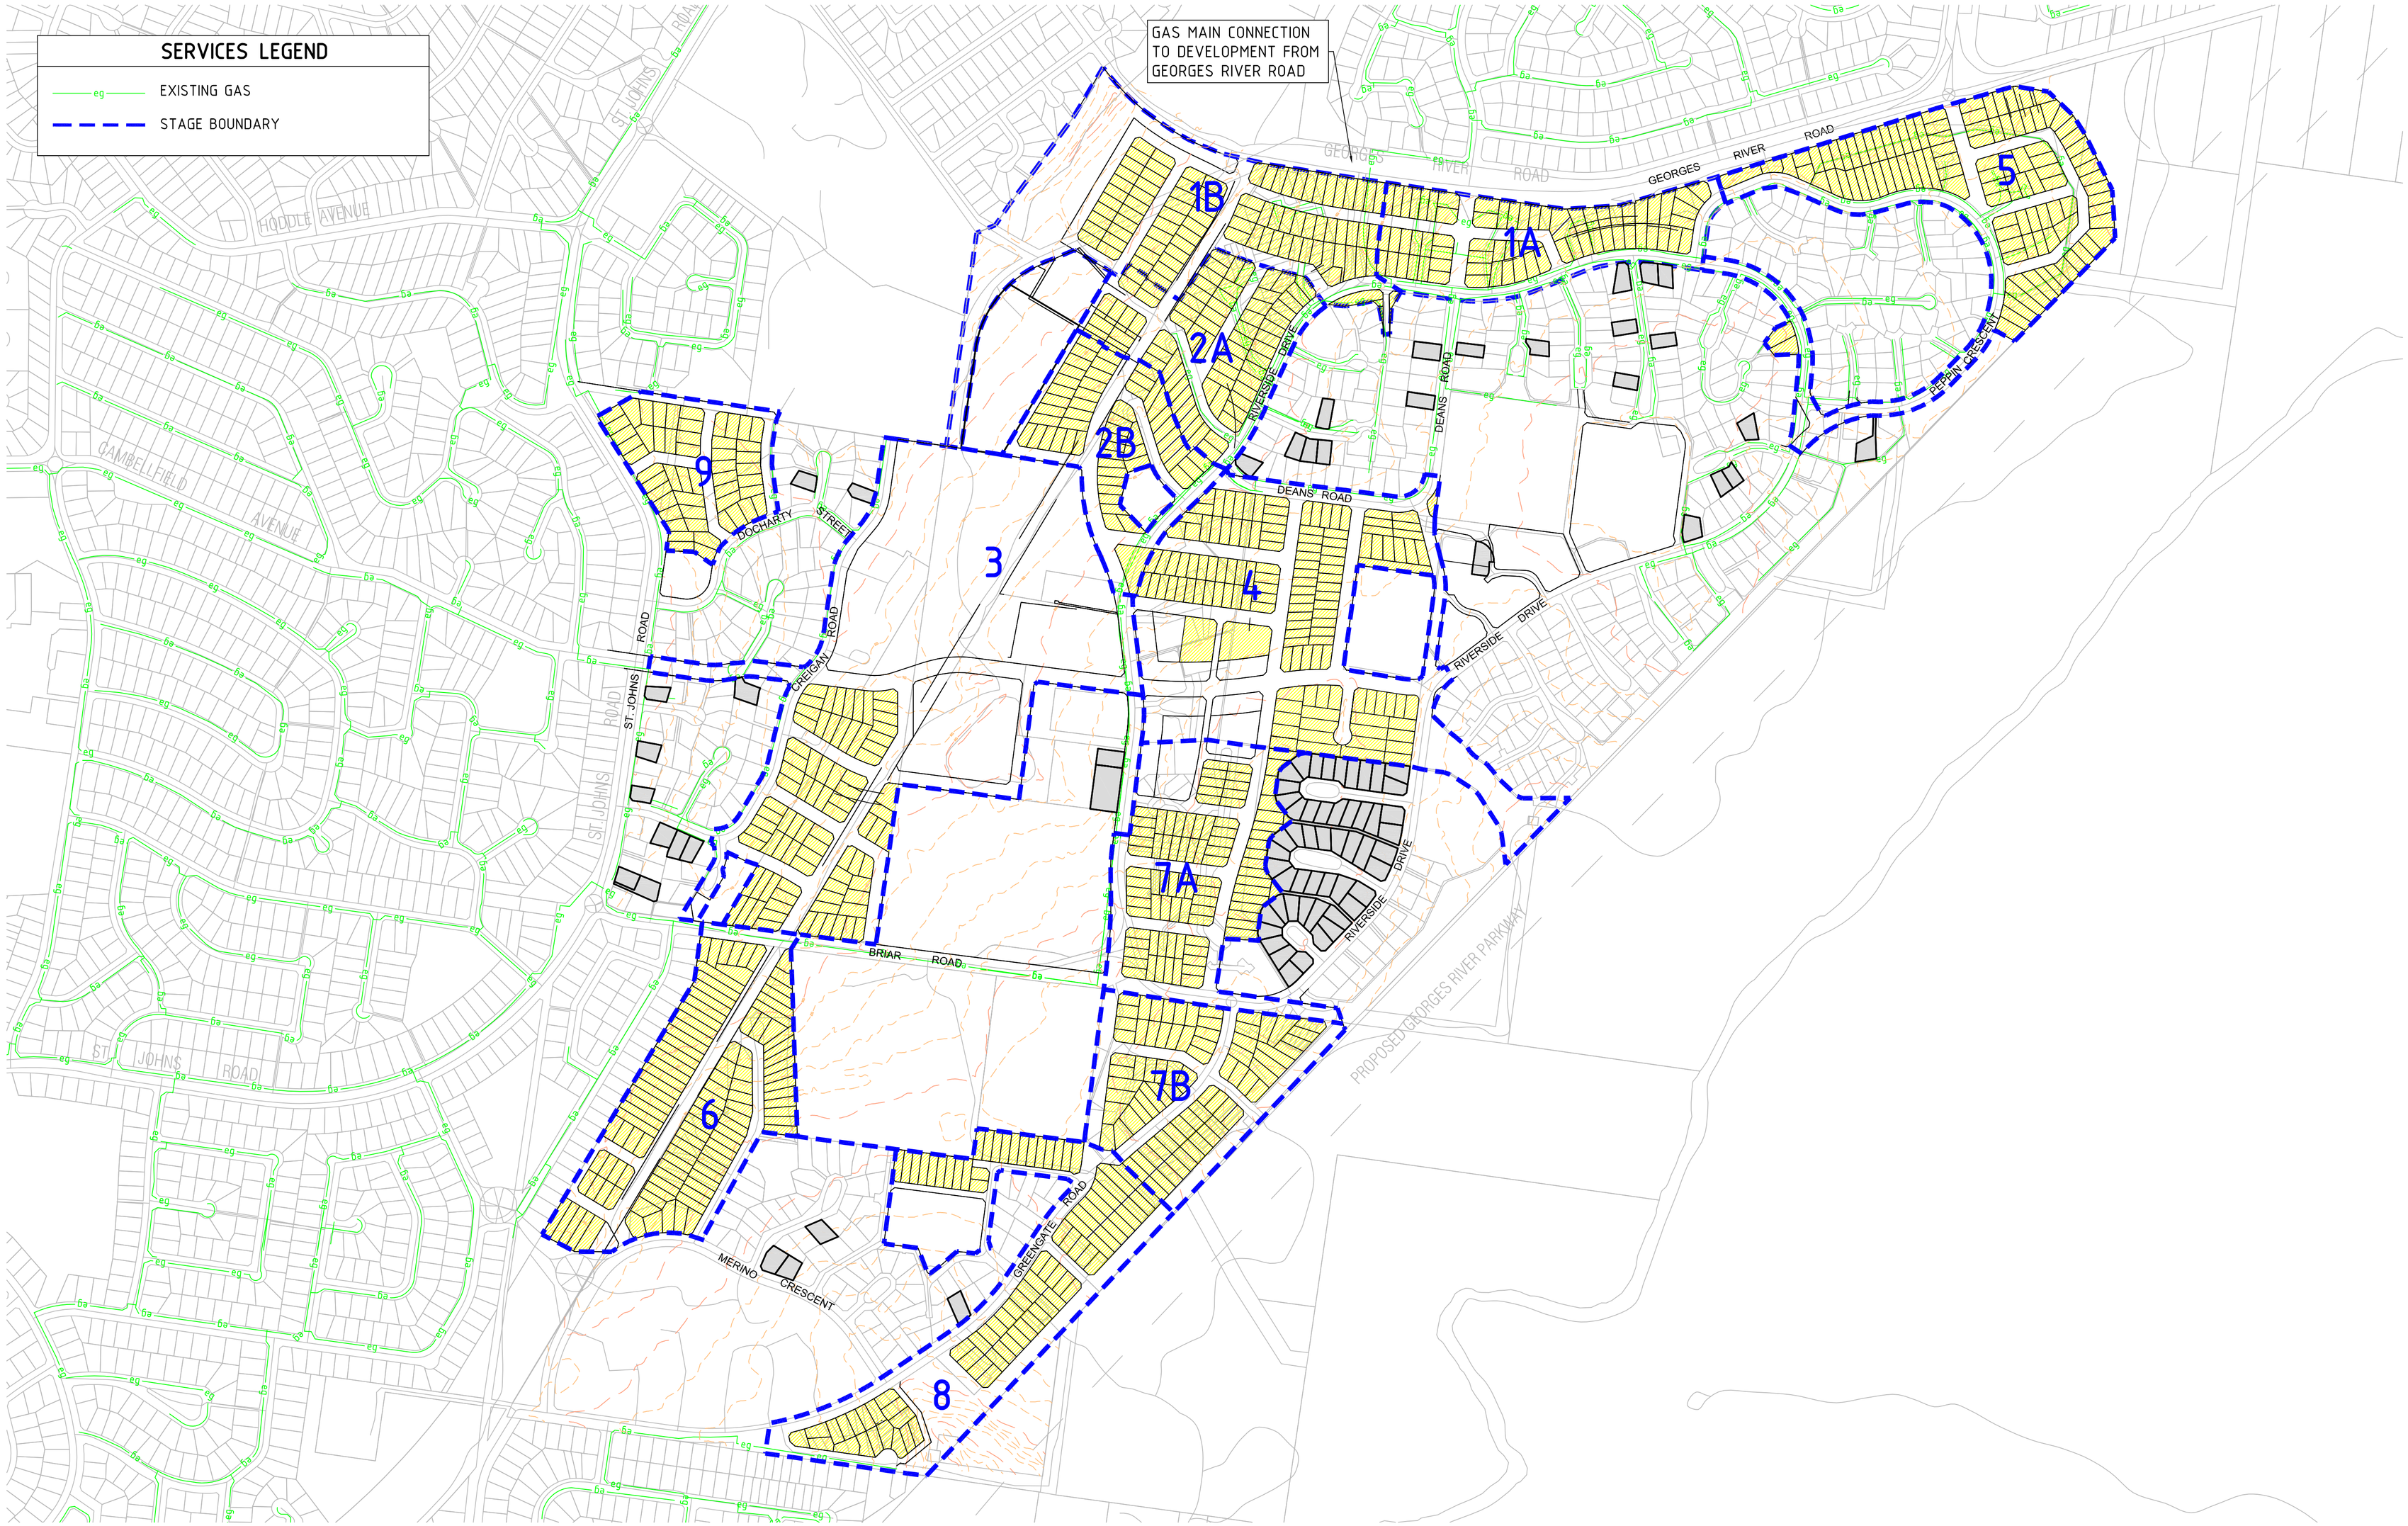

FOR INFORMATION

Rev	Amendment / Reason For Issue	Date	Drawing Completed by	Designed & Checked by	Verified by X = Not verified	Issue Authorised (*)
D	FOR INFORMATION	07.03.11	ADS	JG		
C	FOR INFORMATION	25.01.11	ADS	JG	X	
B	FOR INFORMATION	17.12.10	ADS	JG	X	
A	FOR INFORMATION	29.04.10	AMP	JG	X	

Copyright
This drawing remains the property of Hughes Trueman Pty. Ltd. It may only be used for the purpose for which it was commissioned & in accordance with the terms of engagement for that commission. Hughes Trueman denies any liability or responsibility for loss or damage caused by the inappropriate use of this drawing.

* Drawing Status Warning: Unless there is an authorised Hughes Trueman signature at *, this drawing is not authorised for issue.

This Drawing may have been prepared using COLOUR, and may be incomplete if copied to BLACK & WHITE

100 50 0 100 200
Plan Scale 1:4000 @ A1

North

HughesTrueman
Consulting Engineers Planners & Managers
ABN 53 831 529 091
Level 3, 90 Phillip Street, PO Box 163, PARRAMATTA NSW 2150
T +61 2 9891 5044 F +61 2 9891 5386 parramatta@hughestrueman.com.au
Branches @ St Leonards Parramatta Canberra Wagga Wagga
CONSULT AUSTRALIA Member Firm

Project: AIRDS AND BRADBURY RENEWAL PROJECT

Client: LANDCOM

Architect/Project Manager

Drawing Title: EXISTING SERVICES PLAN- GAS

Drawing No.: 09P741-SKC606

Rev: D

A1 SHEET 300mm 200mm 100mm 0

Date: 07-3-11 Time: 5:31pm Plotted By: gi55895 Filename: P:\Parramatta\Projects\2009\09P741\CADD\Civil\ACAD\Sketches\09P741-SKC602-SKC606.dwg